



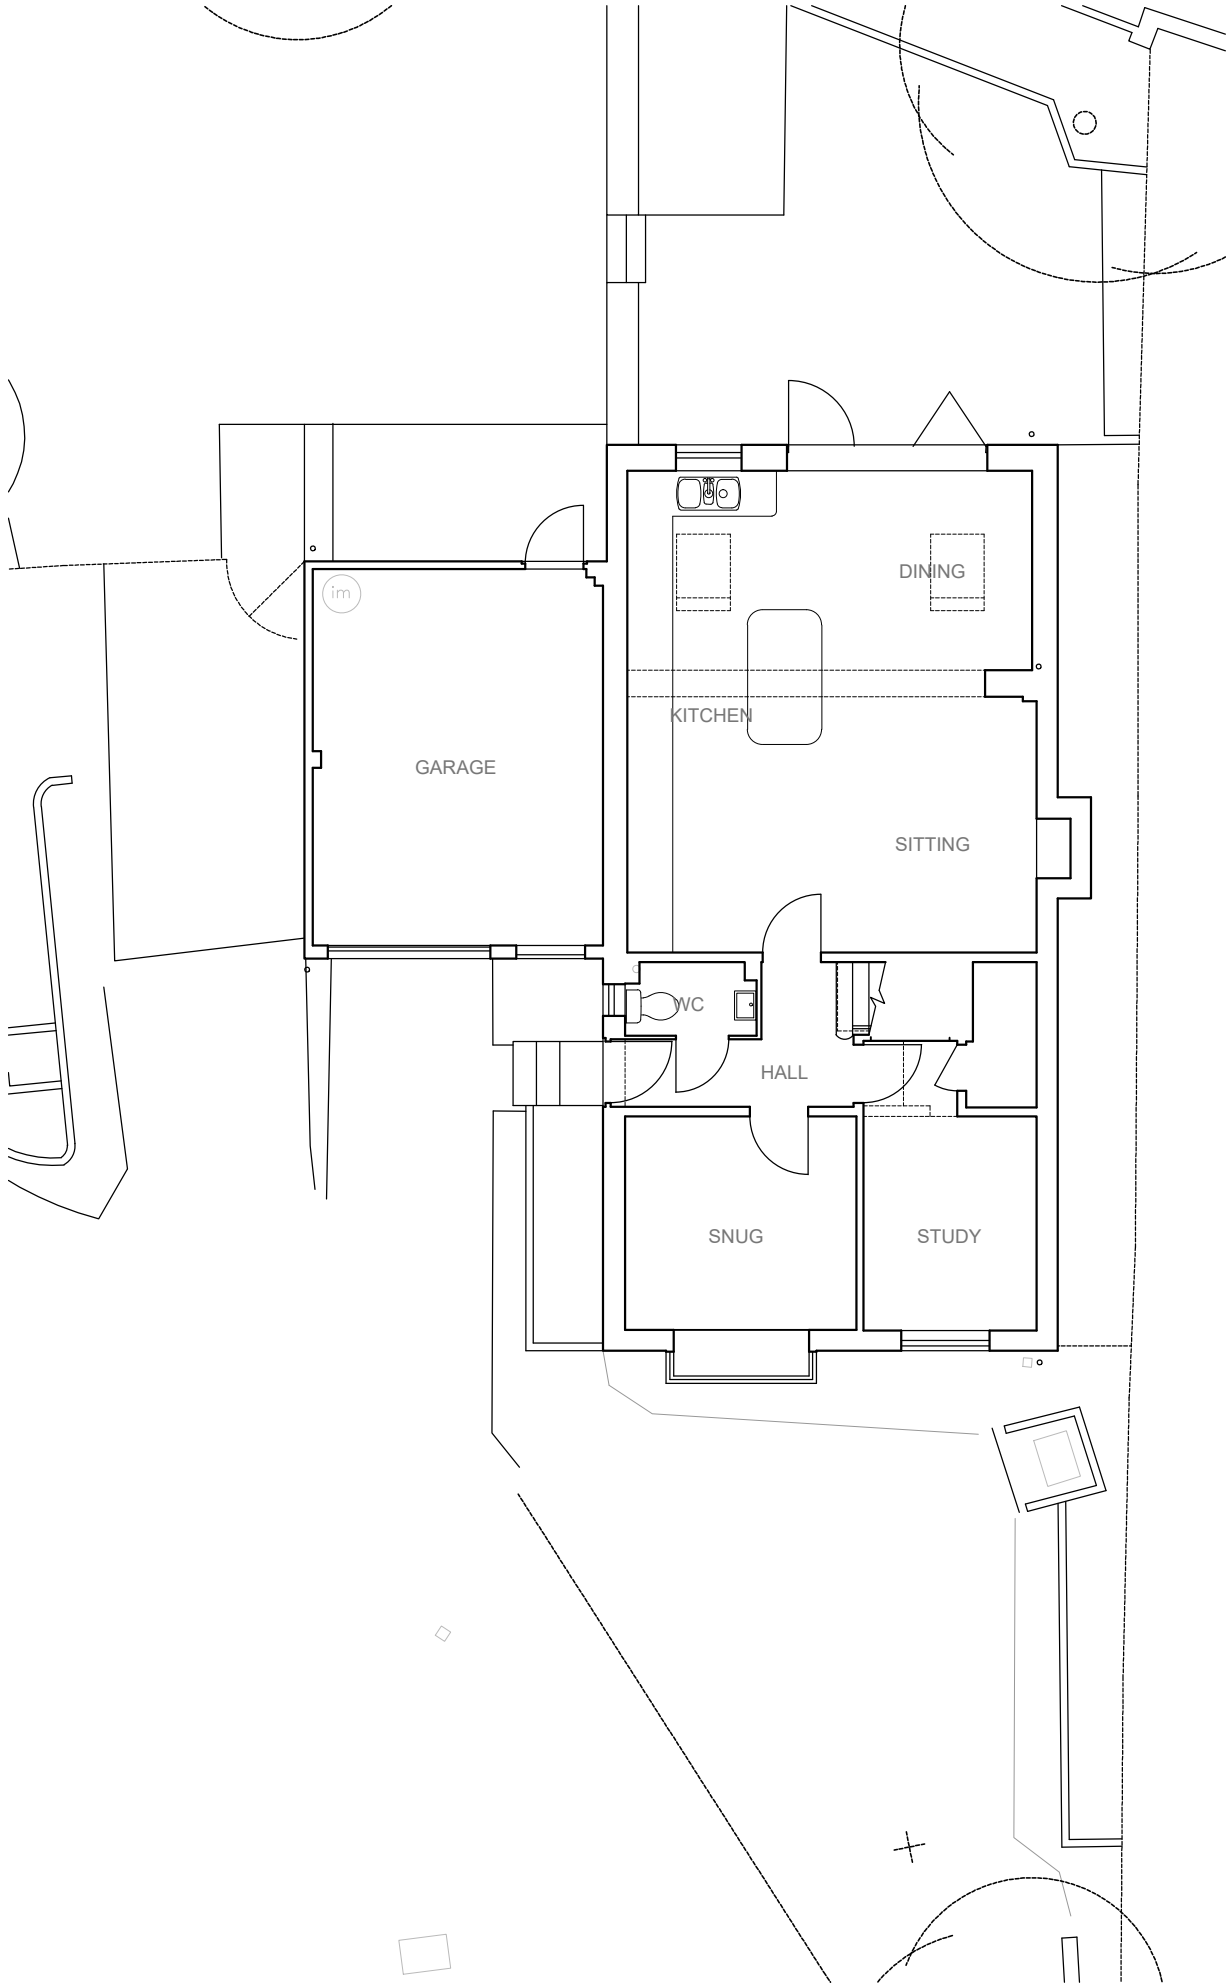

GROUND FLOOR PLAN

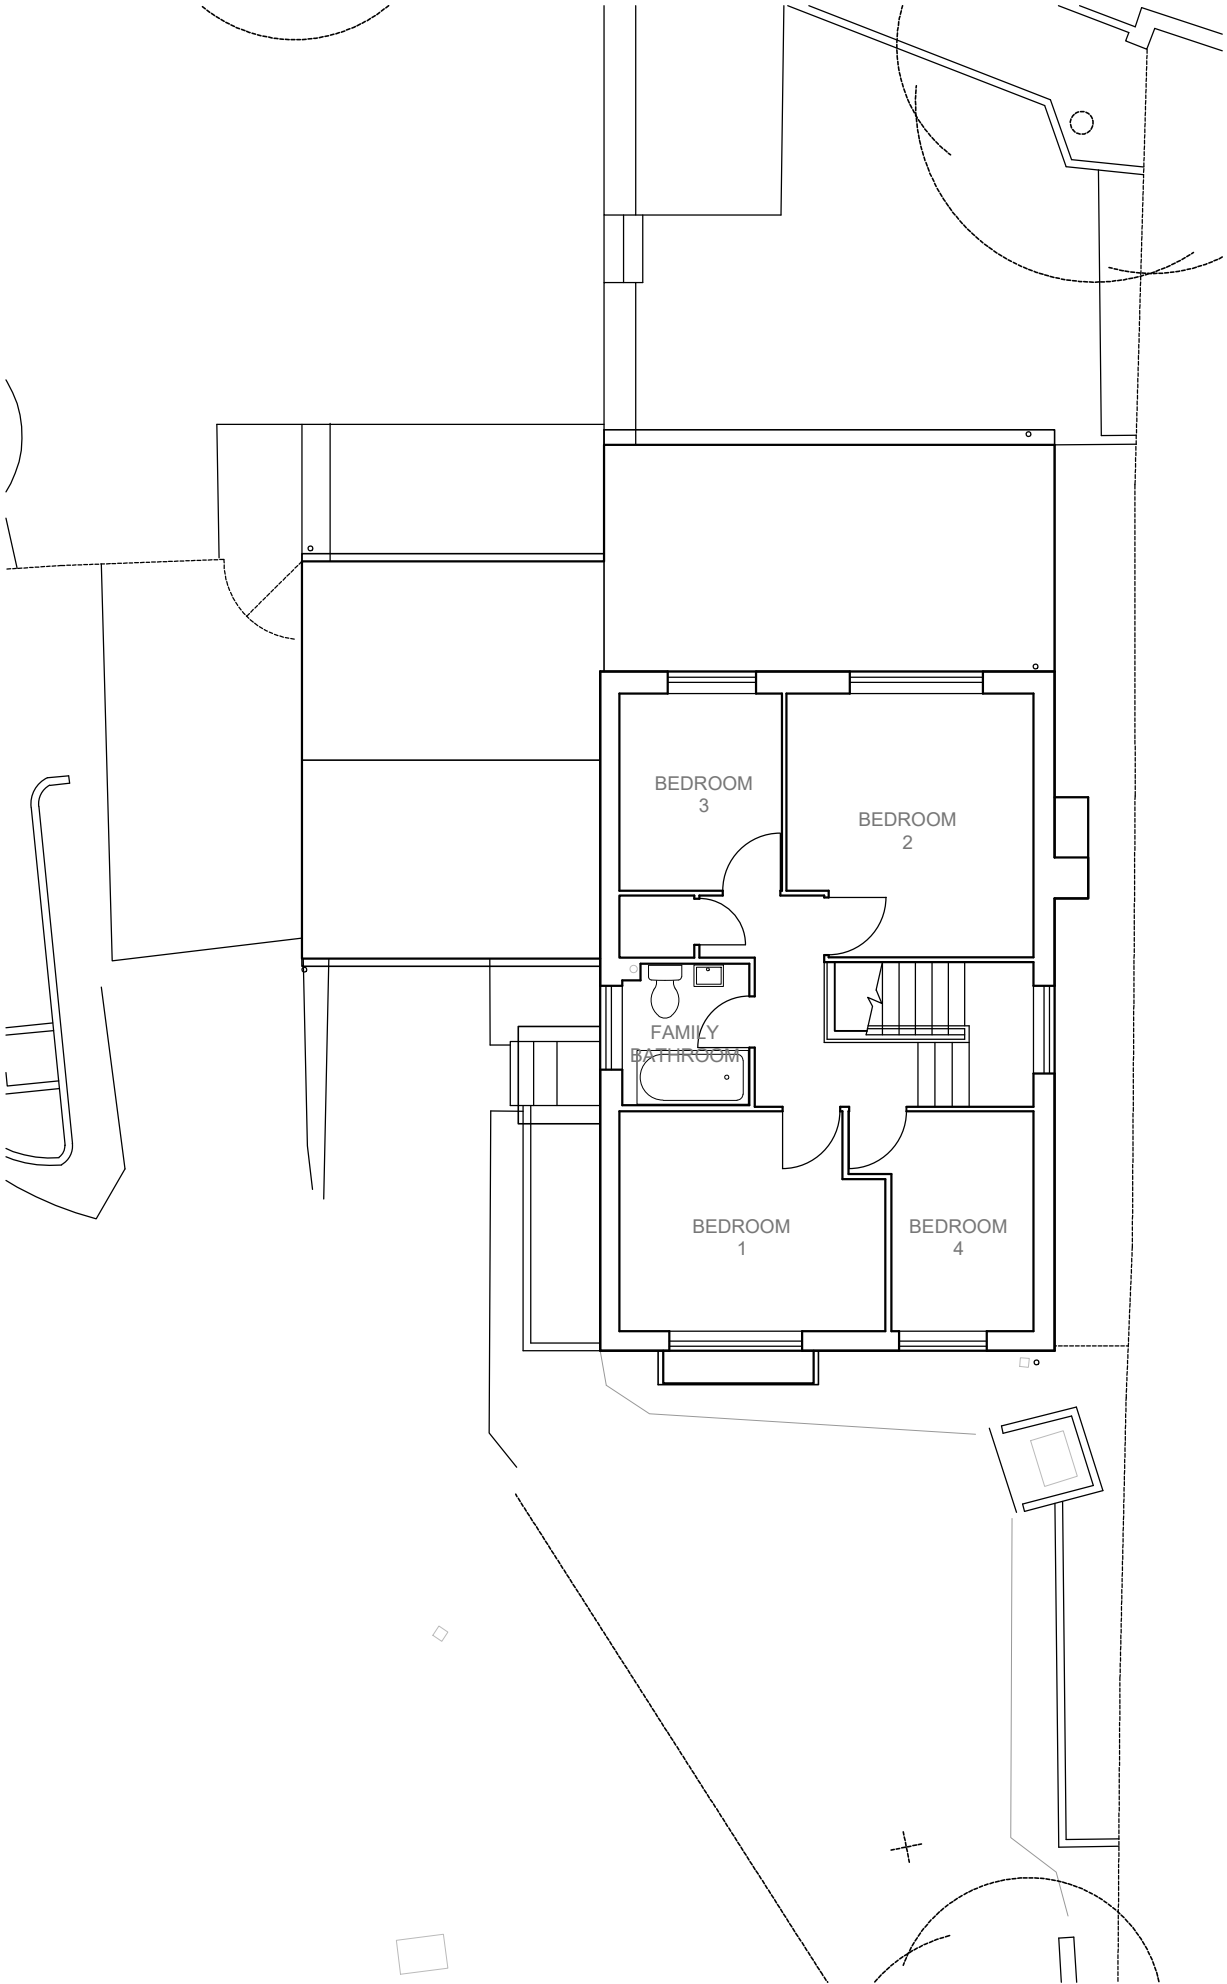

FIRST FLOOR PLAN



Figured dimensions to be followed in preference to those scaled from drawing.  
All dimensions to be verified on site by the contractors and such dimensions to be their responsibility.  
Drawing omissions and errors to be reported immediately to the designer.

P01 20.07.23  
Rev Date

Issued to Planning  
Description

E: martin@enzo-ds.co.uk W: www.enzo-ds.co.uk T: 07788800350  
© Enzo Design Studio Limited 2023 Company Reg No.11875766

|                                                     |                           |                                  |               |
|-----------------------------------------------------|---------------------------|----------------------------------|---------------|
| Client:<br>Mr & Mrs Kosowan                         |                           |                                  |               |
| Project:<br>3 Avonborne Way, Chandlers Fd, SO53 1TF |                           |                                  |               |
| Drawing:<br>Floor Plans                             |                           | Existing / Proposed:<br>Existing |               |
|                                                     |                           | Status:<br>PLANNING              |               |
| Project:<br>2301                                    | Drawn/Checked:<br>MA / -- | Scale:<br>1:200                  | Month:<br>07  |
| Drawing revision:<br>[3PLN] 003_P01                 |                           | Size:<br>A3                      | Year:<br>2023 |