



Figured dimensions to be followed in preference to those scaled from drawing.
All dimensions to be verified on site by the contractors and such dimensions to be their responsibility.
Drawing omissions and errors to be reported immediately to the designer.

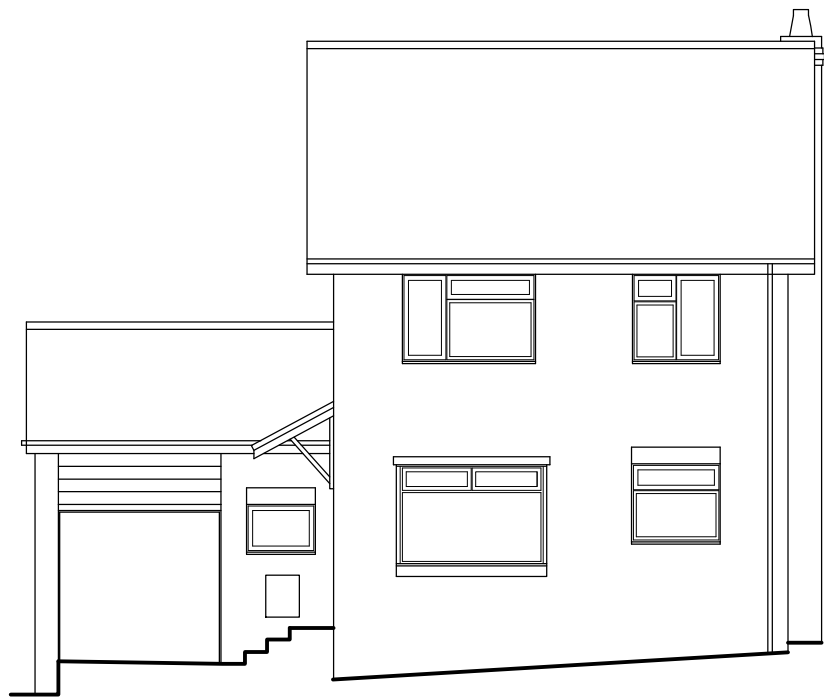

SOUTH ELEVATION

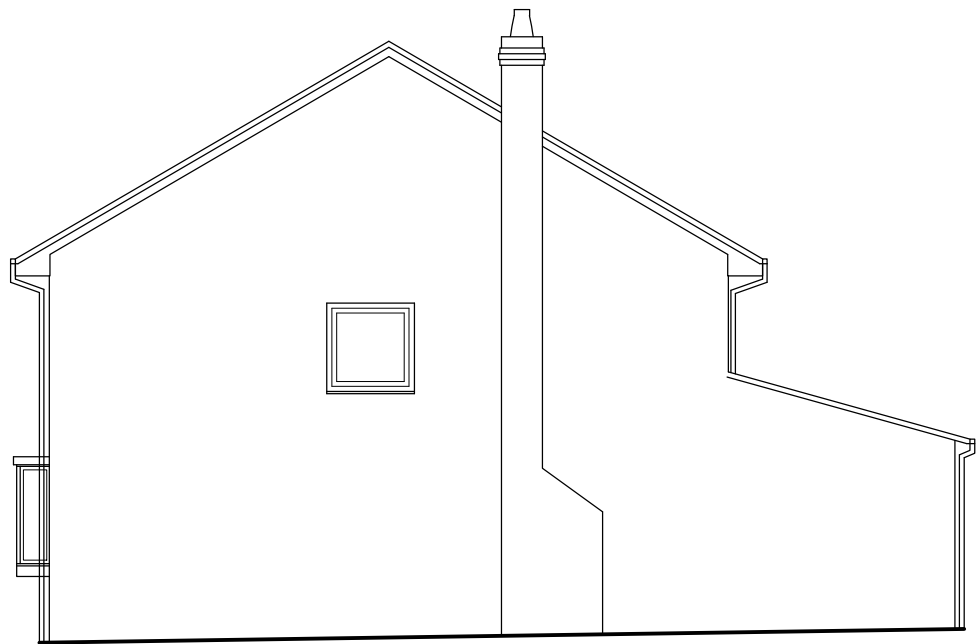

EAST ELEVATION



NORTH ELEVATION



P01 20.07.23
Rev Date

Issued to Planning
Description



ENZO
DESIGN STUDIO

E: martin@enzo-ds.co.uk W: www.enzo-ds.co.uk T: 07788800350
© Enzo Design Studio Limited 2023 Company Reg No.11875766

Client: Mr & Mrs Kosowan			
Project: 3 Avonborne Way, Chandlers Fd, SO53 1TF			
Drawing: Elevations		Existing / Proposed: Existing	
		Status: PLANNING	
Project: 2301	Drawn/Checked: MA / --	Scale: 1:100	Month: 07
Drawing revision: [1EXG] 004_P01		Size: A3	Year: 2023