


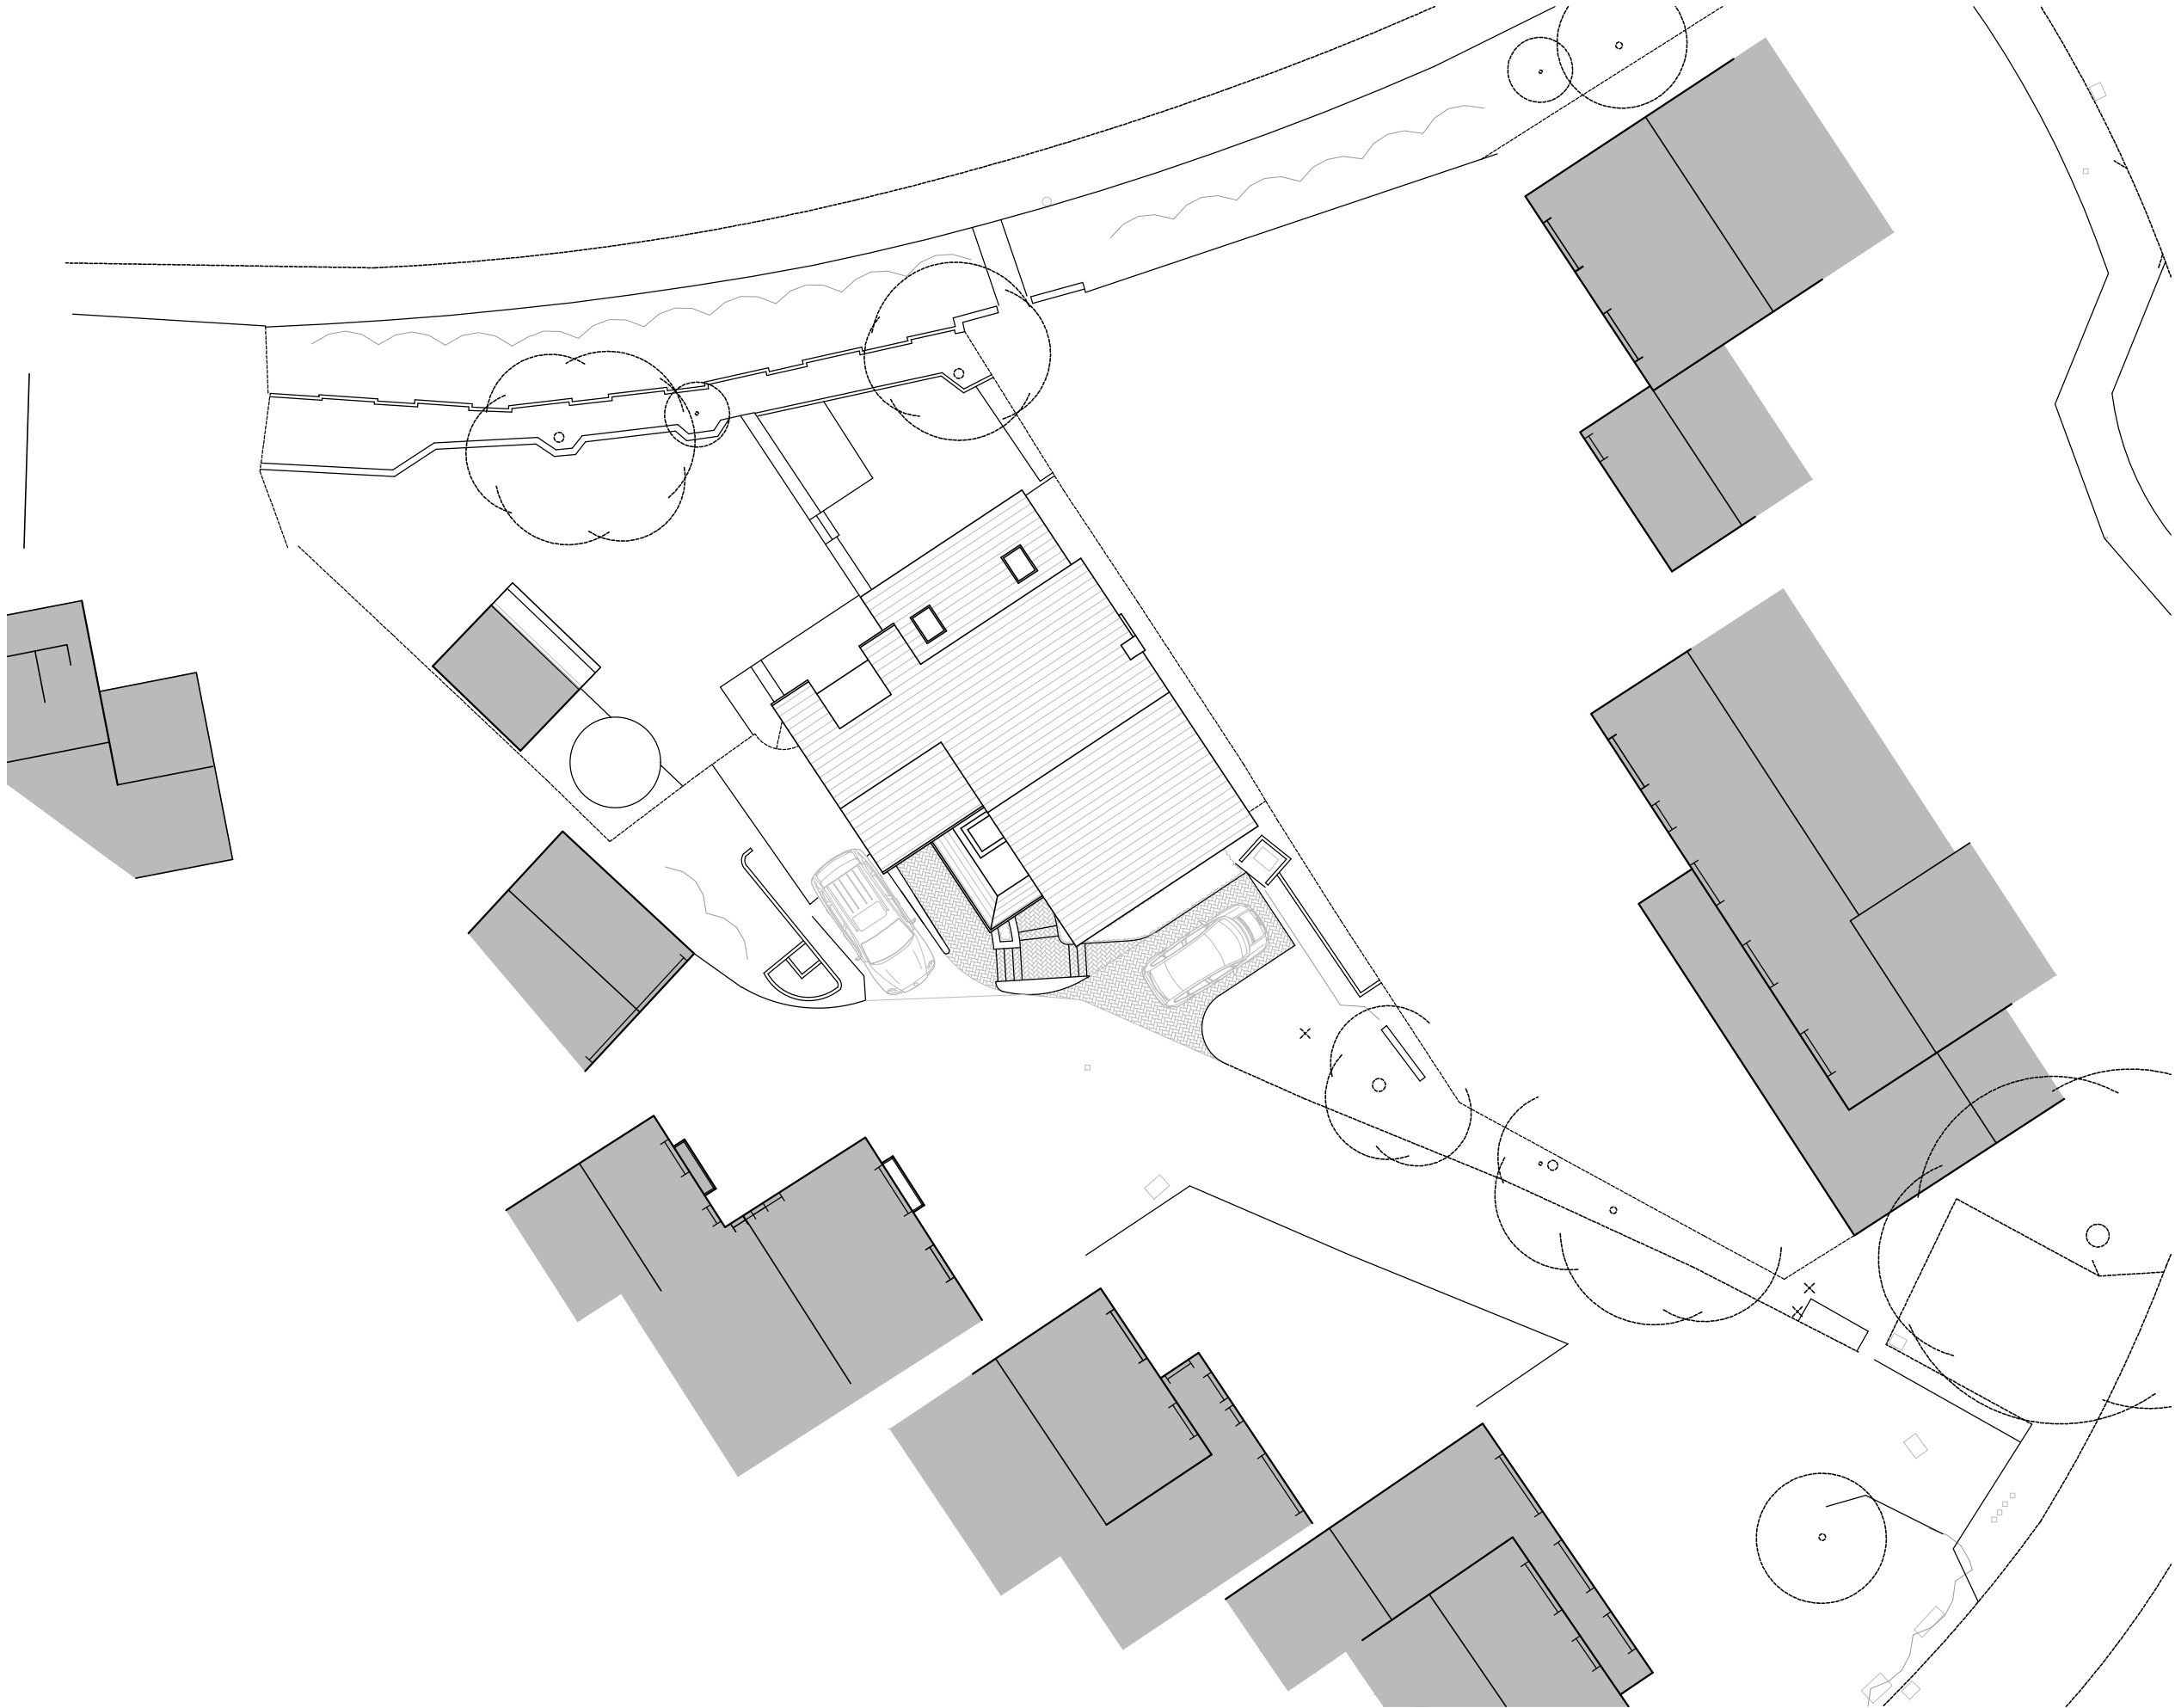

Figured dimensions to be followed in preference to those scaled from drawing.
All dimensions to be verified on site by the contractors and such dimensions to be their responsibility.
Drawing omissions and errors to be reported immediately to the designer.

P01 20.07.23 Issued to Planning
Rev Date Description



E: martin@enzo-ds.co.uk W: www.enzo-ds.co.uk T: 07788800350
© Enzo Design Studio Limited 2023 Company Reg No.11875766

Client:
Mr & Mrs Kosowan
Project:
3 Avonborne Way, Chandlers Fd, SO53 1TF

Drawing: Site Plan	Existing / Proposed: Proposed
	Status: PLANNING

Project: 2301	Drawn/Checked: MA / --	Scale: 1:200	Month: 07
Drawing revision: [3PLN] 101_P01	Size: A3	Year: 2023	

