



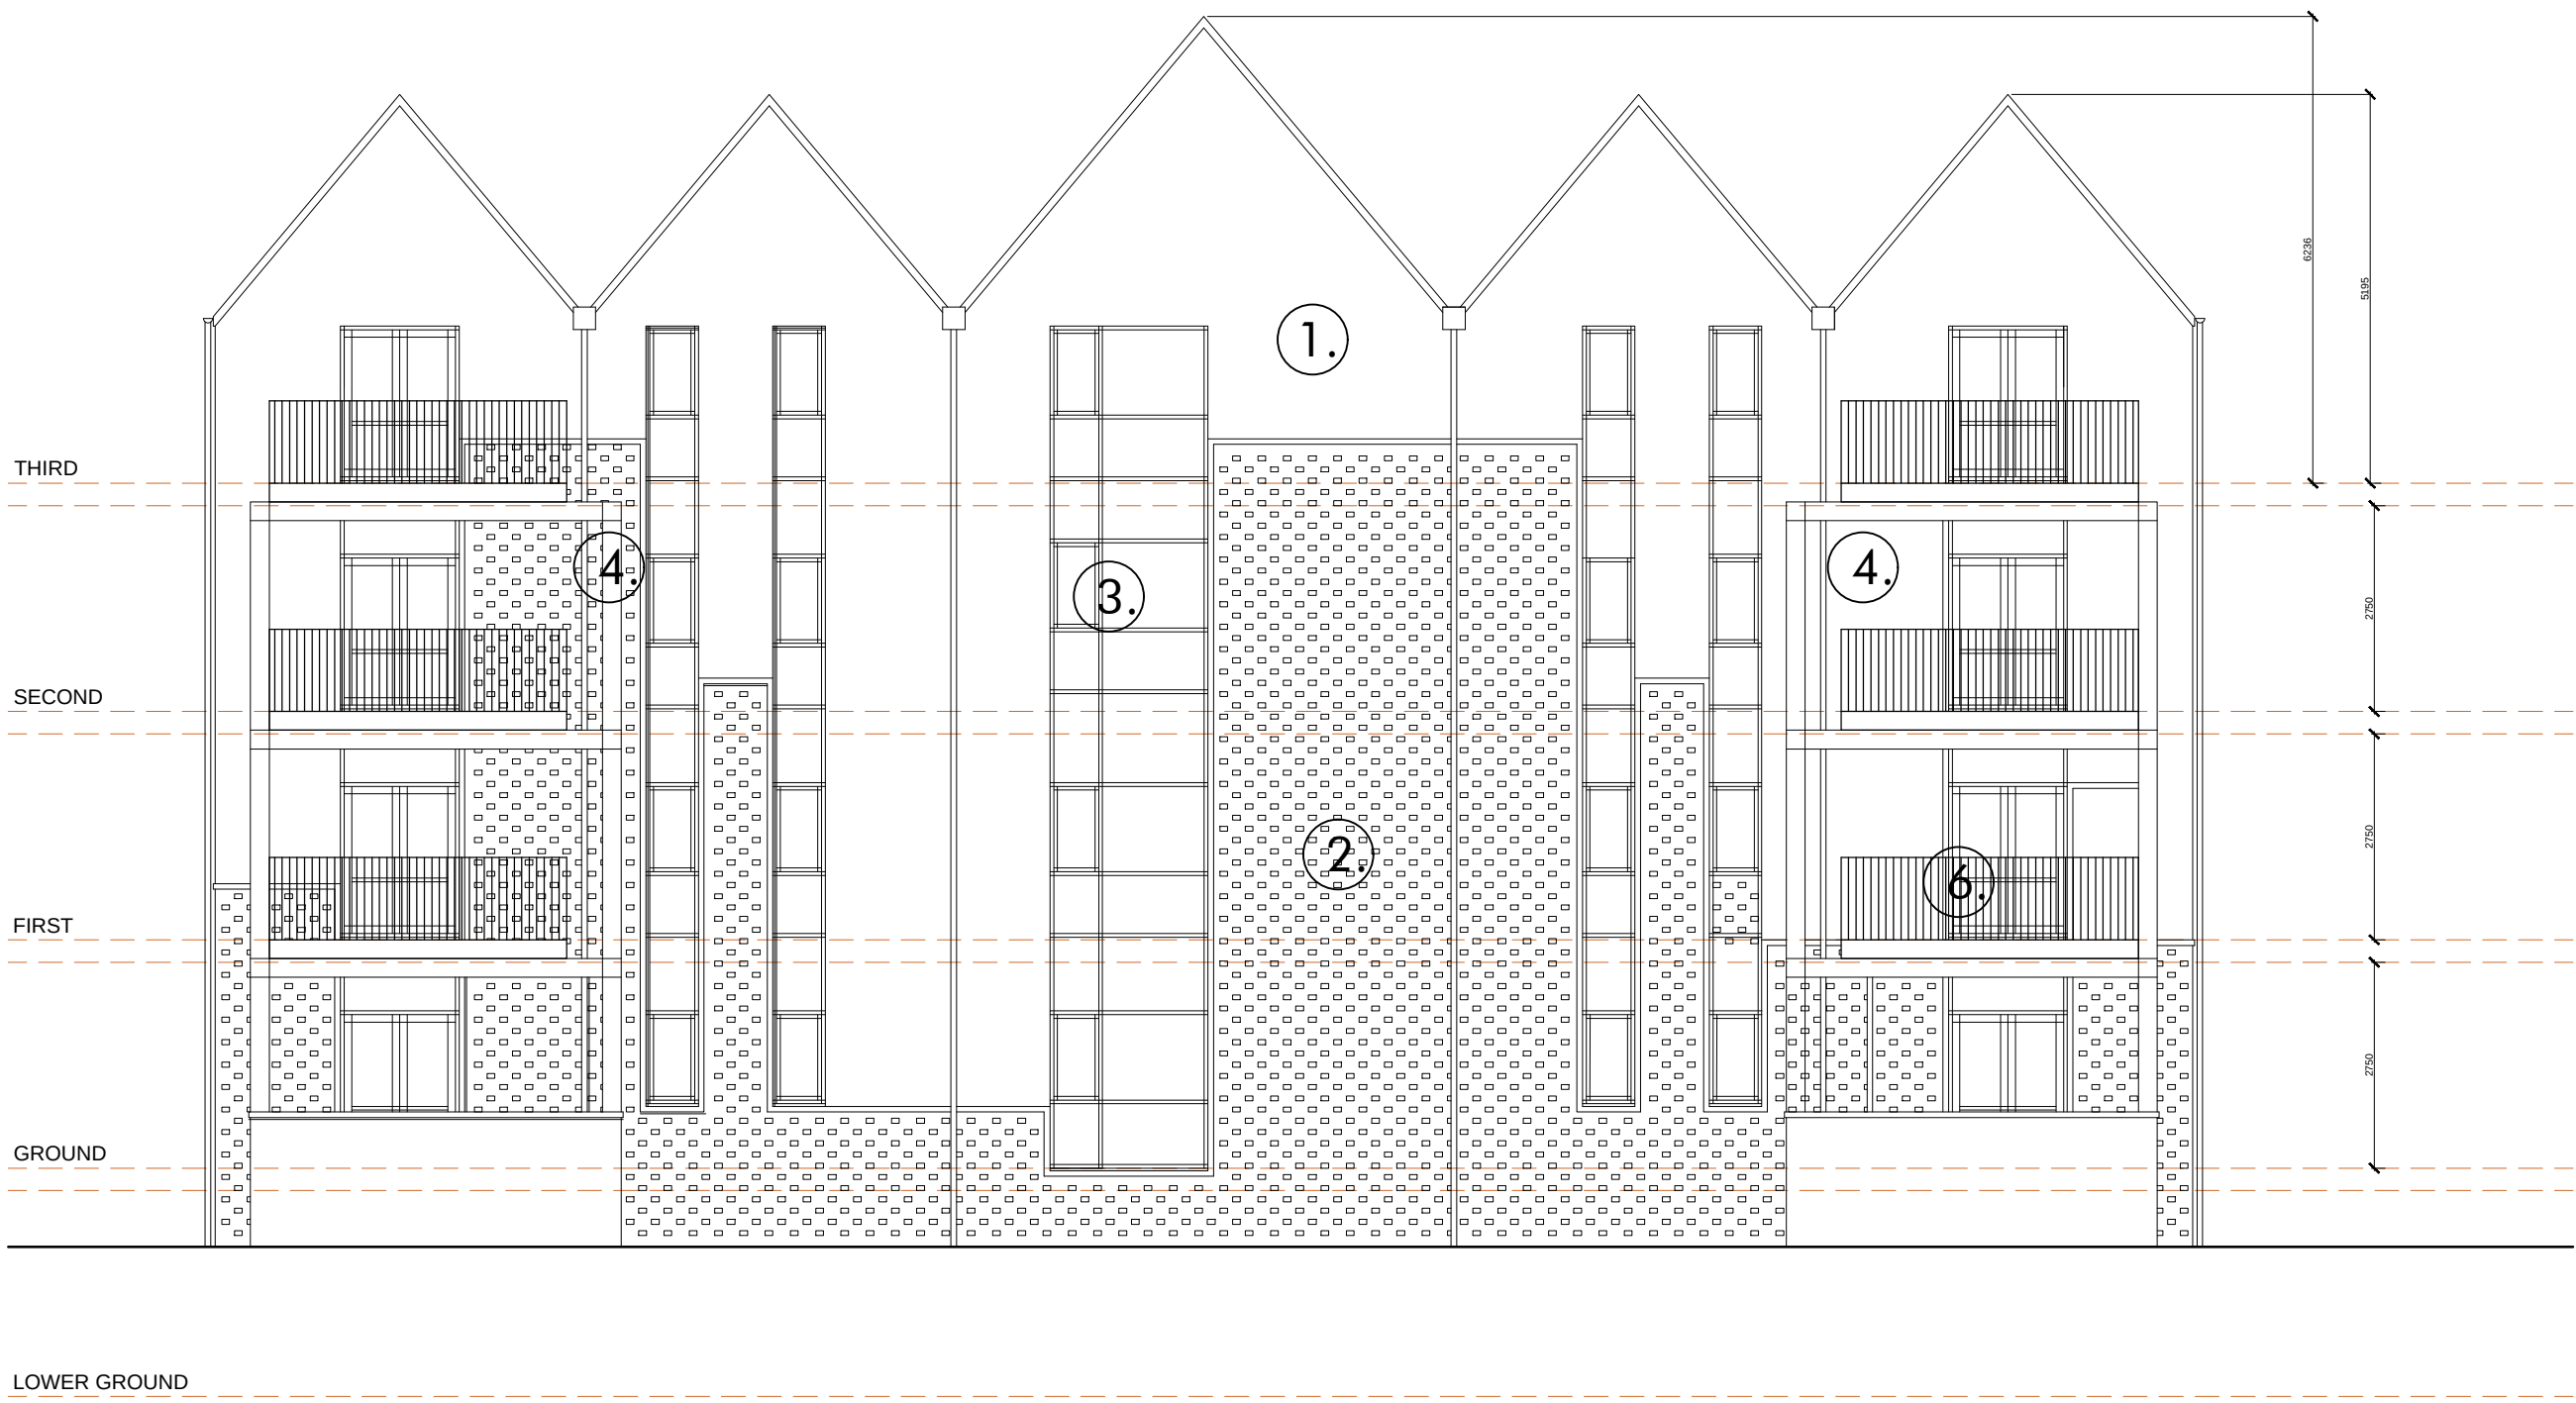

- 1. charred timber effect cladding
- 2. heritage buff brick with snapper head detail
- 3. Black RAL aluminum windows
- 4. Yellow RAL anodised aluminum framing structure
- 5. slate roof
- 6. steel balustrade


BLOCK TYPE 1

WEST FRONT ELEVATION

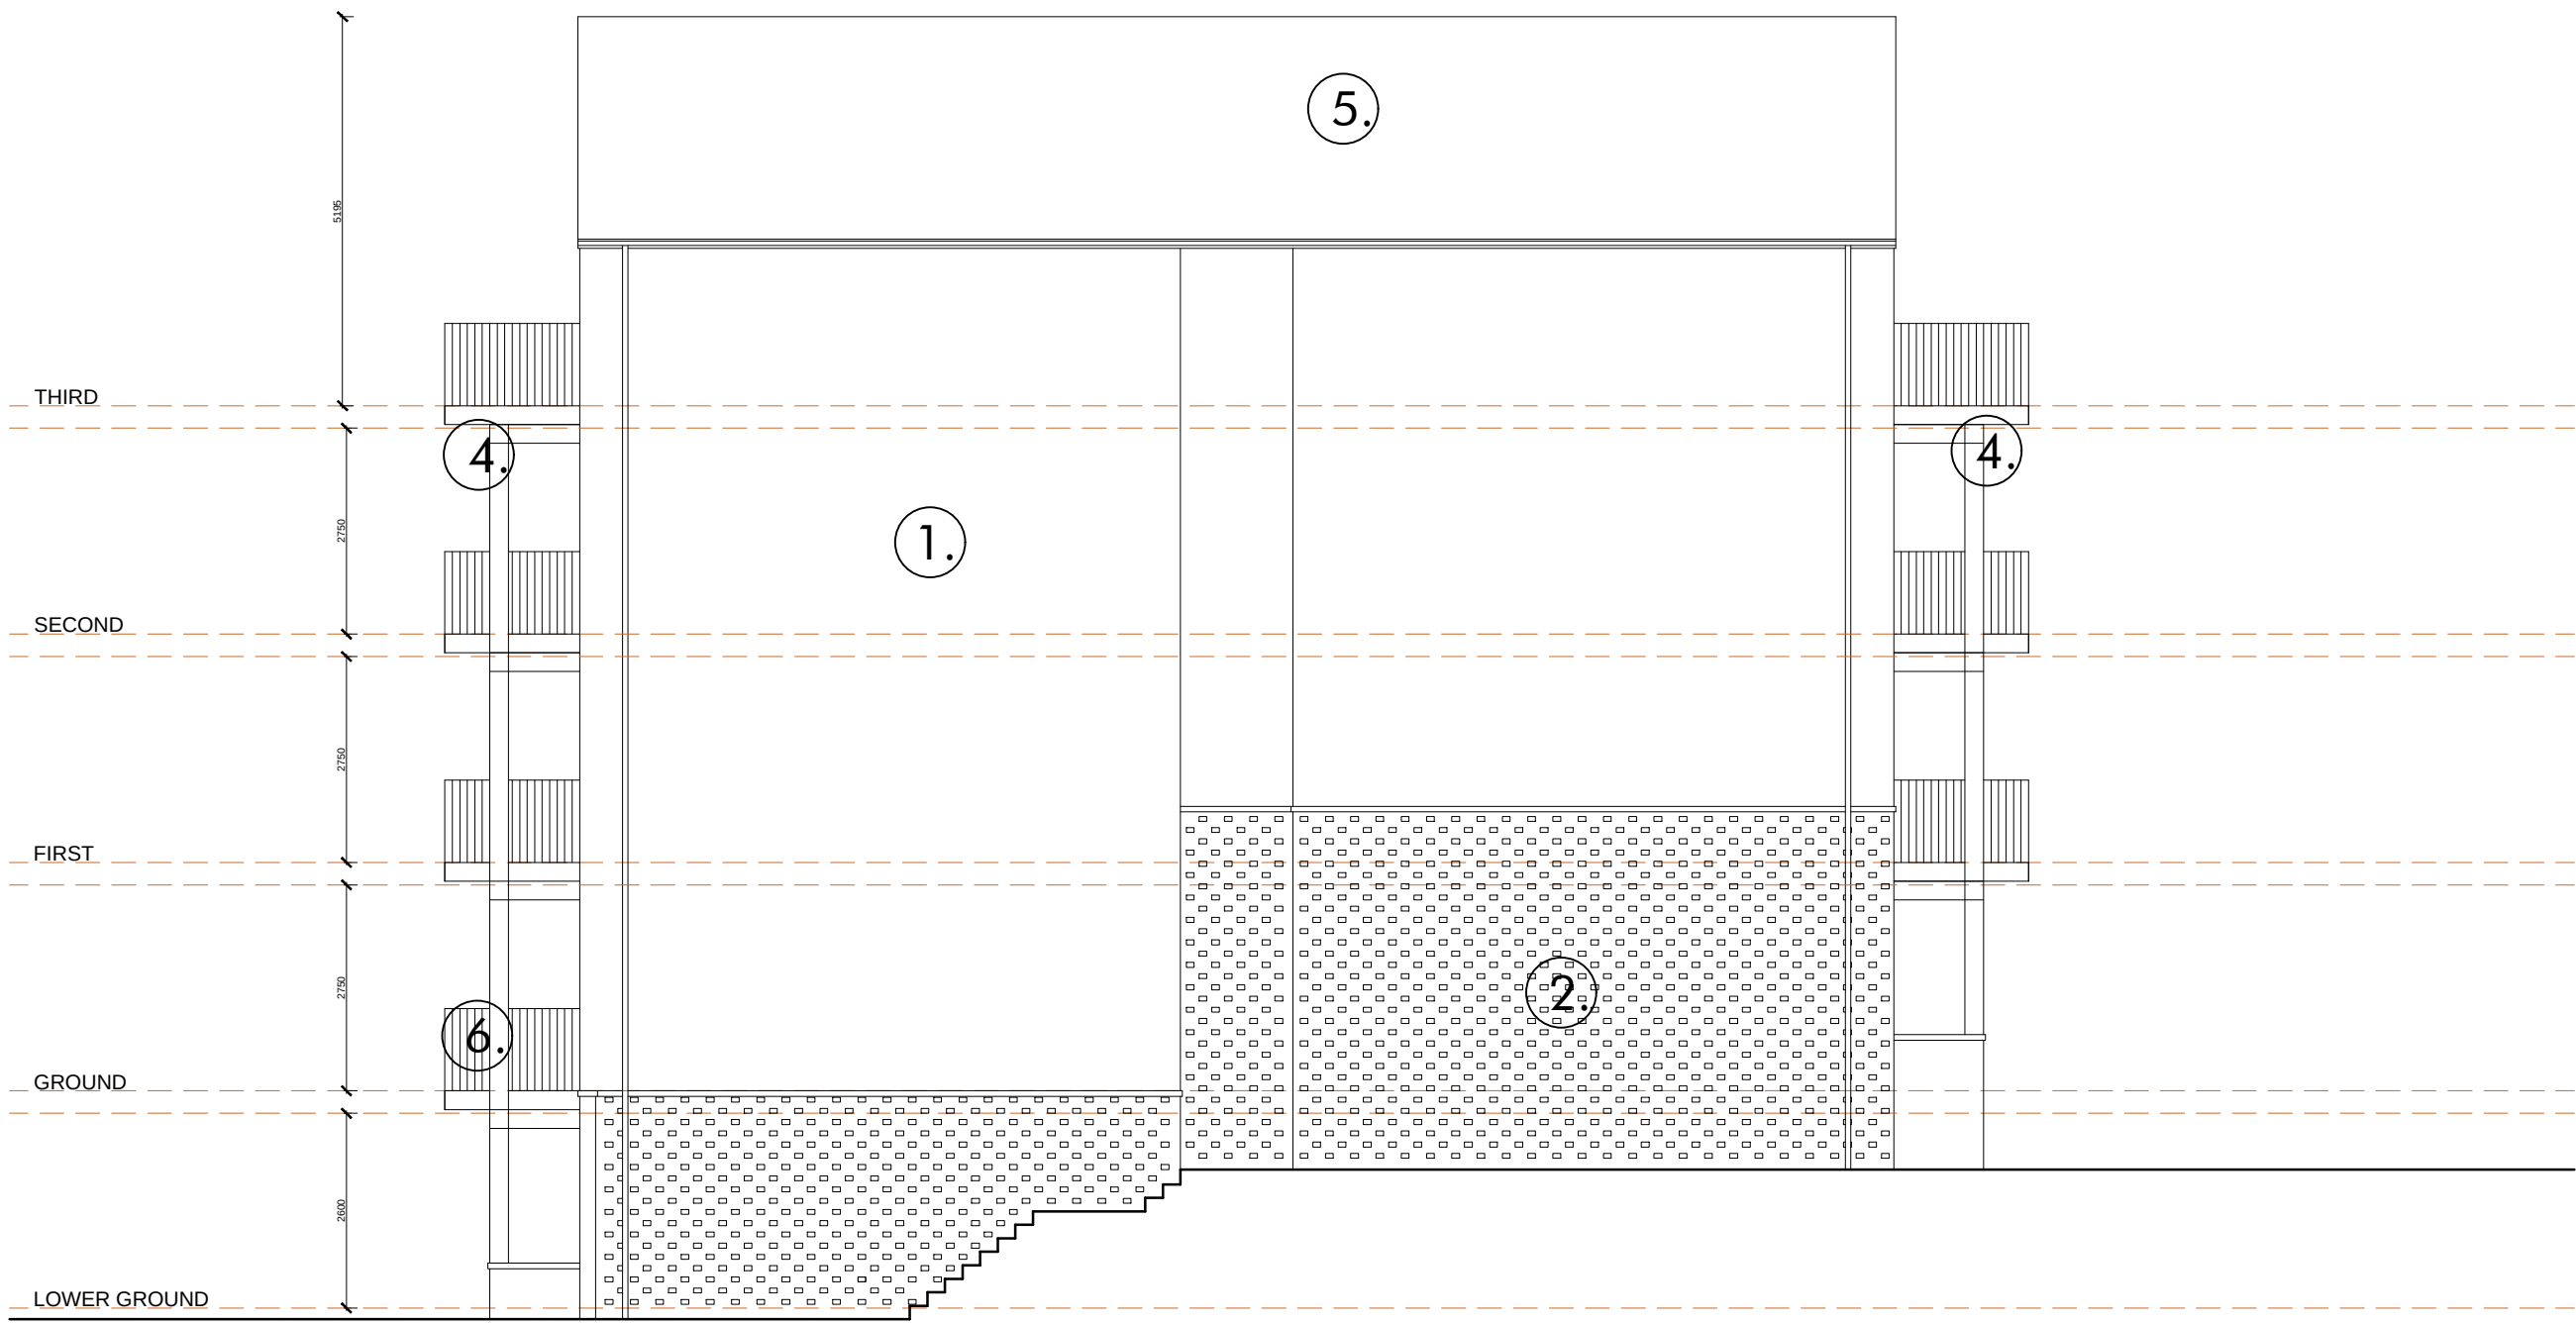


BLOCK TYPE 1

NORTH SIDE ELEVATION

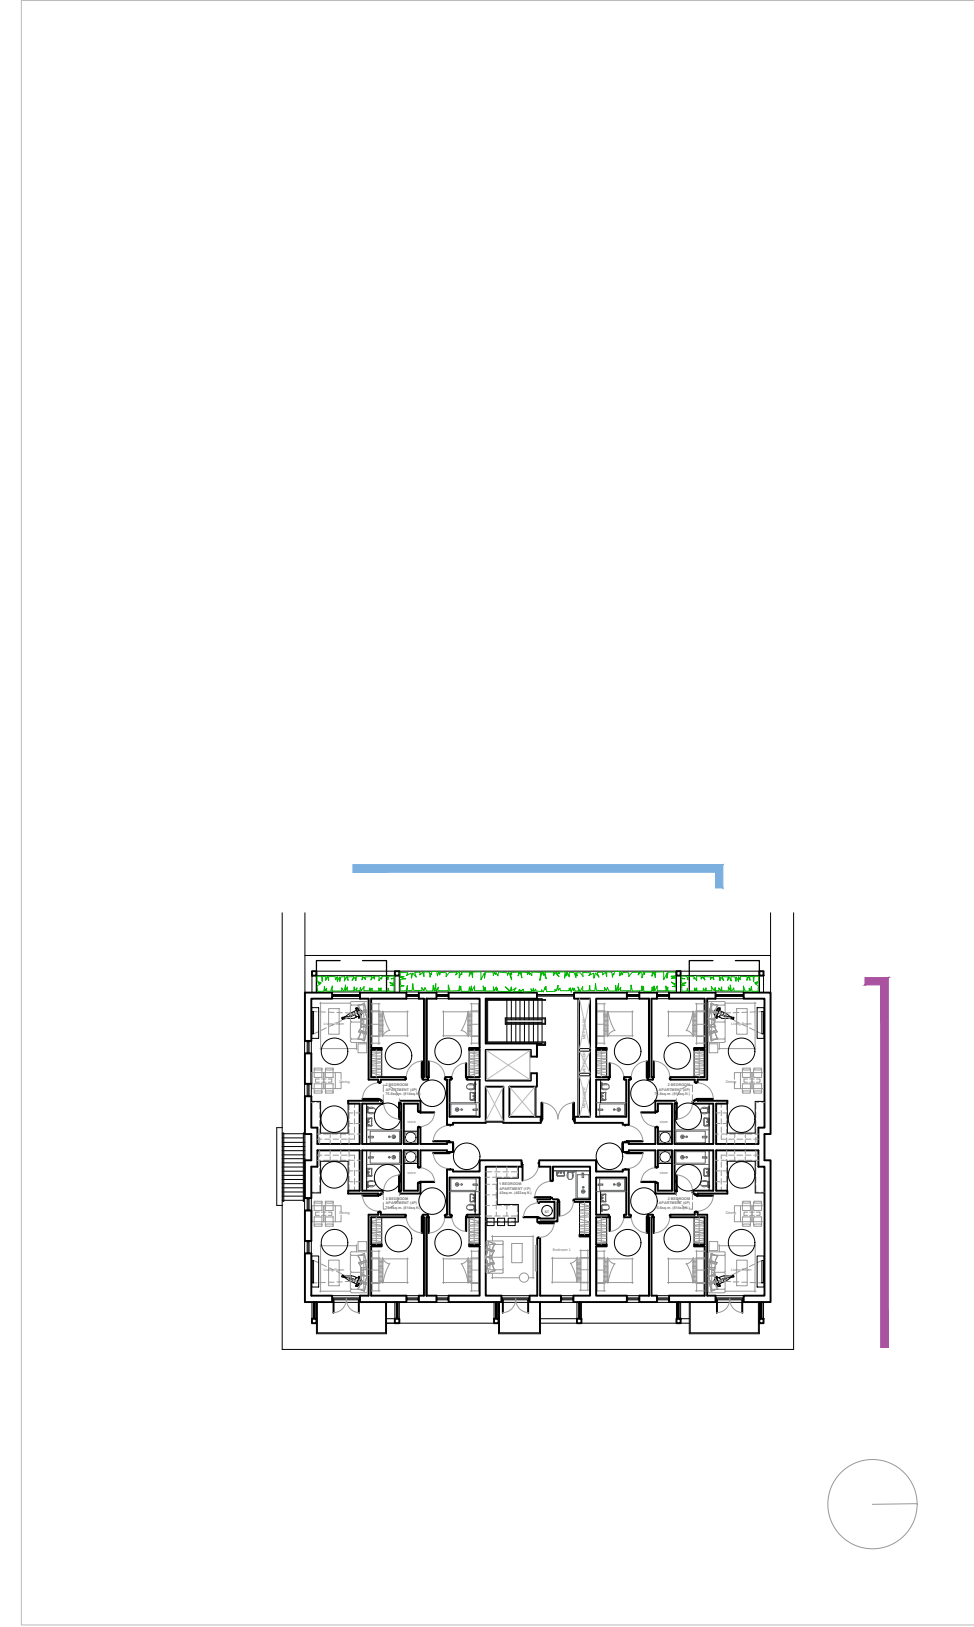

CHESHIRE	SURREY	SHEFFIELD	MANCHESTER	LIVERPOOL
Market Court 20-24 Church St Altrincham WA14 4DW 0161 929 7622	100 High St Esher Surrey KT10 9QJ 01372 203 335	Electric Works 3 Concourse Way Sheffield S1 2BJ 0114 250 7983	All Work and Social XYZ Building 2 Hardman Boulevard M3 3AQ 0161 929 7622	AvenueHQ 17 Mann Island Liverpool L3 1BP 0151 662 0122

 

LAND ADJACENT TO THE AGEAS BOWL, SOUTHAMPTON

APARTMENT BLOCK TYPE 1 - NORTH & WEST ELEVATIONS
DWG: 21016 (P) 362 C
DATE: 27.01.22
SCALE: 1:100 @ A1
DRAWN: EM