


Appendix B

Details of the Proposed Development

REV	DATE	BY	DATE
1	08/12/21	LA	08/12/21
2	08/12/21	LA	08/12/21
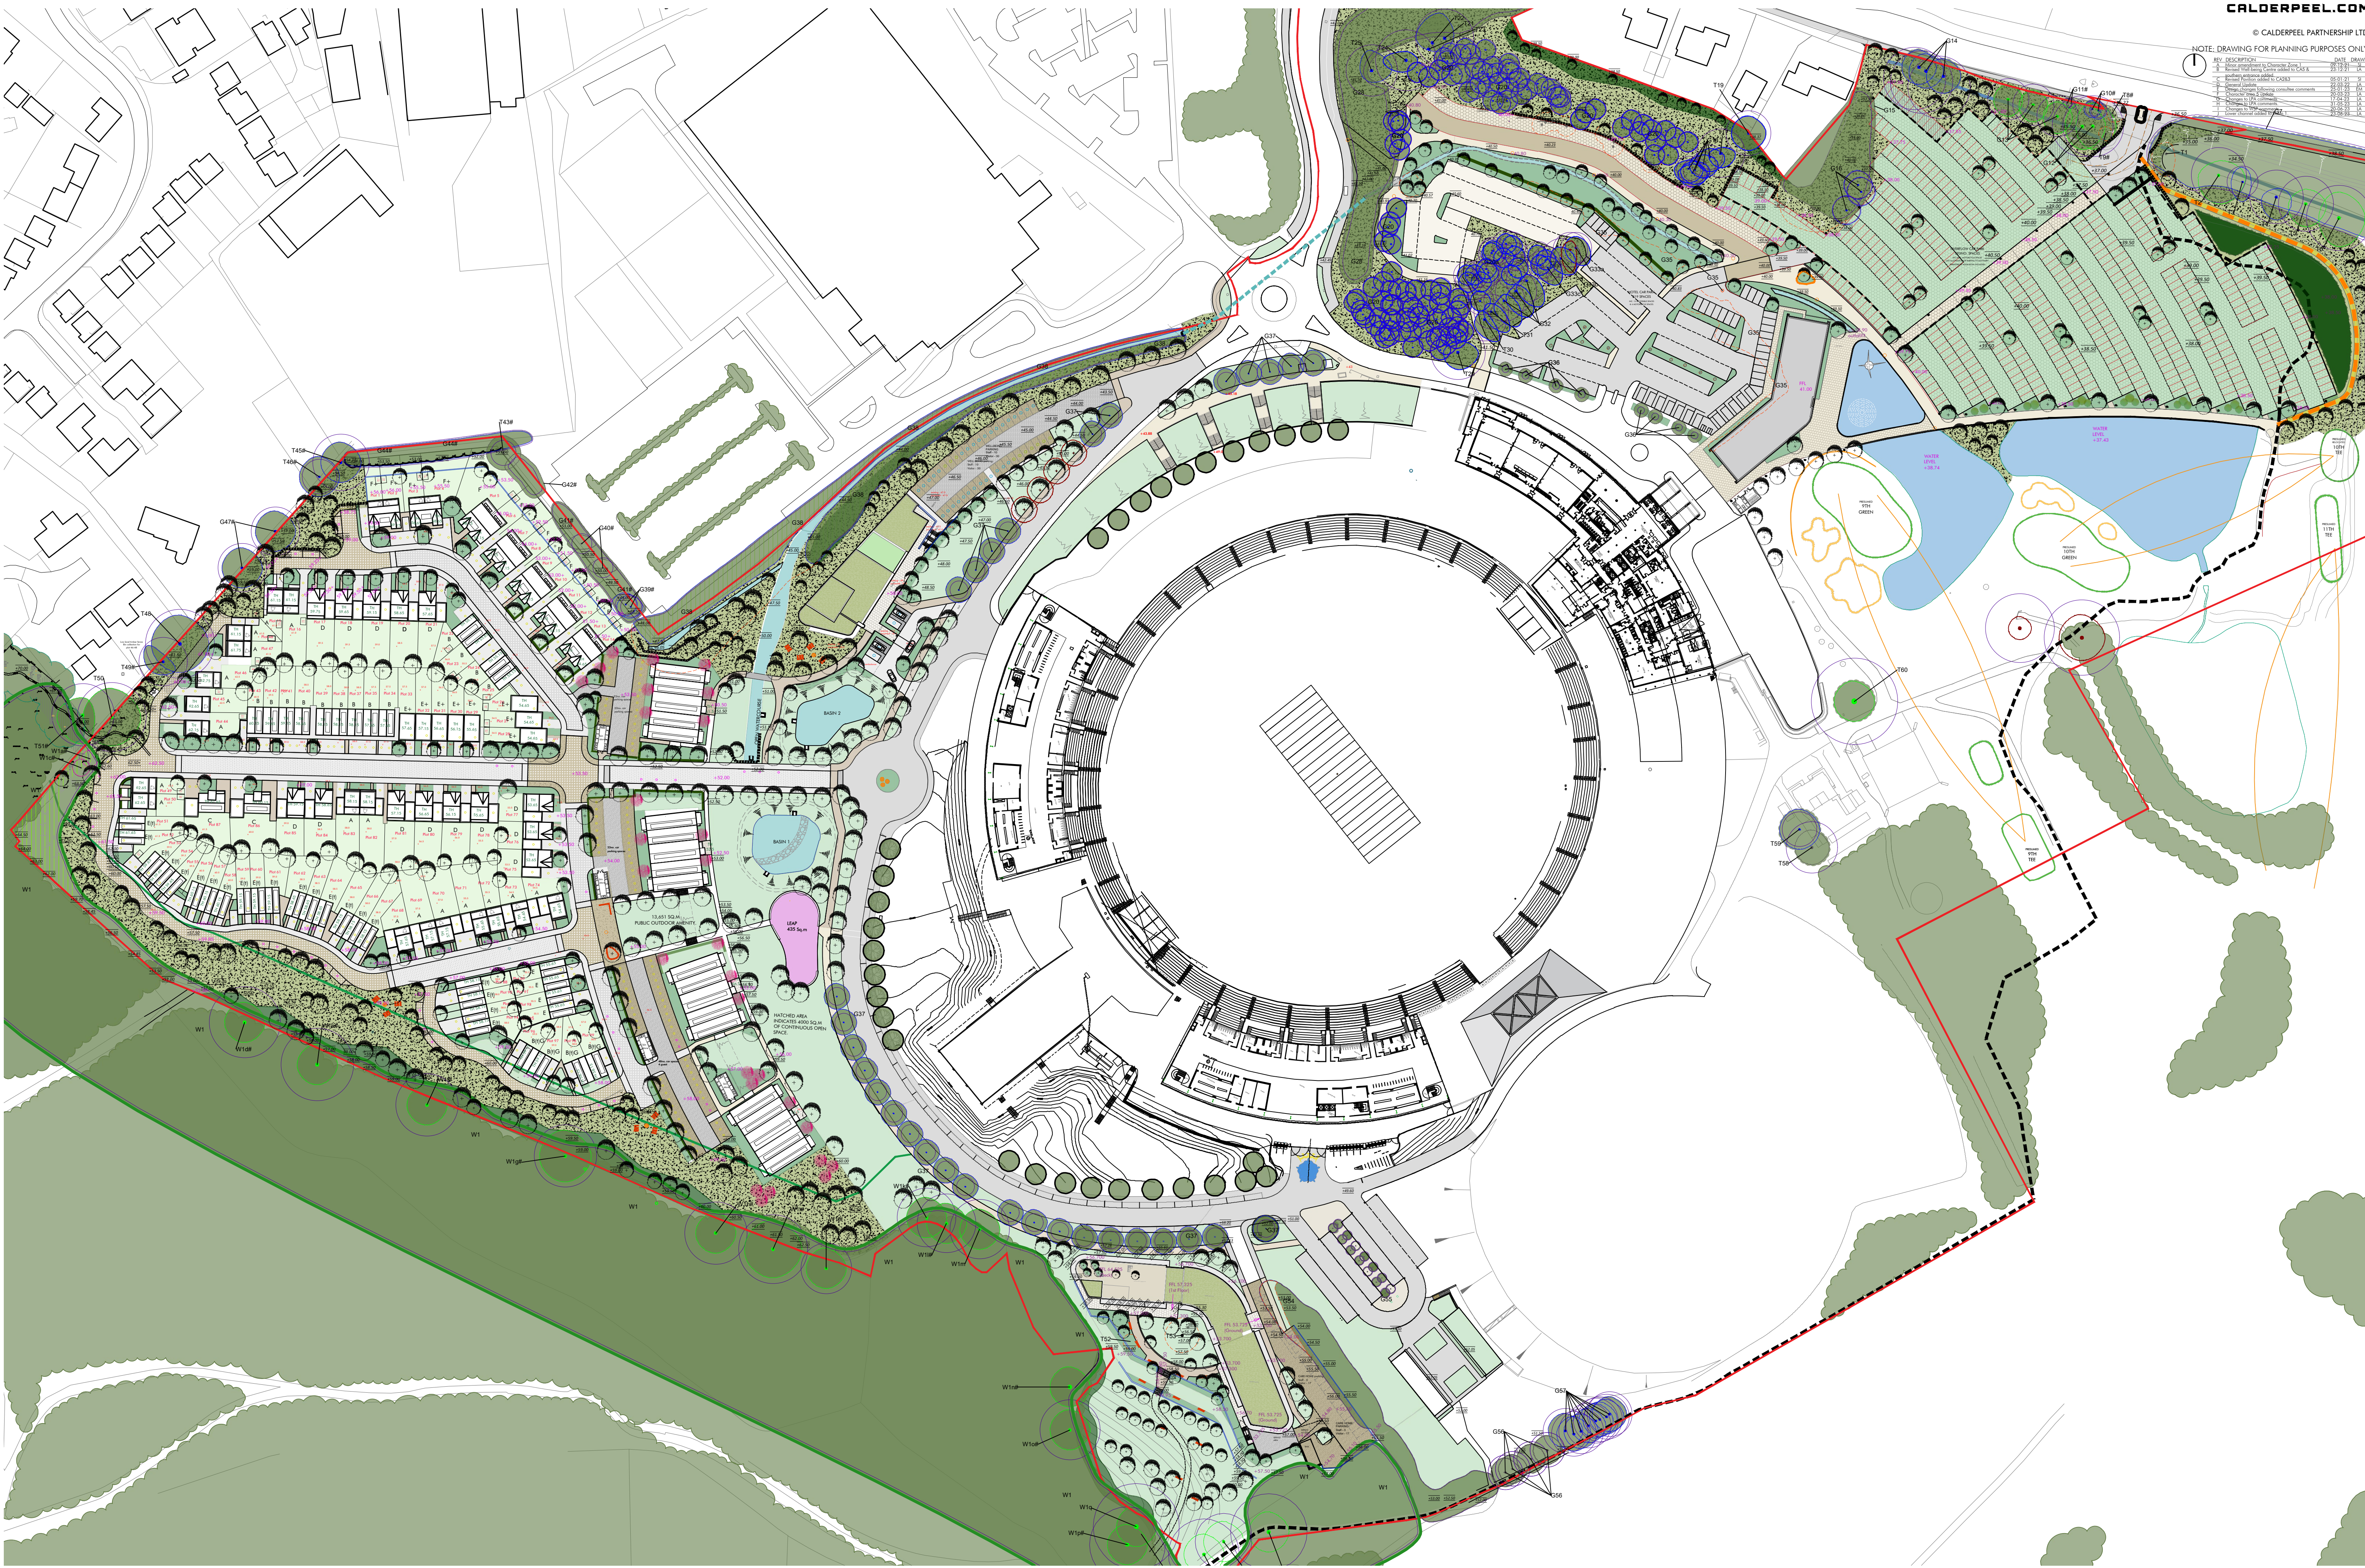


CHESHIRE	SURREY	SHEFFIELD	LIVERPOOL	MANCHESTER
Market Court 20-24 Church St Altrincham WA14 4DW 0161 929 7622	100 High St Esher Surrey KT10 9QJ 01372 203 335	Electric Works 3 Concourse Way Sheffield S1 2BJ 0114 250 7983	AvenueHQ 17 Mann Island Liverpool L3 1BP 0151 662 0122	All Work & Social XYZ Building 2 Hardman Boulevard M3 3AQ 0161 929 7622

AGEAS BOWL, SOUTHAMPTON
CLIENT: LADL & THE AGEAS BOWL

PROPOSED MASTERPLAN
DWG: 21016 (PL) 100 J
DATE: 08.12.21
SCALE: 1:1000 @ A1 DRAWN: LA



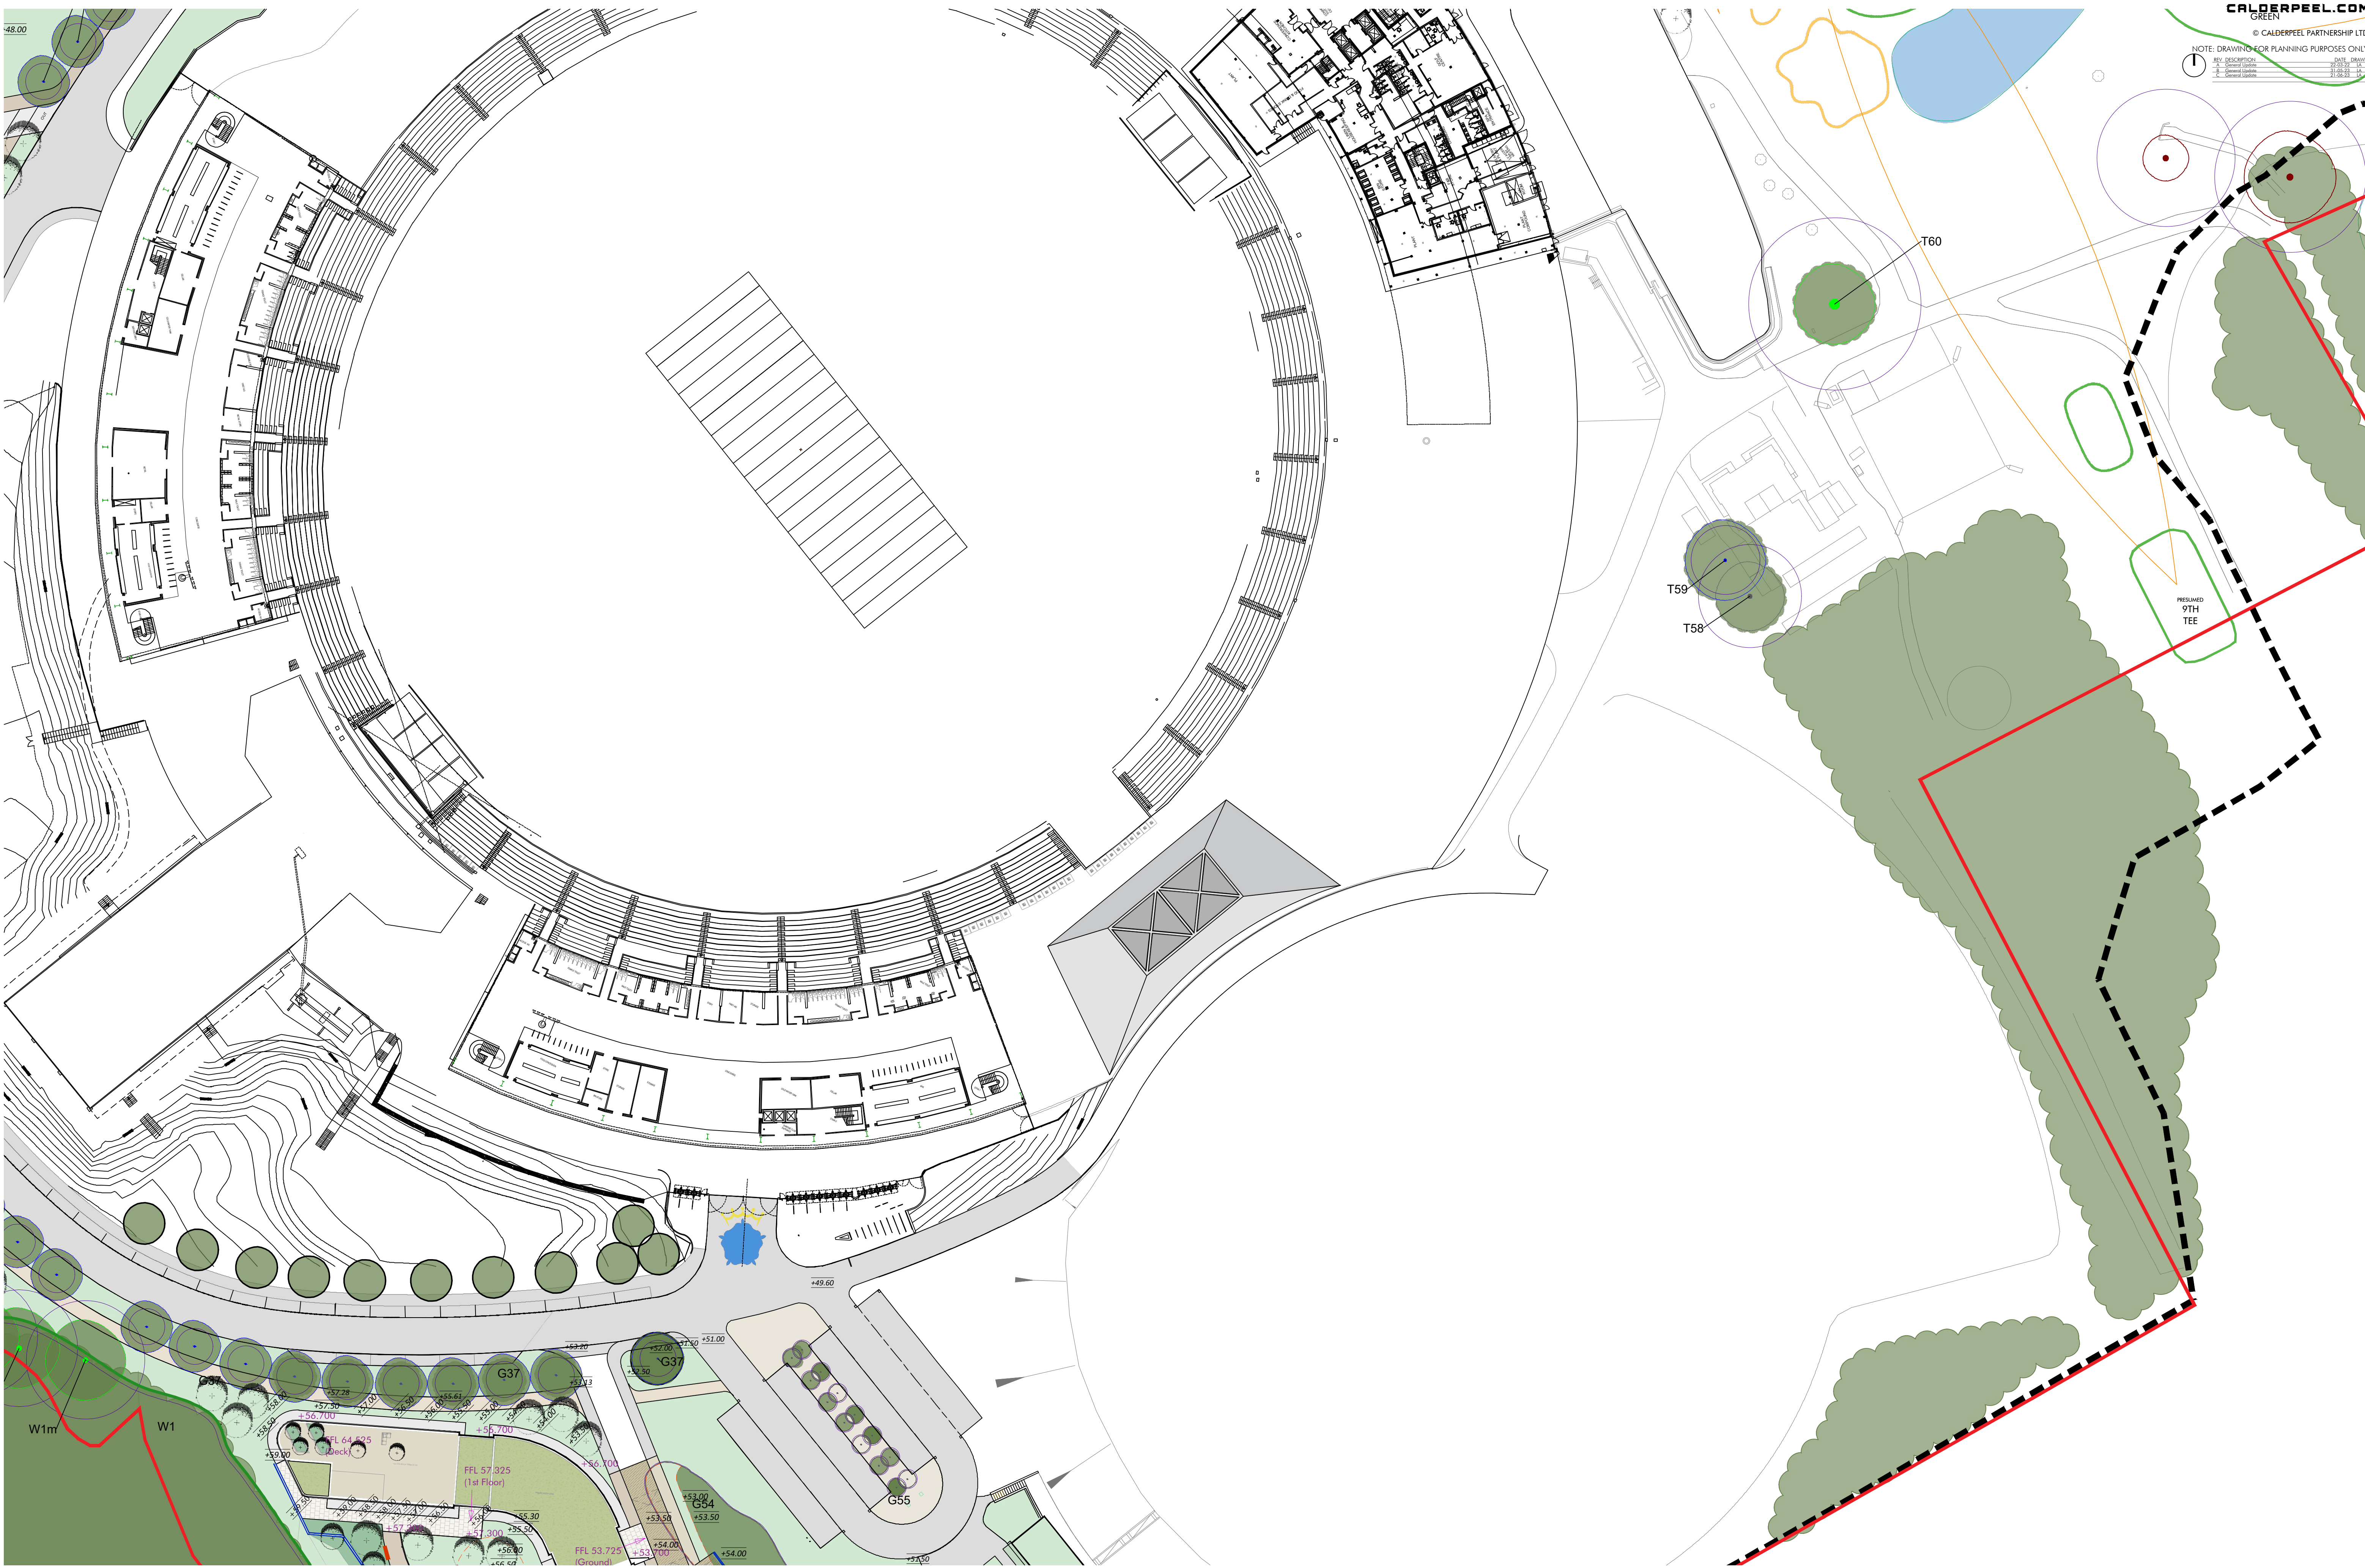

REV.	DESCRIPTION	DATE	DRAWN
1	General Layout	08.08.21	LA
2	General Layout and Industrial & Suburban	08.08.21	LA
3	General Layout and Industrial & Suburban	08.08.21	LA
4	General Layout and Industrial & Suburban	08.08.21	LA
5	General Layout and Industrial & Suburban	08.08.21	LA
6	General Layout and Industrial & Suburban	08.08.21	LA
7	General Layout and Industrial & Suburban	08.08.21	LA
8	General Layout and Industrial & Suburban	08.08.21	LA
9	General Layout and Industrial & Suburban	08.08.21	LA
10	General Layout and Industrial & Suburban	08.08.21	LA



CHESHIRE	SURREY	SHEFFIELD	LIVERPOOL	MANCHESTER
Market Court 20-24 Church St Altrincham WA14 4DW 0161 929 7622	100 High St Esher Surrey KT10 9QJ 01372 203 335	Electric Works 3 Concourse Way Sheffield S1 2BJ 0114 250 7983	AvenueHQ 17 Mann Island Liverpool L3 1BP 0151 662 0122	All Work & Social XYZ Building 2 Hardman Boulevard M3 3AQ 0161 929 7622

AGEAS BOWL, SOUTHAMPTON

CLIENT: LADL & THE AGEAS BOWL

PROPOSED SITE PLAN (CHARACTER AREA 4)
DWG: 21016 (PL) 103 E
DATE: 08.12.21
SCALE: 1:500 @ A1 DRAWN: LA

REV.	DESCRIPTION	DATE	DRAWN
1	General Layout	22.03.22	LA
2	General Layout	22.03.22	LA
- Well-being & Care home staff parking
- Well-being & Care home visitor parking
- Residents parking
- Residential visitor parking
- WE4 policy Urban Edge Boundary
- SIN boundary



CHESHIRE	SURREY	SHEFFIELD	LIVERPOOL	MANCHESTER
Market Court 20-24 Church St Altrincham WA14 4DW 0161 929 7622	100 High St Esher Surrey KT10 9QJ 01372 203 335	Electric Works 3 Concourse Way Sheffield S1 2BJ 0114 250 7983	AvenueHQ 17 Mann Island Liverpool L3 1BP 0151 662 0122	All Work & Social XYZ Building 2 Hardman Boulevard M3 3AQ 0161 929 7622

AGEAS BOWL, SOUTHAMPTON
CLIENT: LADL & THE AGEAS BOWL

PROPOSED SITE PLAN (CHARACTER AREA 5)
DWG: 21016 (PL) 104 F
DATE: 08.12.21
SCALE: 1:500 @ A1 DRAWN: LA