
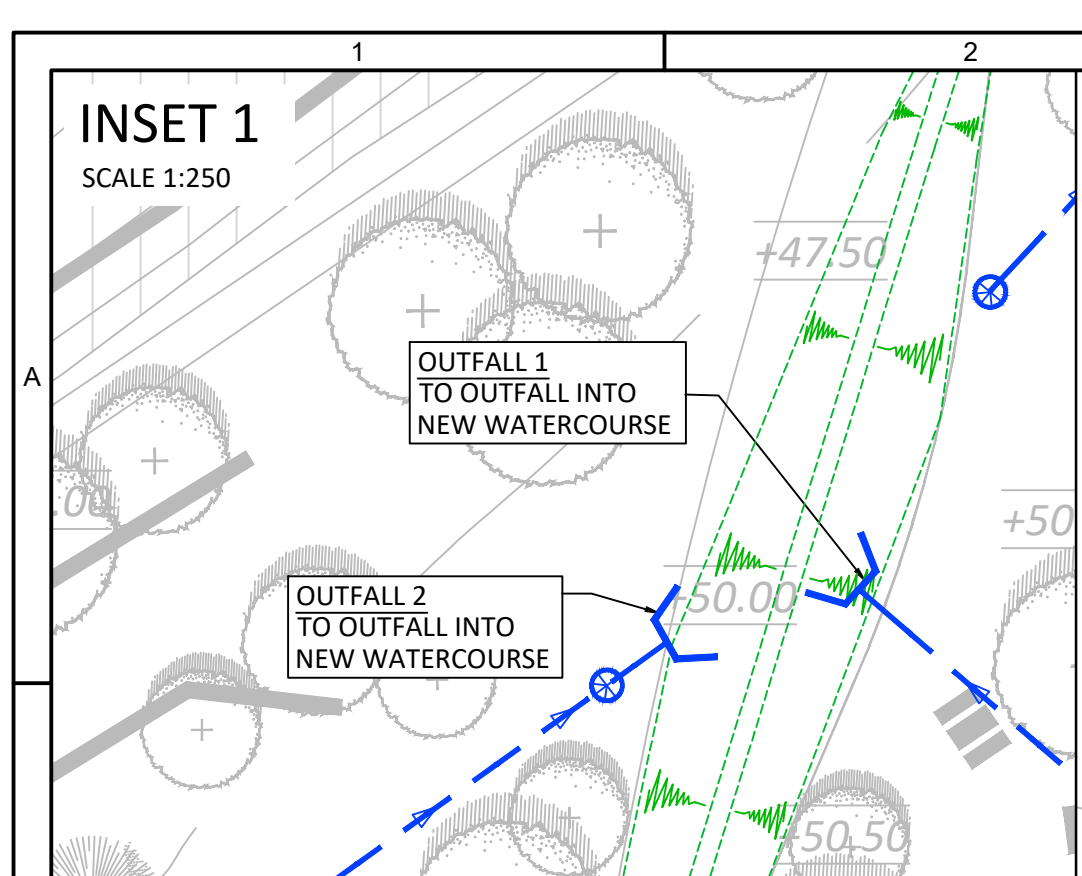


Appendix J

Drainage Strategy Catchment Areas

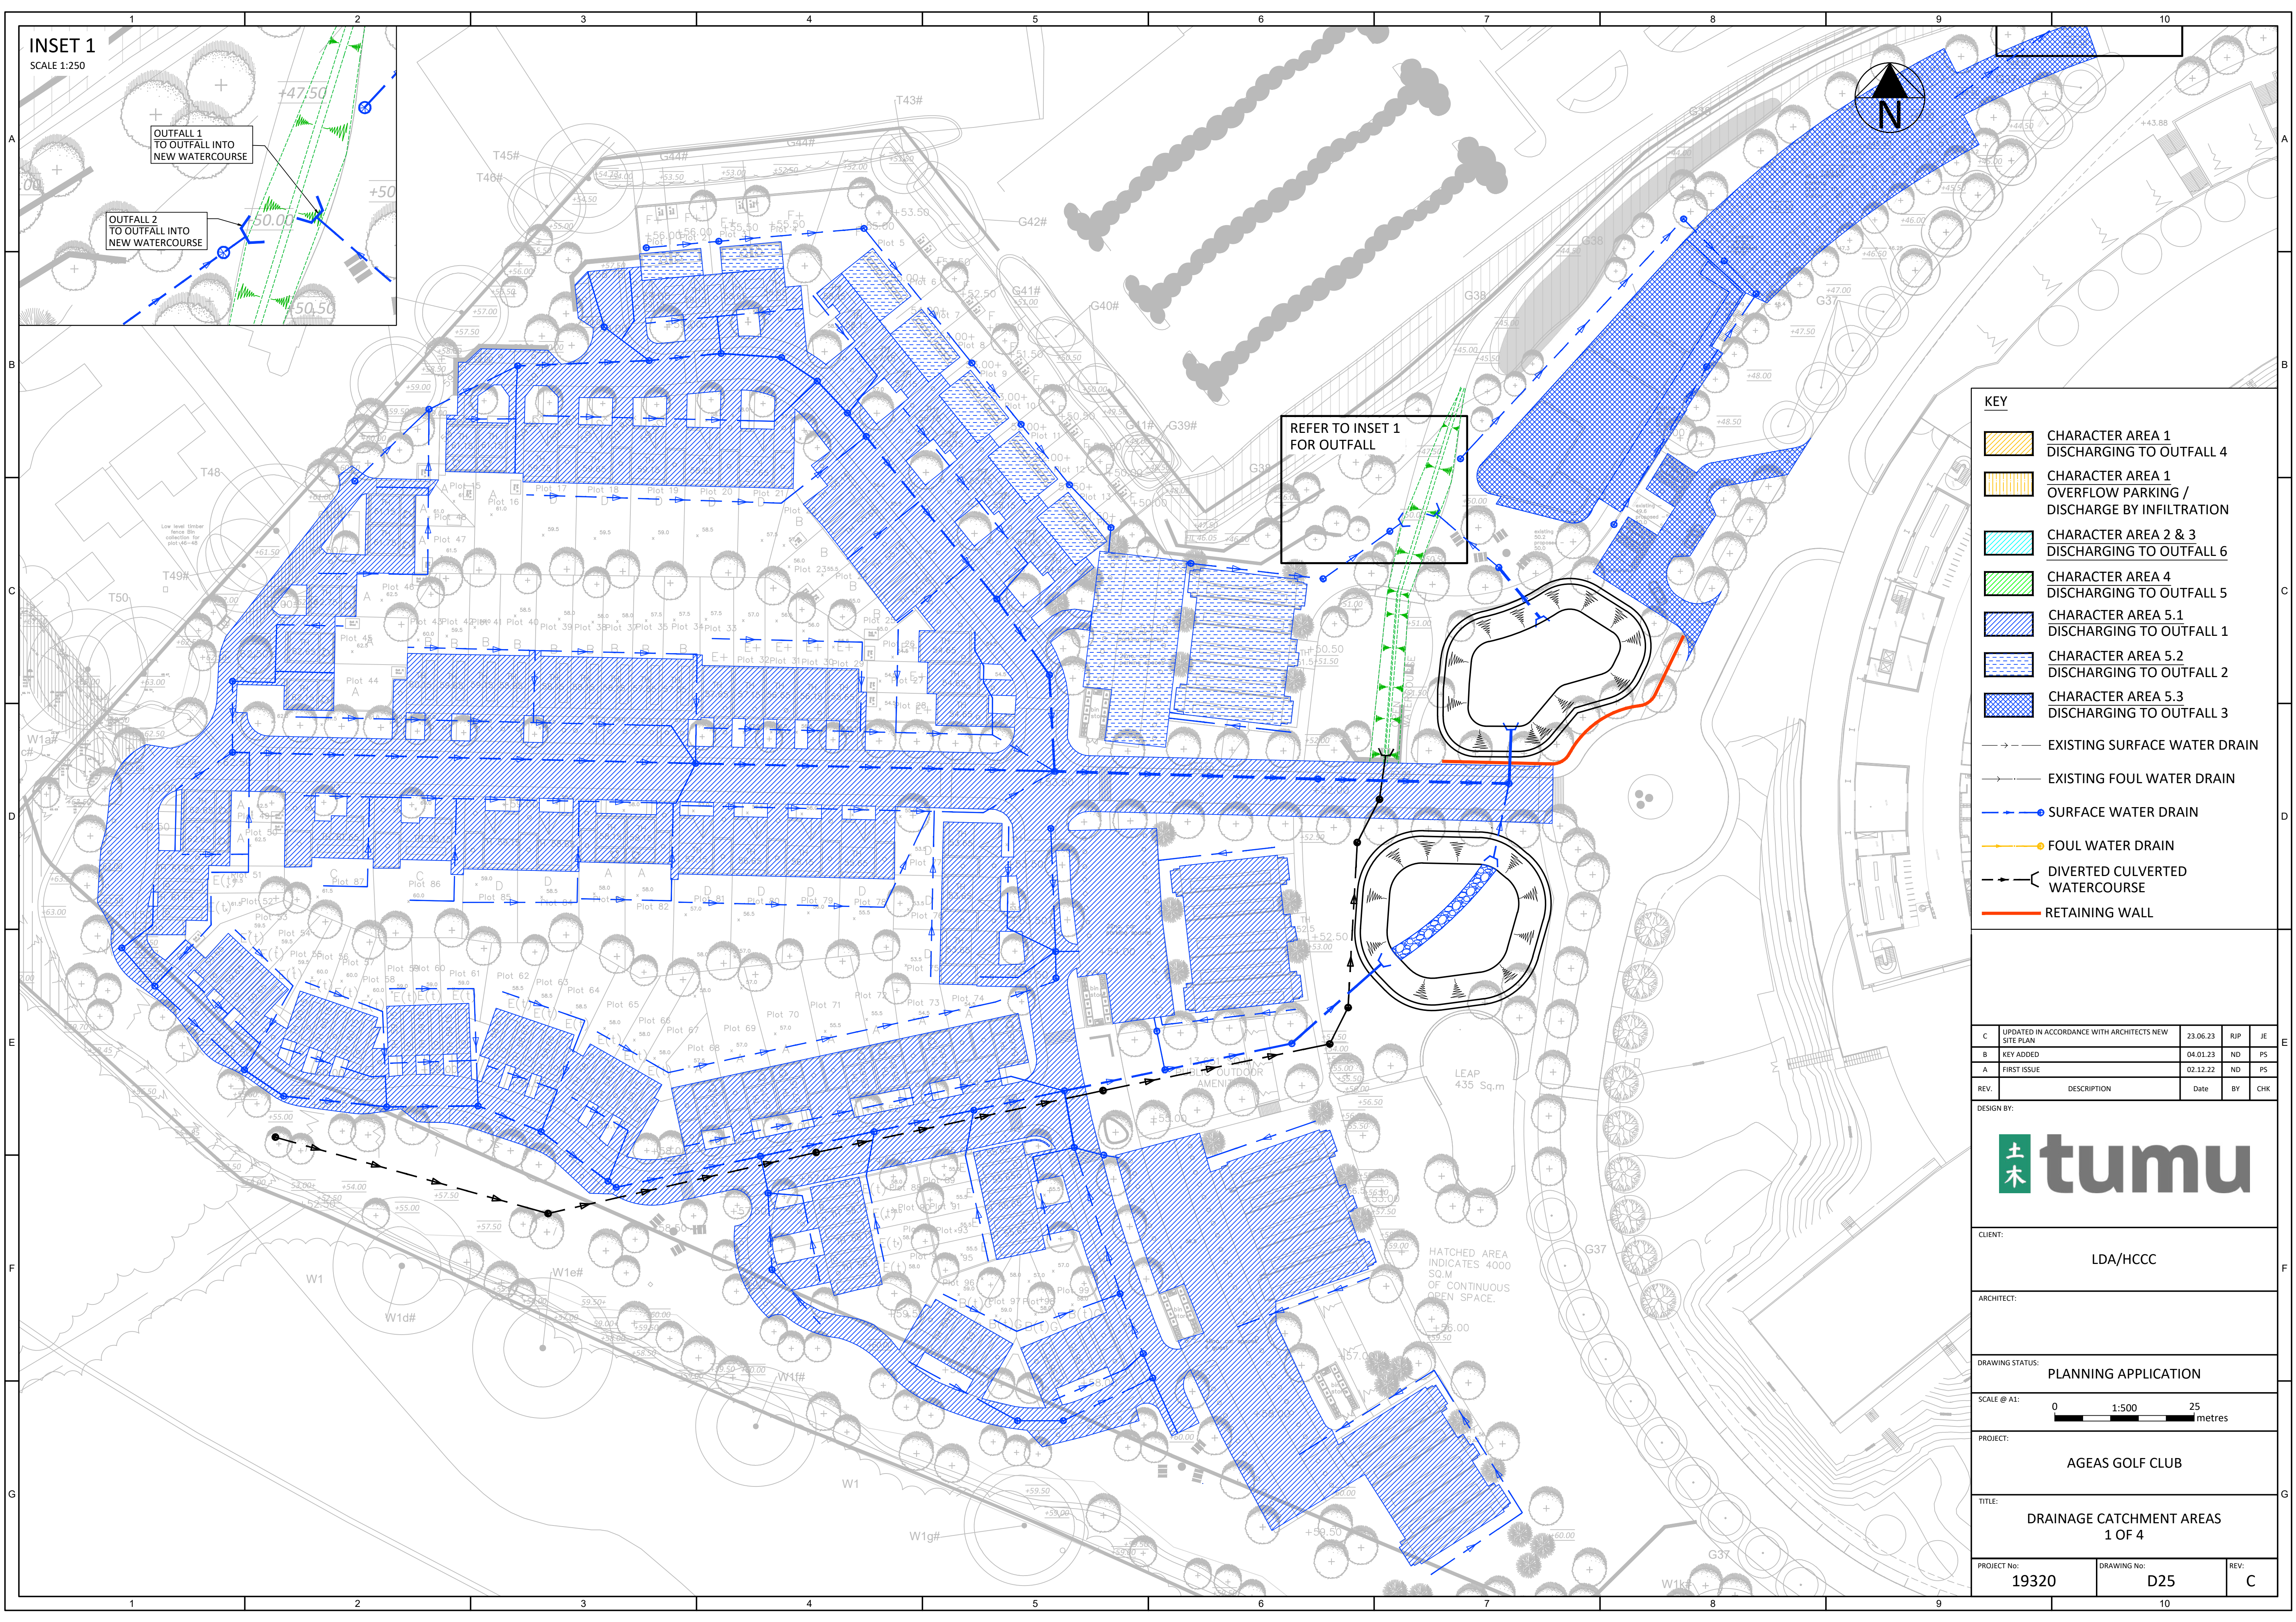

REFER TO INSET 1
FOR OUTFALL

KEY

- CHARACTER AREA 1
DISCHARGING TO OUTFALL 4
- CHARACTER AREA 1
OVERFLOW PARKING /
DISCHARGE BY INFILTRATION
- CHARACTER AREA 2 & 3
DISCHARGING TO OUTFALL 6
- CHARACTER AREA 4
DISCHARGING TO OUTFALL 5
- CHARACTER AREA 5.1
DISCHARGING TO OUTFALL 1
- CHARACTER AREA 5.2
DISCHARGING TO OUTFALL 2
- CHARACTER AREA 5.3
DISCHARGING TO OUTFALL 3
- EXISTING SURFACE WATER DRAIN
- EXISTING FOUL WATER DRAIN
- SURFACE WATER DRAIN
- FOUL WATER DRAIN
- DIVERTED CULVERTED
WATERCOURSE
- RETAINING WALL

C	UPDATED IN ACCORDANCE WITH ARCHITECTS NEW SITE PLAN	23.06.23	RJP	JE
B	KEY ADDED	04.01.23	ND	PS
A	FIRST ISSUE	02.12.22	ND	PS
REV.	DESCRIPTION	Date	BY	CHK

DESIGN BY:



CLIENT: LDA/HCCC

ARCHITECT:


DRAWING STATUS: PLANNING APPLICATION

SCALE @ A1: 0 1:500 25 metres

PROJECT: AGEAS GOLF CLUB

TITLE: DRAINAGE CATCHMENT AREAS 1 OF 4

PROJECT No: 19320	DRAWING No: D25	REV: C
-------------------	-----------------	--------

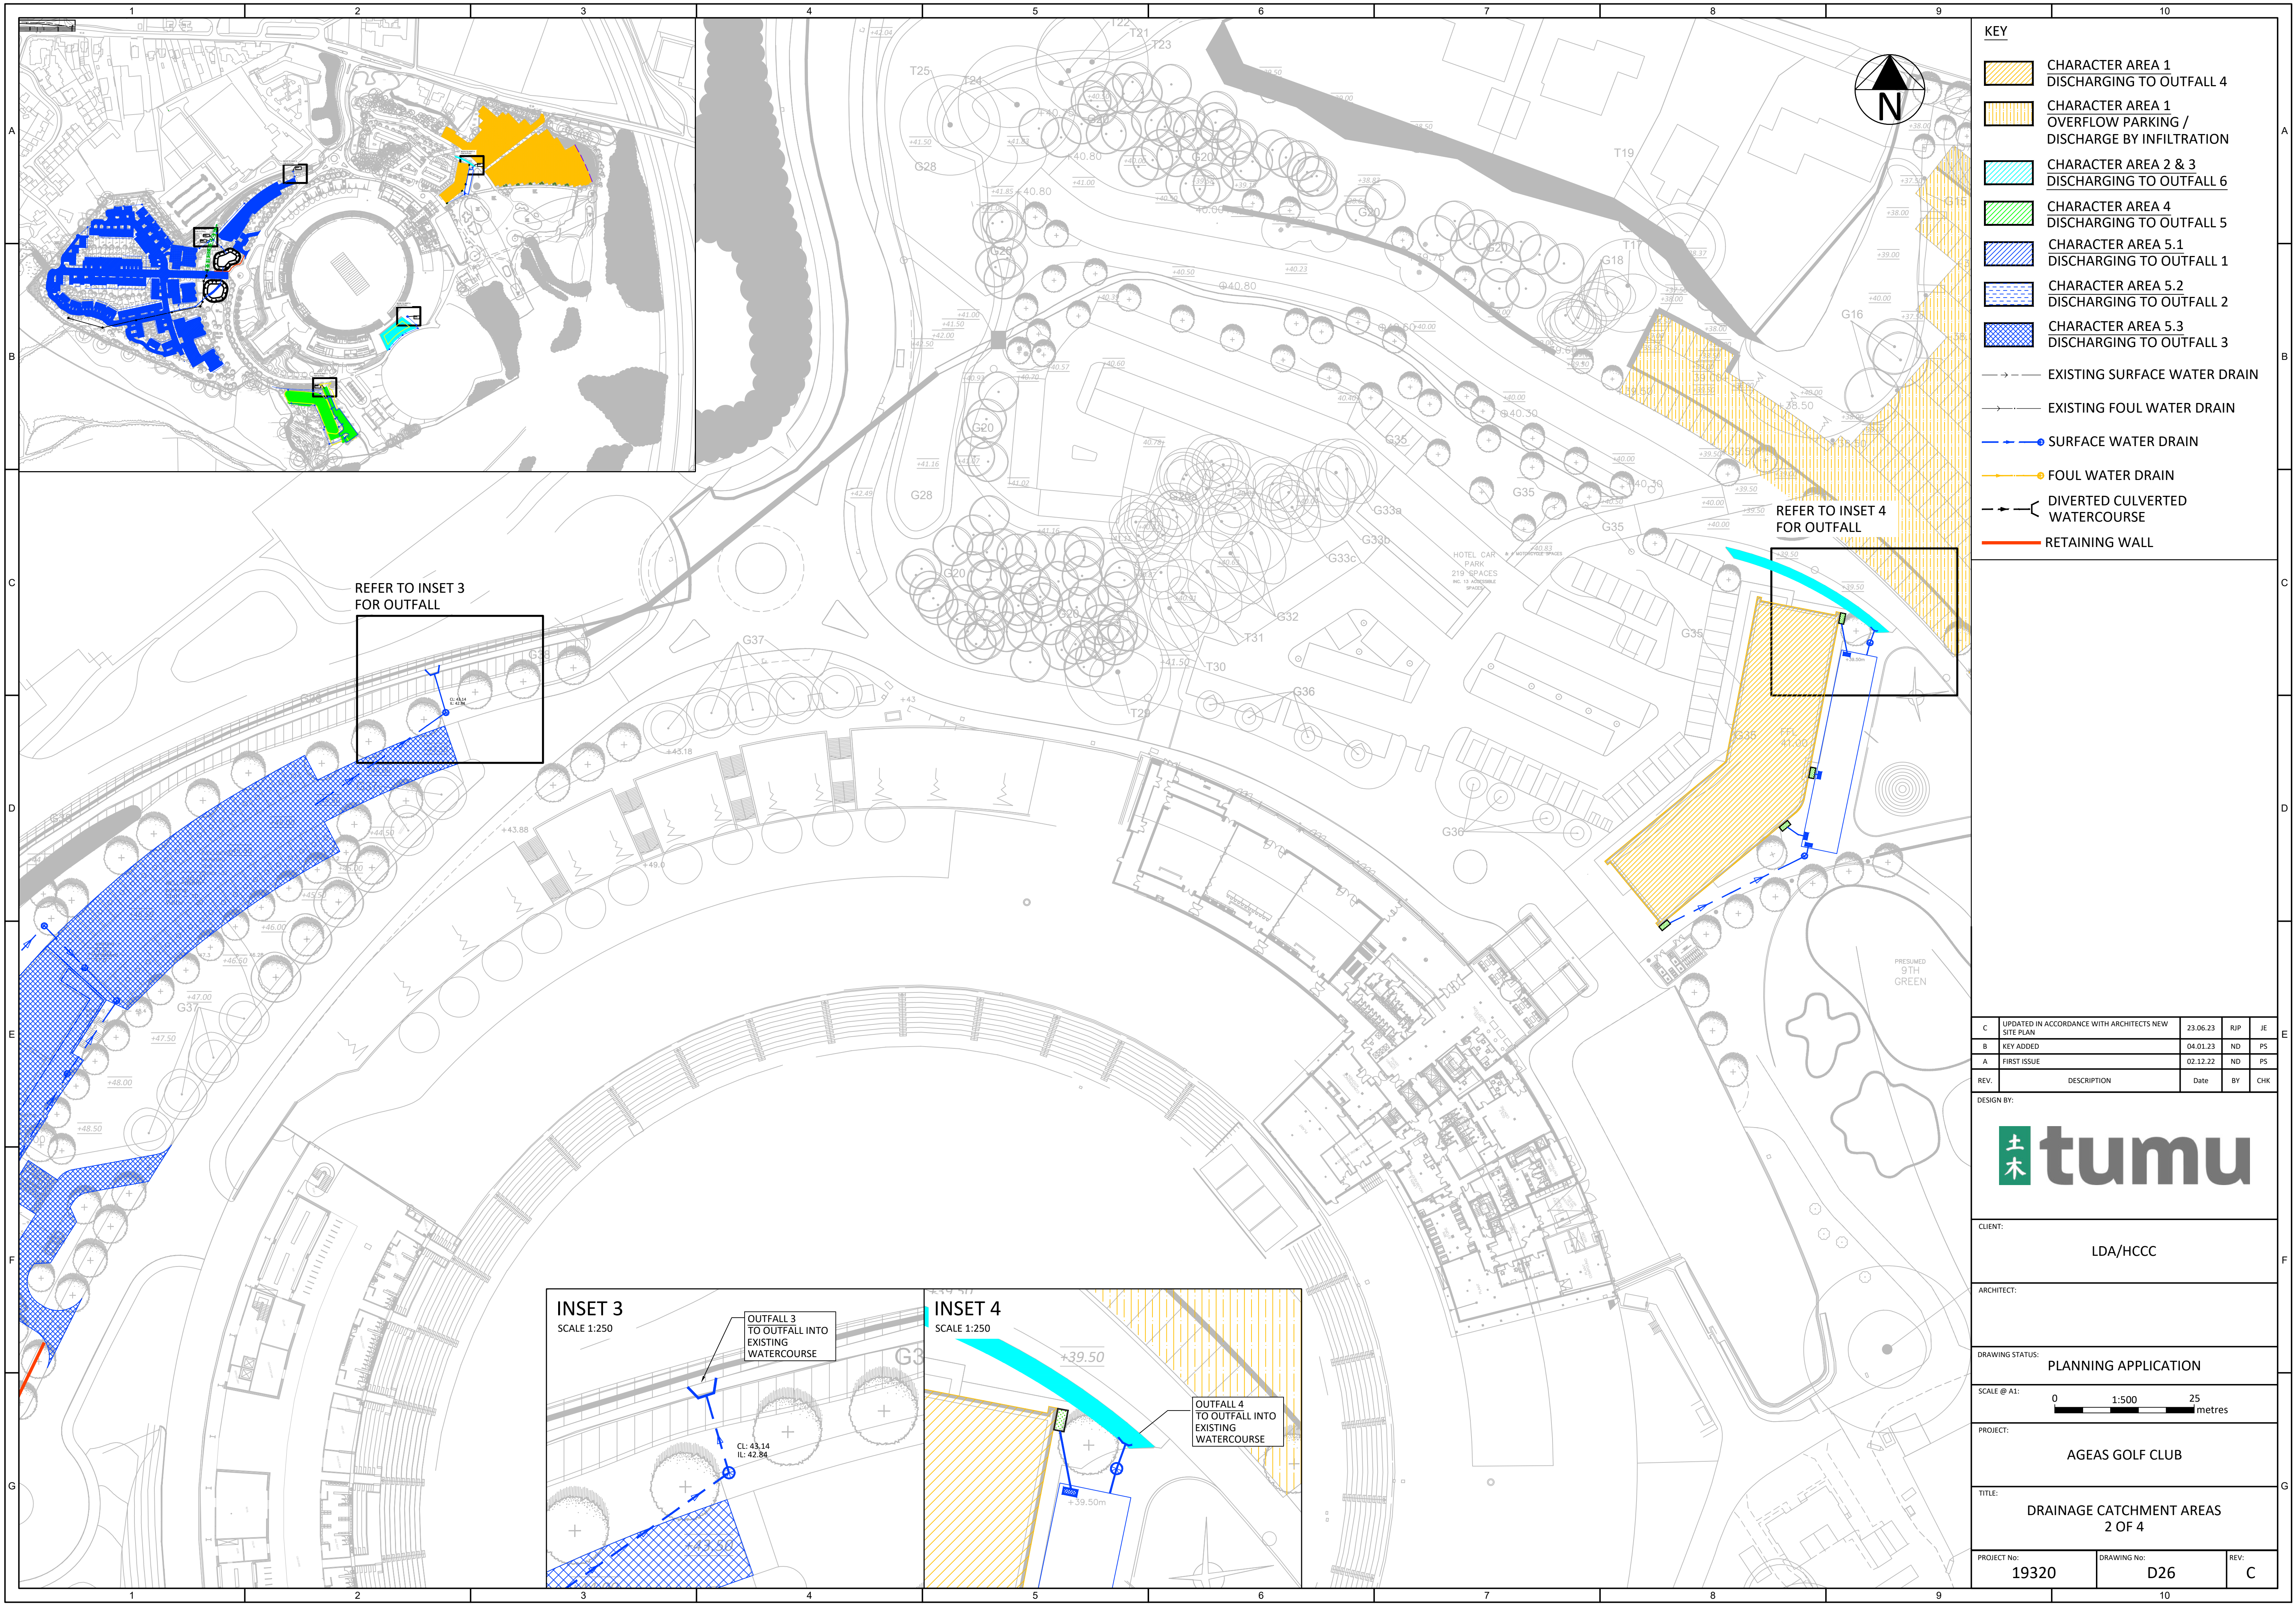

KEY

- CHARACTER AREA 1
DISCHARGING TO OUTFALL 4
- CHARACTER AREA 1
OVERFLOW PARKING /
DISCHARGE BY INFILTRATION
- CHARACTER AREA 2 & 3
DISCHARGING TO OUTFALL 6
- CHARACTER AREA 4
DISCHARGING TO OUTFALL 5
- CHARACTER AREA 5.1
DISCHARGING TO OUTFALL 1
- CHARACTER AREA 5.2
DISCHARGING TO OUTFALL 2
- CHARACTER AREA 5.3
DISCHARGING TO OUTFALL 3
- EXISTING SURFACE WATER DRAIN
- EXISTING FOUL WATER DRAIN
- SURFACE WATER DRAIN
- FOUL WATER DRAIN
- DIVERTED CULVERTED
WATERCOURSE
- RETAINING WALL

C	UPDATED IN ACCORDANCE WITH ARCHITECTS NEW SITE PLAN	23.06.23	RJP	JE
B	KEY ADDED	04.01.23	ND	PS
A	FIRST ISSUE	02.12.22	ND	PS
REV.	DESCRIPTION	Date	BY	CHK

DESIGN BY:



CLIENT:
LDA/HCCC

ARCHITECT:


DRAWING STATUS:
PLANNING APPLICATION

SCALE @ A1:
0 1:500 25 metres

PROJECT:
AGEAS GOLF CLUB

TITLE:
DRAINAGE CATCHMENT AREAS
2 OF 4

PROJECT No: 19320	DRAWING No: D26	REV: C
----------------------	--------------------	-----------

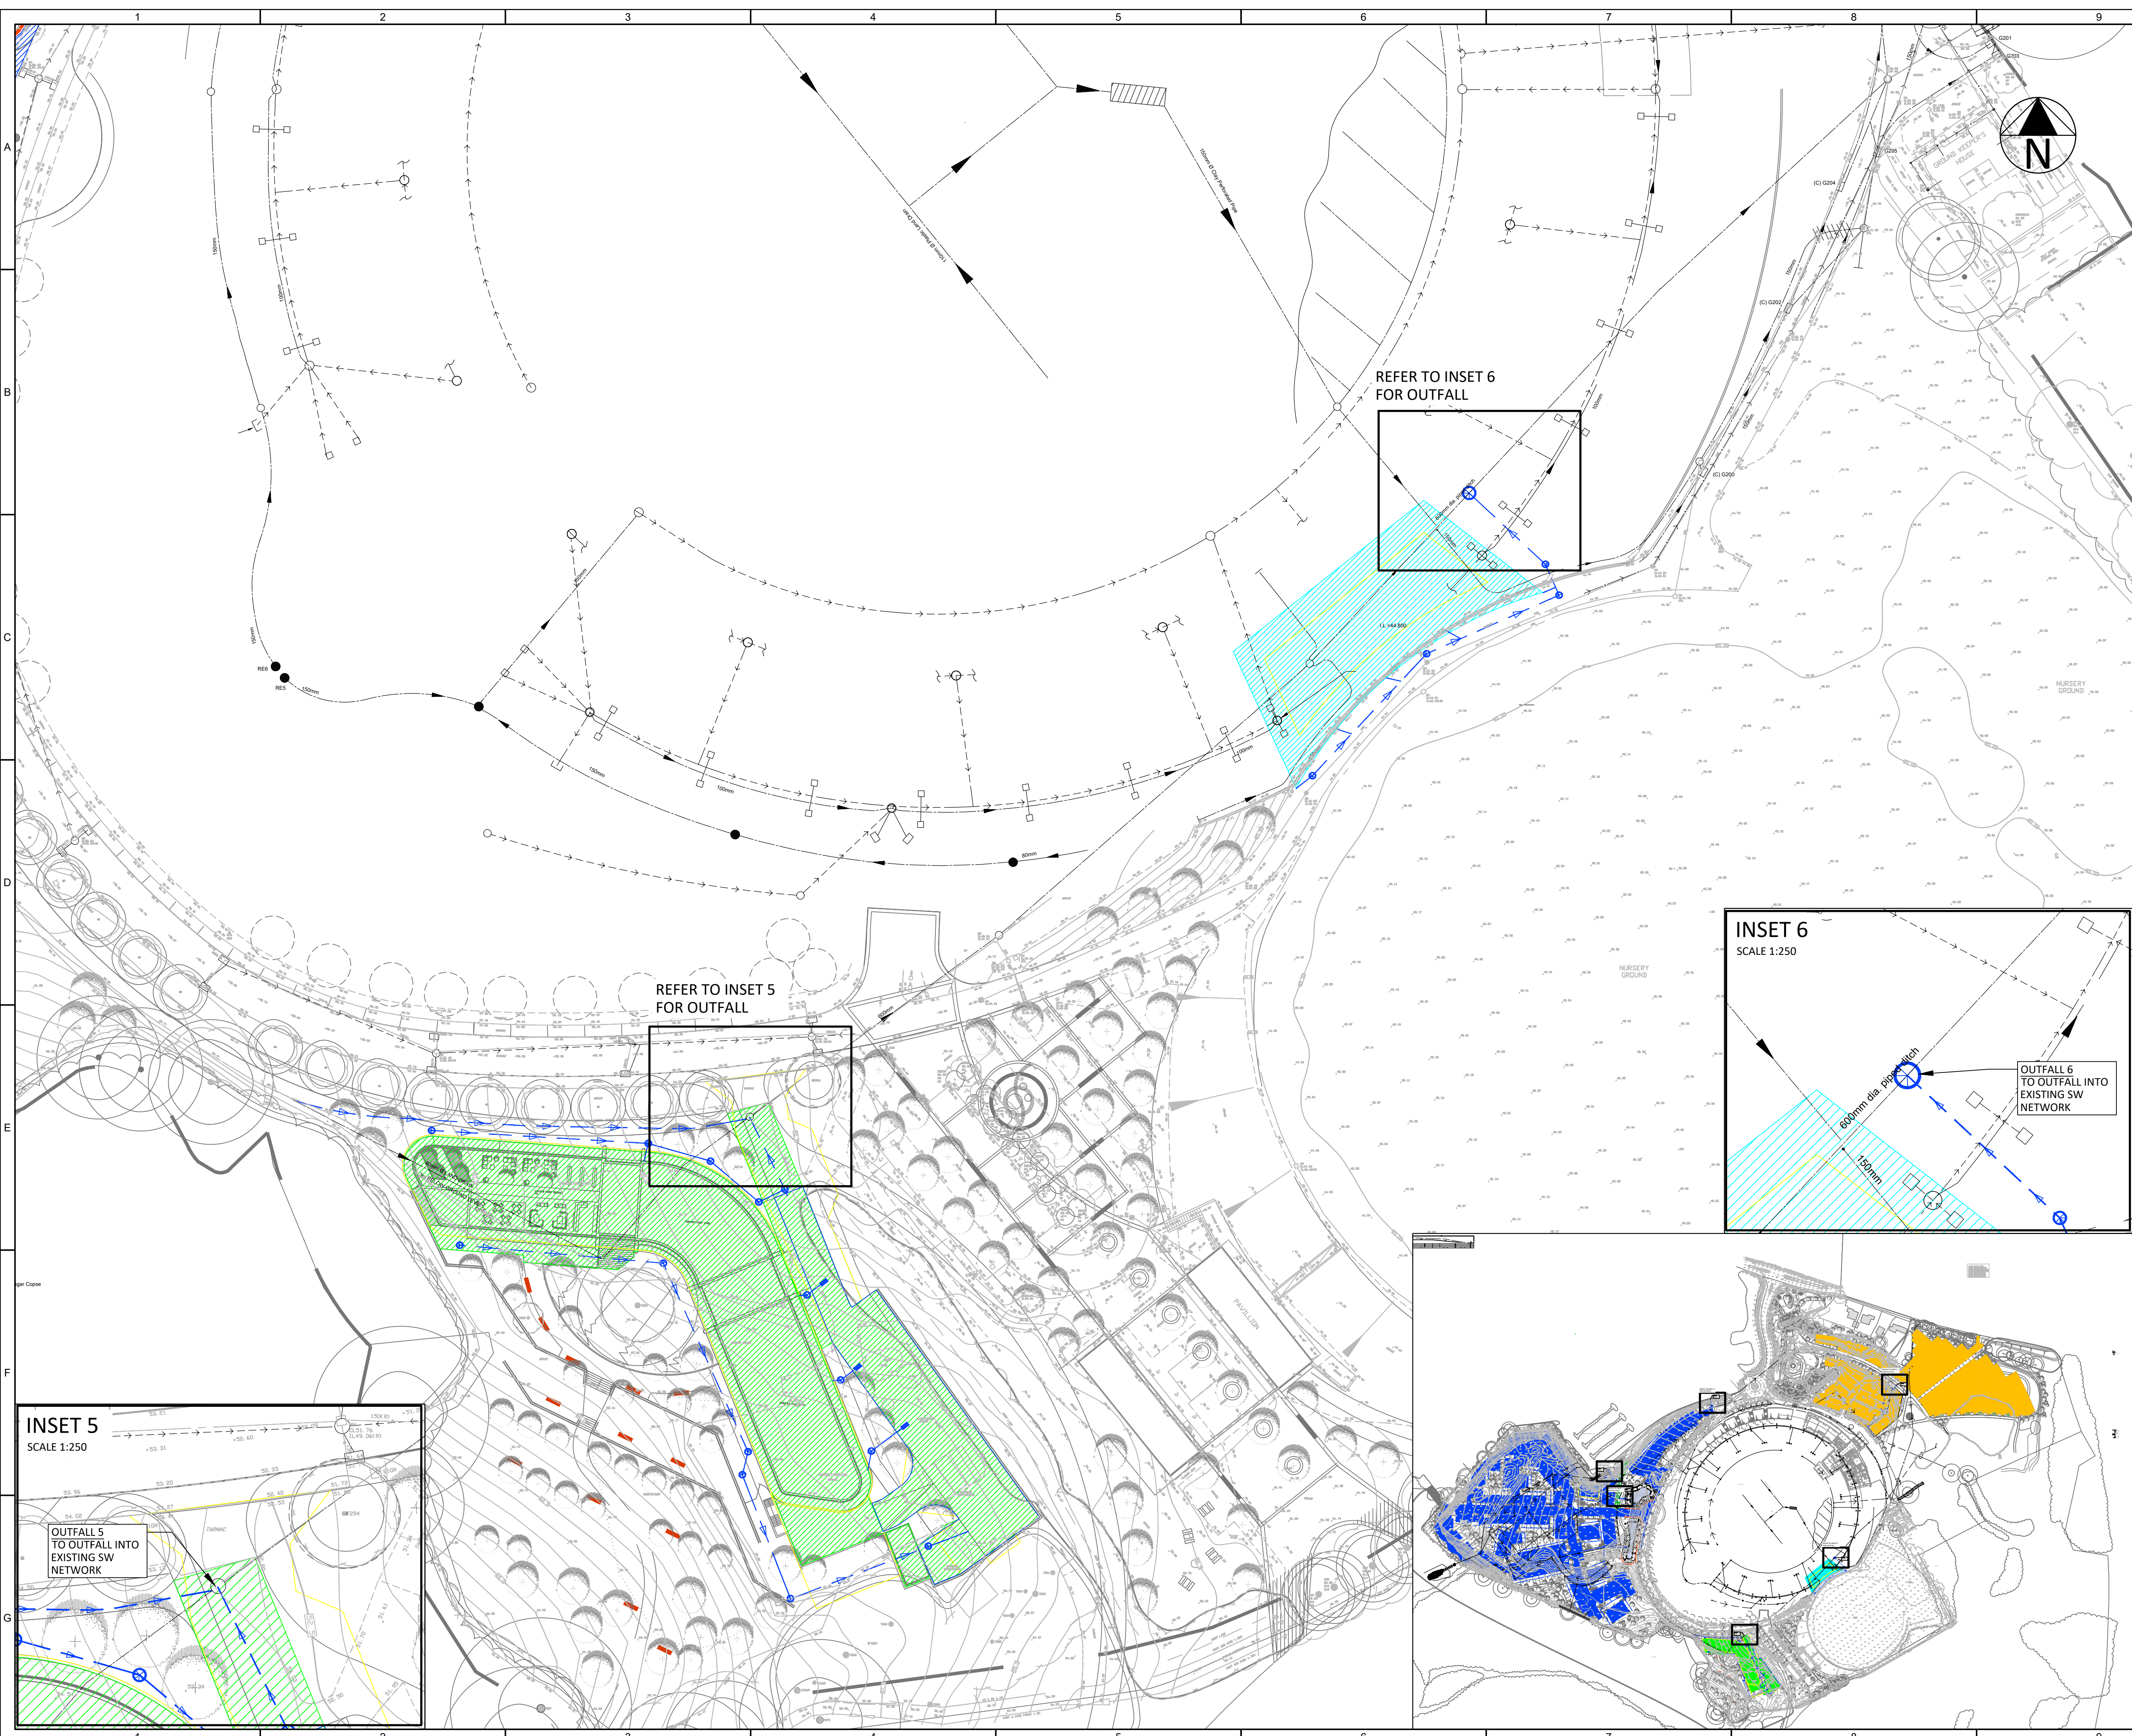

KEY

CHARACTER AREA 1
DISCHARGING TO OUTFALL 4

CHARACTER AREA 1
OVERFLOW PARKING /
DISCHARGE BY INFILTRATION

CHARACTER AREA 2 & 3
DISCHARGING TO OUTFALL 6

CHARACTER AREA 4
DISCHARGING TO OUTFALL 5

CHARACTER AREA 5
DISCHARGING TO OUTFALL 1

CHARACTER AREA 5
DISCHARGING TO OUTFALL 2

CHARACTER AREA 5
DISCHARGING TO OUTFALL 3

EXISTING SURFACE WATER DRAIN

EXISTING FOUL WATER DRAIN

SURFACE WATER DRAIN

FOUL WATER DRAIN

DIVERTED CULVERTED
WATERCOURSE

RETAINING WALL

B	KEY ADDED	04.01.23	ND	PS
A	FIRST ISSUE	02.12.22	ND	PS

REV.	DESCRIPTION	Date	BY	CHK
------	-------------	------	----	-----

DESIGN BY:

tumu

CLIENT:

LDA/HCCC

andy clay consulting
flood risk and drainage

DRAWING STATUS:

PLANNING APPLICATION

SCALE @ A1:

0150025metres

PROJECT:

AGEAS GOLF CLUB



TITLE:

DRAINAGE CATCHMENT AREAS
3 OF 4

PROJECT No:	DRAWING No:	REV:
19320	D27	B



REFER TO INSET 4
FOR OUTFALL

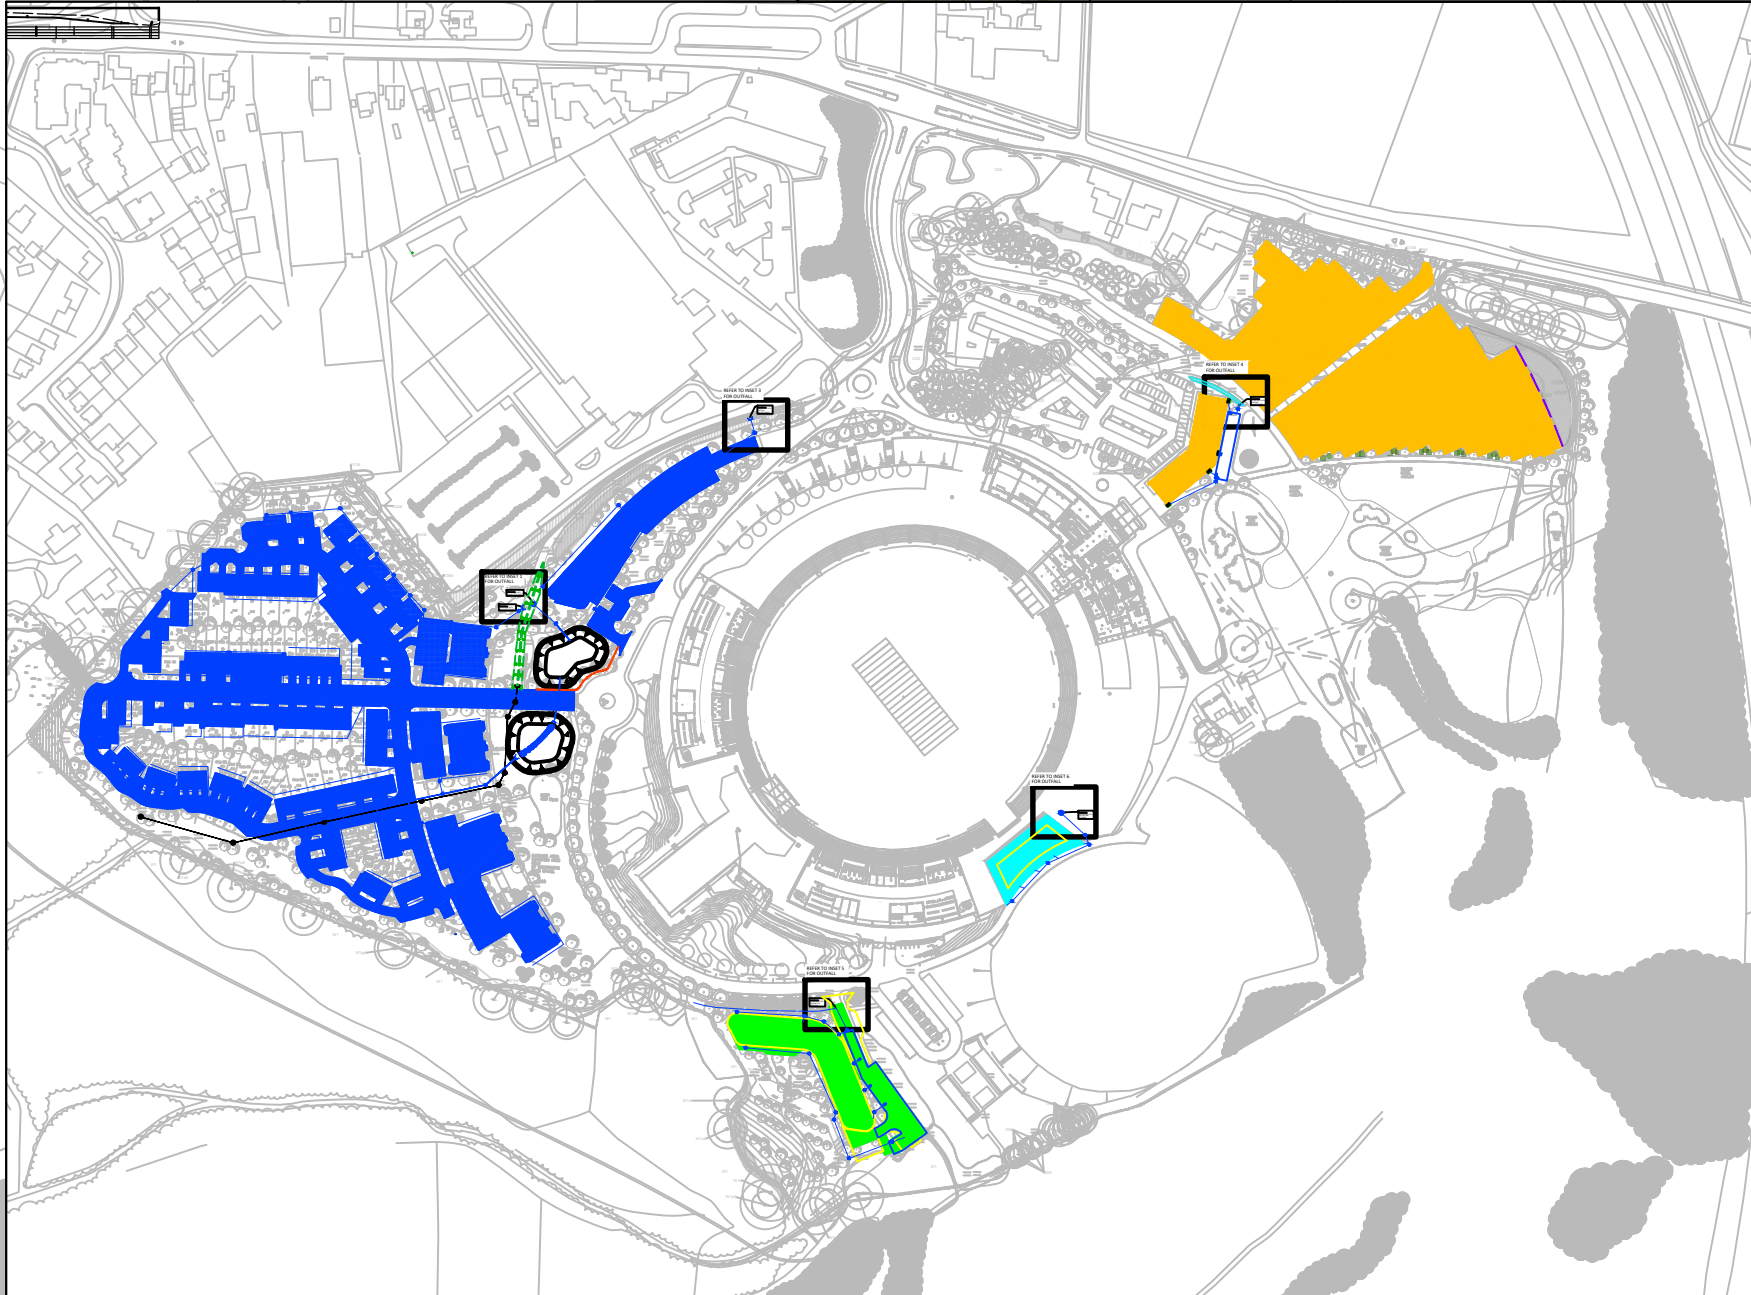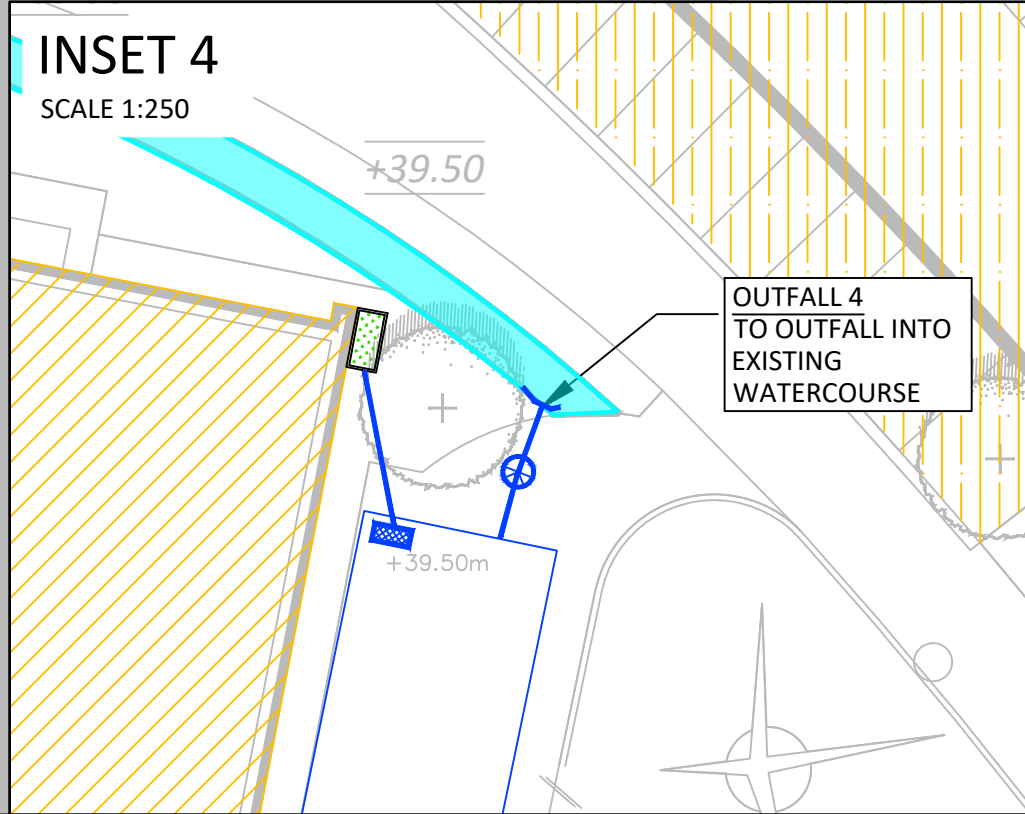

KEY

- CHARACTER AREA 1
DISCHARGING TO OUTFALL 4
- CHARACTER AREA 1
OVERFLOW PARKING /
DISCHARGE BY INFILTRATION
- CHARACTER AREA 2 & 3
DISCHARGING TO OUTFALL 6
- CHARACTER AREA 4
DISCHARGING TO OUTFALL 5
- CHARACTER AREA 5.1
DISCHARGING TO OUTFALL 1
- CHARACTER AREA 5.2
DISCHARGING TO OUTFALL 2
- CHARACTER AREA 5.3
DISCHARGING TO OUTFALL 3
- EXISTING SURFACE WATER DRAIN
- EXISTING FOUL WATER DRAIN
- SURFACE WATER DRAIN
- FOUL WATER DRAIN
- DIVERTED CULVERTED
WATERCOURSE
- RETAINING WALL

C	UPDATED IN ACCORDANCE WITH ARCHITECTS NEW SITE PLAN	23.06.23	RJP	JE
B	KEY ADDED	04.01.23	ND	PS
A	FIRST ISSUE	02.12.22	ND	PS
REV.	DESCRIPTION	Date	BY	CHK

DESIGN BY:

CLIENT:

LDA/HCCC

ARCHITECT:

DRAWING STATUS:

PLANNING APPLICATION

SCALE @ A1:

0 1:500 25 metres

PROJECT:

AGEAS GOLF CLUB

TITLE:

DRAINAGE CATCHMENT AREAS
4 OF 4

PROJECT No:	DRAWING No:	REV:
19320	D28	C