



South Elevation

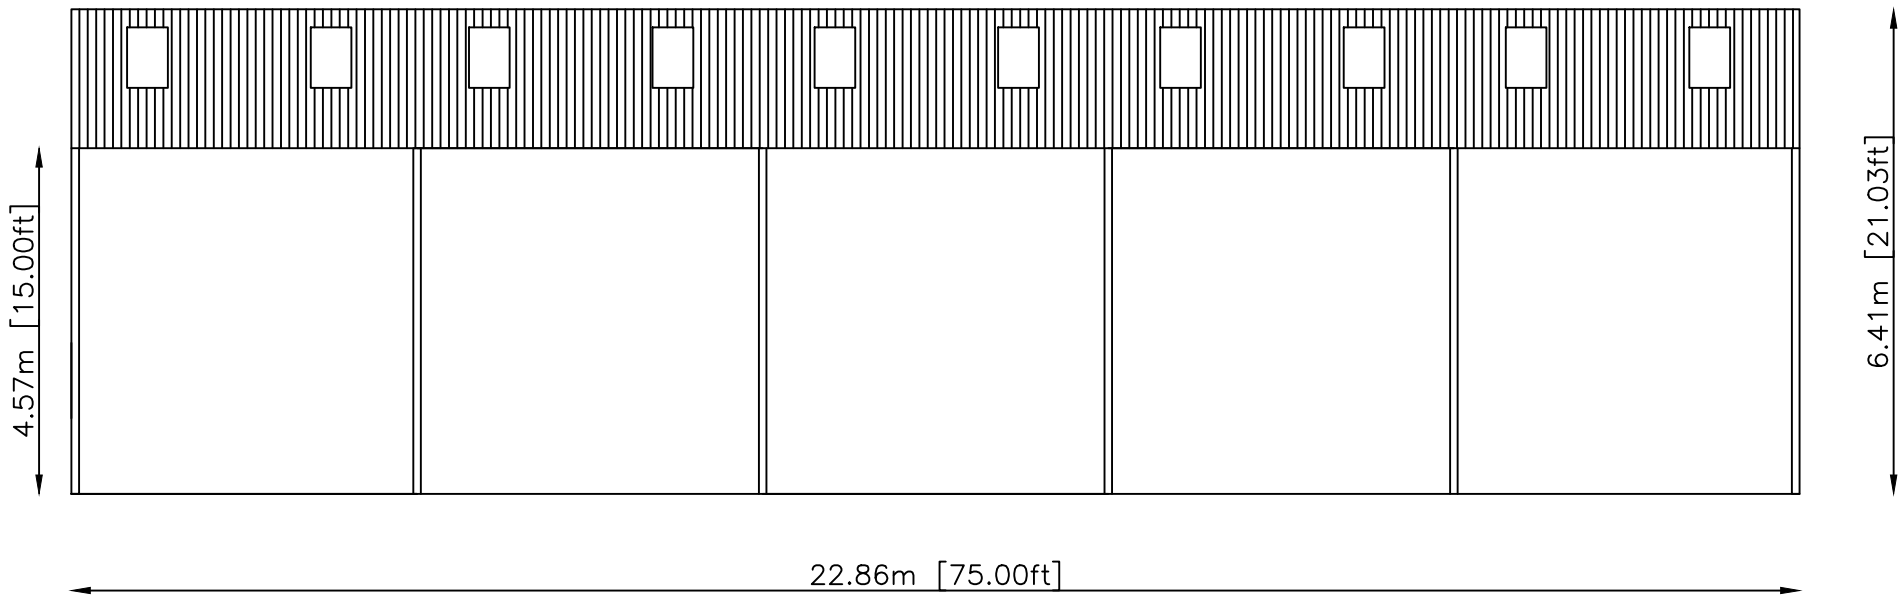


Materials & Finish

Frame- Steel RSJ- Red Oxide
Roof- Natural Grey Fibre Cement
Roof Sheets with Perspex
Translucent roof lights
Walls- Concrete Panel walls to 2m
with Timber Space Boarding on 3
sides


North Elevation

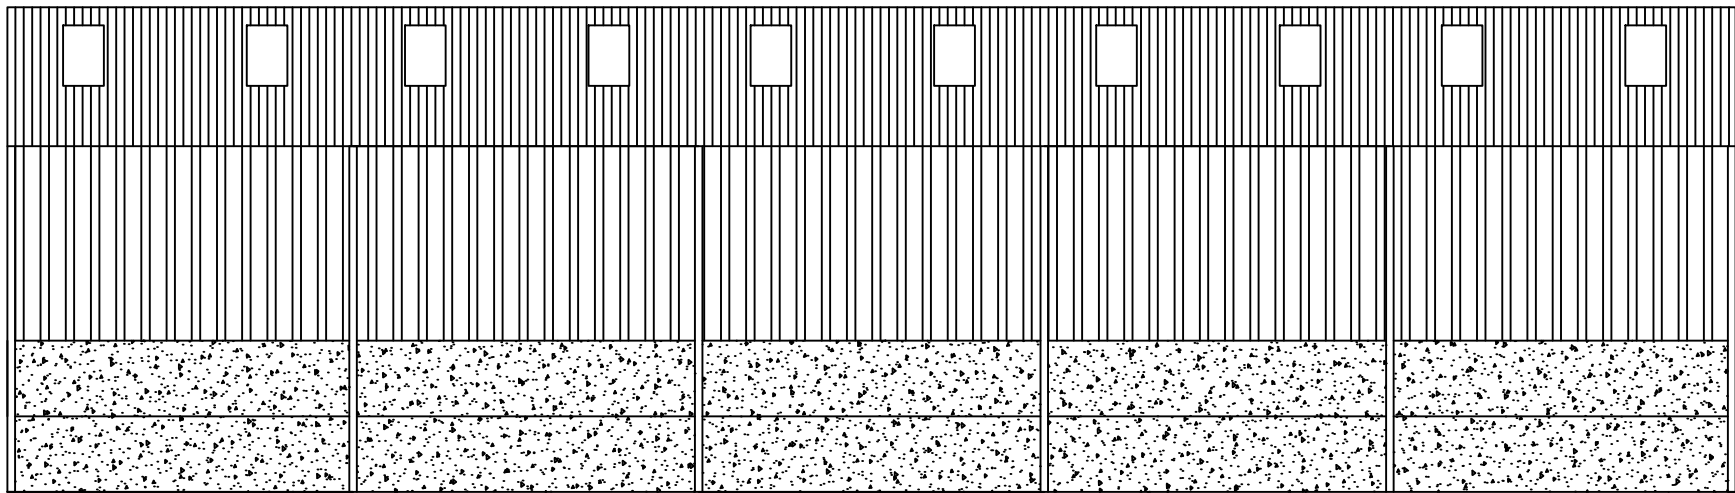

East Elevation

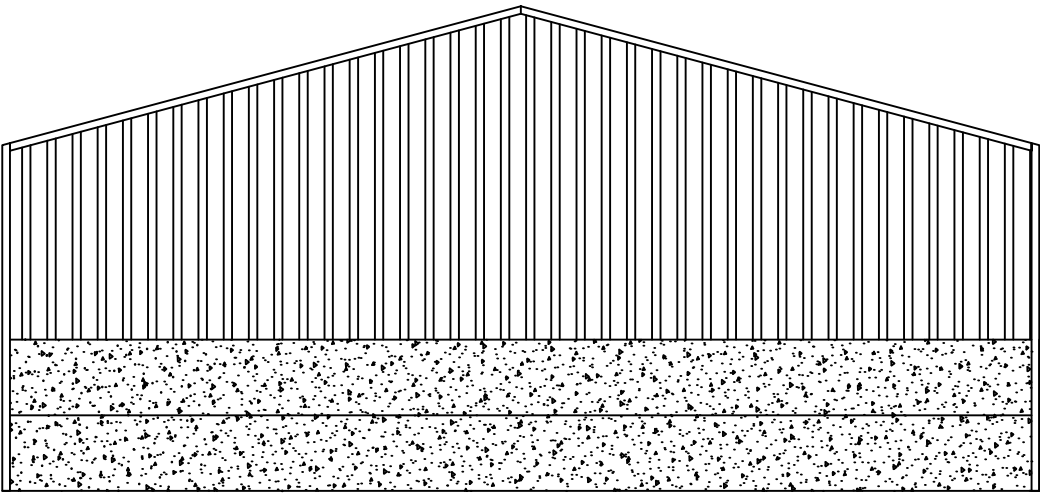

West Elevation

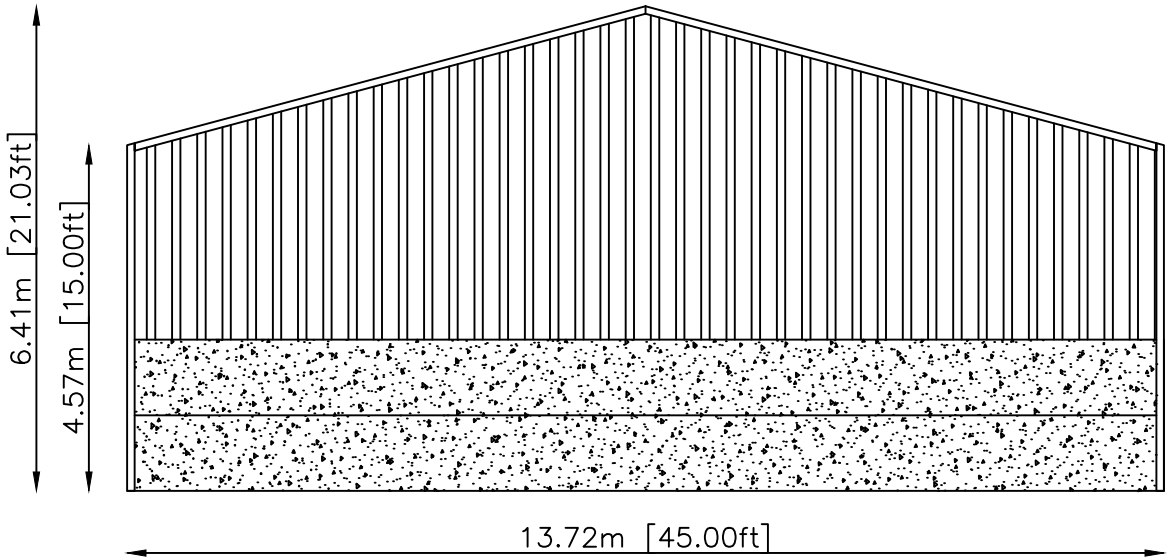

Ian Judd & Partners LLP
Chartered Surveyors & Land Agents
4 High Street
Bishop's Waltham
Southampton
Hampshire
SO32 1AB

PROJECT TITLE

Agricultural Hay Store
Land at Berrywood Farm

DRAWING TITLE

Proposed Elevation Drawing

STATUS

SCALE 1:100

DATE 25th July 2023

DWG NO. BWF 03

DRAWN HERB

REVISION

SHEET
SIZE A3