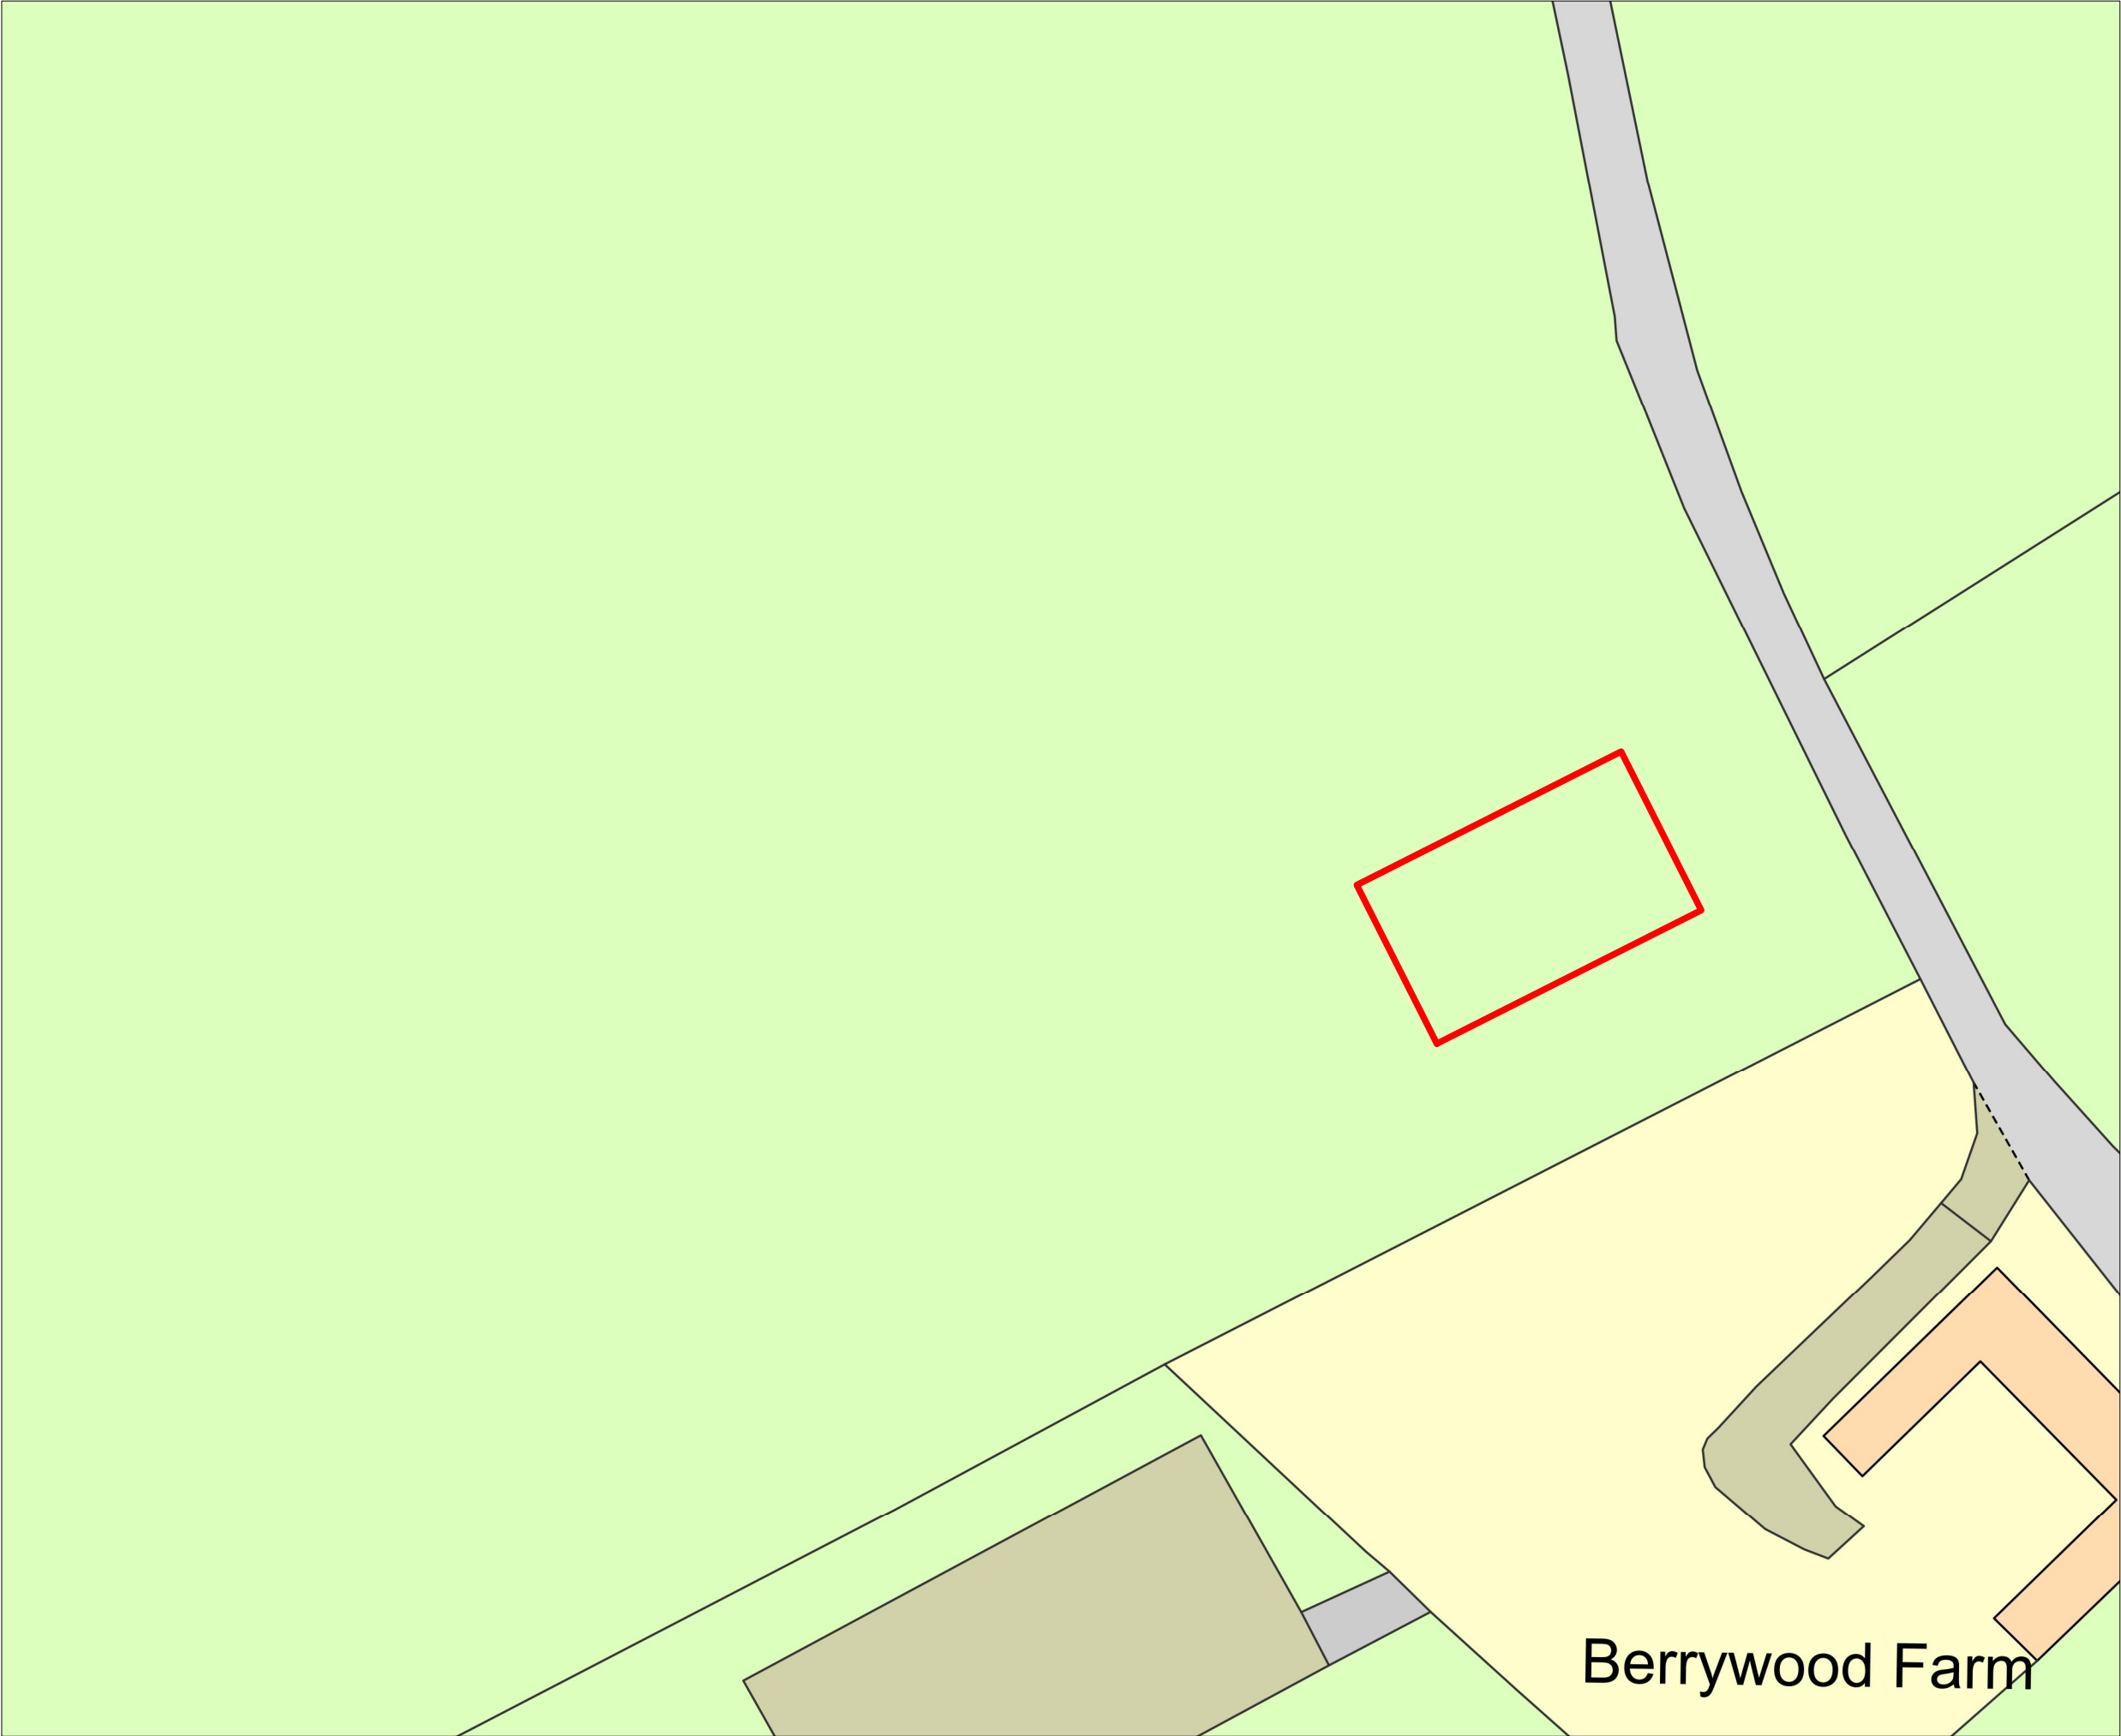


Ian Judd & Partners LLP
Chartered Surveyors & Land Agents
4 High Street
Bishop's Waltham
Southampton
Hampshire
SO32 1AB

PROJECT TITLE

Agricultural Hay Store Building
Land at Berrywood Farm

DRAWING TITLE

Site Plan

STATUS

SCALE	1:500	SHEET SIZE	A3
-------	-------	------------	----

DATE	25th July 2023	DRAWN	HERB
------	----------------	-------	------

DWG NO.	BWF02	REVISION	
---------	-------	----------	--