

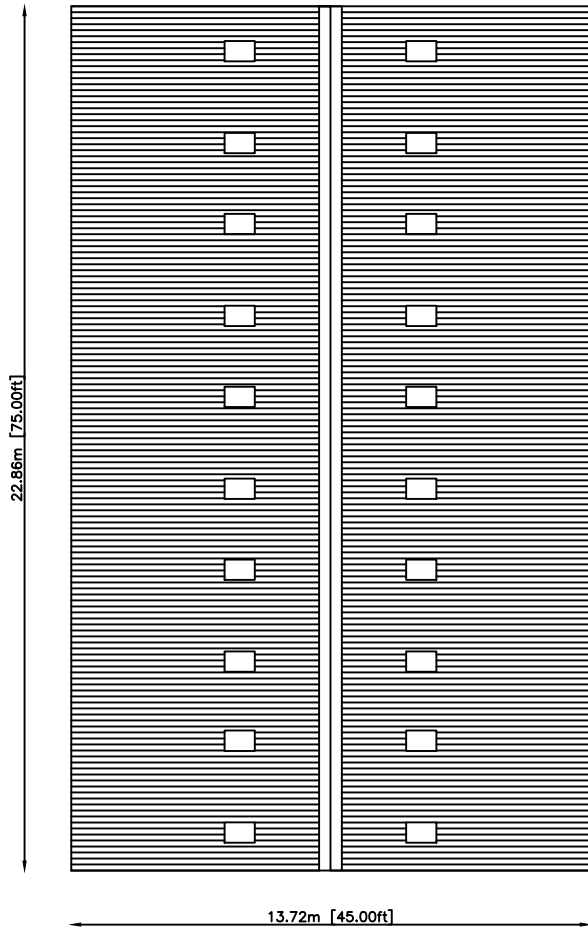


 

SCALE 1:200

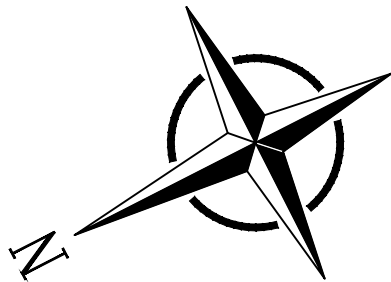

Ian Judd & Partners LLP
Chartered Surveyors & Land Agents
4 High Street
Bishop's Waltham
Southampton
Hampshire
SO32 1AB

PROJECT TITLE

Agricultural Hay Store
Land at Berrywood Farm
Doran Farms

DRAWING TITLE

Proposed Floor & Roof Plan

STATUS

SCALE 1:200 SHEET SIZE A3

DATE 25-07-2023 DRAWN HERB

DWG NO. BWF 04 REVISION