


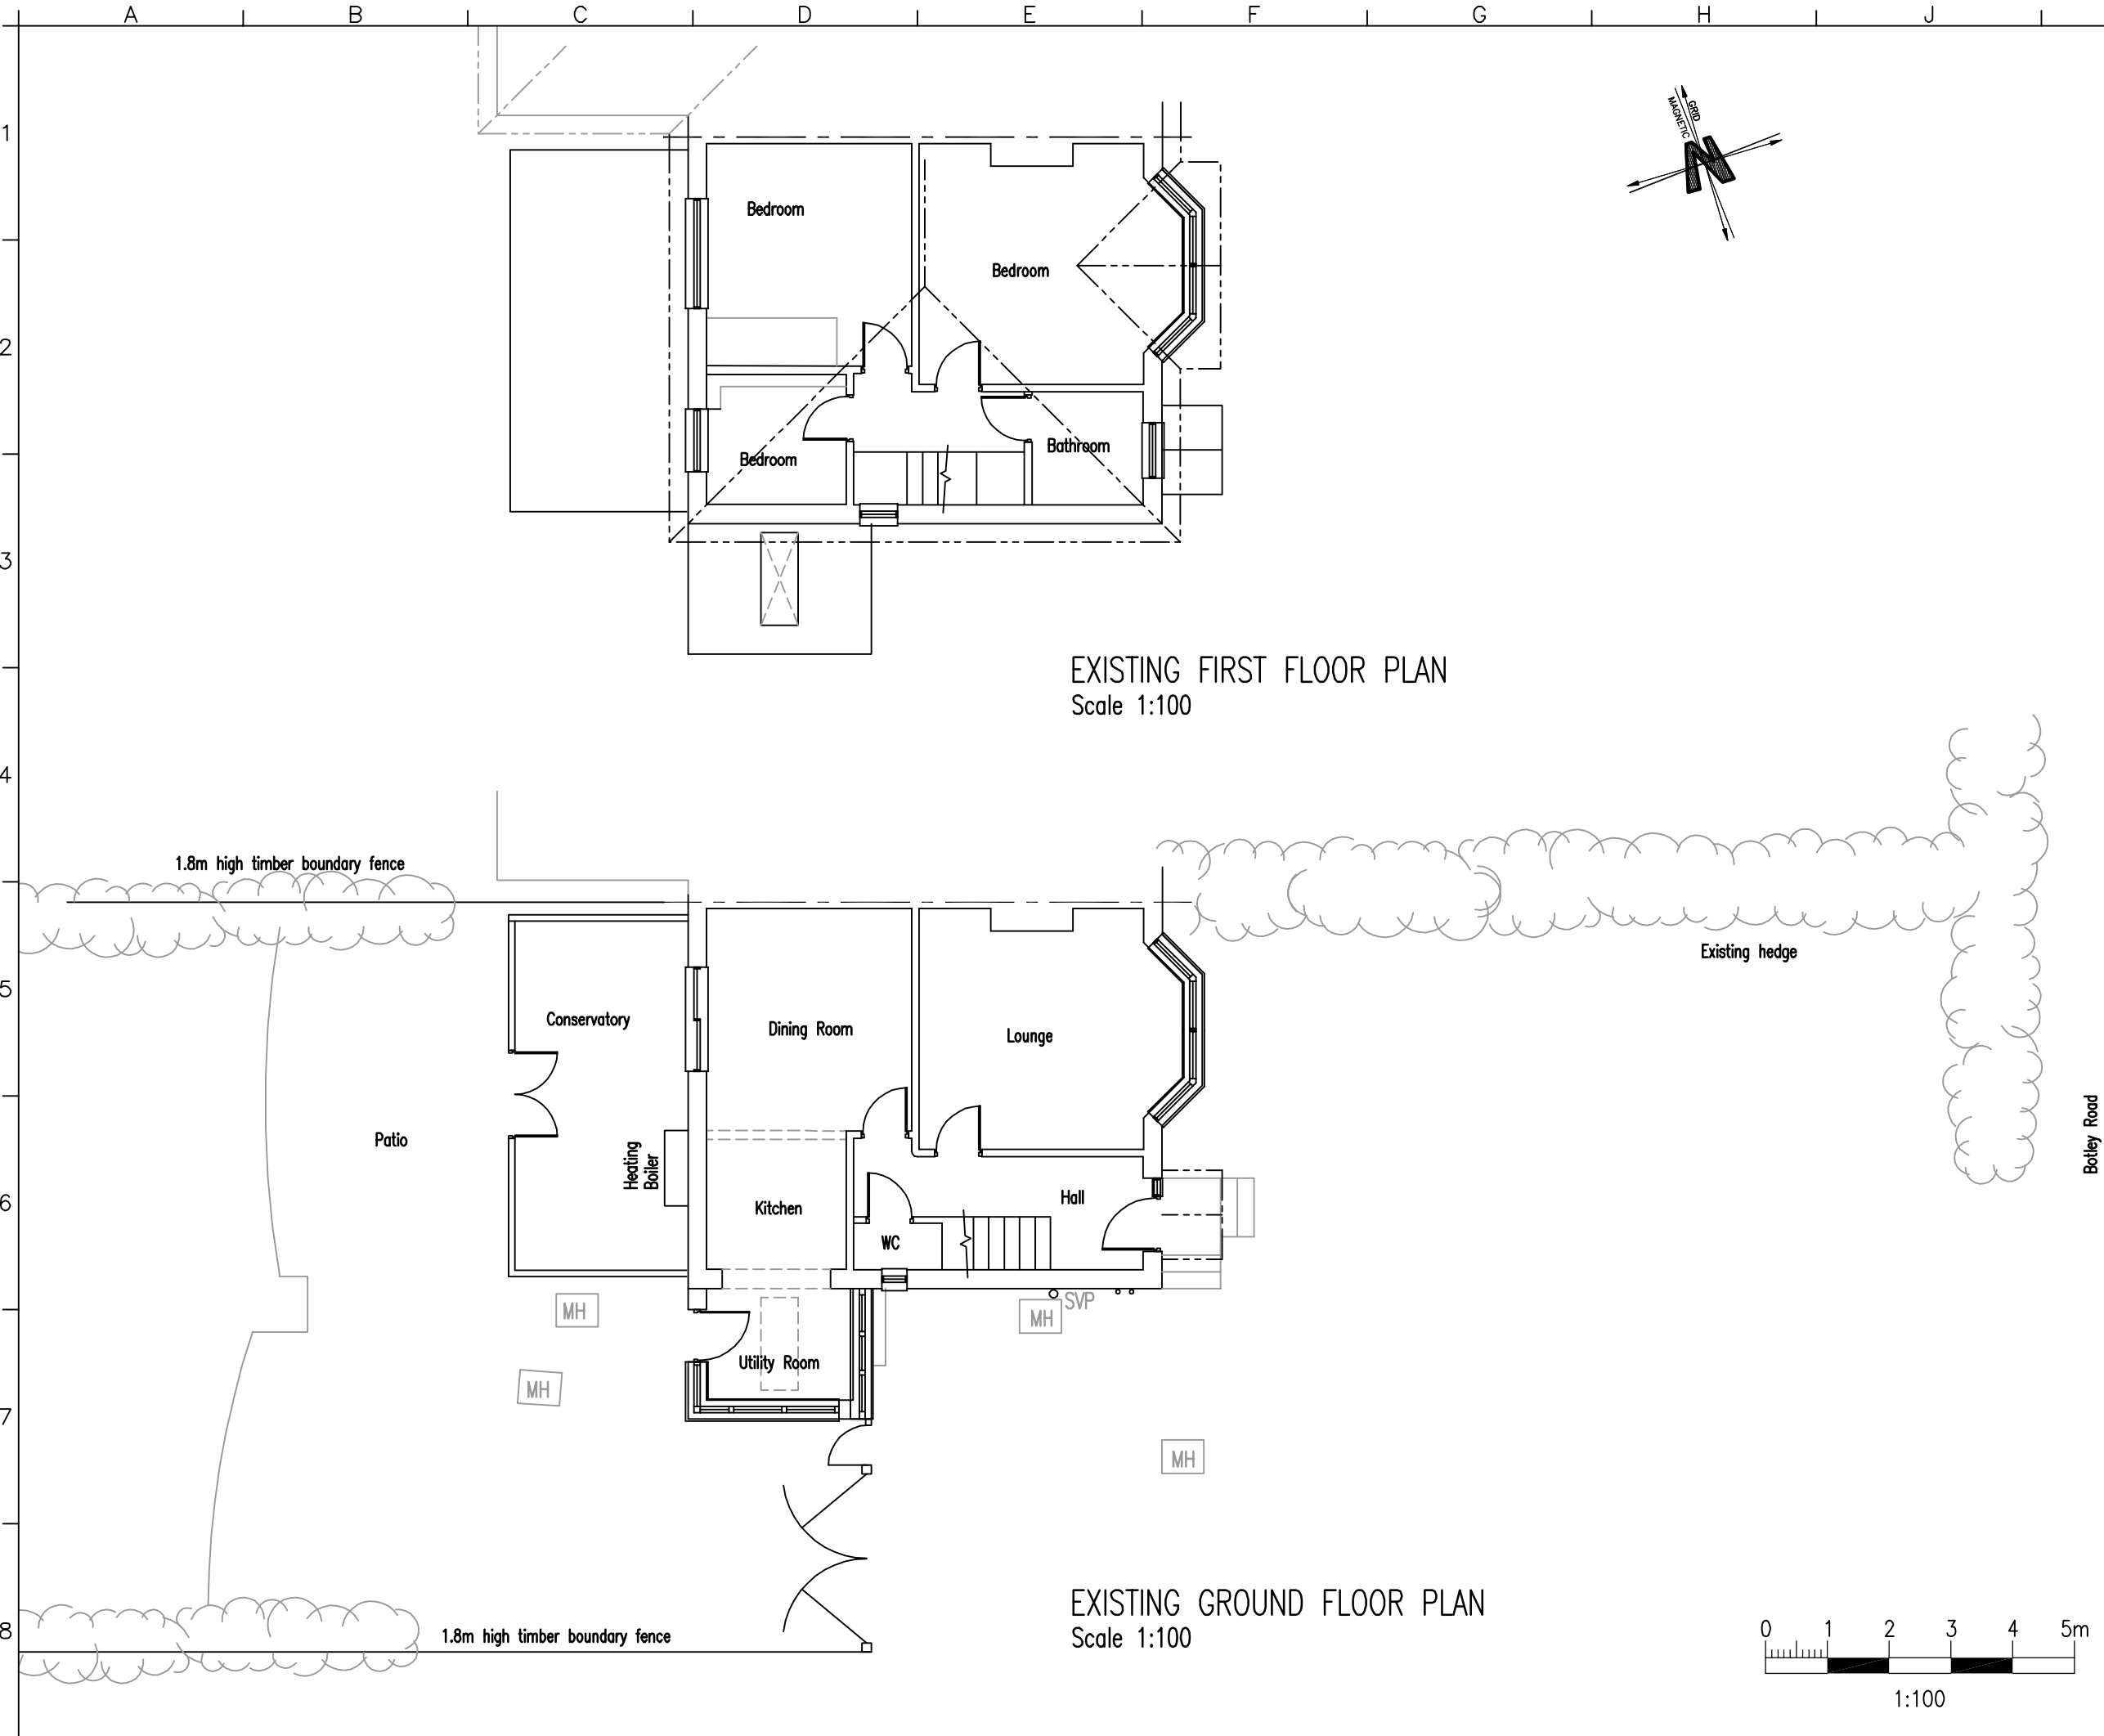

- NOTES
- 1.1 Do not scale this drawing.
 - 1.2 All dimensions are in mm unless otherwise specified.
 - 1.3 Assume all site details are existing unless otherwise specified.
 - 1.4 All steelwork to be finished in accordance with project specification

	Date		Ch'd	Approv
Mn	Drawn			
	Date		Ch'd	Approv
Mn	Drawn			
A	Date 10/07/23	Planning Issue	Ch'd	Approv
Mn	Drawn NJG			

NG Draughting Services Limited

Gardenstown, Durley Brook Road, Durley, Southampton SO32 2AR
MOB: 07717 825145

Site name & Address:
NERROME
BOTLEY ROAD
HORTON HEATH
SO50 7DT

Title:

EXISTING FLOOR PLANS

Purpose of issue:

PLANNING

Drawing no:

064/002

Job no:

Site co-ordinates:

Issue:	Scale: AS SHOWN	Ch'd:	Date:
A	Drn: NJG	Date: JUL 23	Approv:
			Date: