



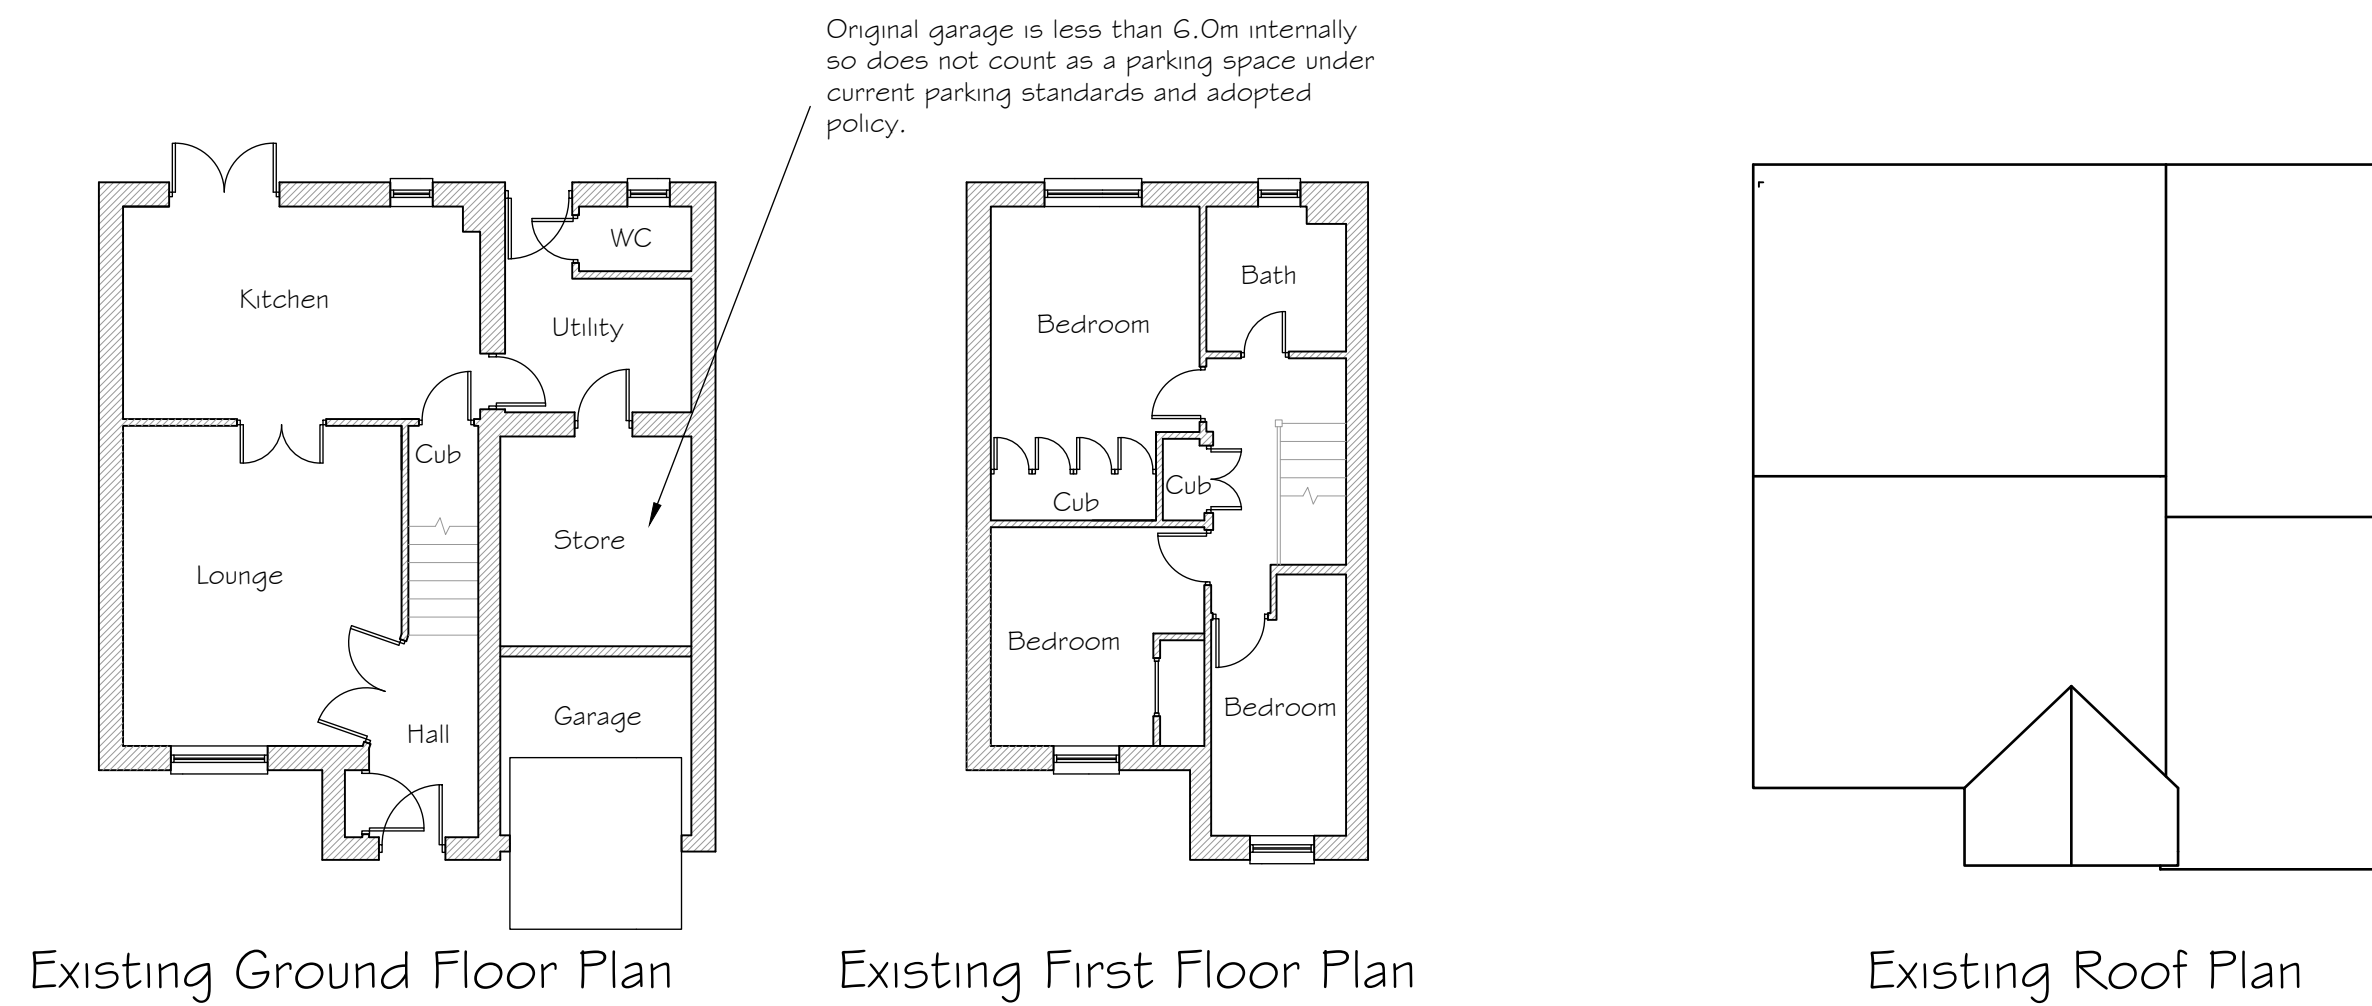

Existing Ground Floor Plan

Existing First Floor Plan

Existing Roof Plan

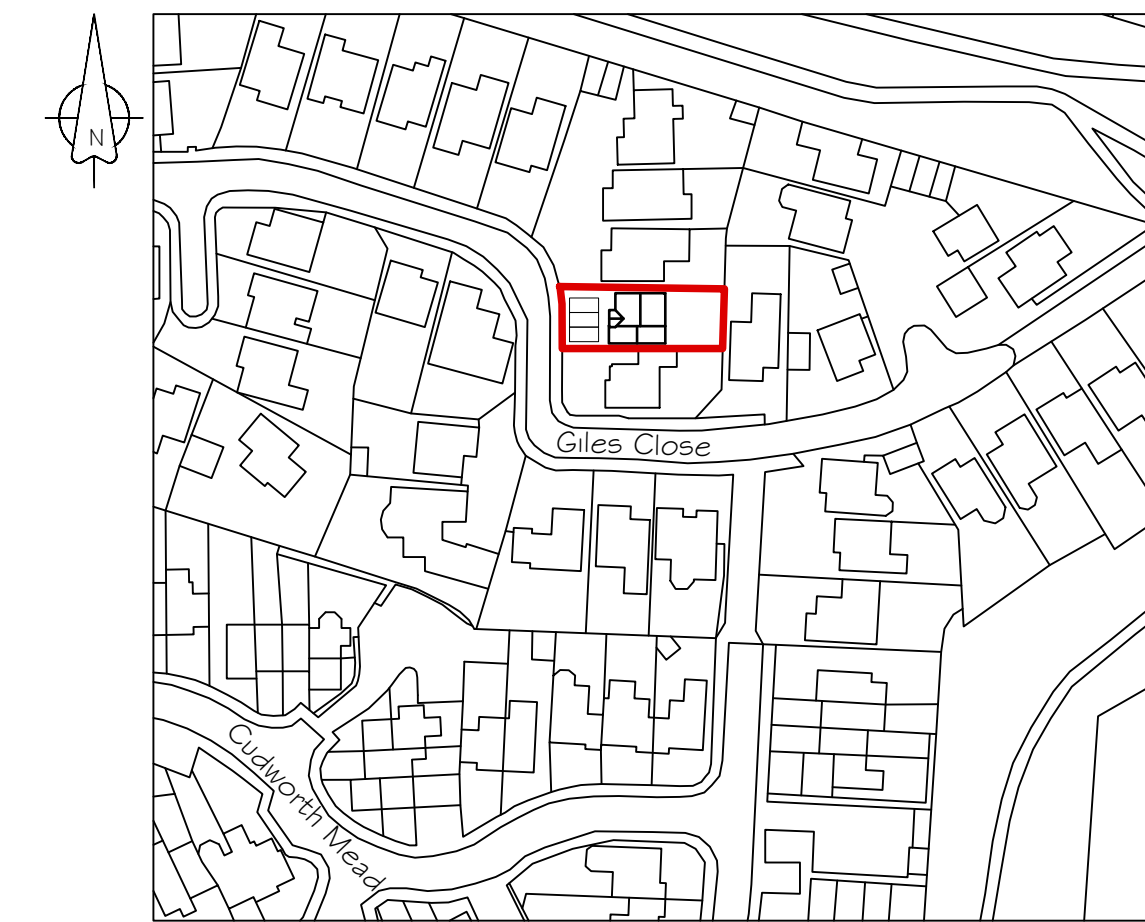


Location Plan 1:1250

Drawing Notes:

The copyright of this drawing belongs solely with BPS Design Consultants Ltd, it should not be copied or reproduced without their written consent.

Written dimensions to take precedent over scaling the drawing however all dimensions to be checked and verified on site prior to commencing works. The Contractor shall take all responsibility for setting out. Any discrepancies should be clarified prior to proceeding with work.

All workmanship and materials shall comply with BS 8000 Parts 1-15.

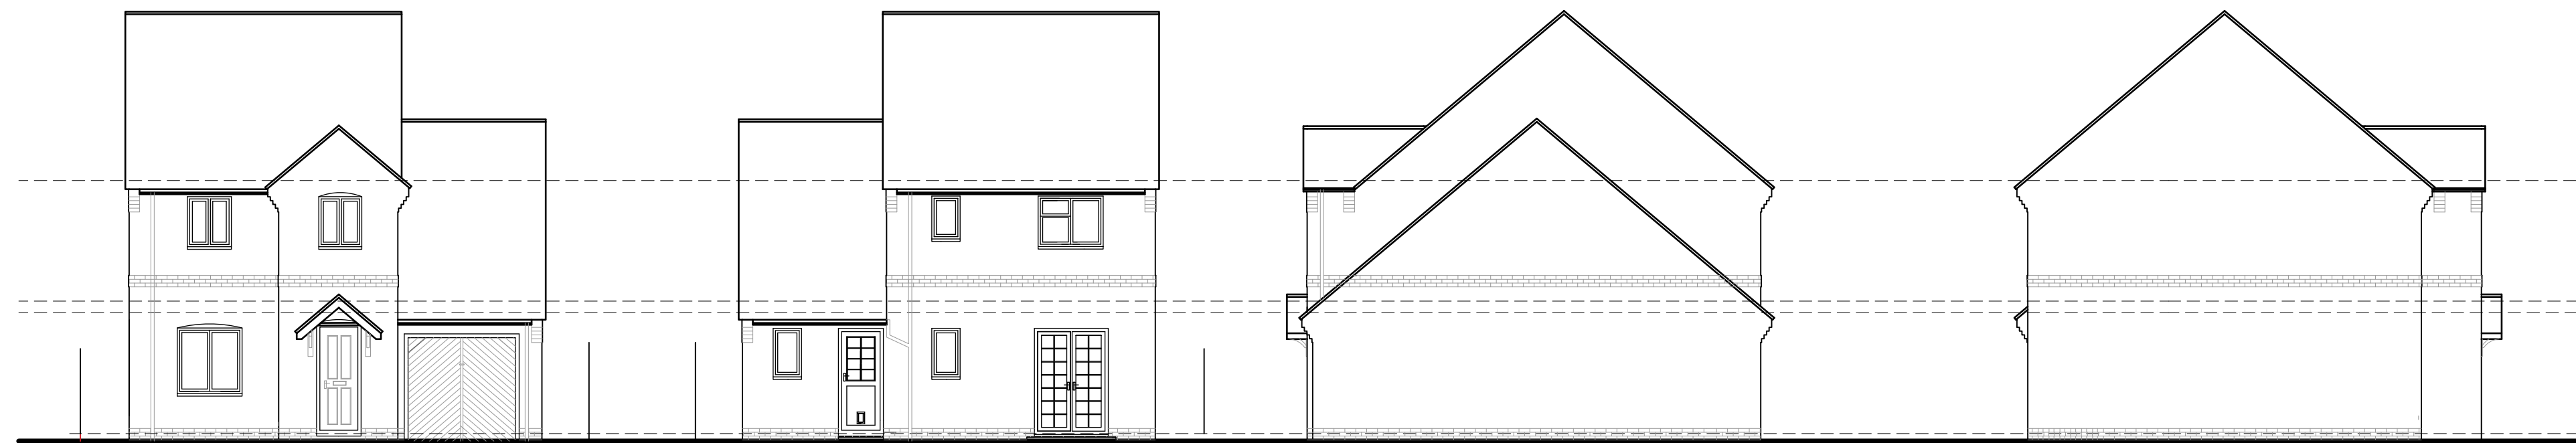


Existing Front Elevation

Existing Rear Elevation

Existing Side Elevation

Existing Side Elevation

Existing Elevations and Plans 1:100

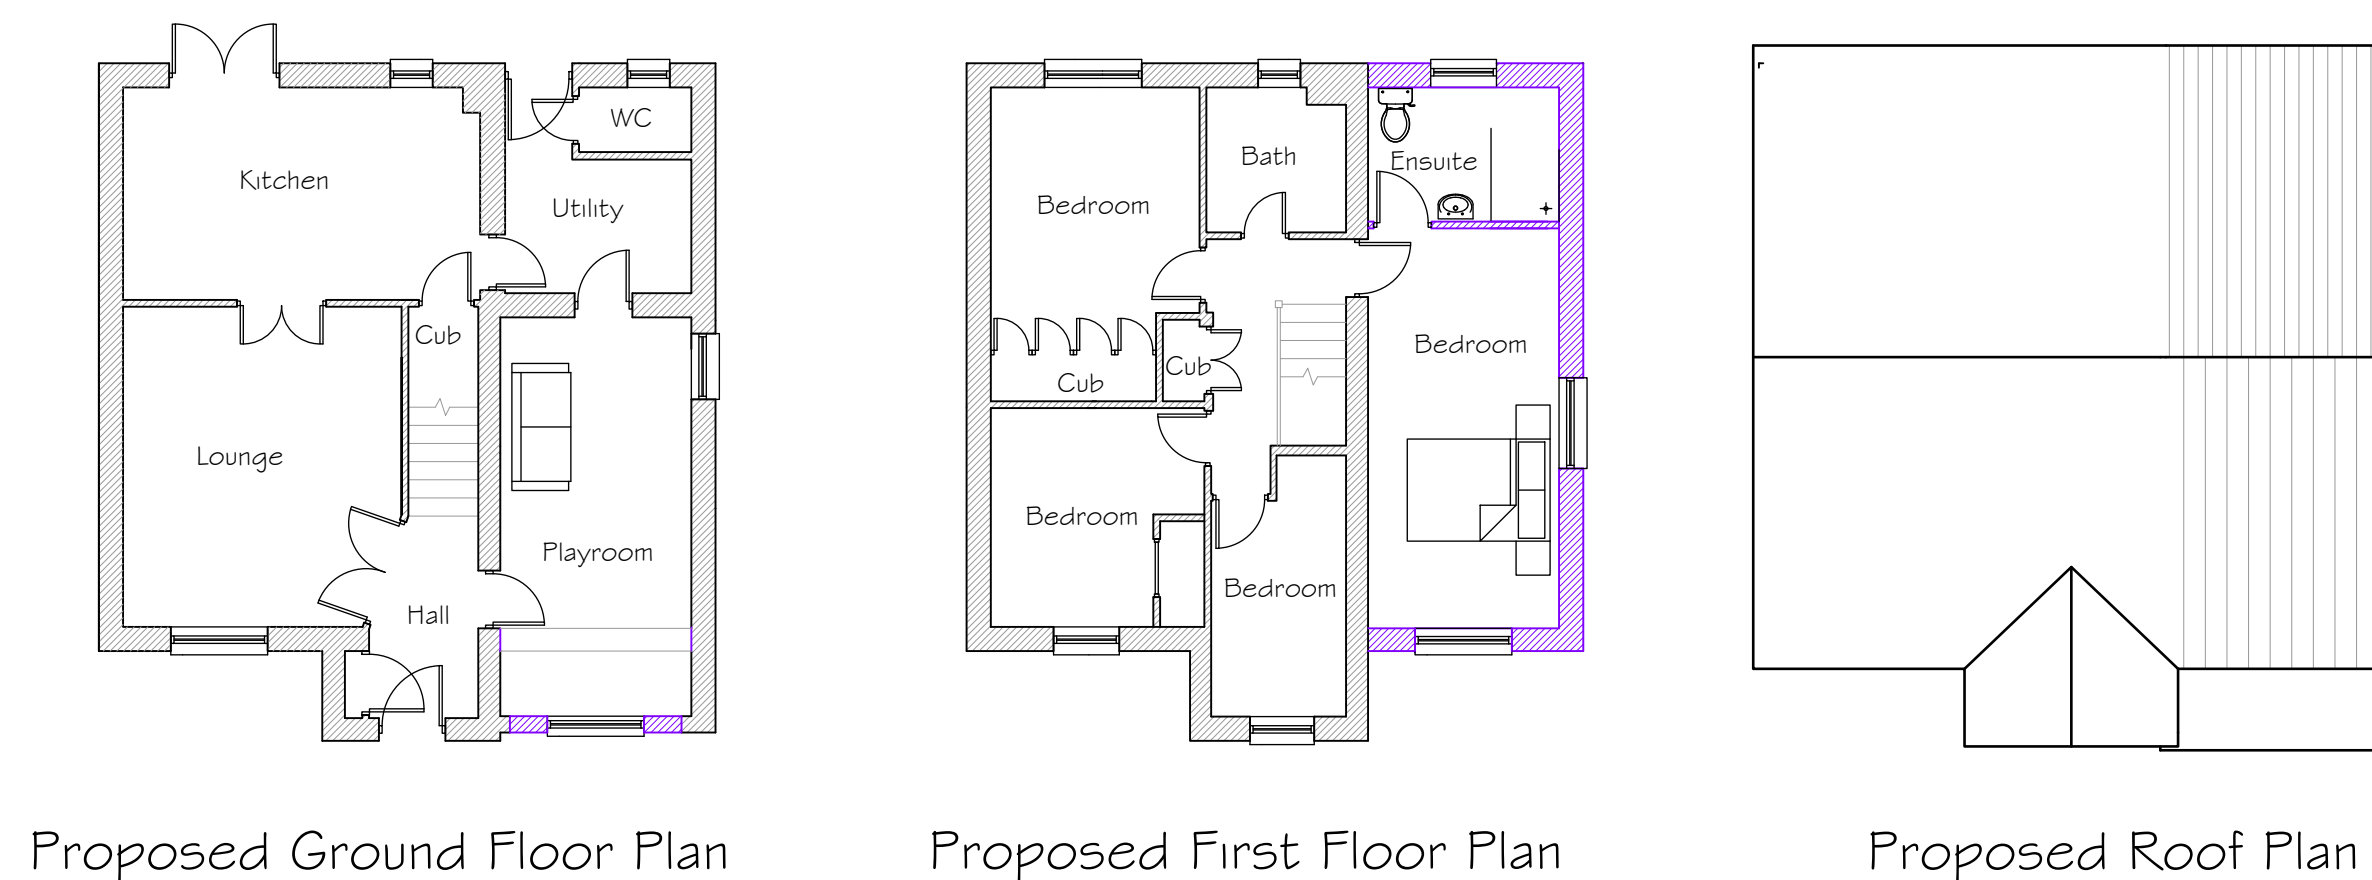


Proposed Ground Floor Plan


Proposed First Floor Plan

Proposed Roof Plan

Front drive provides parking for 3 No cars in accordance with Eastleigh Borough Council Residential Parking Standards 2009.

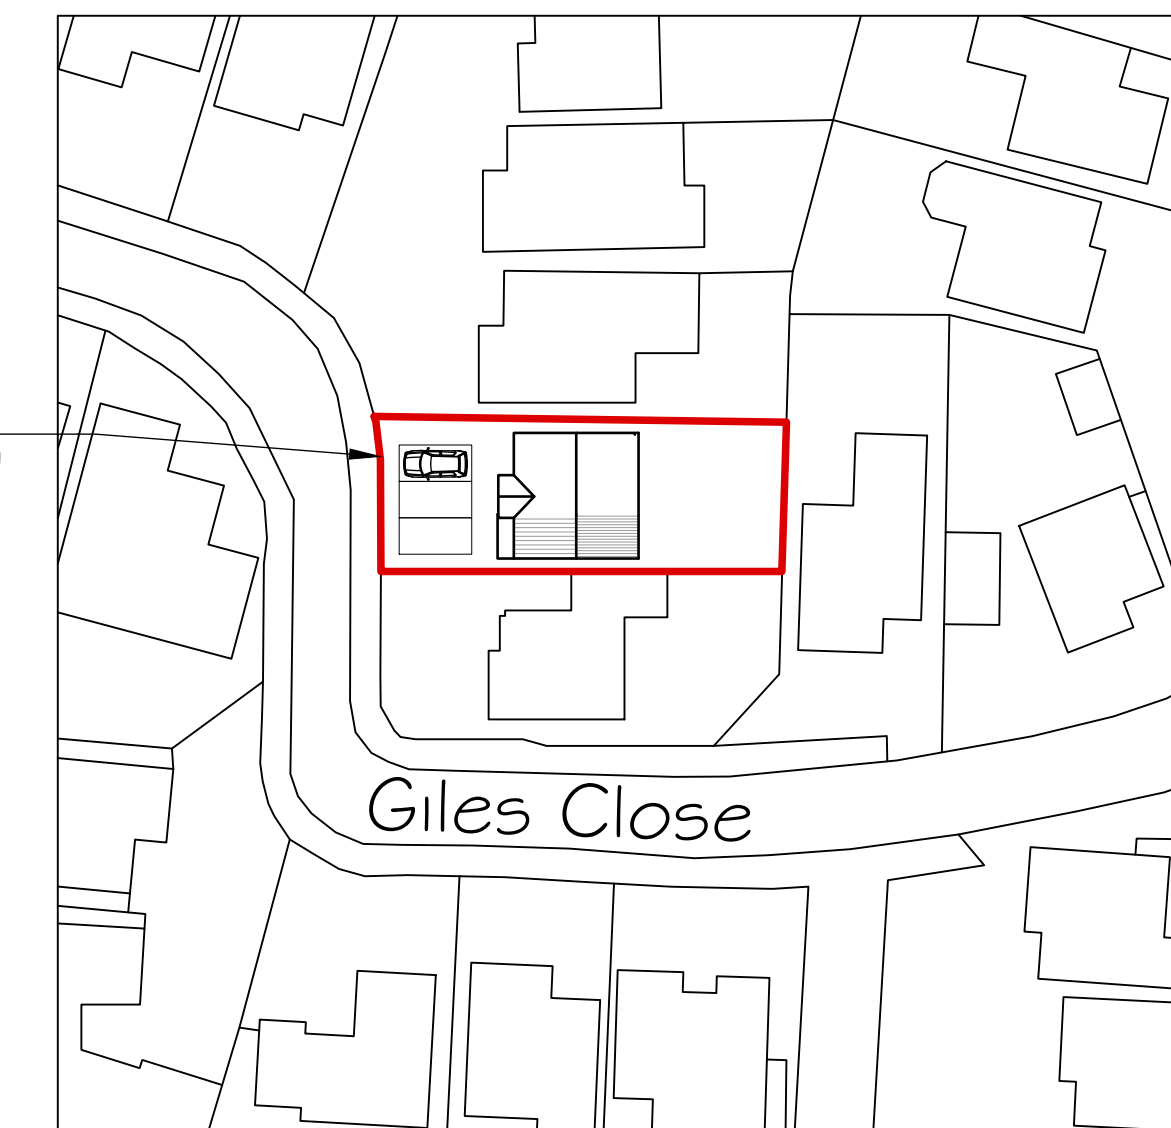

Block Plan 1:500

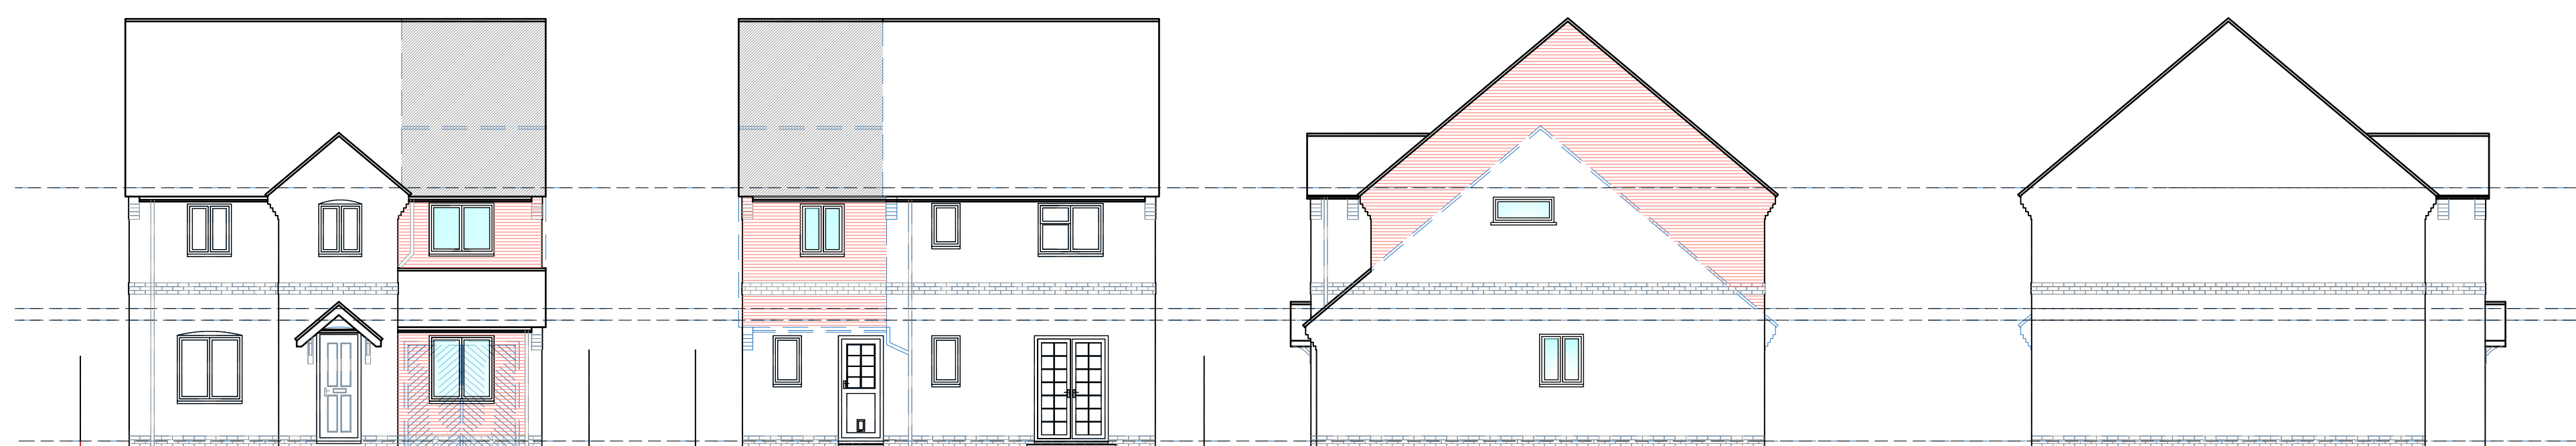


Proposed Front Elevation

Proposed Rear Elevation

Proposed Side Elevation

Proposed Side Elevation

Proposed Elevations and Plans 1:100

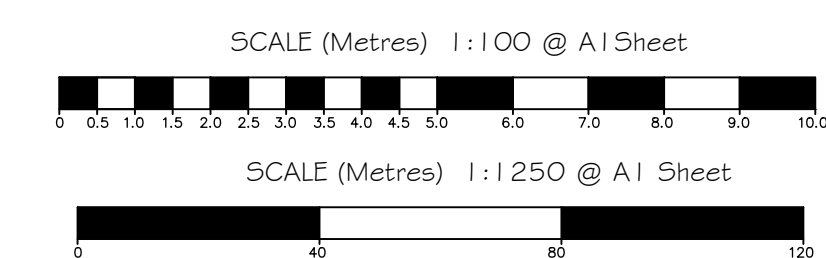

BPS Design Consultants Ltd Architectural Services and Structural Engineers Seafields, Dodwell lane, Bursledon, Southampton, SO31 1DJ Tel: 023 8040 4017 robert@bpsdesign.co.uk Mobile: 07915 604 293 colin@bpsdesign.co.uk Mobile: 07886 855 897 www.bpsdesign.co.uk				
Project:				12 Giles Close Hedge End SO30 2TH
Client:				Mr and Mrs P Steart
Dwg Title:				Existing and Proposed
Dwg No:		Revision:		-
Date:		By:	Scale:	
JUL 2023		rjn	As Shown	
The Copyright of this drawing belongs solely to BPS Design Consultants Ltd. It should not be copied or reproduced without consent from BPS Design Consultants Ltd. Original drawings at A1 size.				