




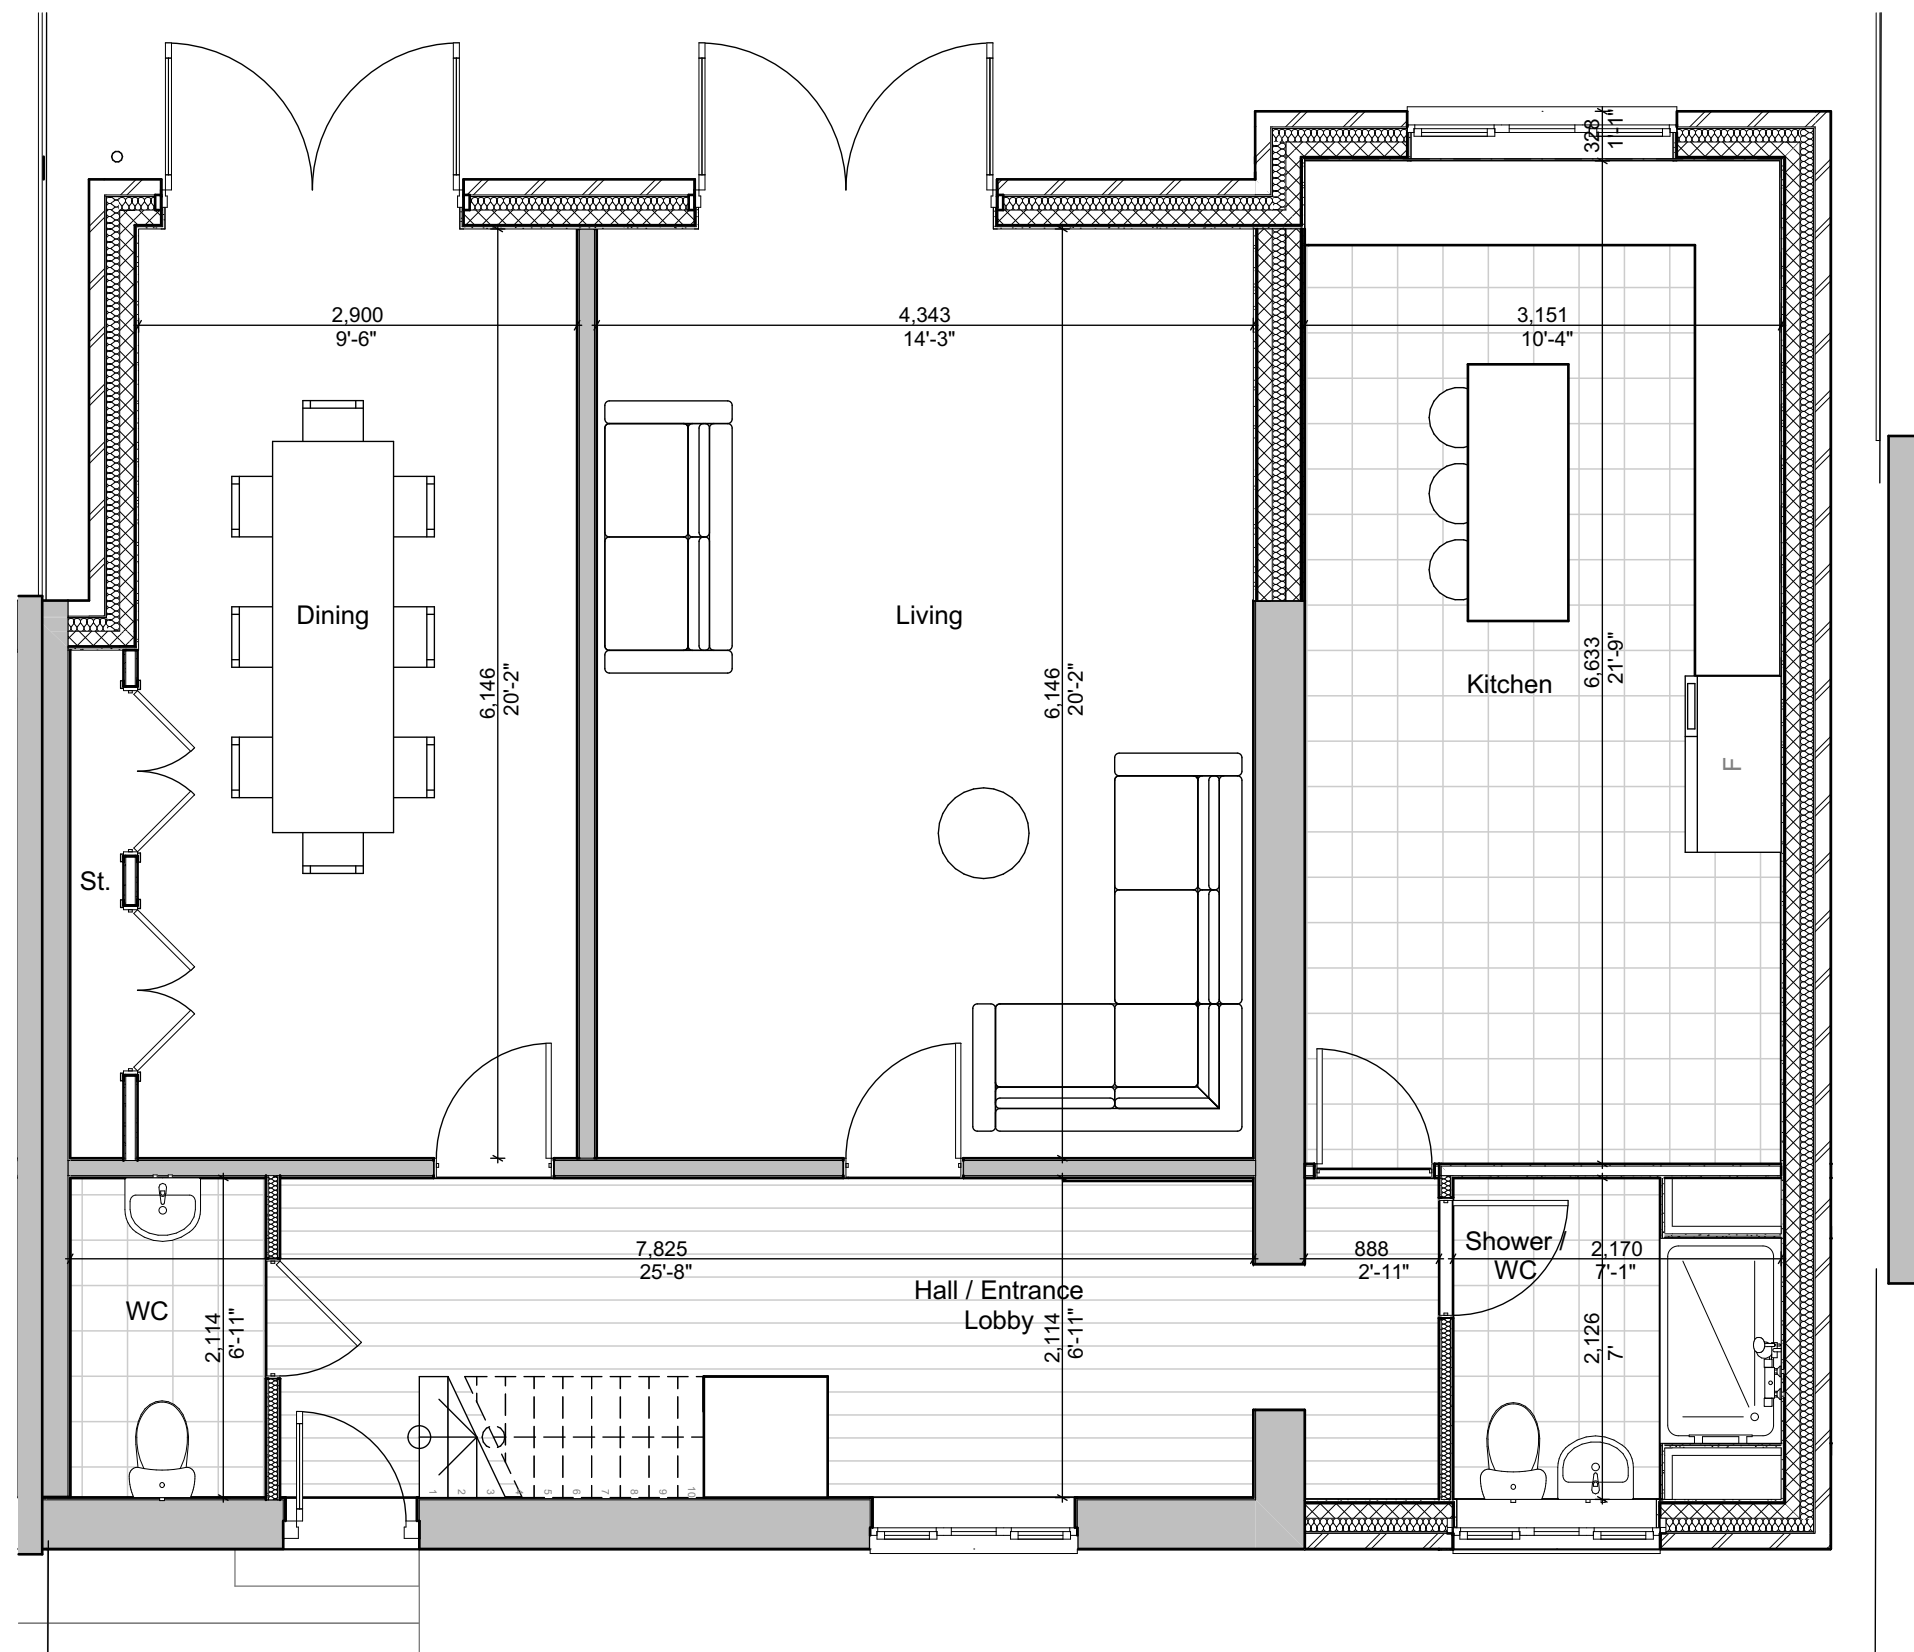



Proposed Ground Floor Plan 1:50

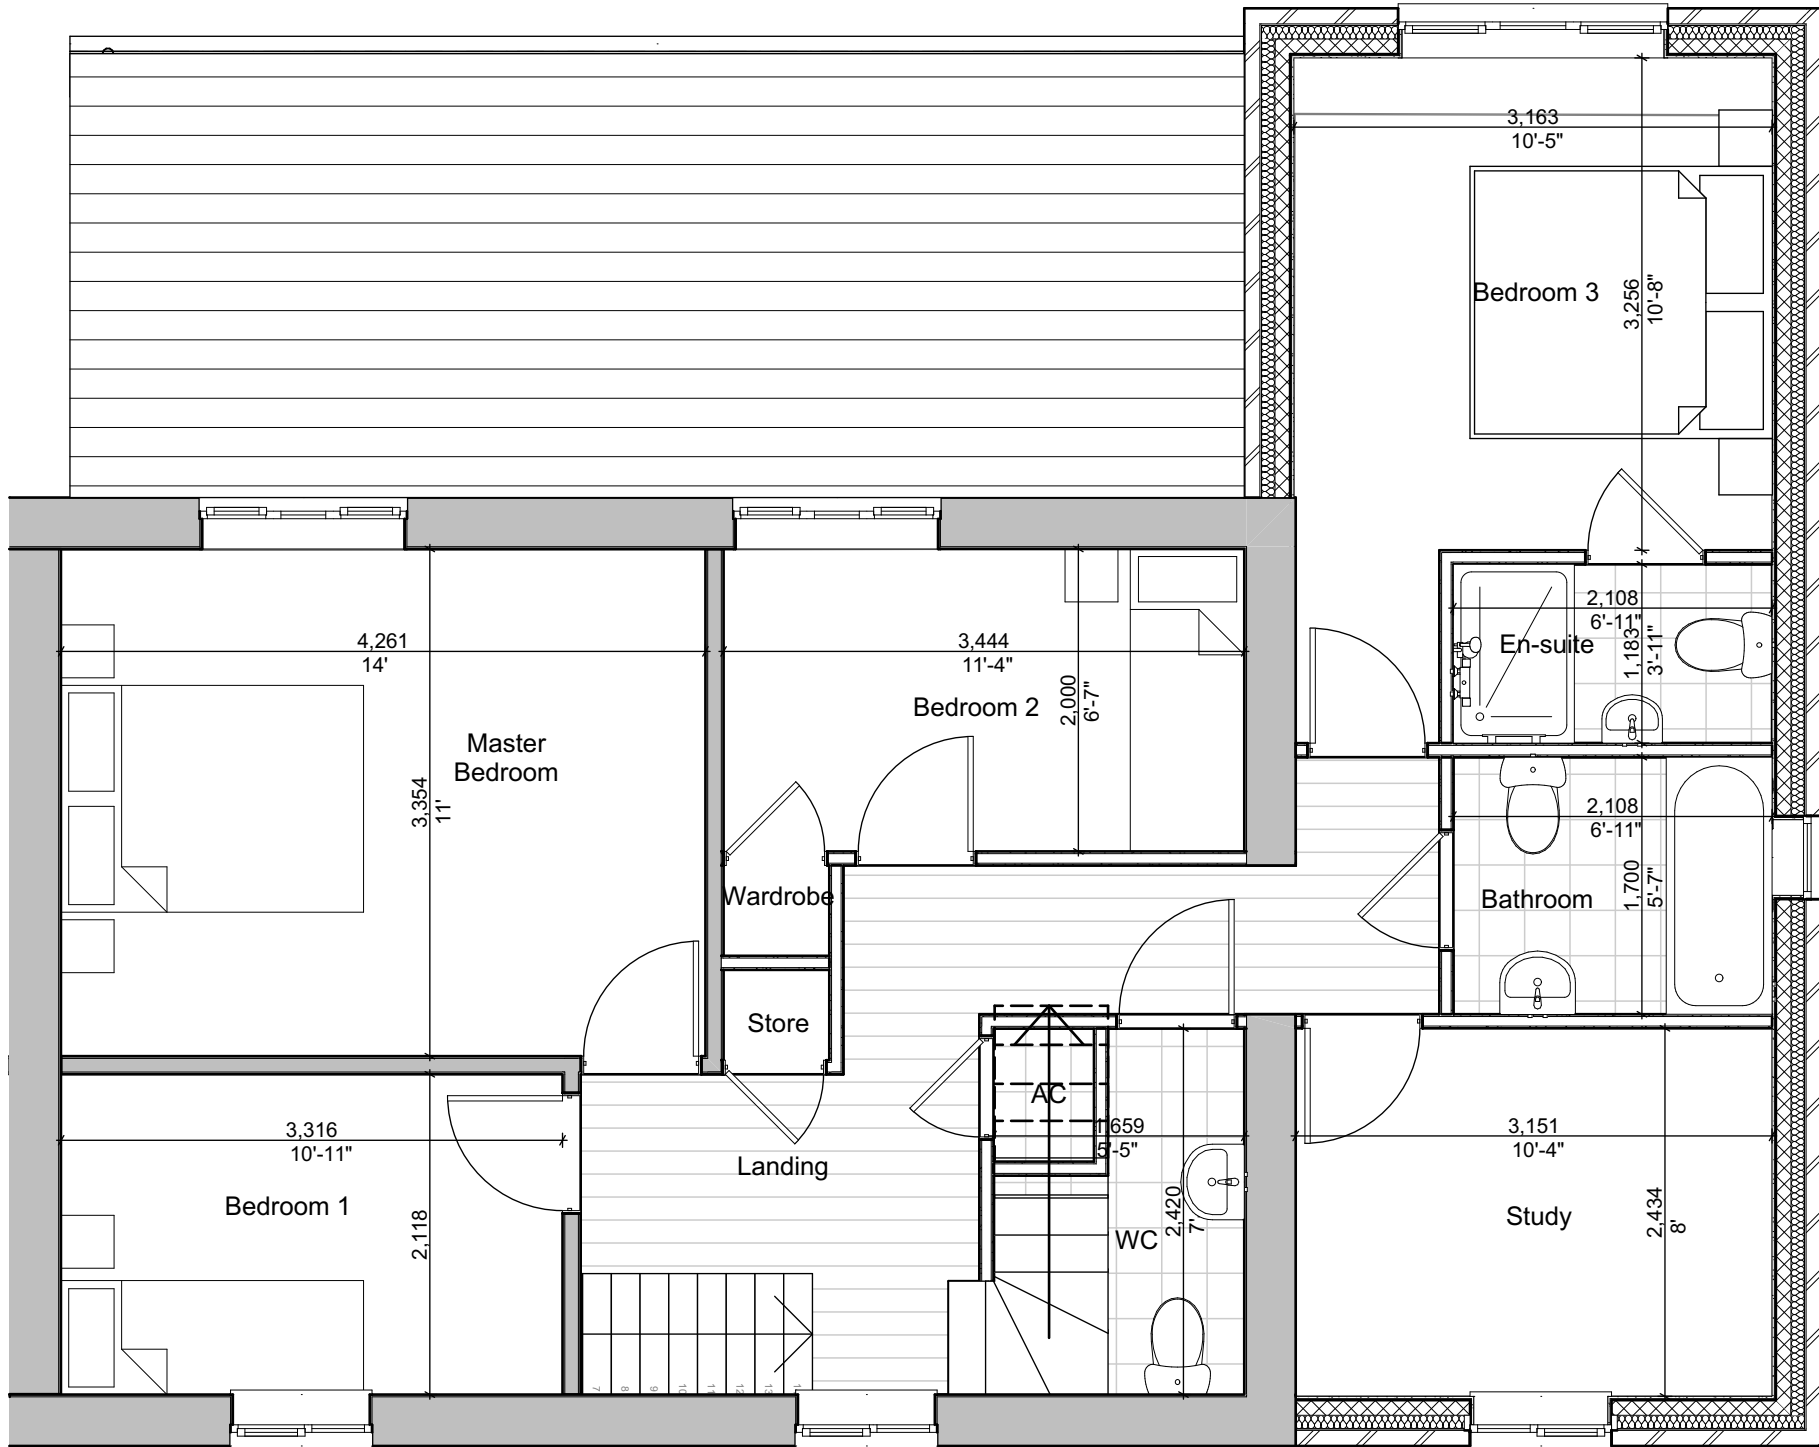


Proposed First Floor Plan 1:50

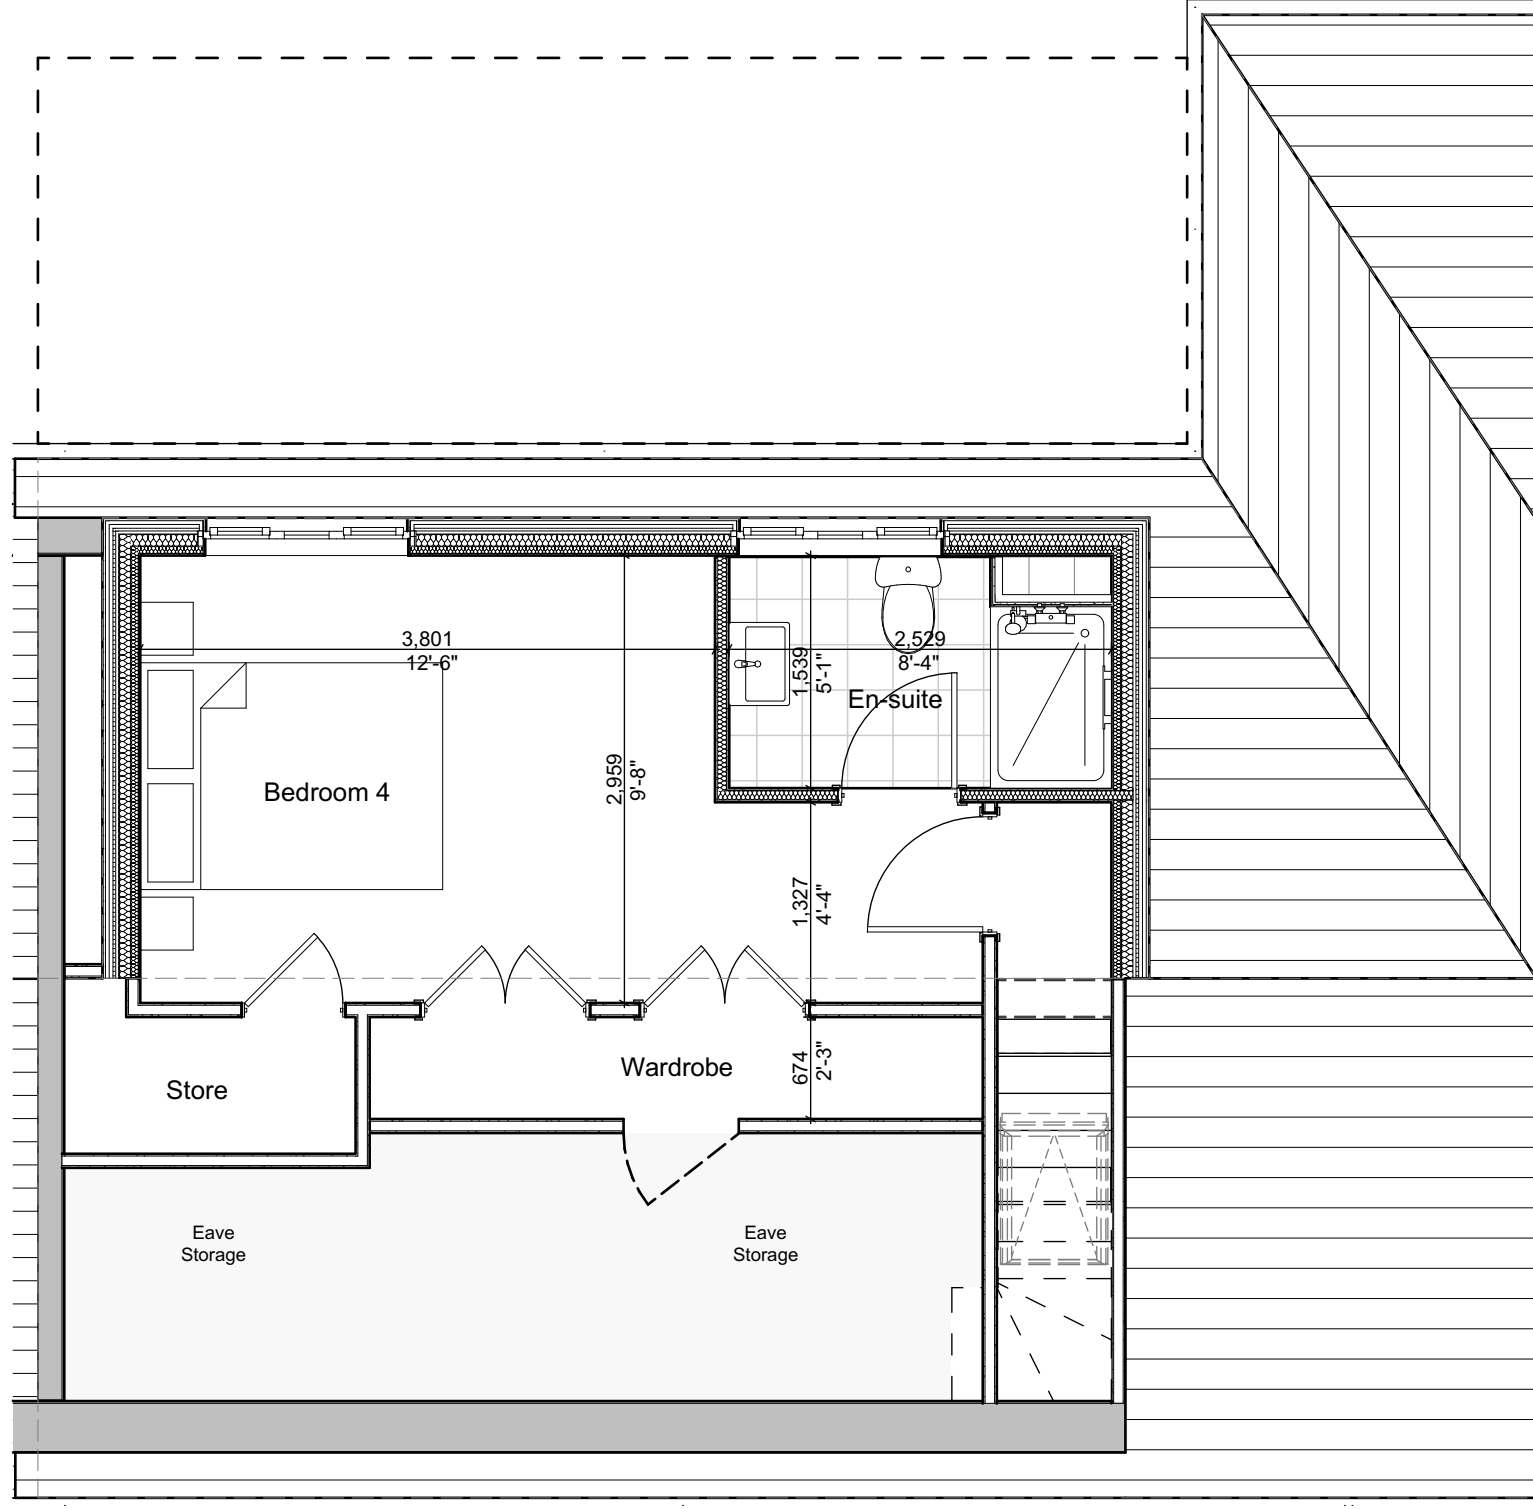


Proposed Second Floor Plan 1:50

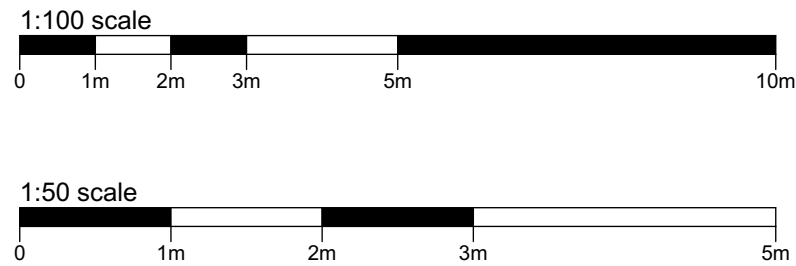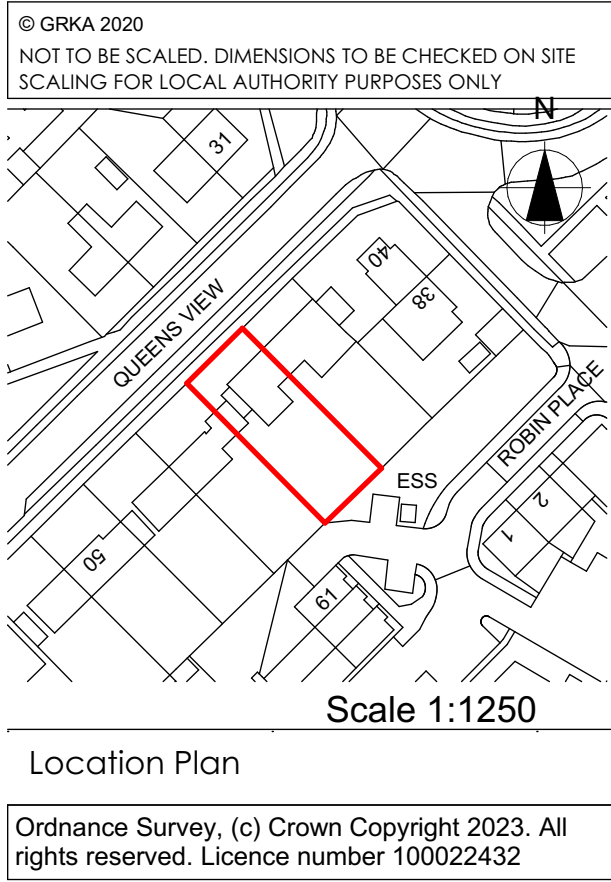


- External materials**
- Rear Extension**
1. Brickwork to match existing new brick work added to existing house
 2. White upvc double glazed doors to match existing
 3. UPVC fascia and soffits to match existing
 4. UPVC rainwater goods to match existing
 5. Clay lean-to roof to match existing roof
- Rear Dormer**
1. Clay tile hanging to match existing roof
 2. White UPVC double glazed windows to match existing
 3. UPVC fascia and soffits to match existing
 4. UPVC rainwater goods to match existing
 5. 3 layer felt flat roof

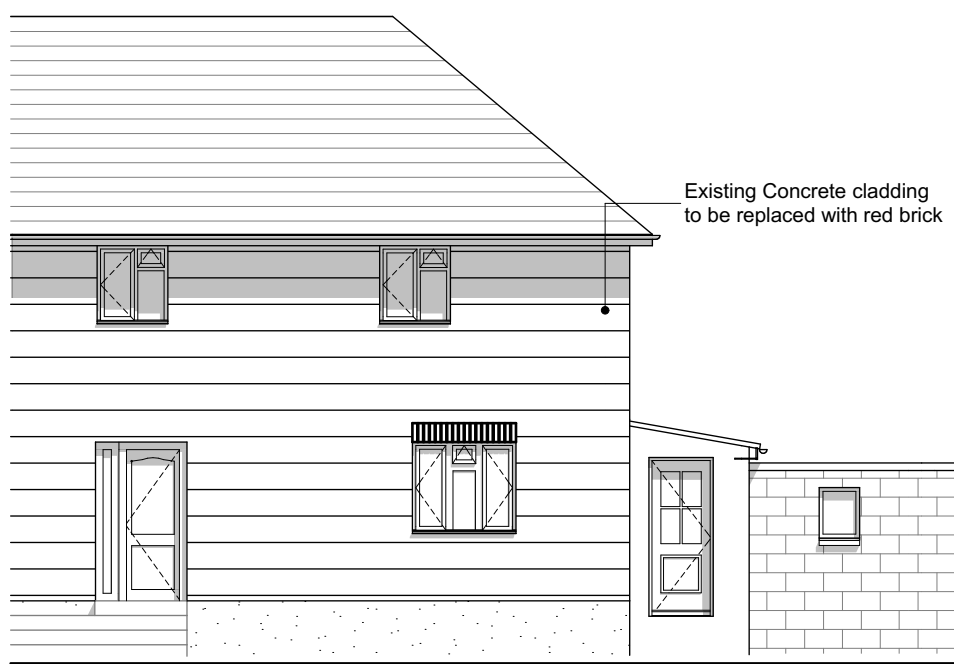


Existing South Elevation 1:100

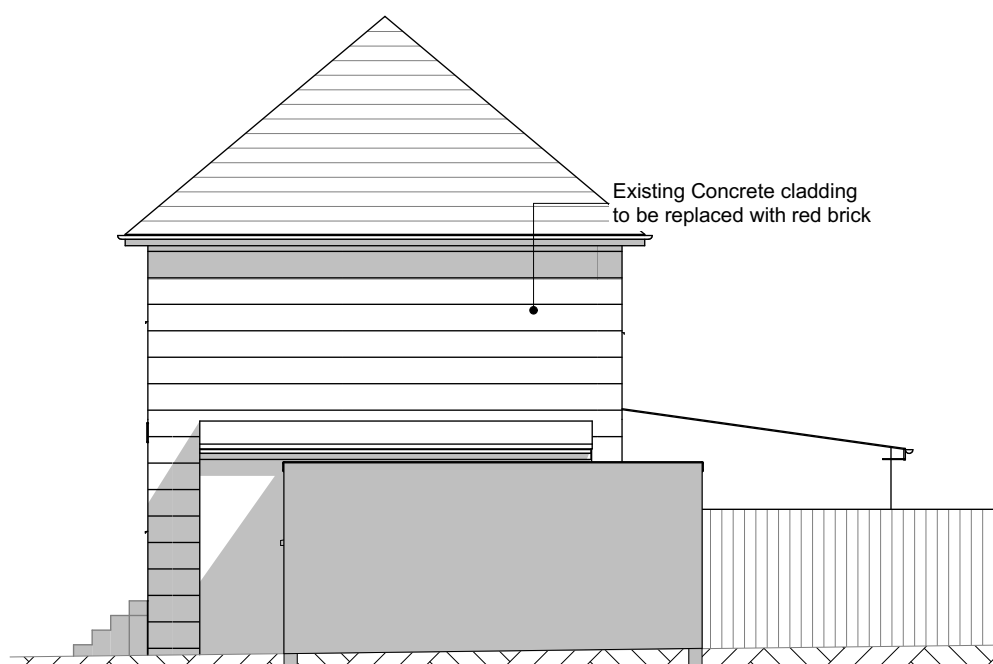


Existing East Elevation 1:100

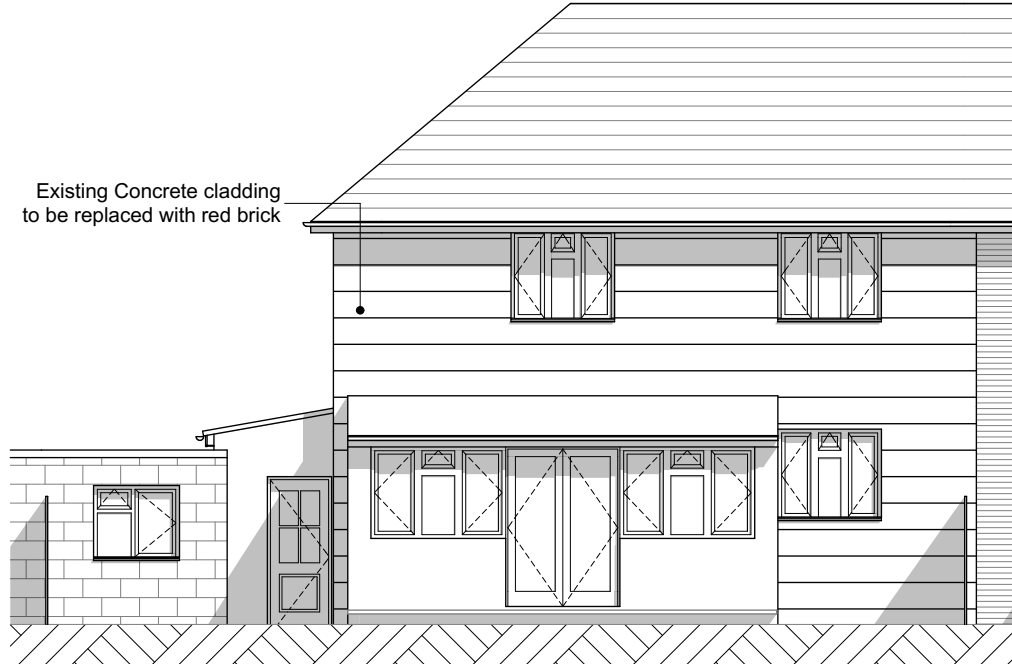

Existing North Elevation 1:100

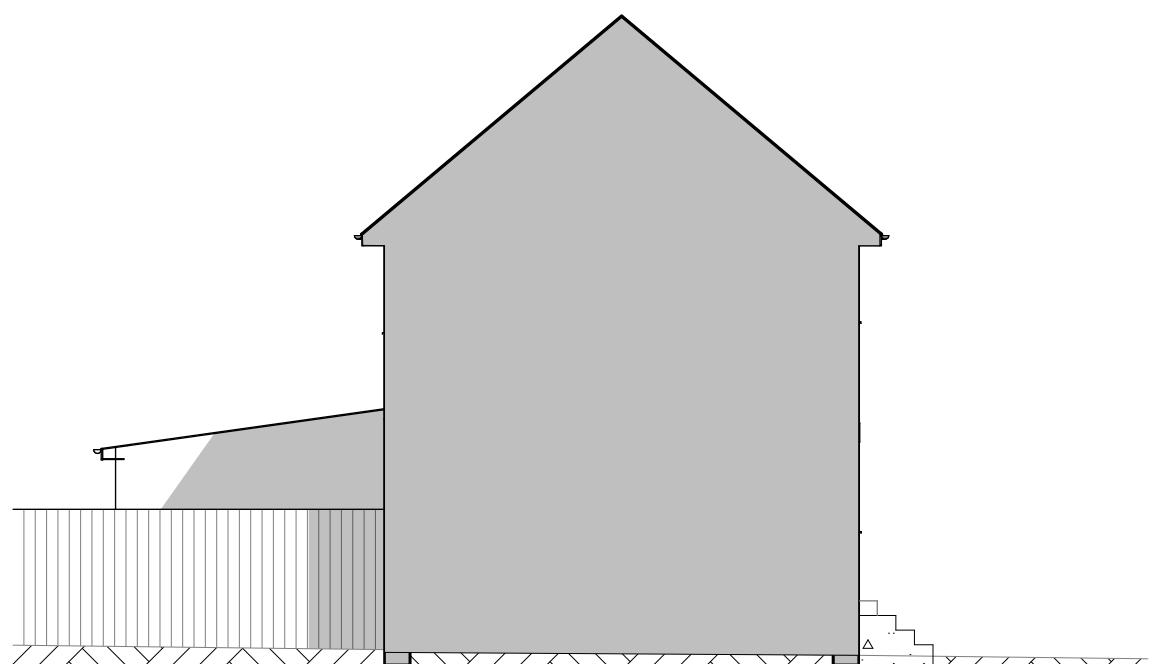


Existing West Elevation 1:100

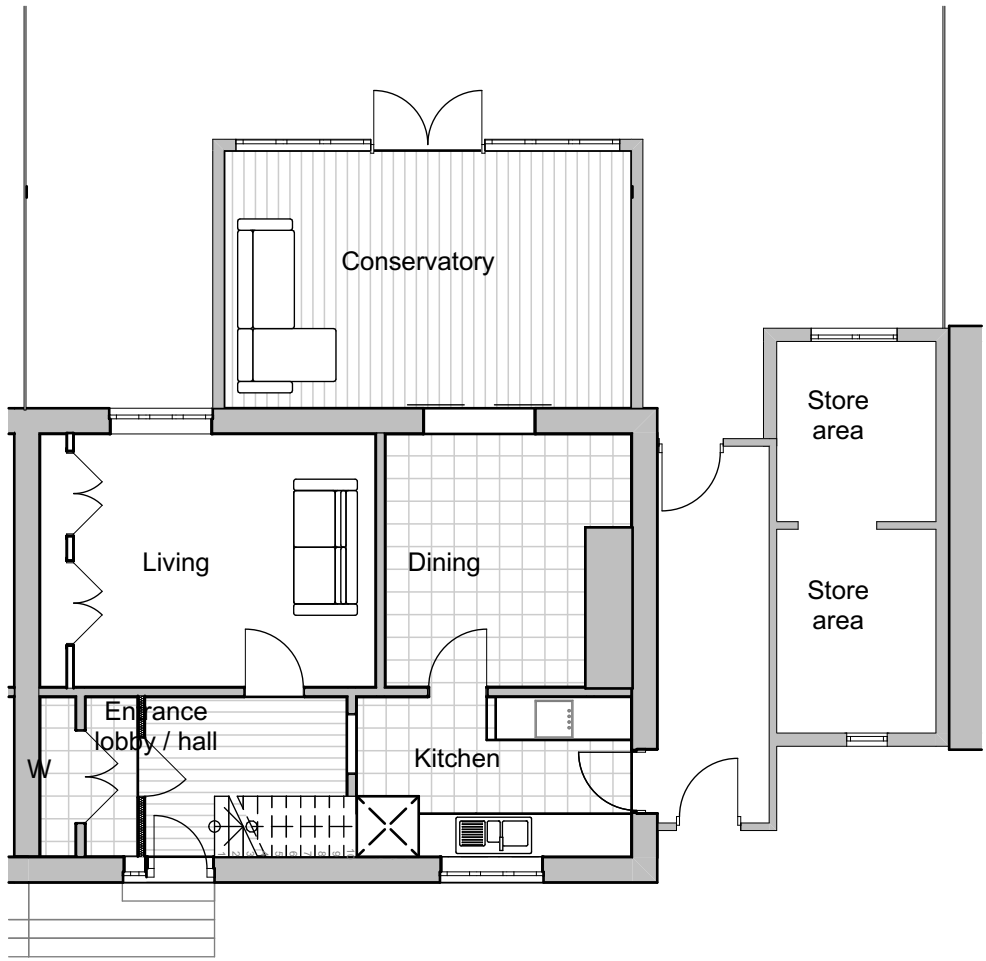


Existing Ground Floor Plan 1:100




Proposed South Elevation 1:100

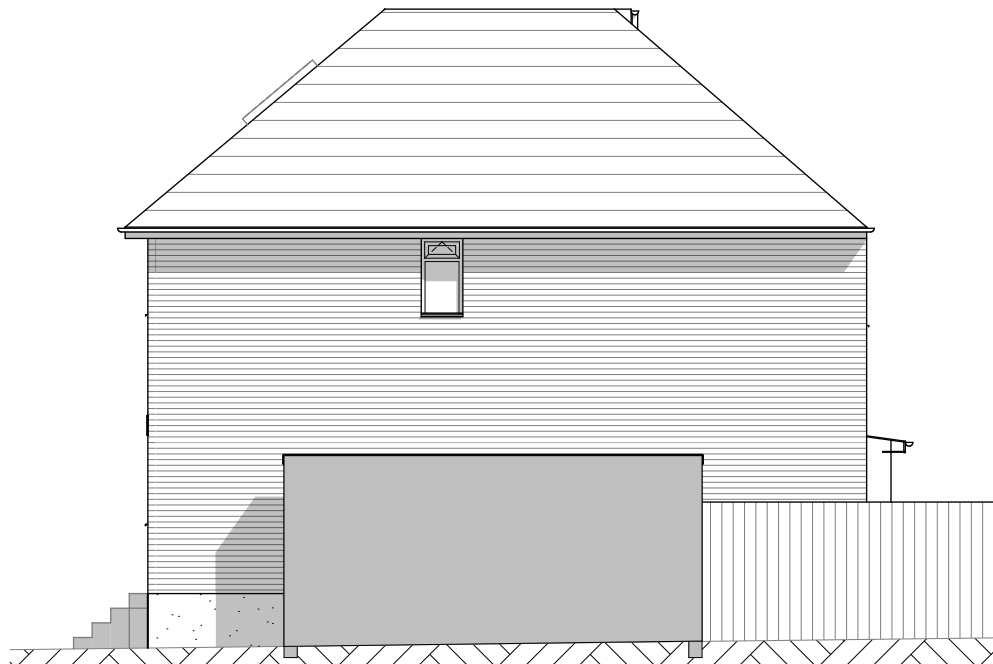


Proposed East Elevation 1:100

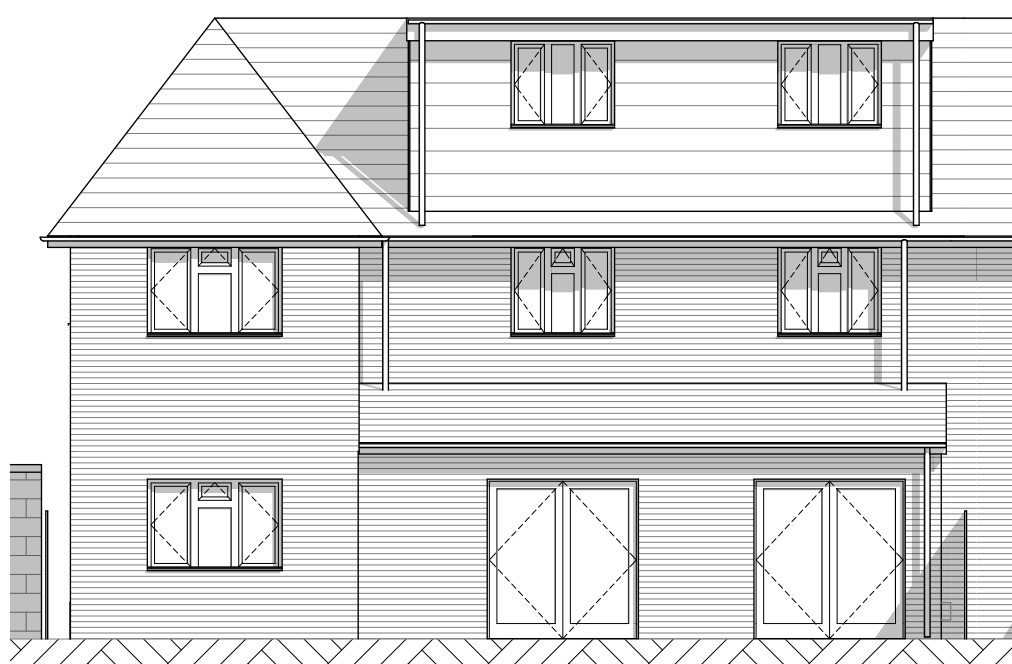

Proposed North Elevation 1:100

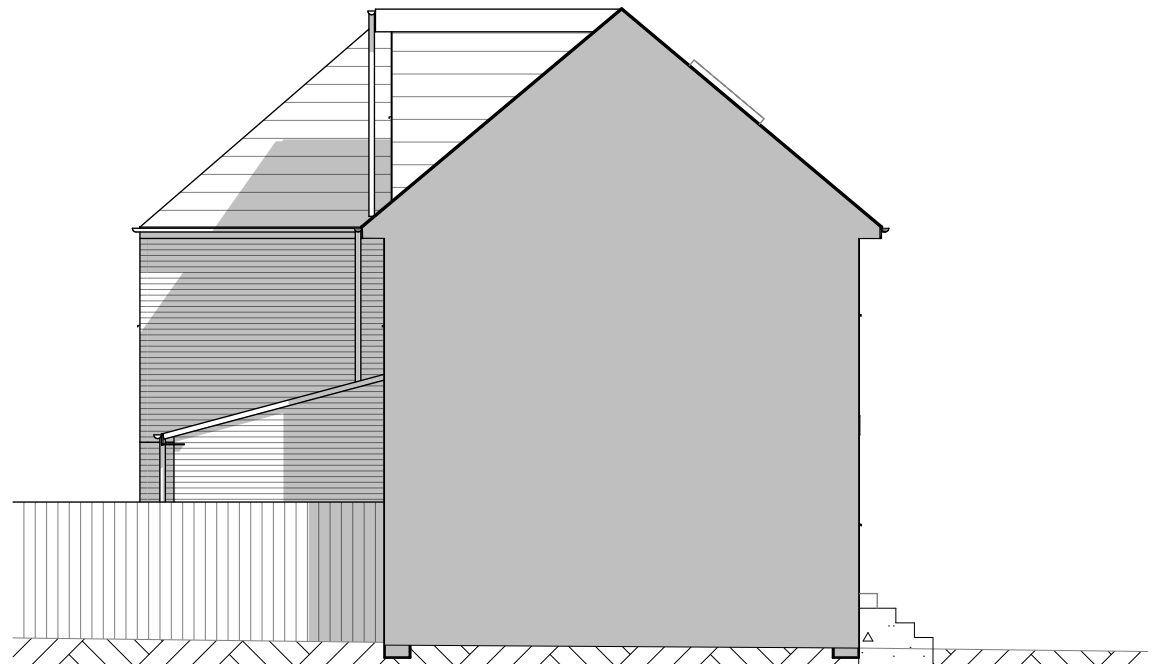

Proposed West Elevation 1:100

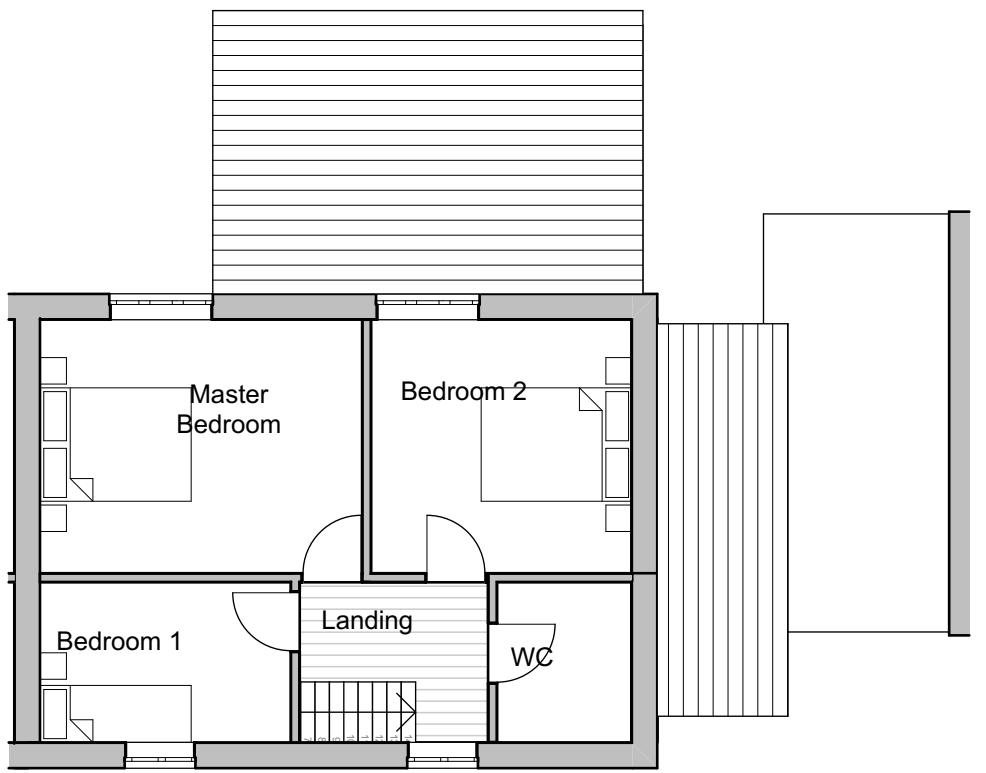

Existing First Floor Plan 1:100

PLANNING APPROVAL			
P1	Planning Issue	24.07.23	MK
Revision	Description	Date	Drawn
Designer :			
			
Project :			
44 Queens View, Netley, Southampton			
House Extension and Loft Conversion			
Drawing :			
Existing and Proposed Plans and Elevations			
Date :		Scale :	
July 2023		1:100, 1:50 @ A1	
Drawing No. :		Status :	
17 / 001 / 100		PLANNING	
Revision:			P1