


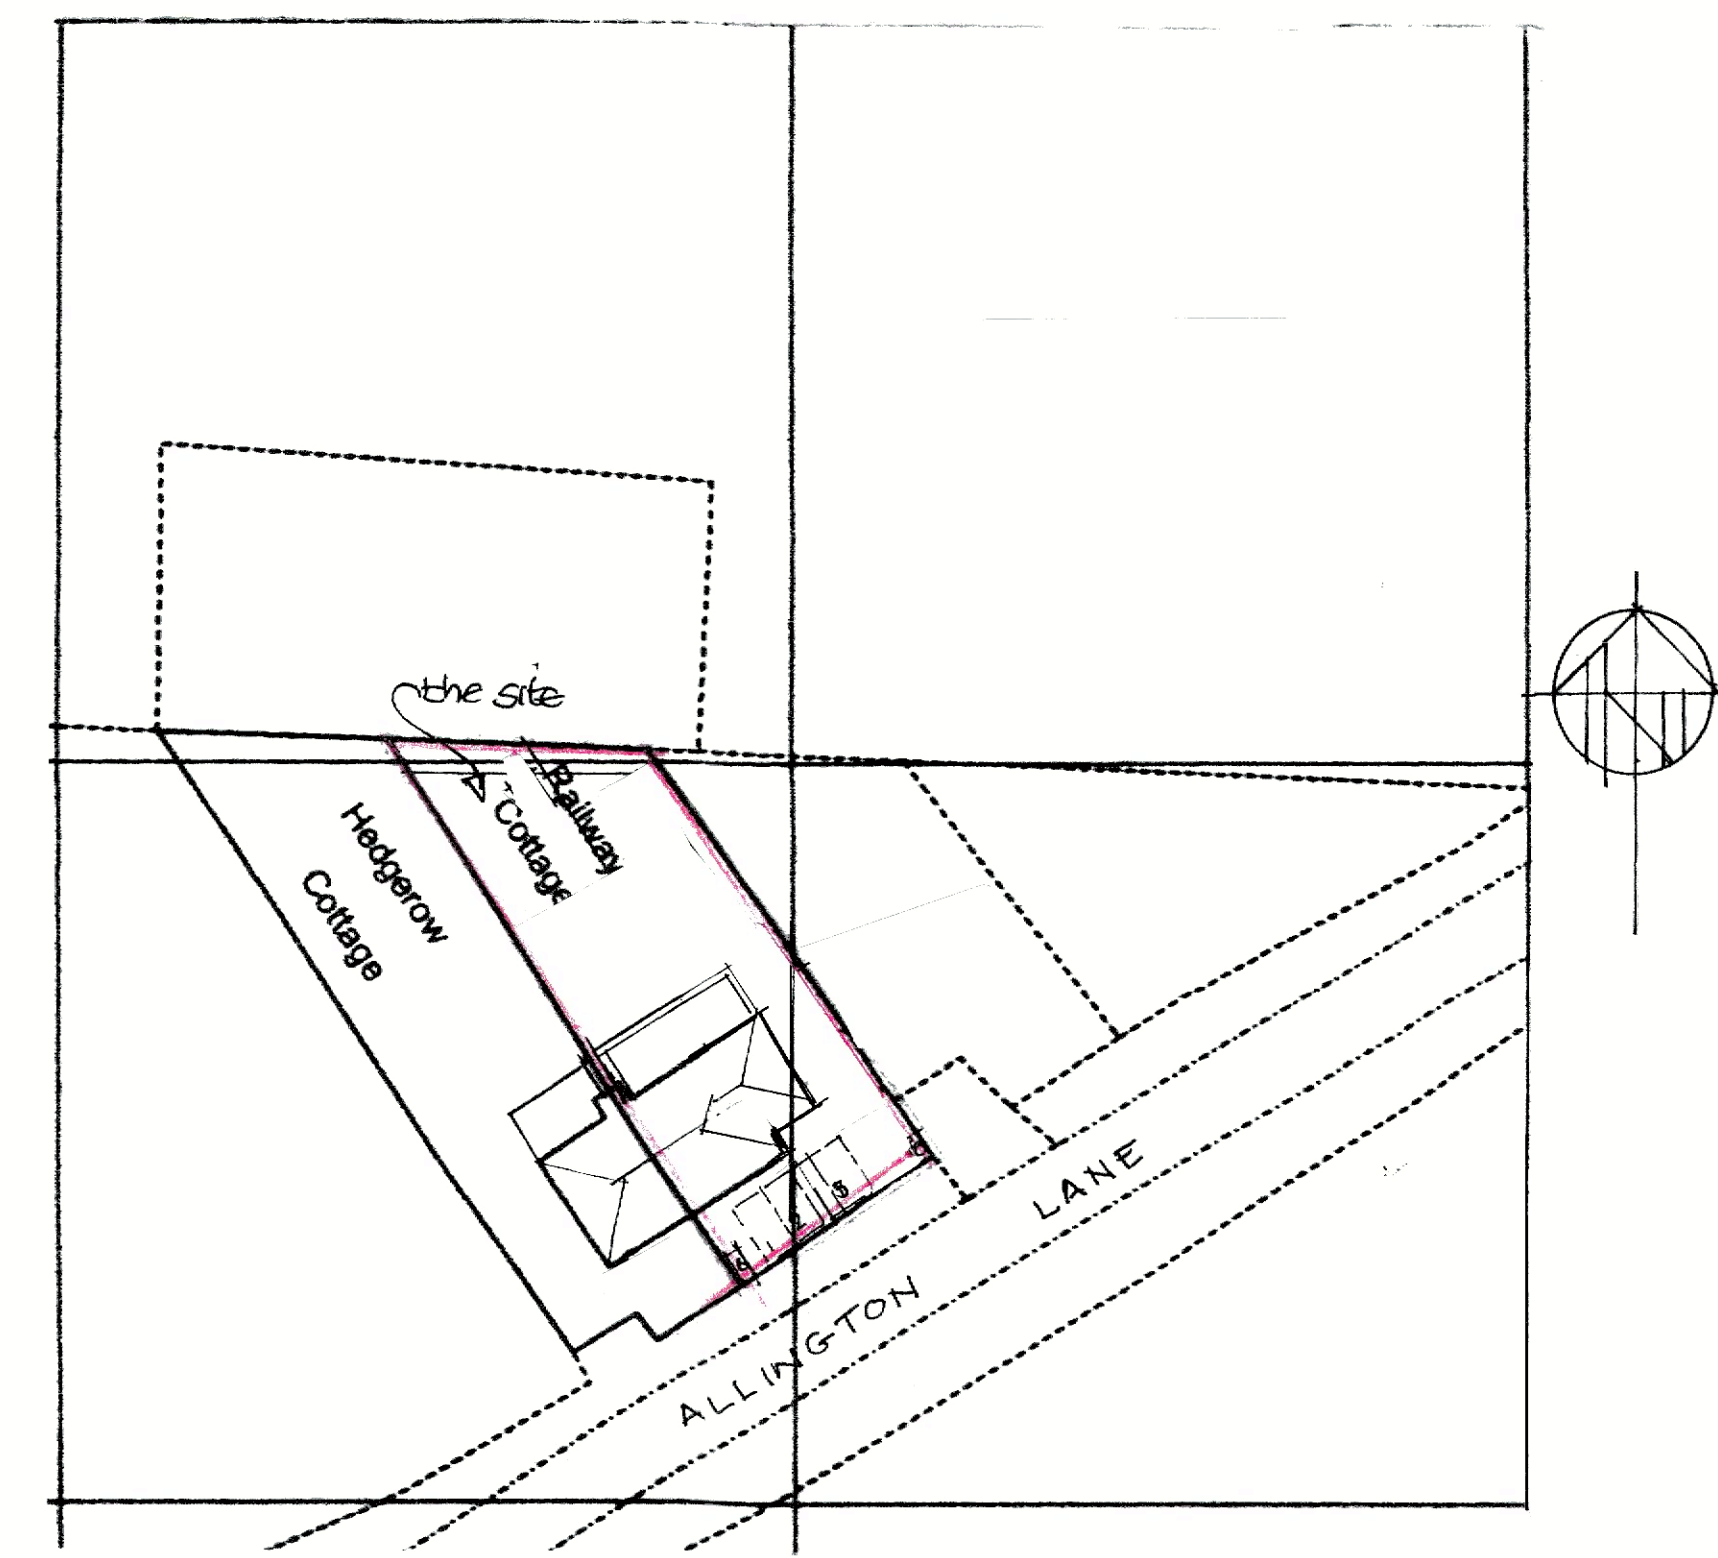


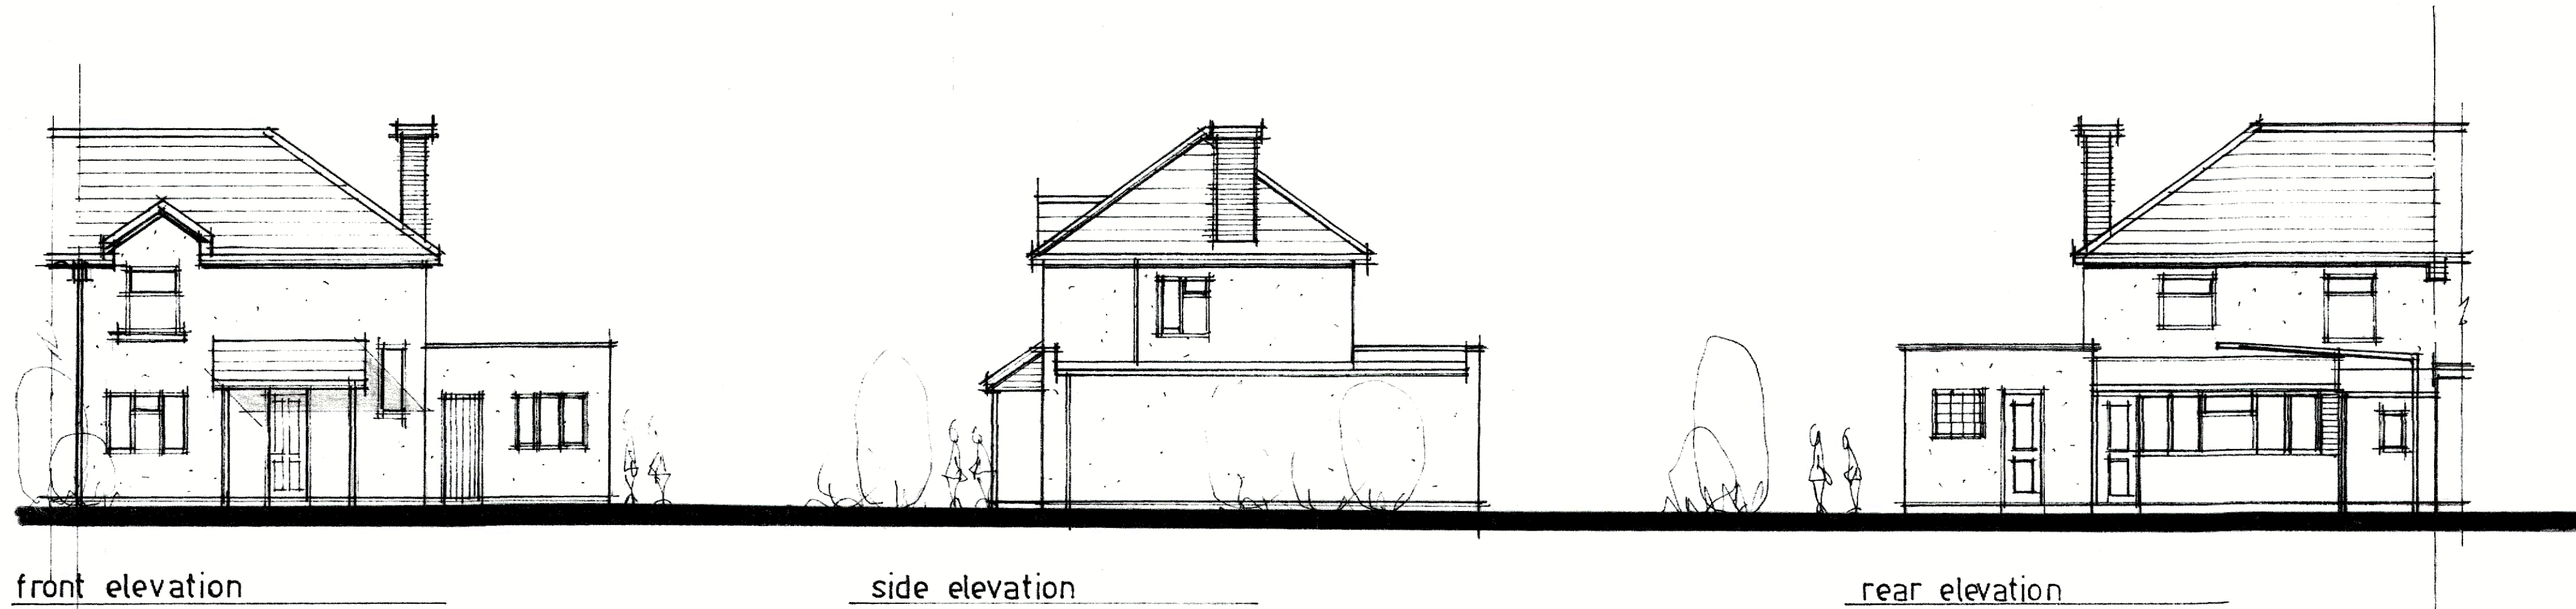

site plan 1:500

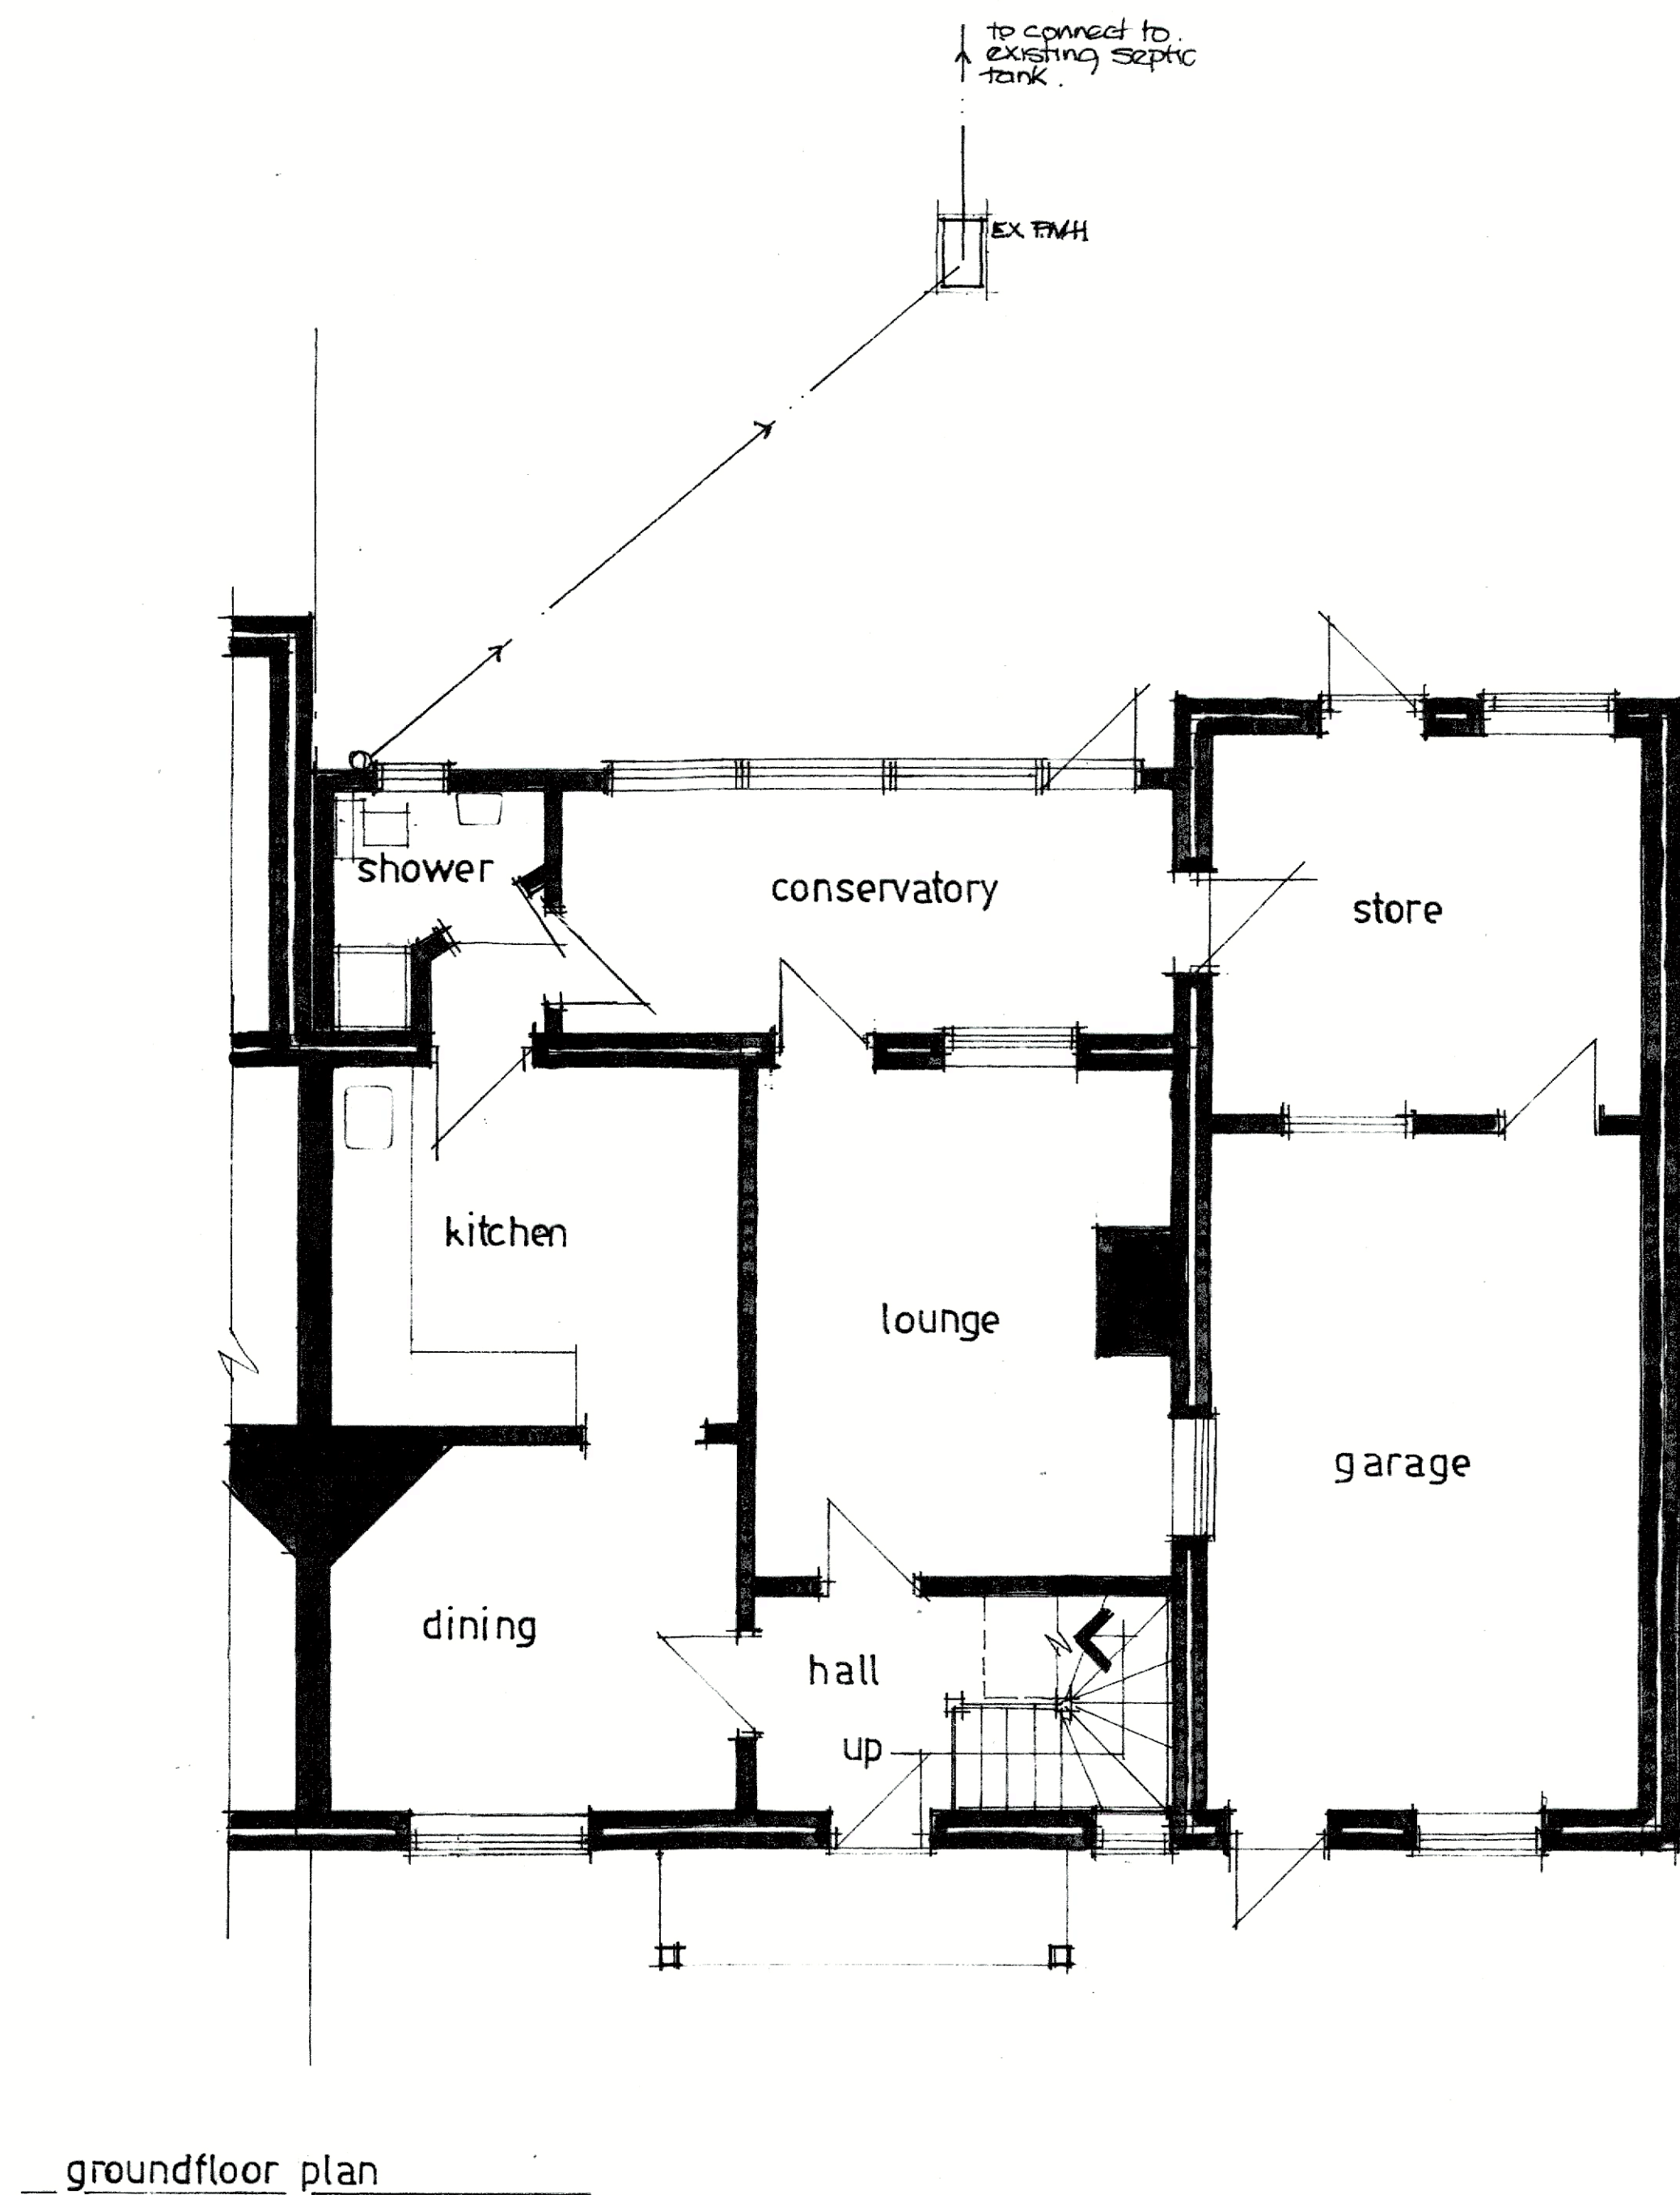

ground floor plan

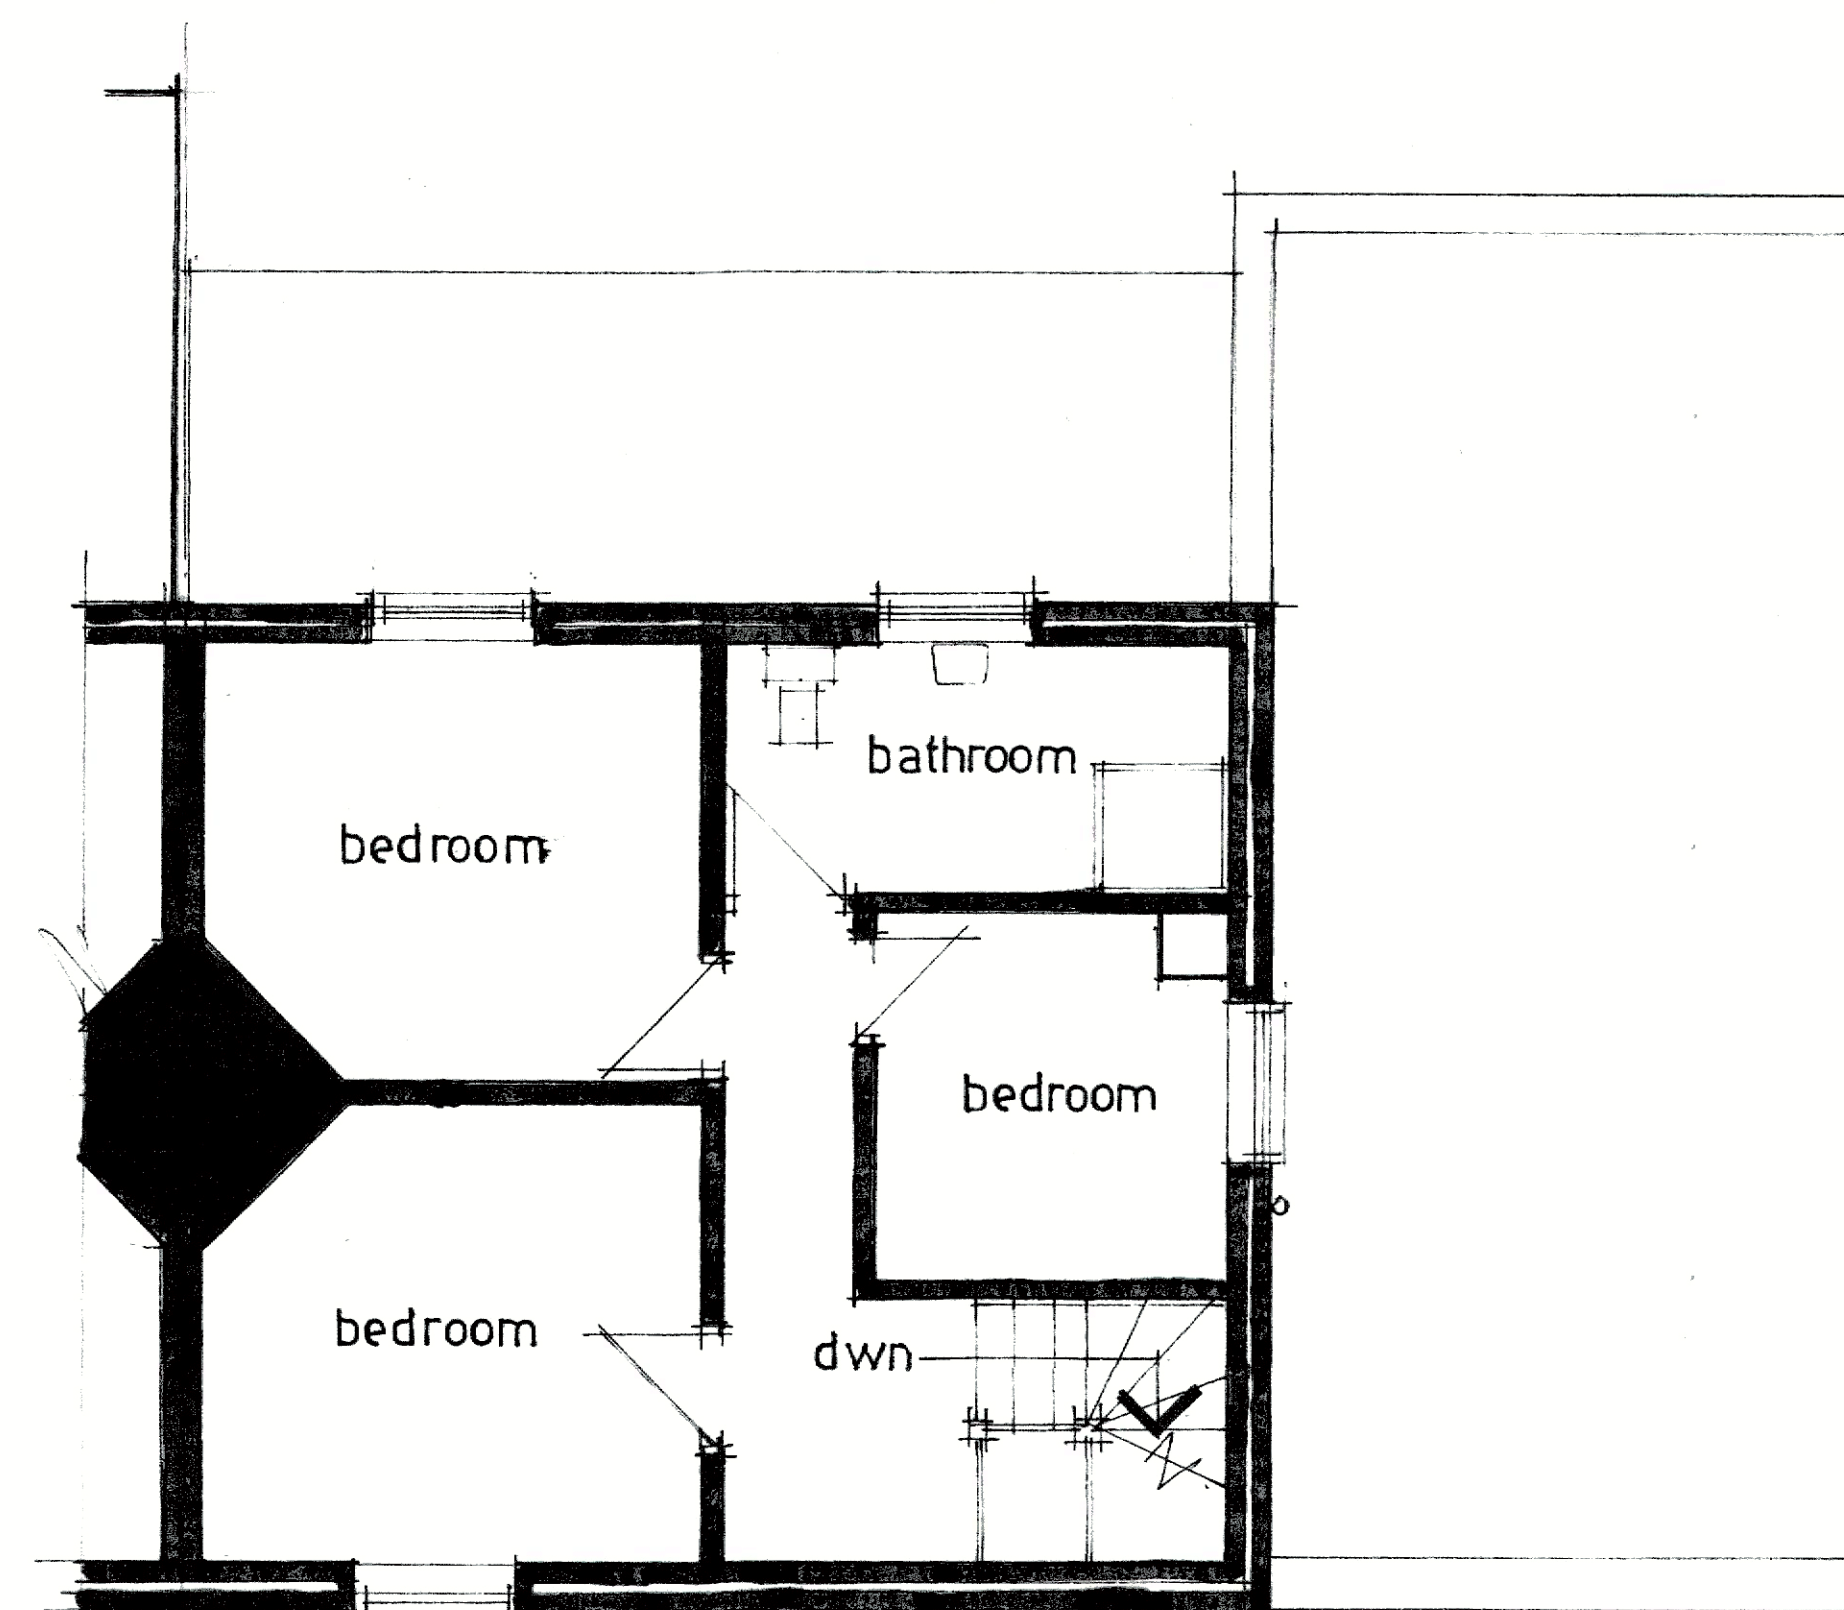

first floor plan

Drawing title		
Proposed alterations at 'Railway Cottage', Allington Lane, Fair, Oak, Hants. S050 7DE.		
scale		
1:50 1:100 @ A1.		
date	July 23	Drawn by
		Liquid Window.
Drawing no	R.C. 001.	Rev.