



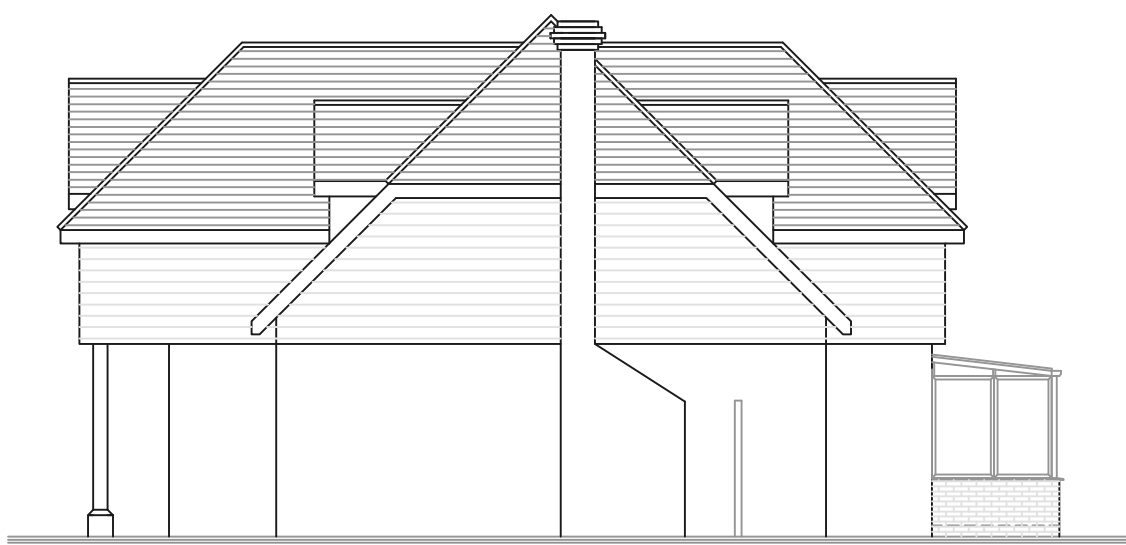


EXISTING SIDE ELEVATION 1/100.



EXISTING REAR ELEVATION 1/100.

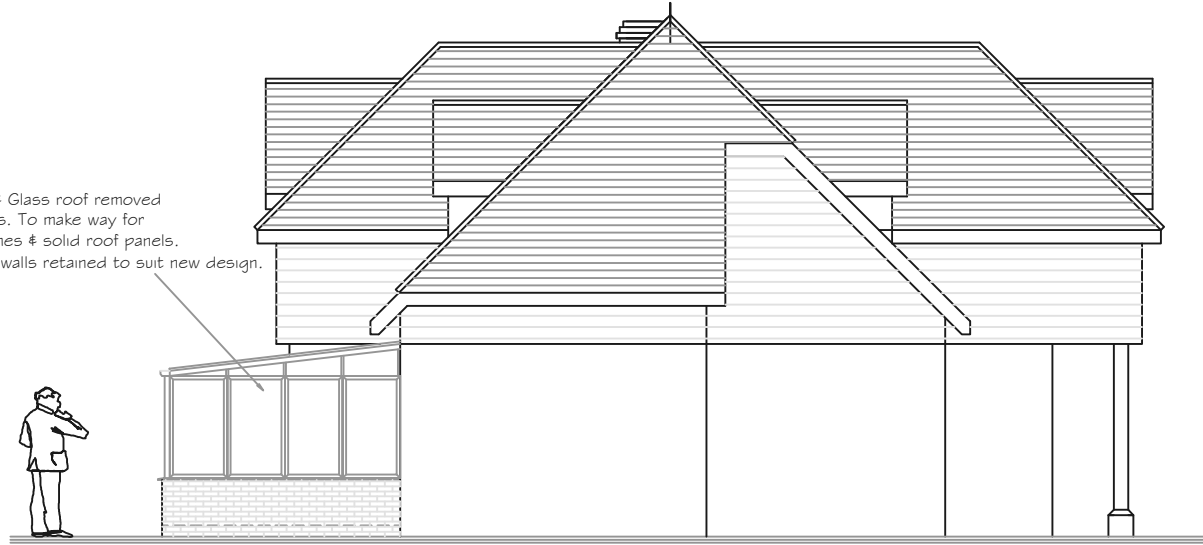


EXISTING SIDE ELEVATION 1/100.

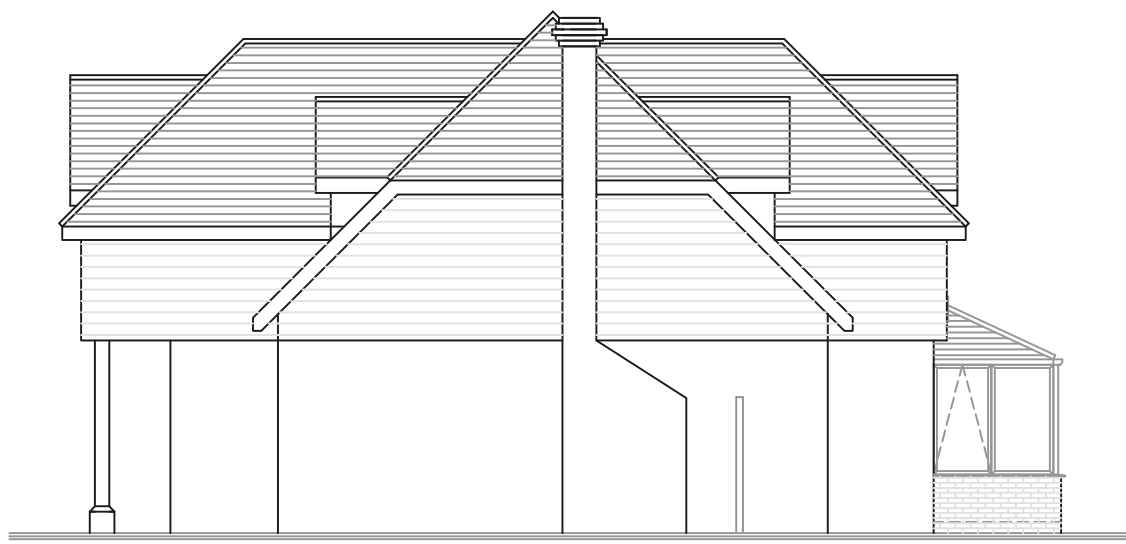


PROPOSED SIDE ELEVATION 1/100.





PROPOSED REAR ELEVATION 1/100.

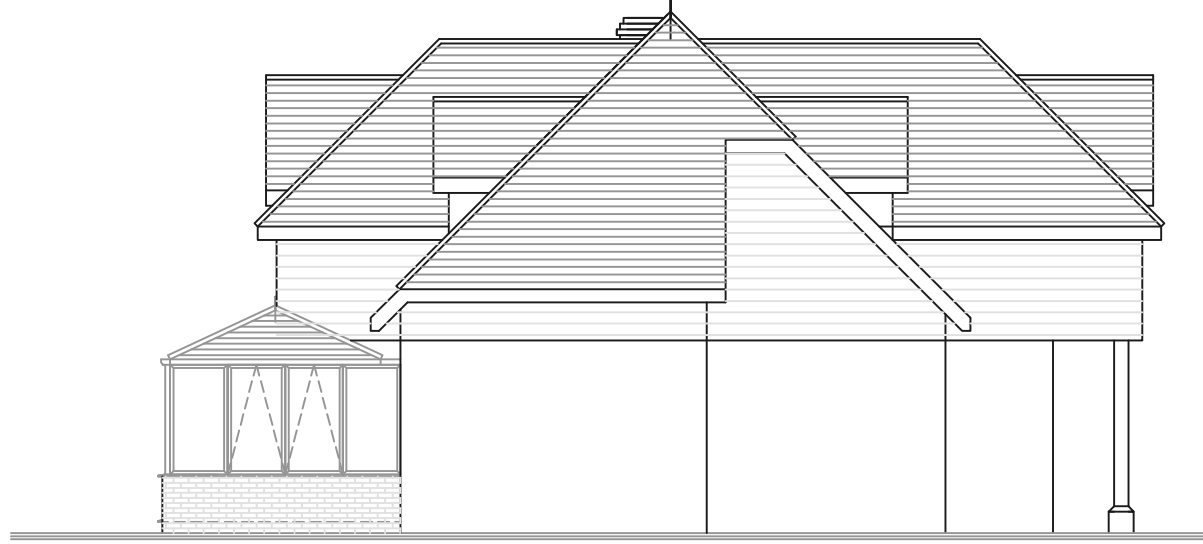




PROPOSED SIDE ELEVATION 1/100.

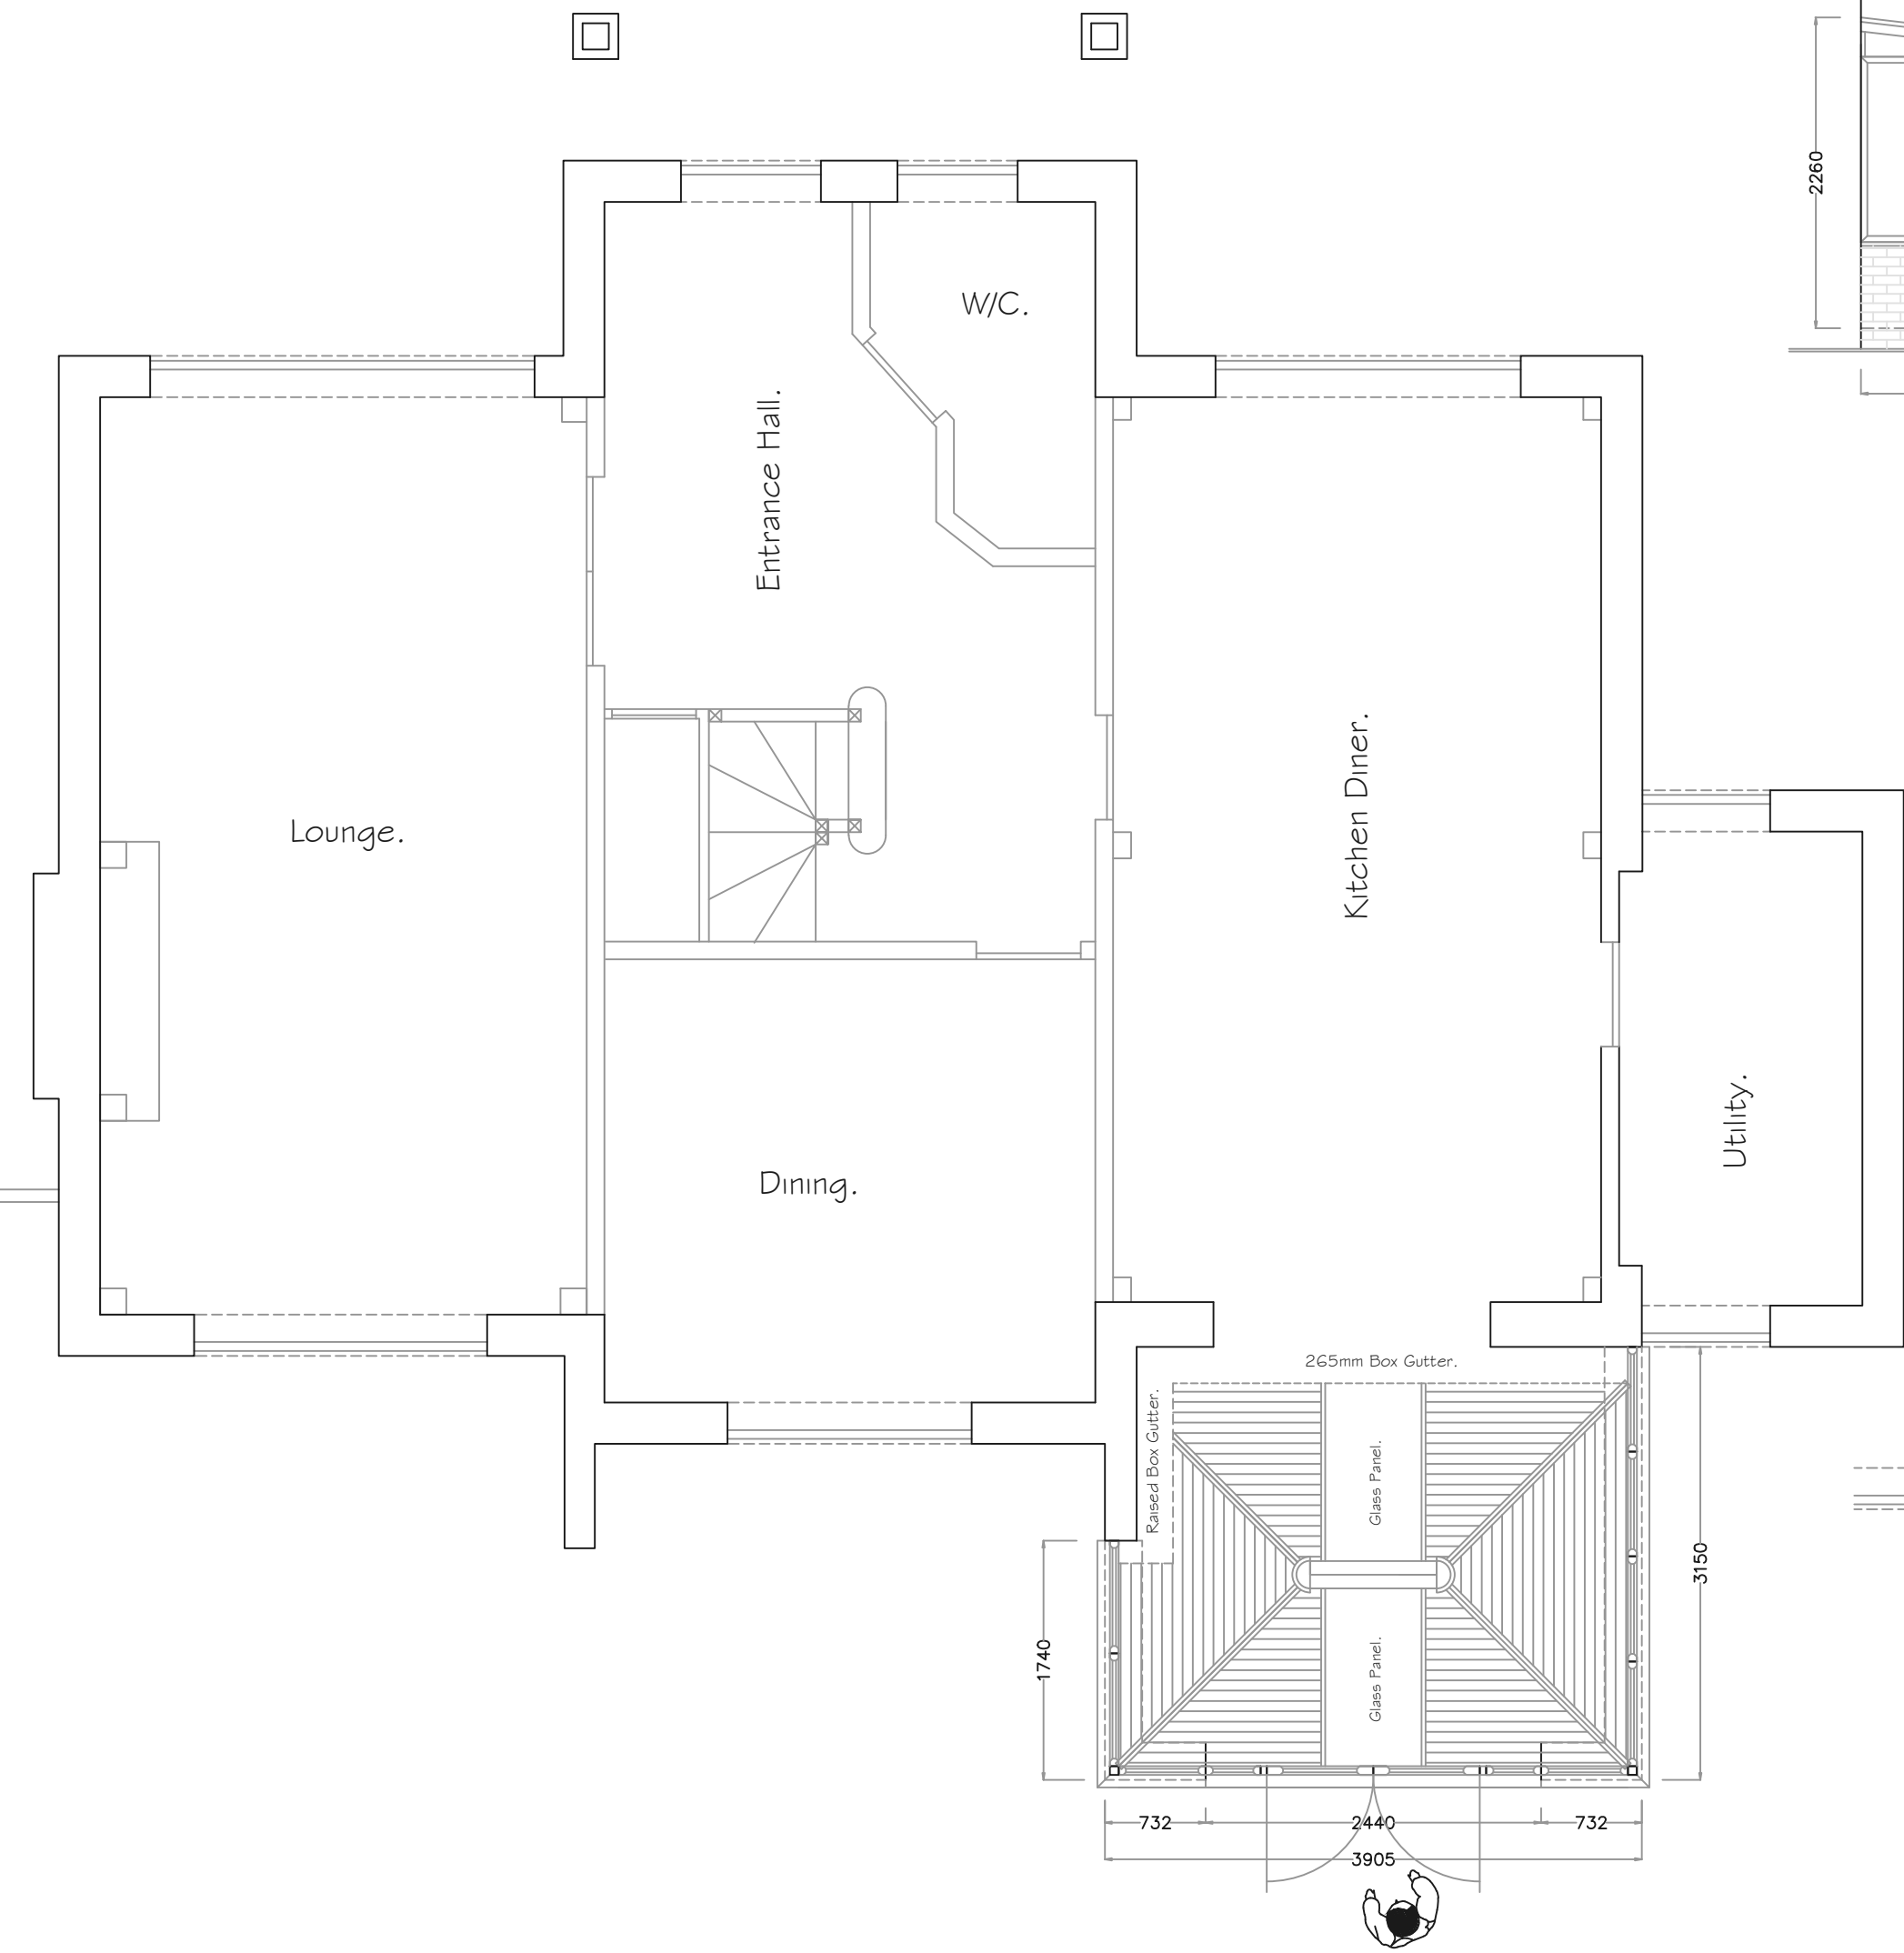



PROPOSED GROUND FLOOR PLAN. 1/50.

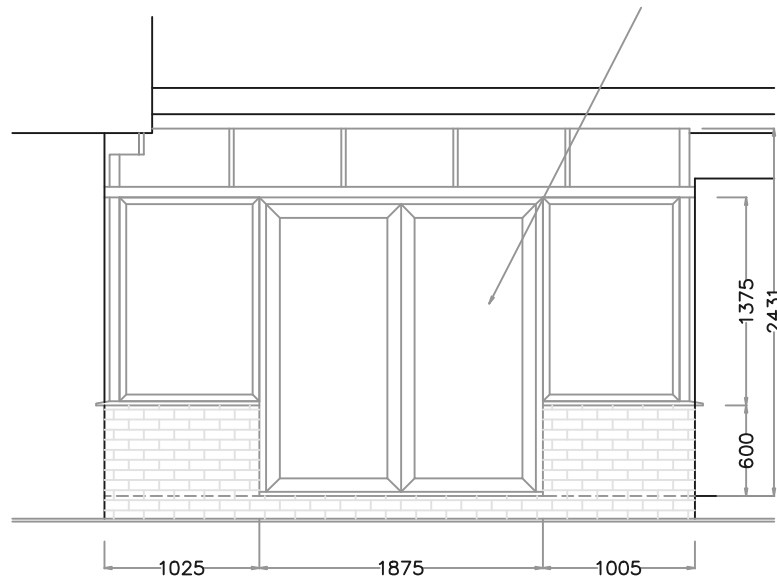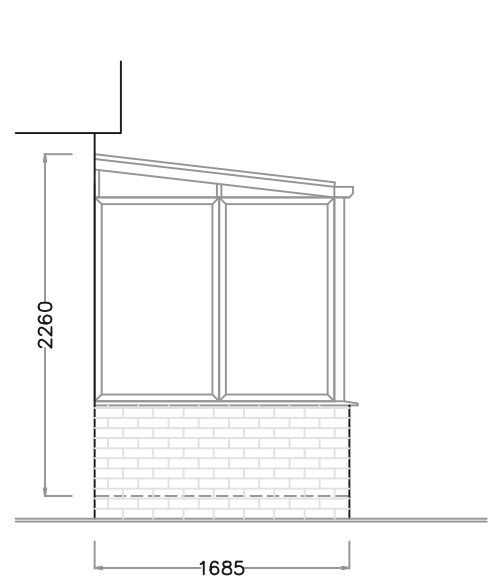


EXISTING CONSERVATORY ELEVATIONS. 1/50.

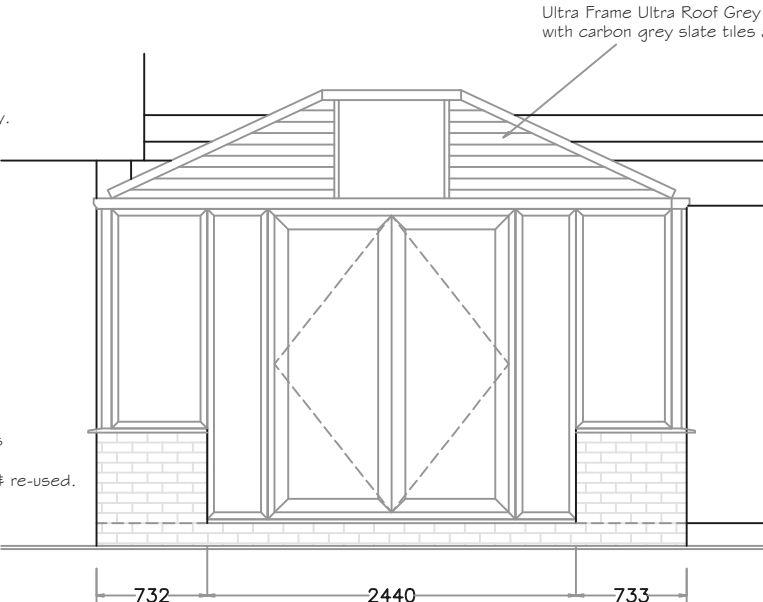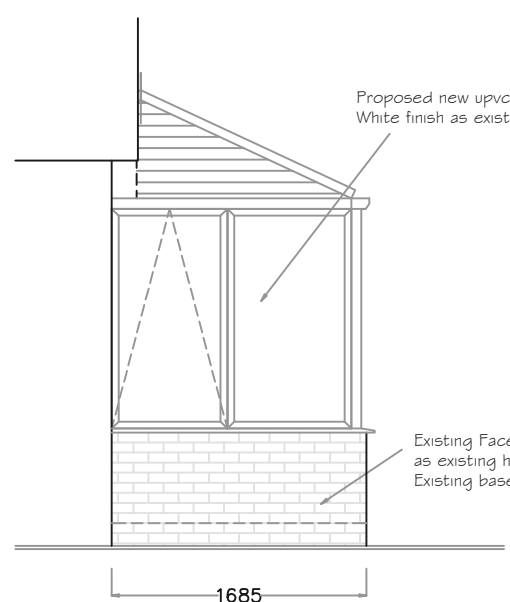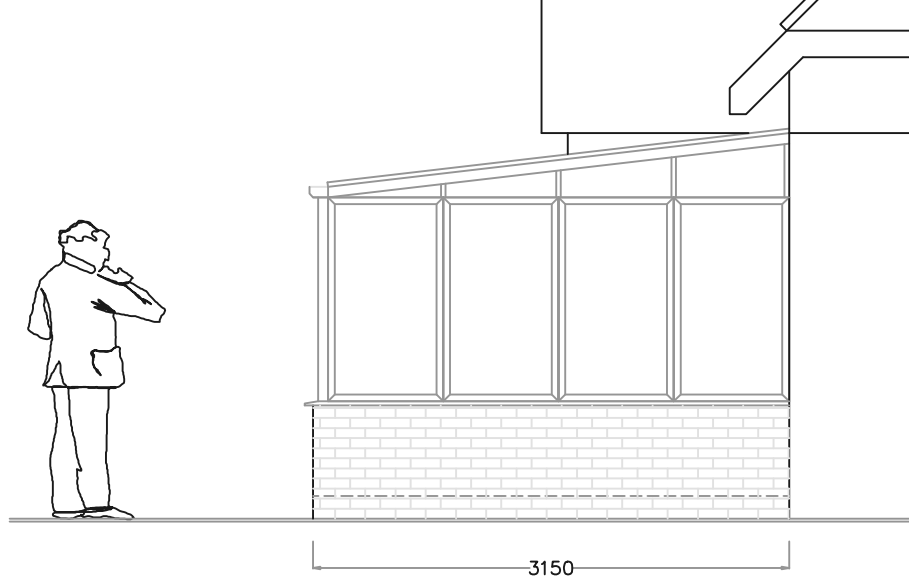

PROPOSED SOLID ROOF CONSERVATORY ELEVATIONS. 1/50.

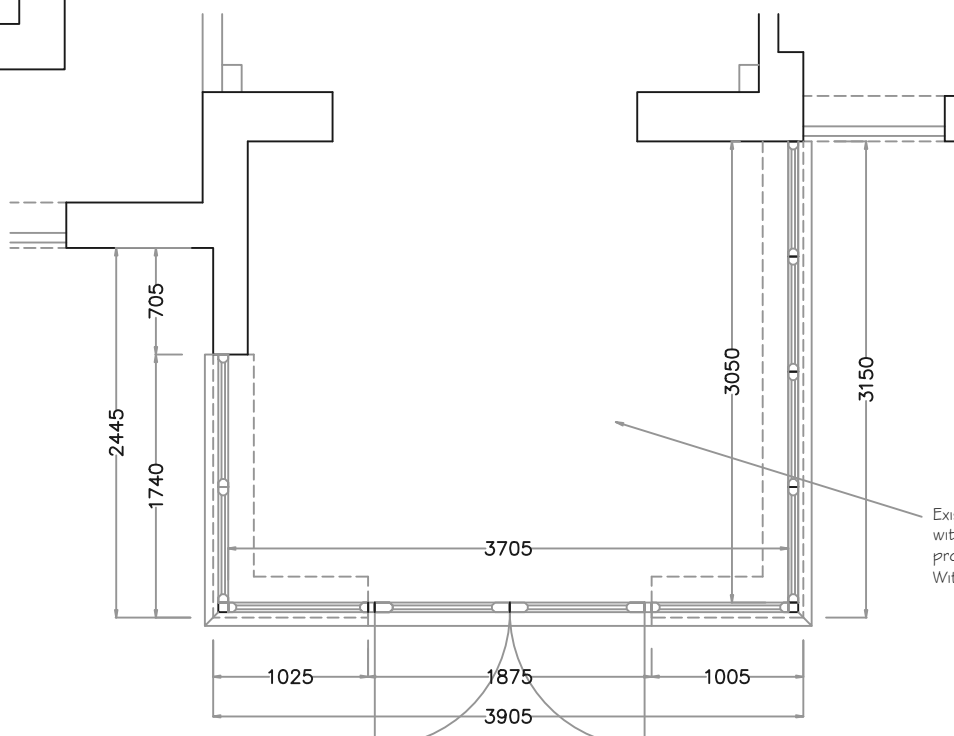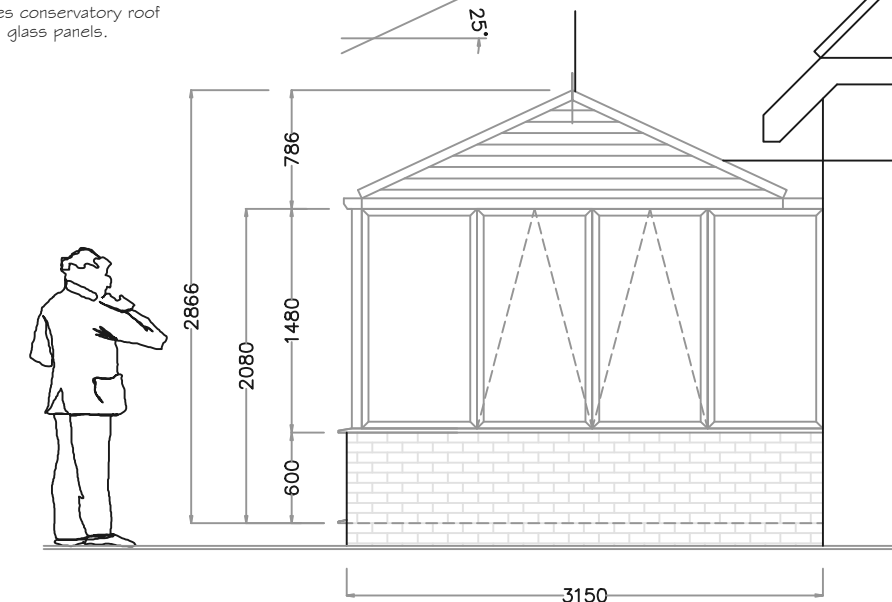

EXISTING CONSERVATORY FLOOR PLAN. 1/50.

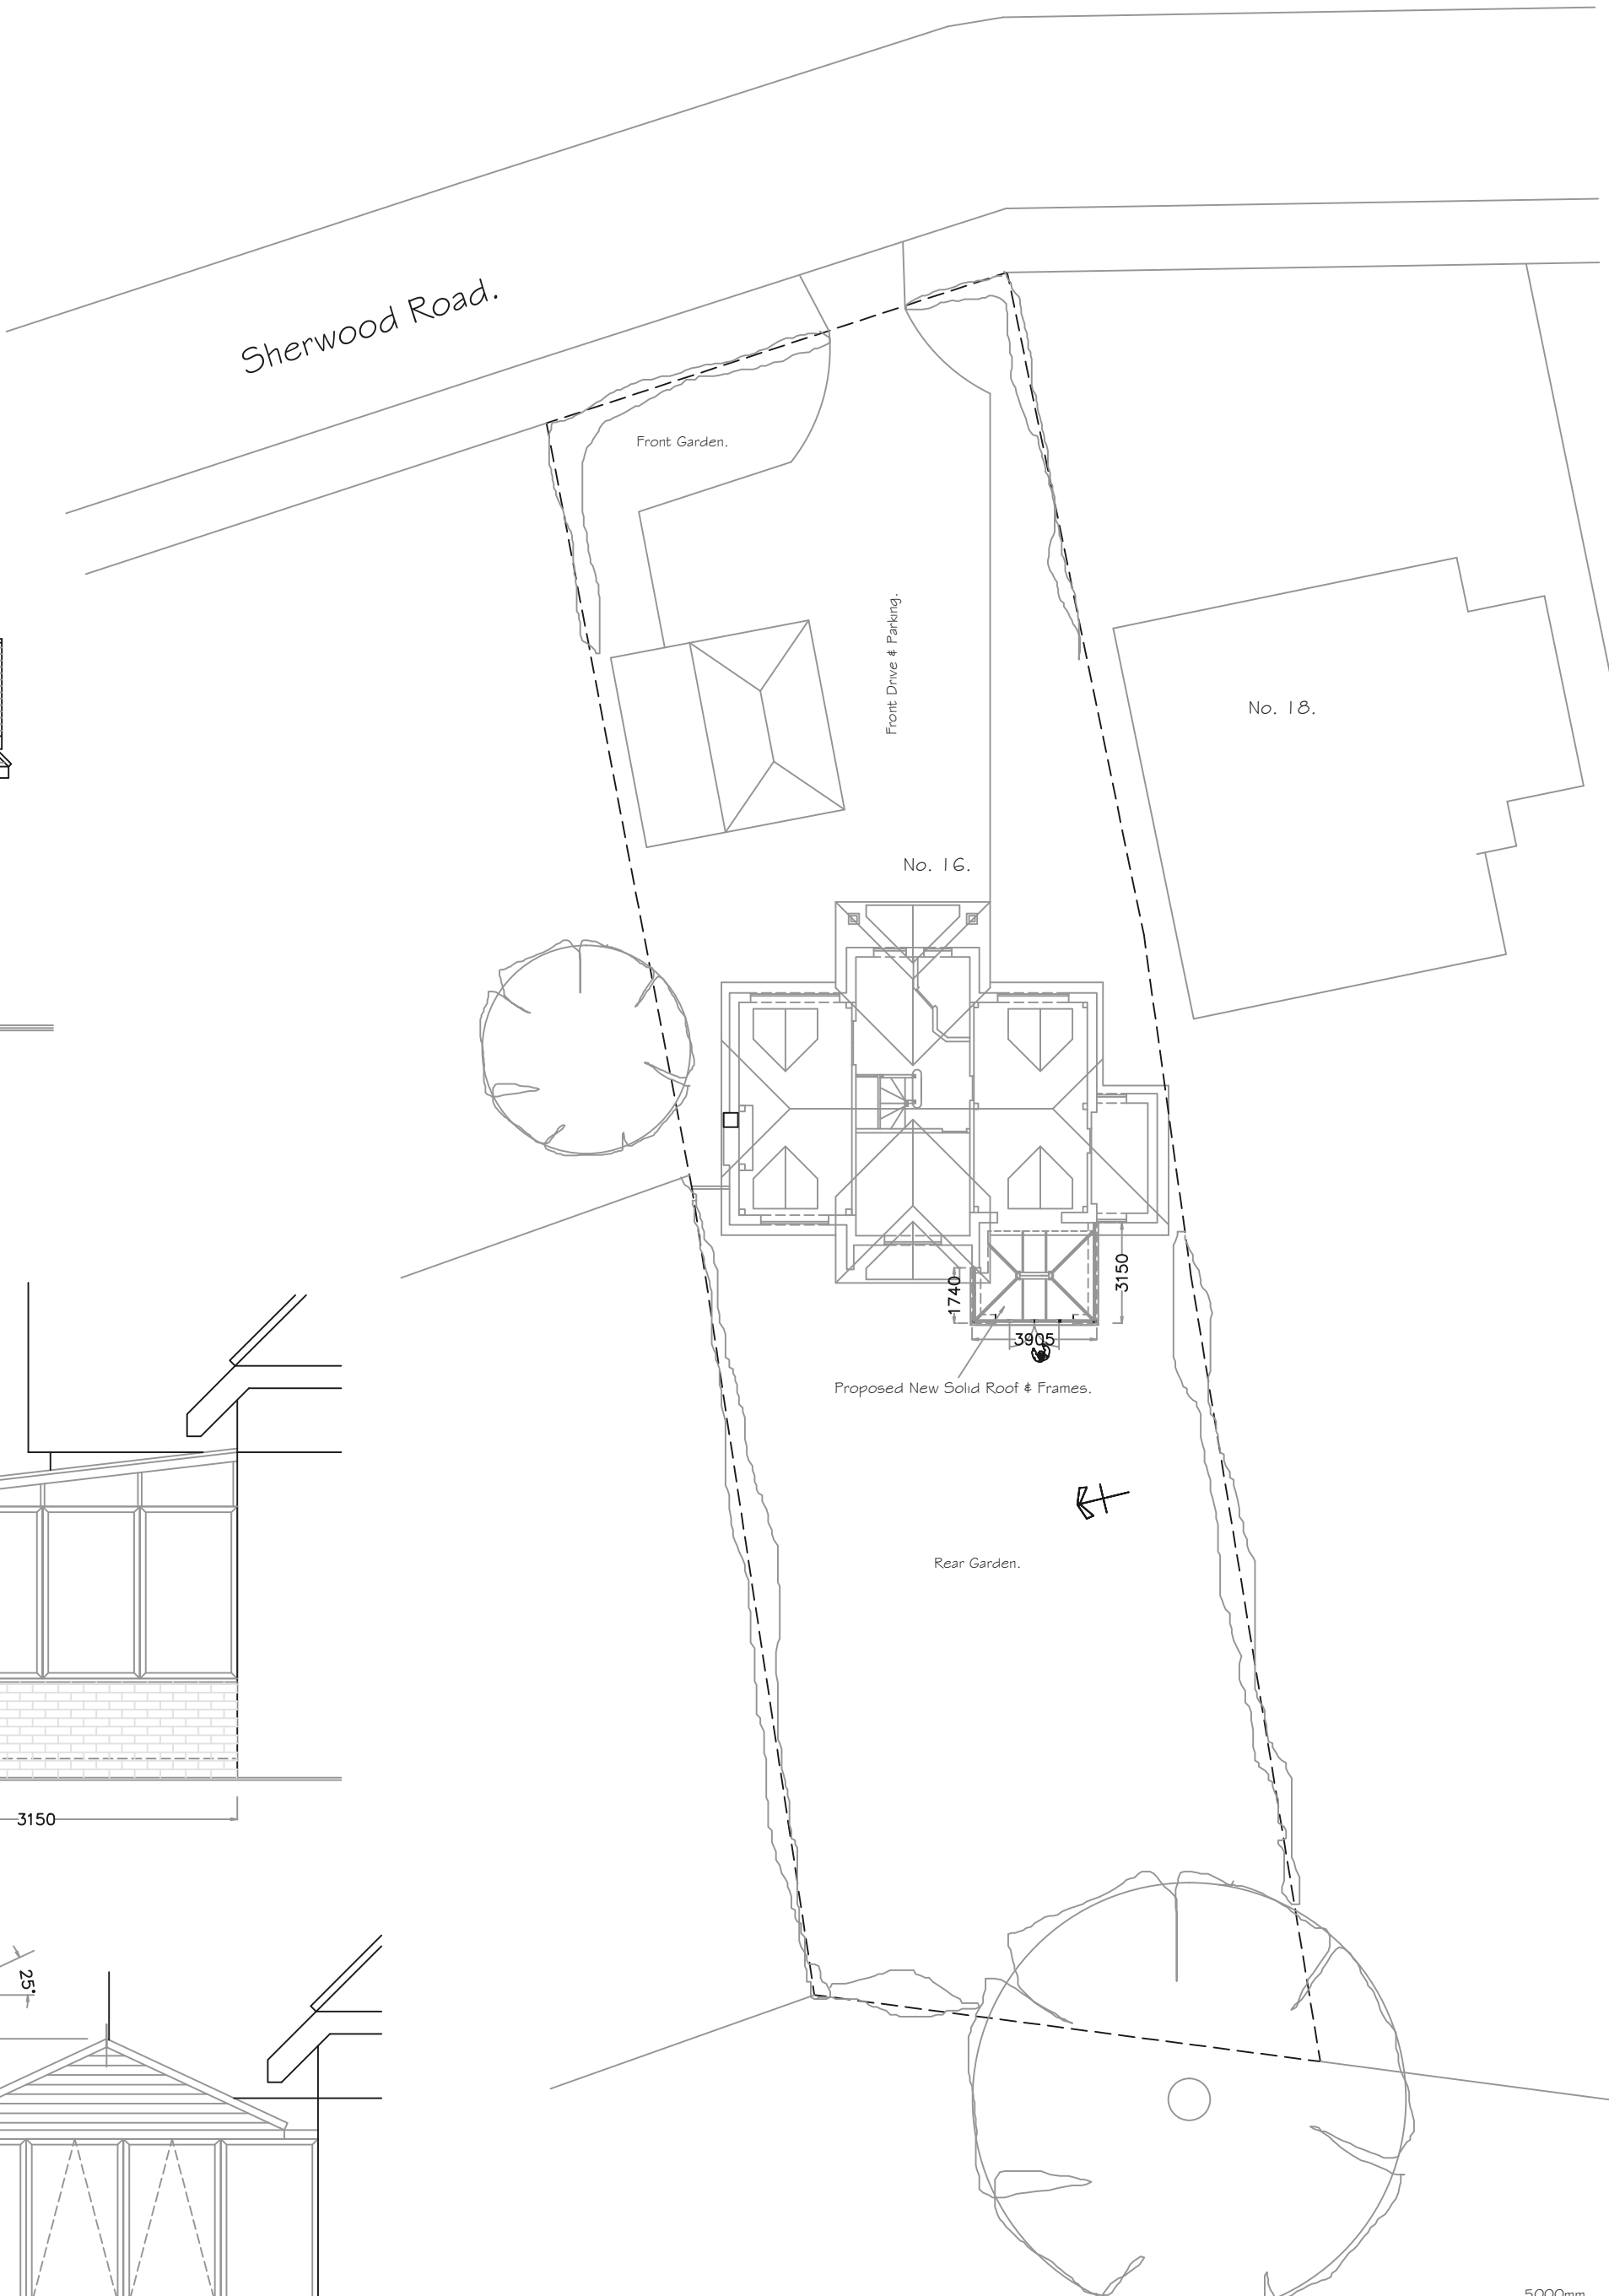

PROPOSED SITE BLOCK PLAN 1/200.

Read in conjunction with 1/1250 Location plan.



9 Foxcotte Close, Chanton,
Andover Hampshire,
01264 333626
www.cparchitectural.co.uk

REV.	DATE.	NOTES.	Drawn by. Colin Peter Dodds.	
Drawing Title.			Scale As Marked.	Date. 3/07/23.
Proposed New Conservatory with Solid Roof on existing base walls Plans & Elevations.			PLANNING NUMBER	BUILDING CONTROL No.
Job Title.			READ IN CONJUNCTION WITH.	
Proposed Solid Roof replacement Conservatory For Mr. & Mrs. Sullivan, 16 Sherwood Road, Chandlers Ford, SO53 5DE.			Drawing Number.	01/SULLIVAN-KJM/23.