



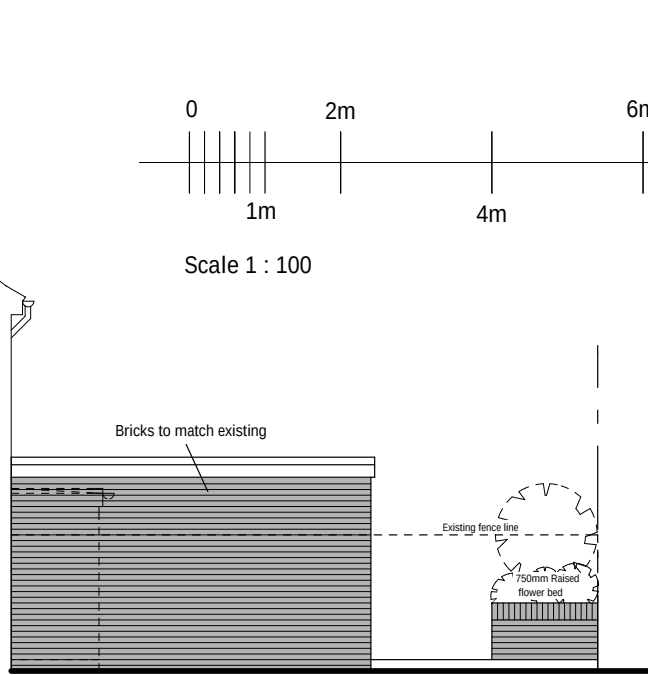


PROPOSED FRONT VIEW


PROPOSED REAR VIEW

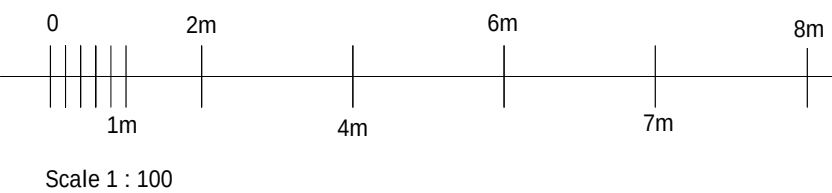


PROPOSED SIDE ELEVATION

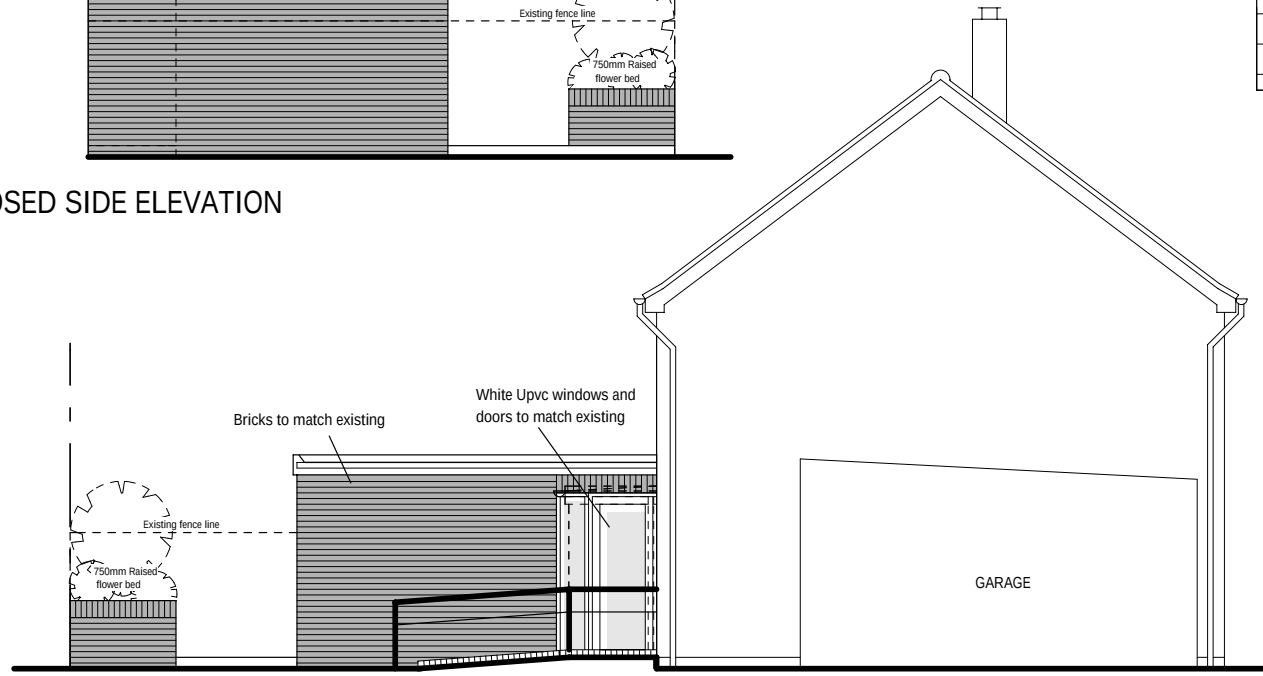


PROPOSED SIDE ELEVATION

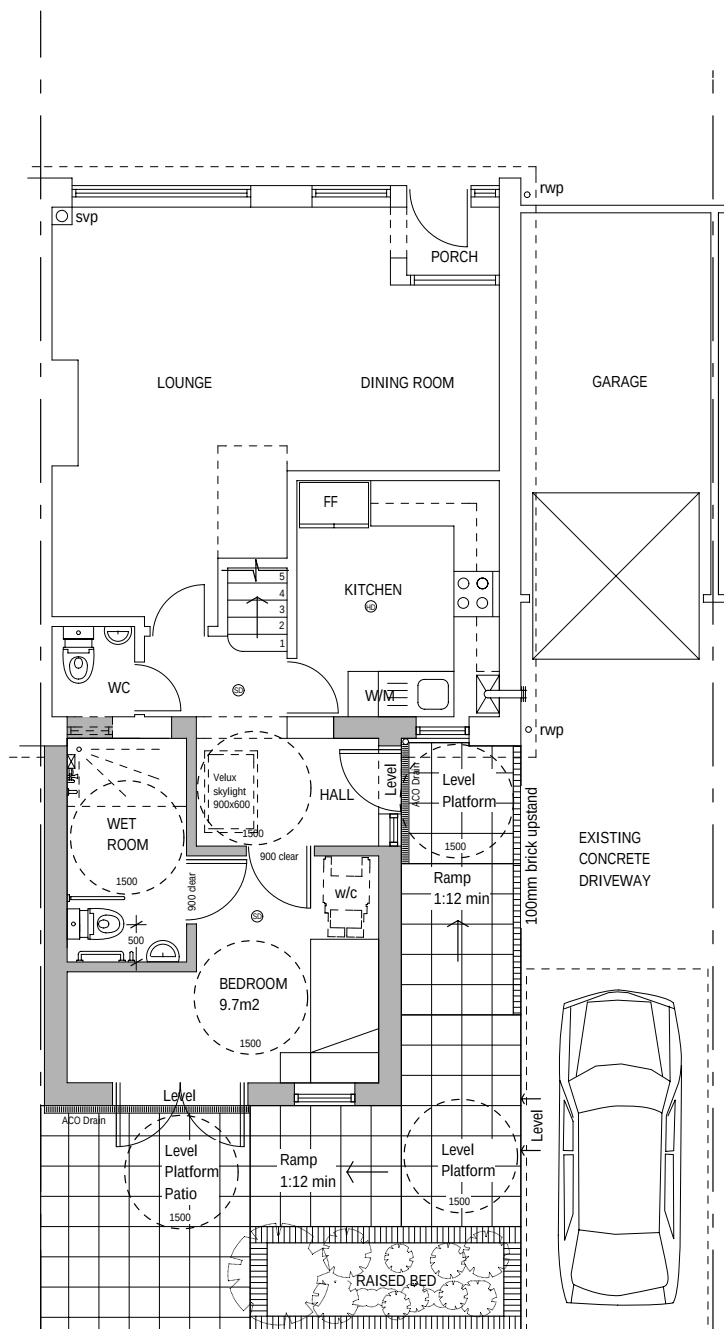

PROPOSED GROUND FLOOR PLAN

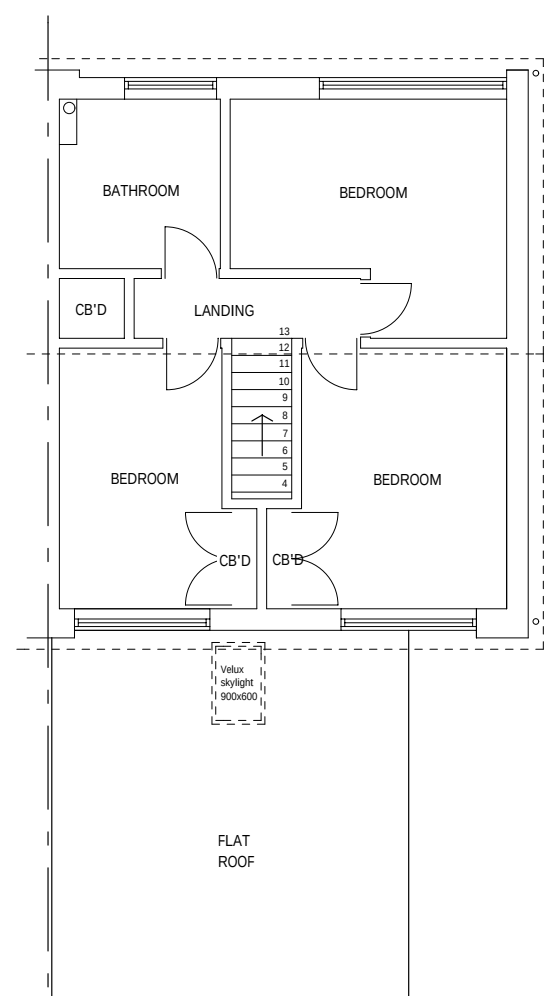

PROPOSED FIRST FLOOR/ROOF PLAN

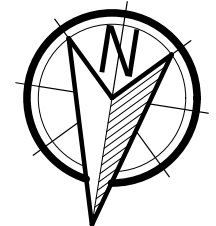

THIS DRAWING IS THE COPYRIGHT OF BOTH CREATIVE PARTNERSHIP AND MAY NOT BE COPIED ALTERED OR REPRODUCED IN ANY FORM OR PASSED TO A THIRD PARTY WITHOUT THE WRITTEN CONSENT OF BOTH CREATIVE PARTNERSHIP

Rear Extension
for
41 Reeves Way, Bursledon
Southampton, SO31 8FU

SCALE 1:100

A3

DRAWING No 06042023 1A3 REV2