



note
This drawing is a design intent drawing only considering proportion, profiles and visual aesthetics only.
Dimensions shall not be scaled from this drawing.
All works must comply with the Building Regulations




EXISTING FRONT ELEVATION

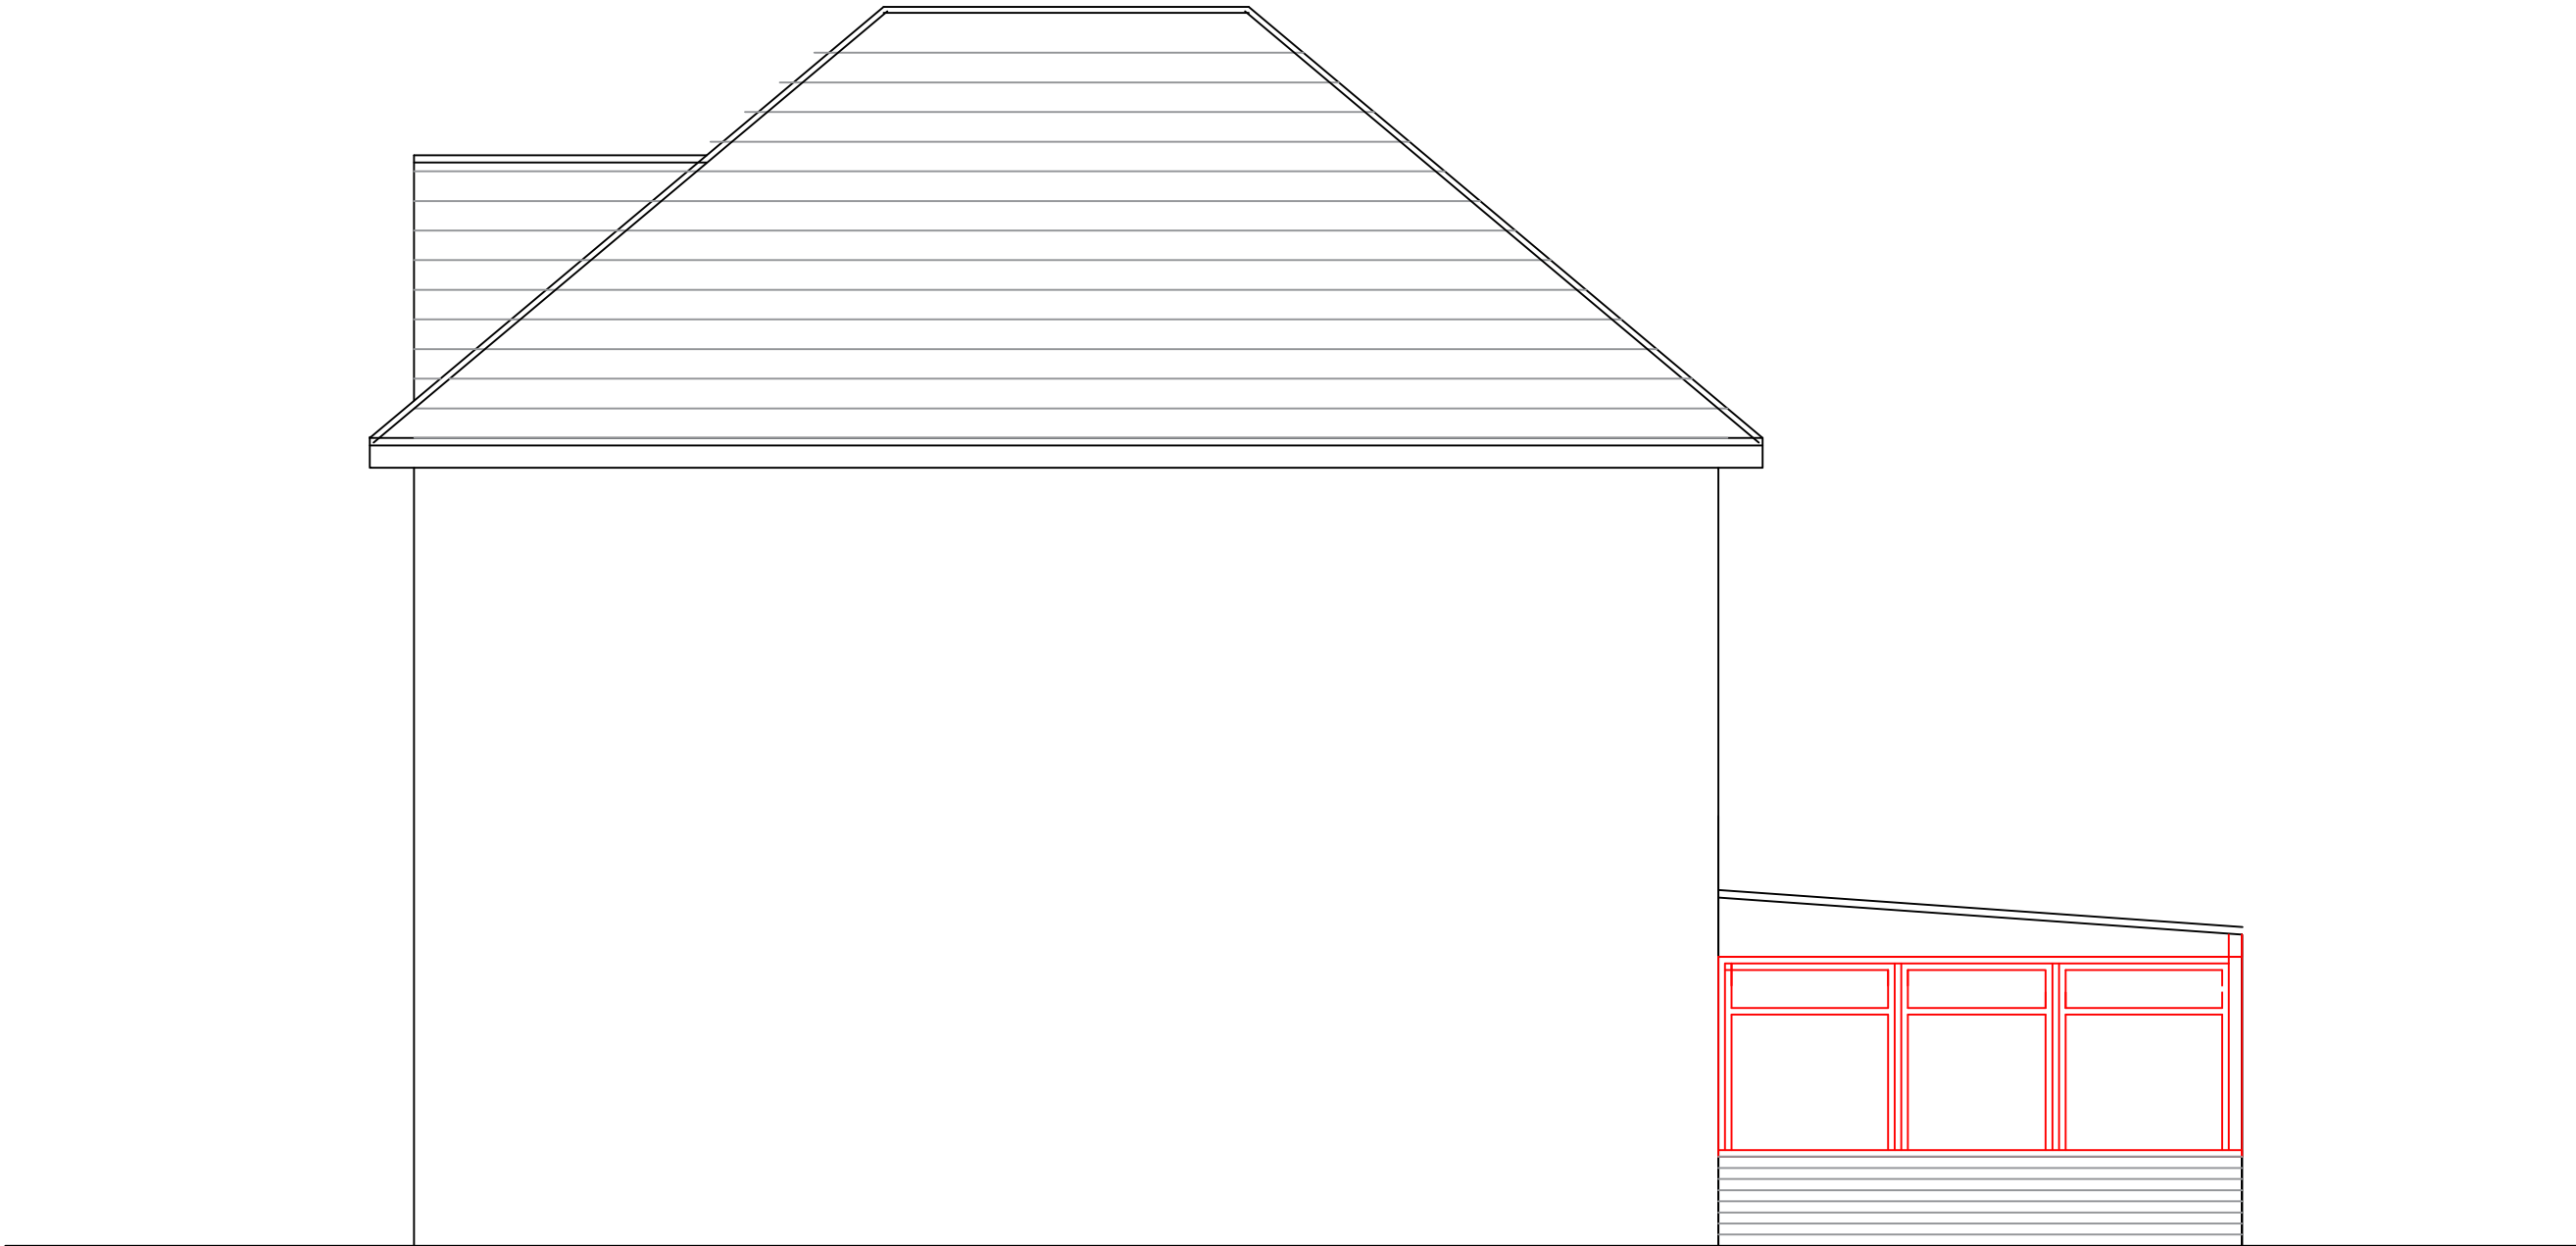

EXISTING SIDE (SOUTH) ELEVATION

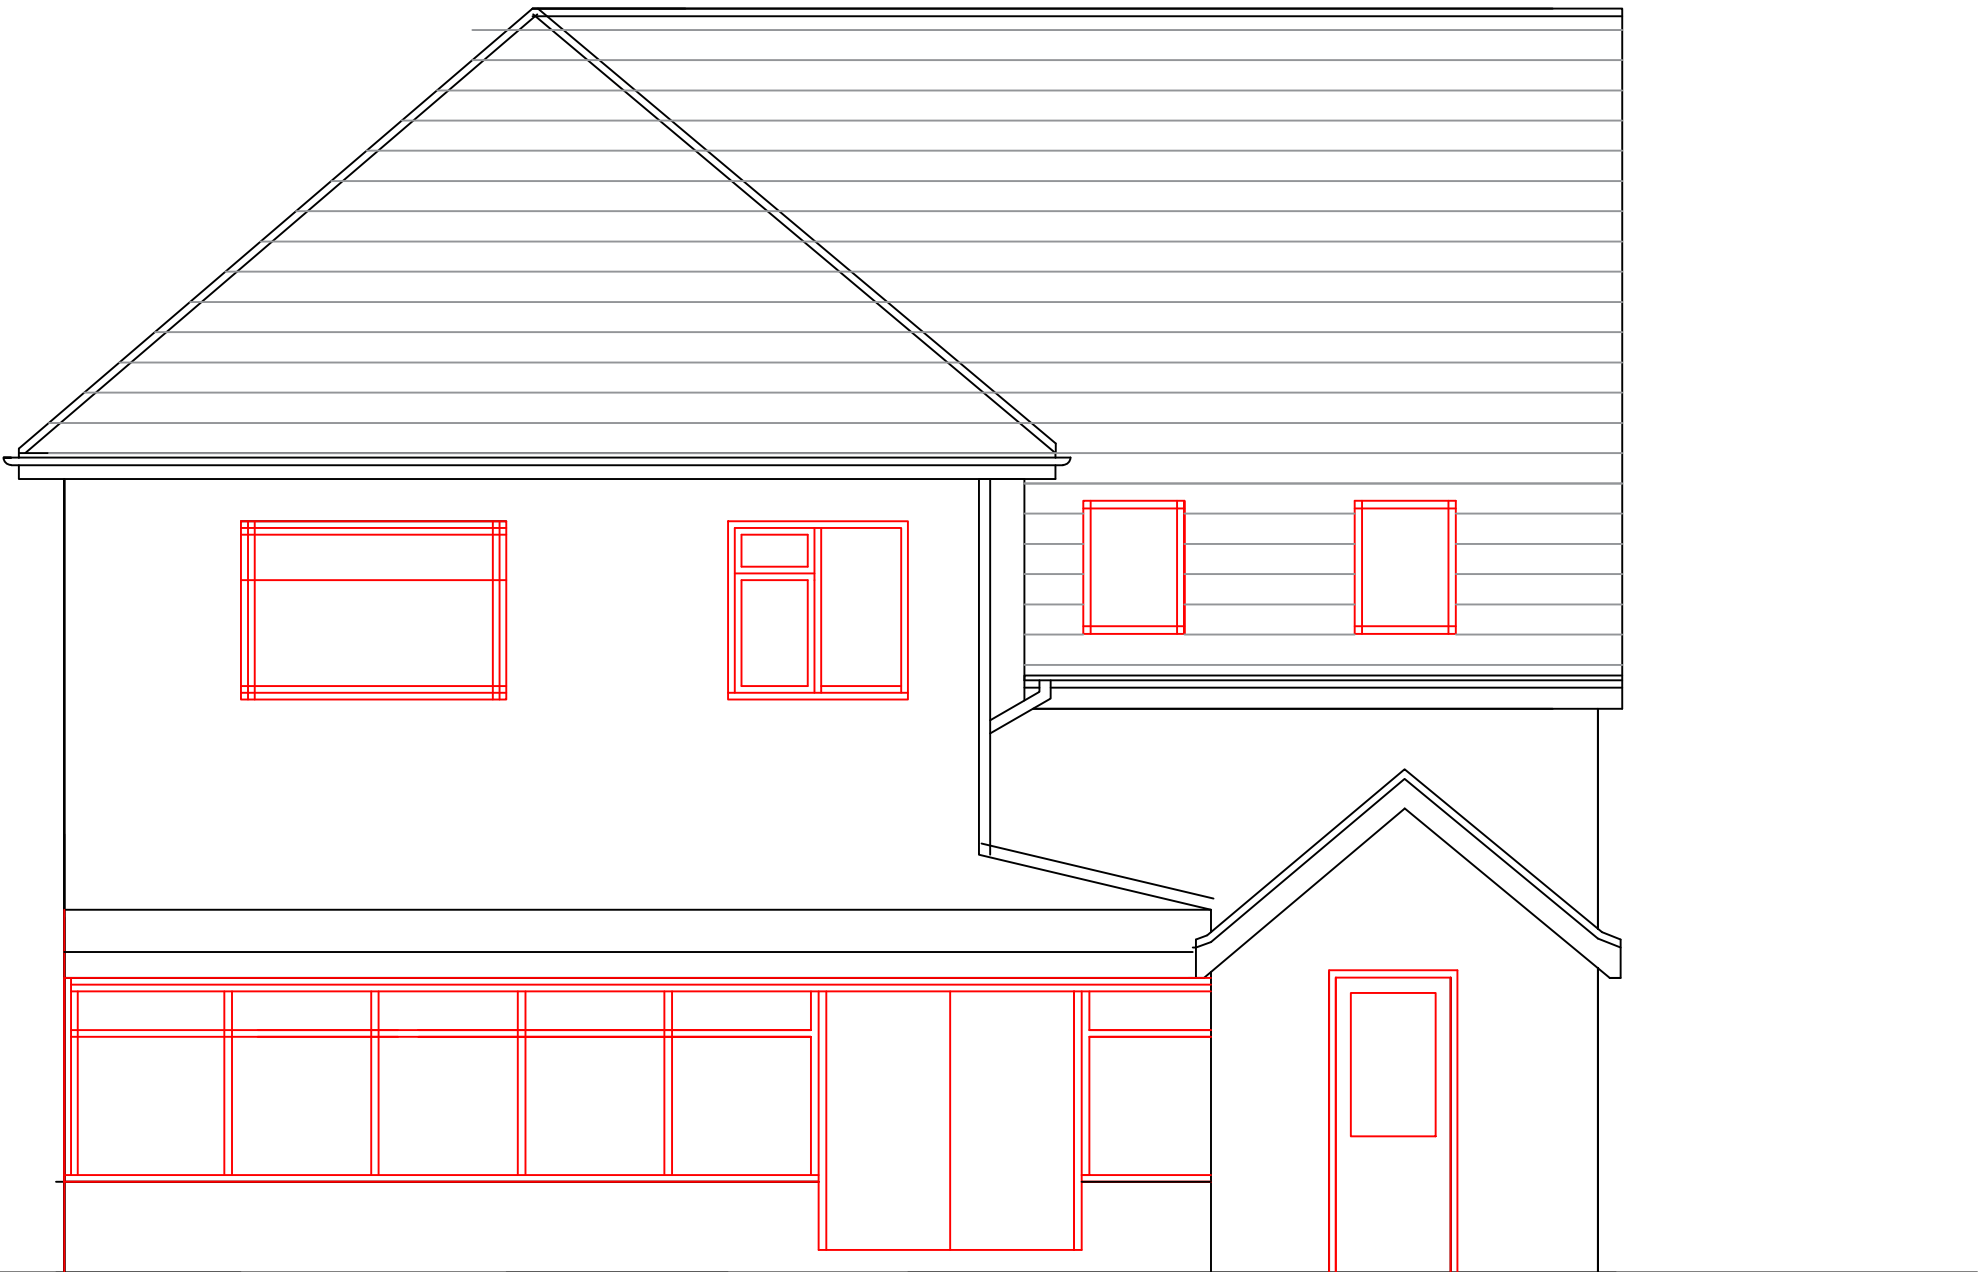

EXISTING REAR ELEVATION

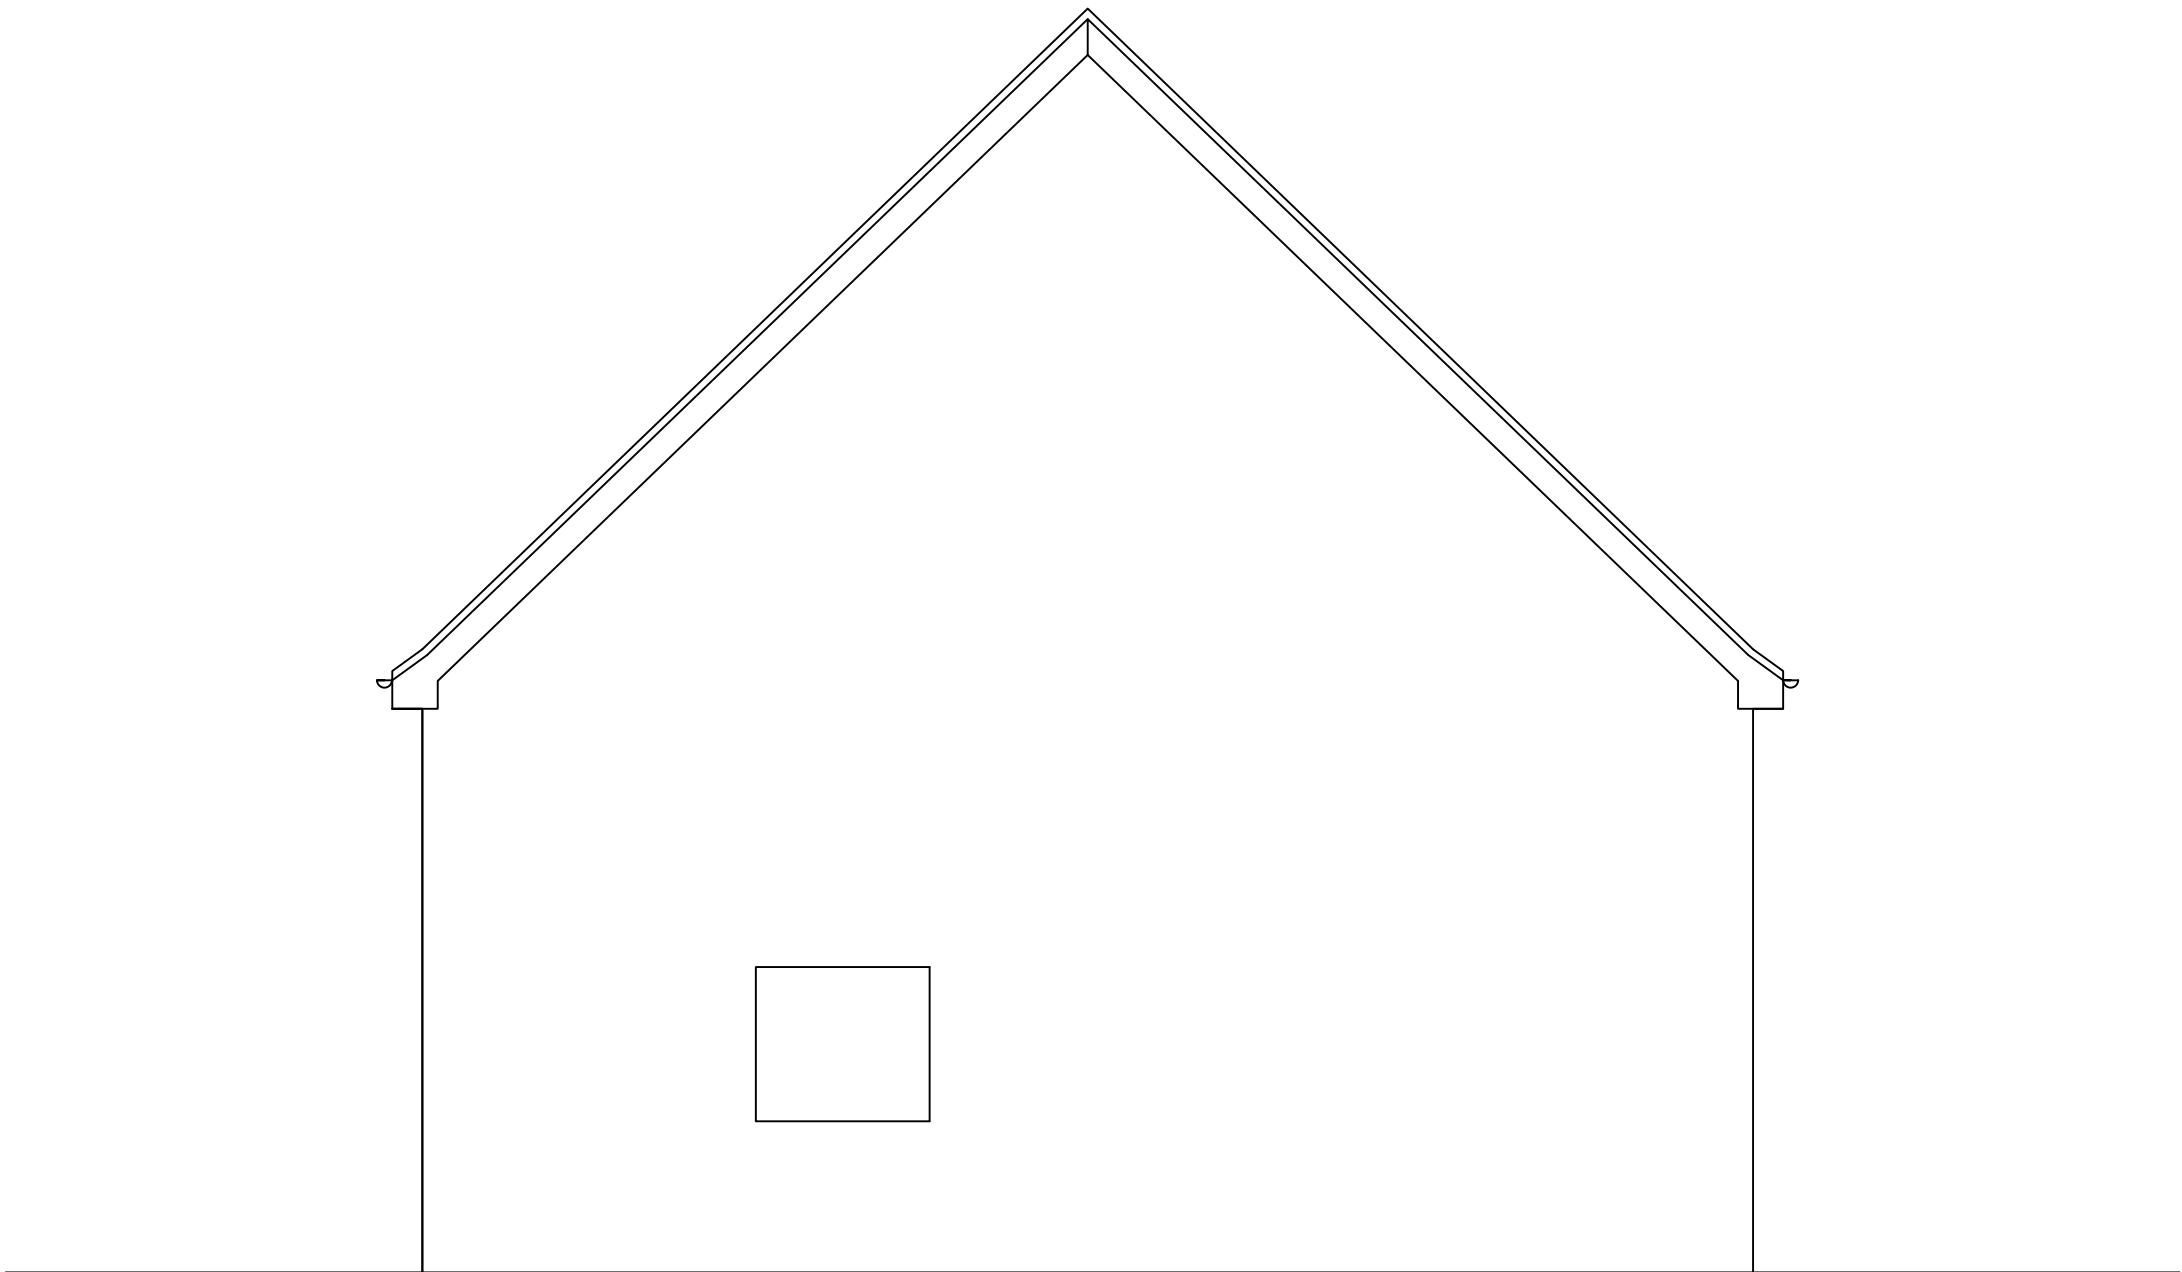

EXISTING SIDE (NORTH) ELEVATION

rev	description	date
-		
project		
Jane Ogden 93, Bournemouth Road Chandlers Ford Eastleigh SP53 3DL		
title		
Existing Elevations		
scale	date	
1 : 50 @ A1	03/08/23	
dwg. no.	revision	
E / 52 / 03	-	
BLJ		
BLJ PROJECT MANAGEMENT 3 CLANDON DRIVE BOVATT WOOD EASTLEIGH SO50 4QQ		
t: 023 8861 9190 e: b.l.john@btinternet.com		