



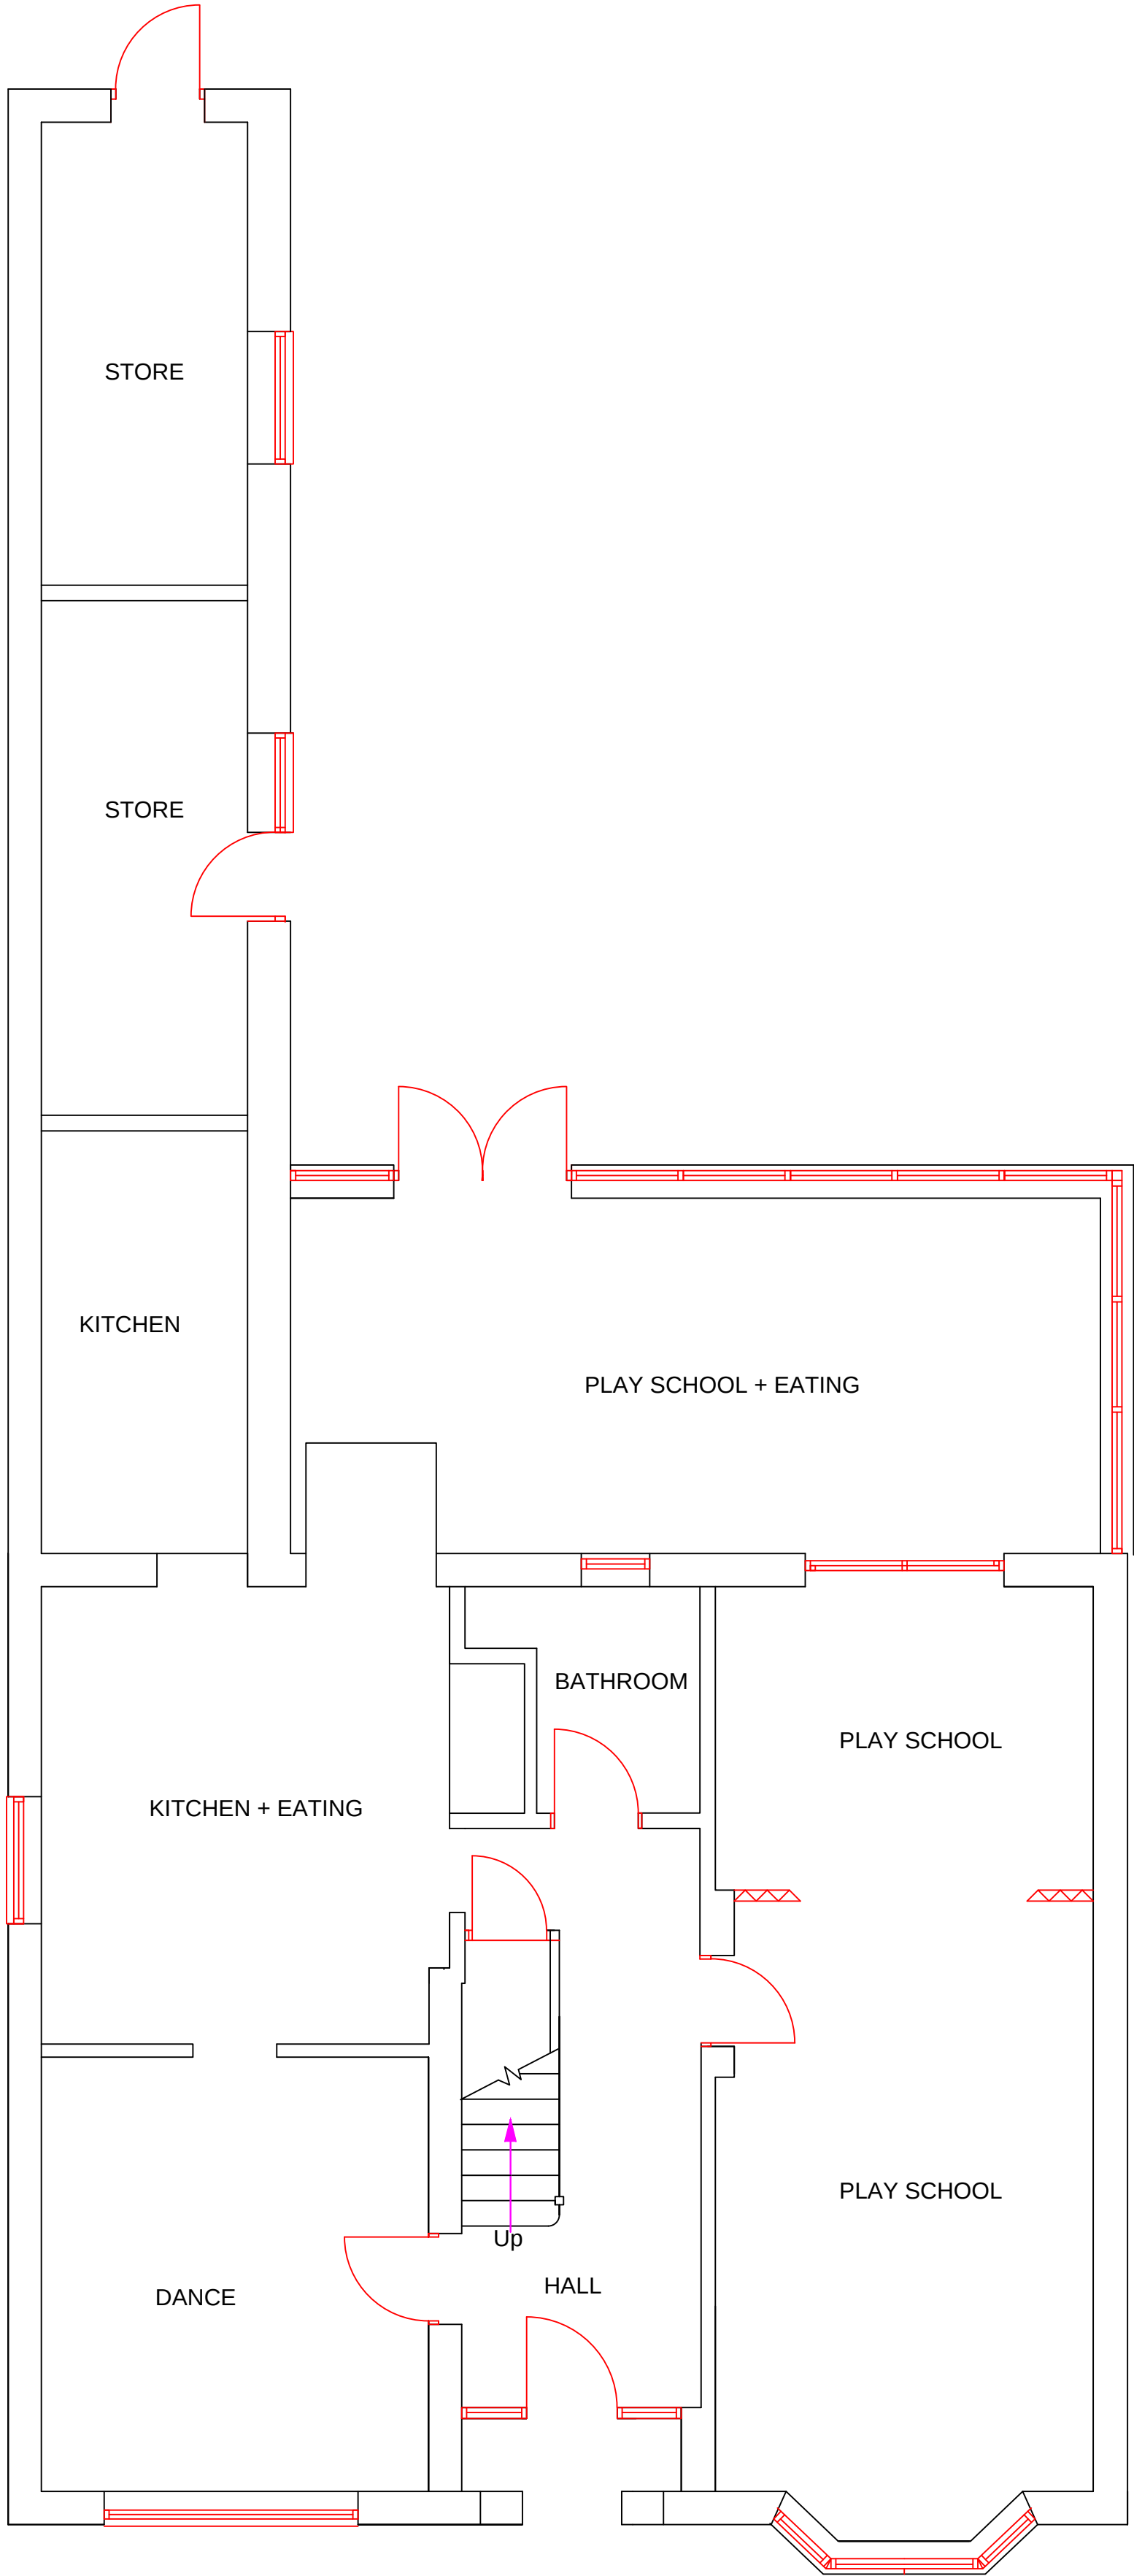

EXISTING GROUND FLOOR PLAN

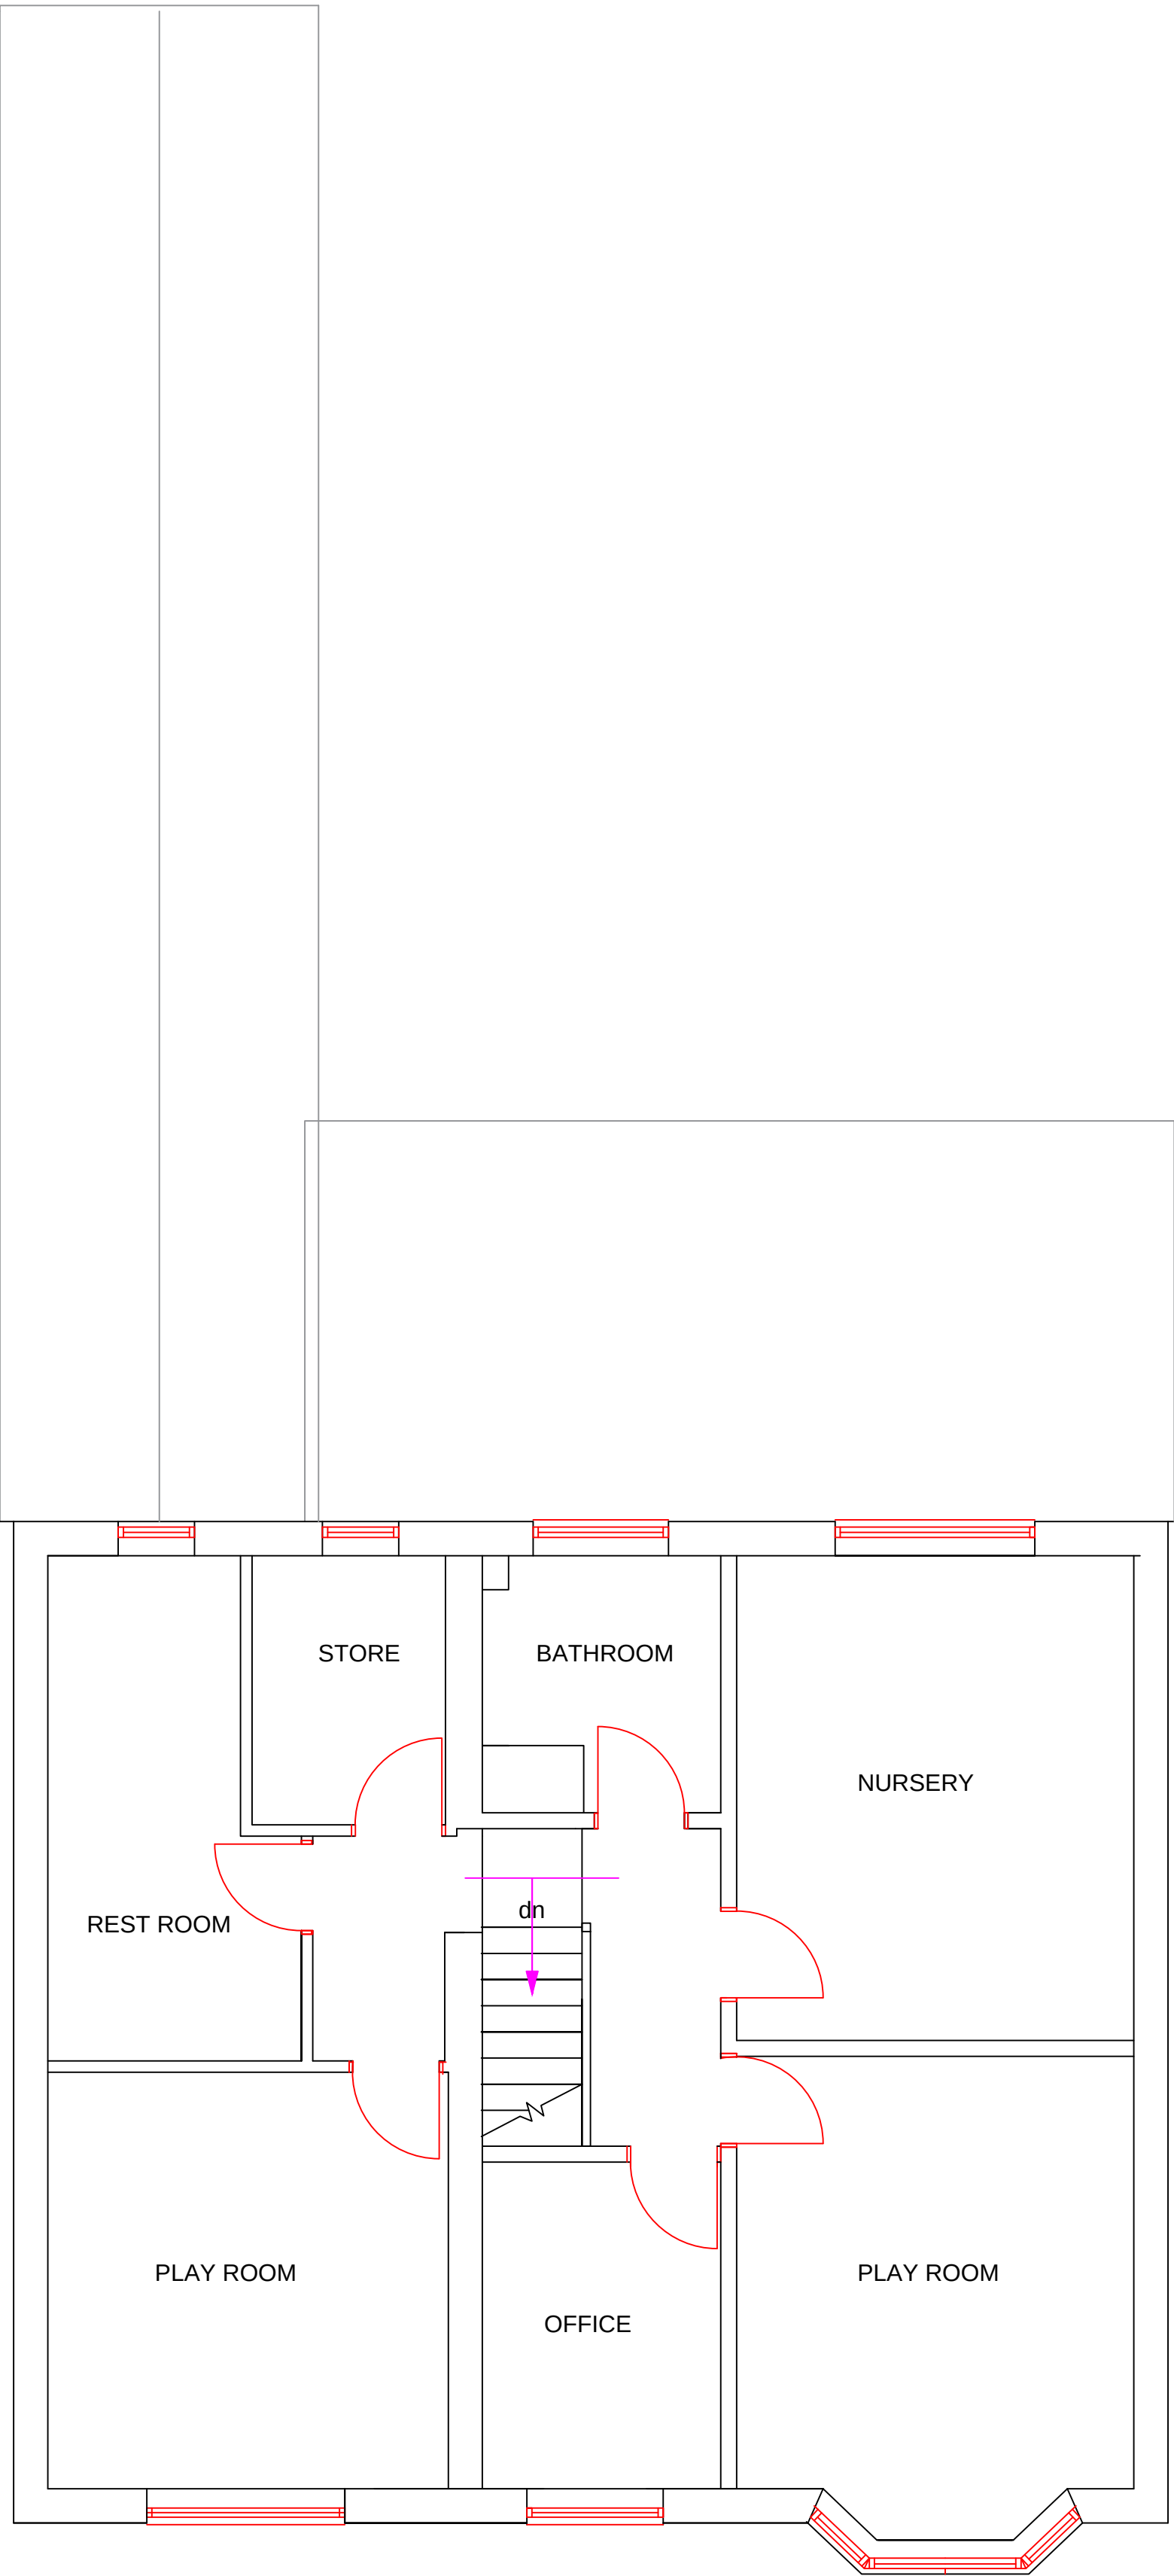

EXISTING FIRST FLOOR PLAN

note
This drawing is a design intent drawing only considering proportion, profiles and visual aesthetics only.
Dimensions shall not be scaled from this drawing.
All works must comply with the Building Regulations

rev	description	date
-		
project		
Jane Ogden 93, Bournemouth Road Chandlers Ford Eastleigh SP53 3DL		
title		
Existing Floor Plans		
scale	date	
1 : 50 @ A1	03/08/23	
dwg. no.	revision	
E / 52 / 02	-	
BLJ		
BLJ PROJECT MANAGEMENT 3 CLANDON DRIVE BOVATT WOOD EASTLEIGH SO50 4QQ		
t: 023 8061 9190 e: b.l.john@btinternet.com		