


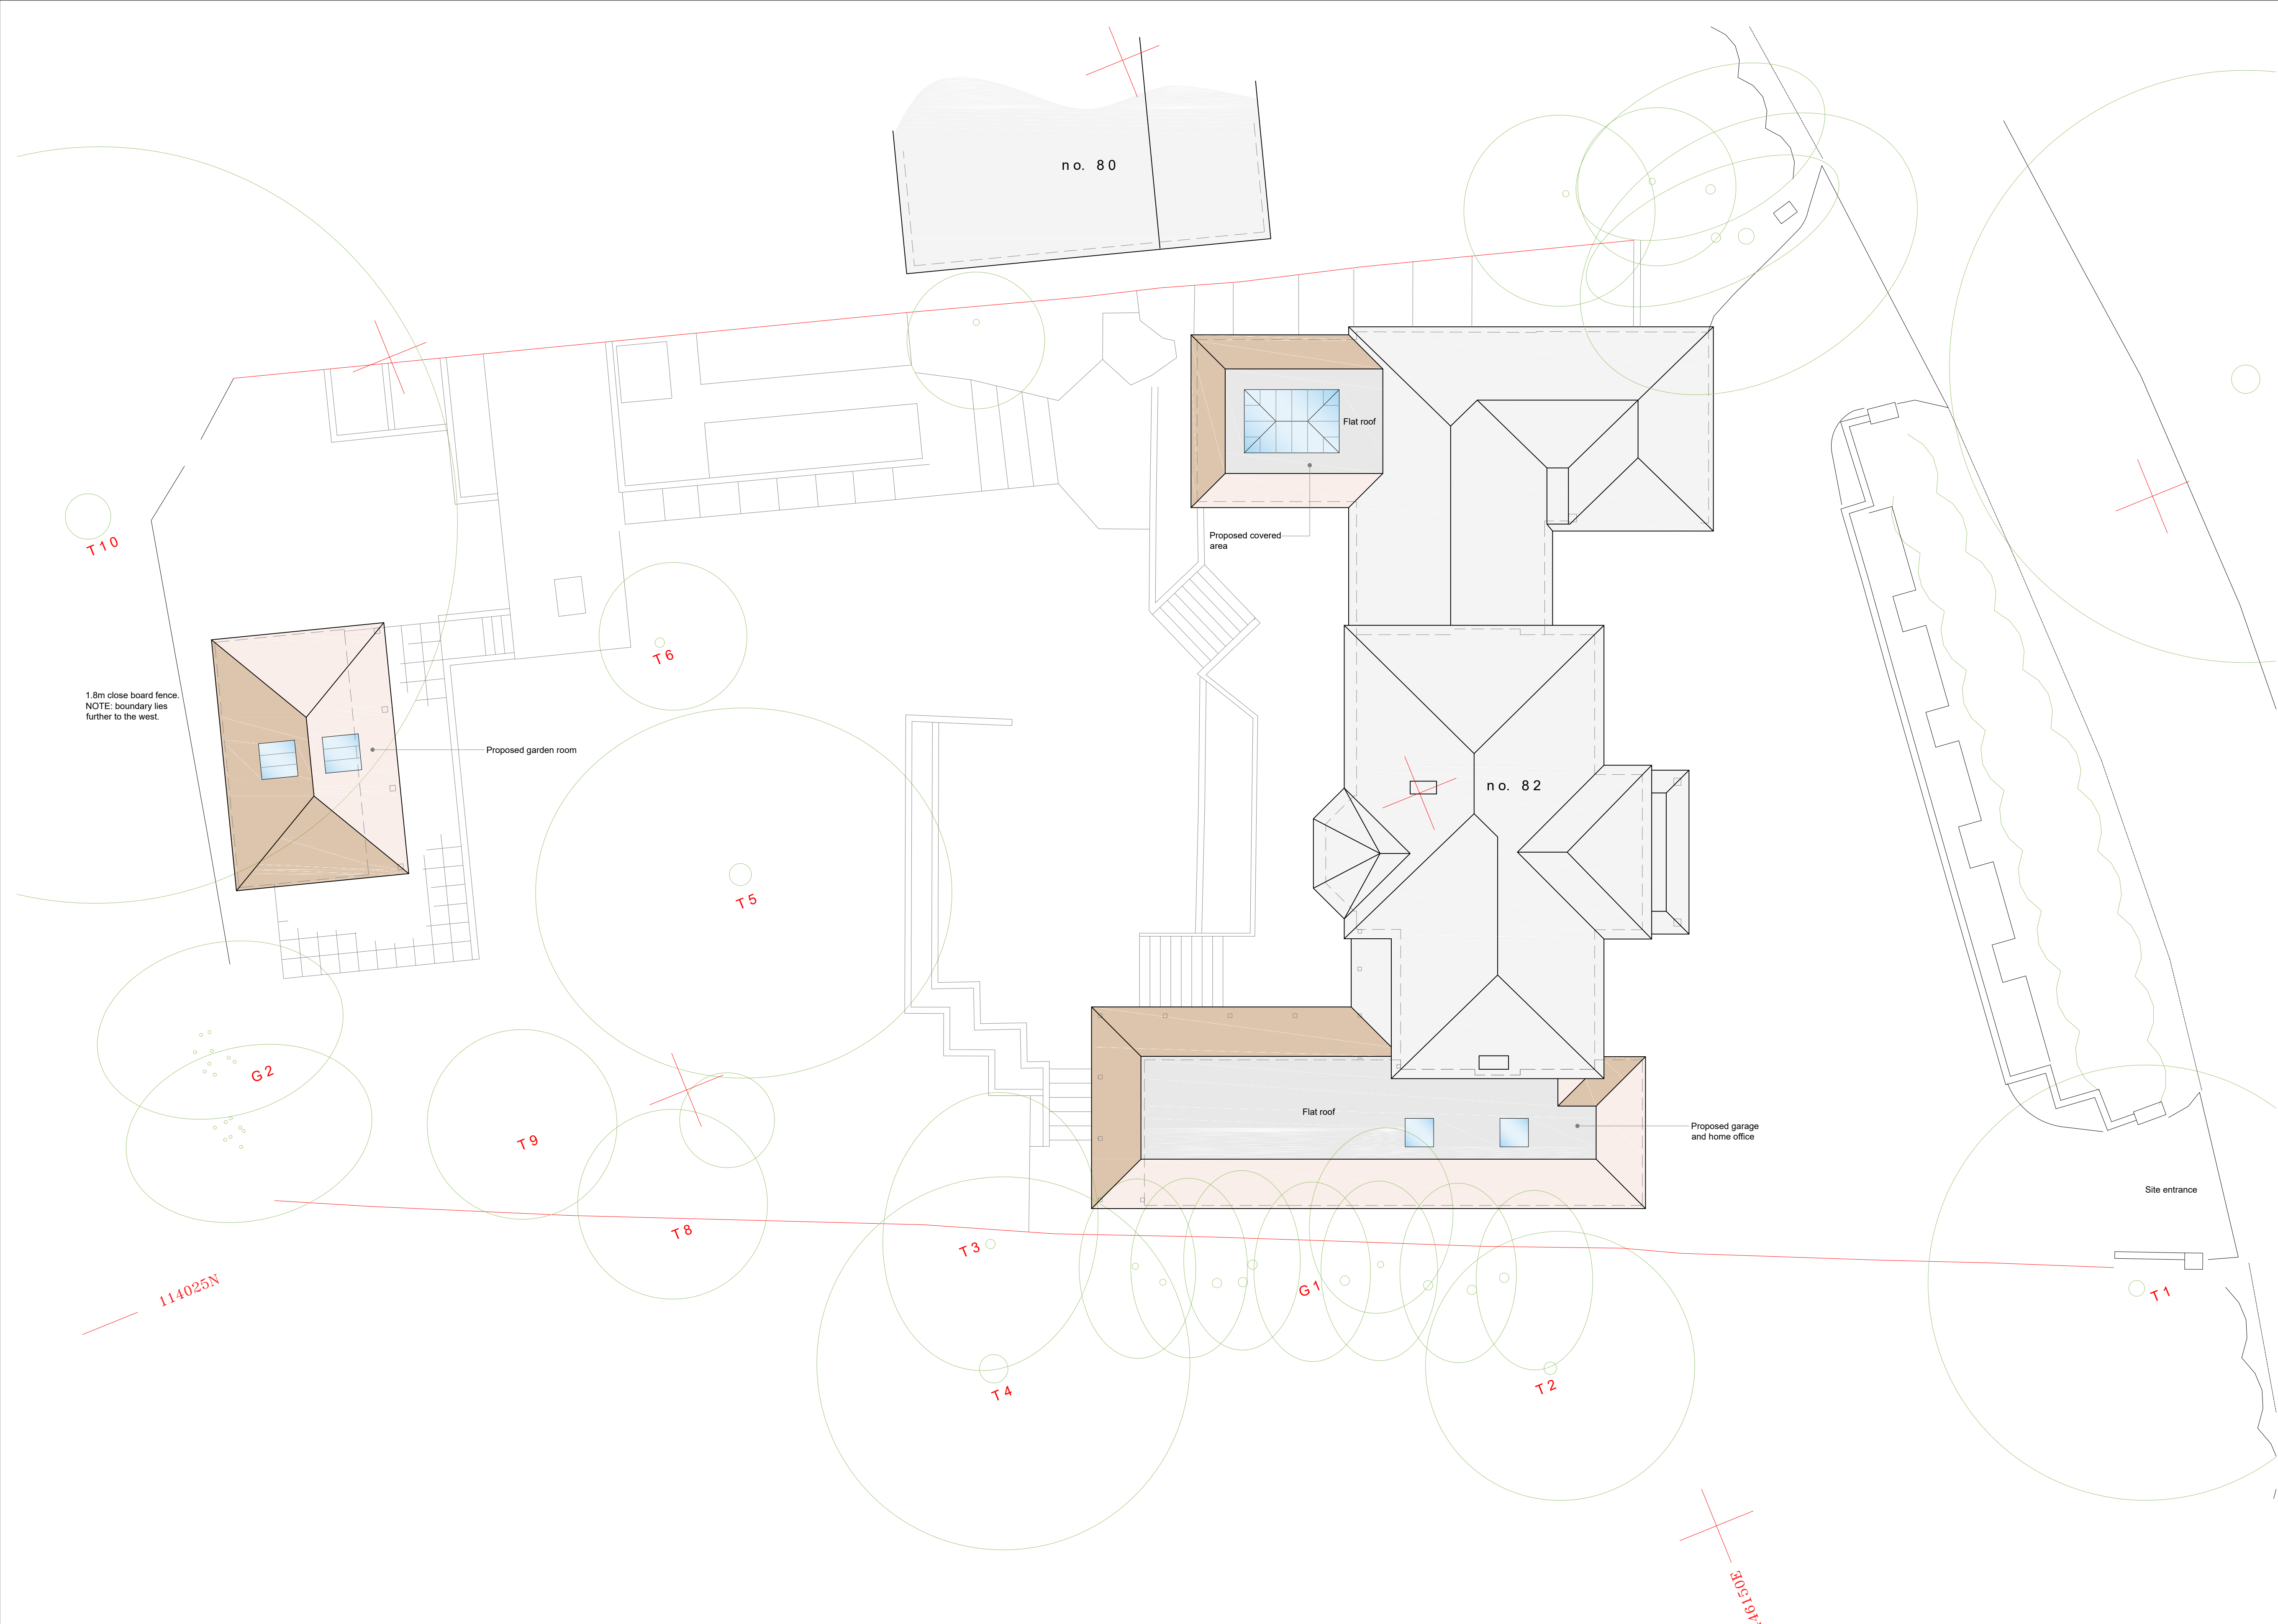

General Notes:

This drawing is the copyright of N & J Design Limited and may not be copied in whole or in part without prior permission.

It is the clients/developers responsibility to ensure all relevant approvals are in place and conditions satisfied prior to commencement of works, including, but not limited to:

- The Party Wall etc Act 1996
- Local Authority Planning Consent
- Highways (Road opening permit)
- Local Water Authority
- Building Regulations (Local Authority, NHBC etc)
- Environment Agency

Rev: Date: Description:

Status:

Planning

Title:

Proposed:
Roof Plan

Project:

82 Chalk Hill
West End
Southampton
SO18 3DB



N & J Design Ltd
7 Hedley Gardens
Hedge End
Southampton
SO30 2WT
t: 07840 404620 www.nandjdesign.co.uk

Drawn: N. Keatley Date: 02.08.23

Checked: Date:

Scale: 1:100 Revision:

Drawing no:
2022.10.01/PL07