
 


112 Nutbeem Road Heat Pump Site Plan

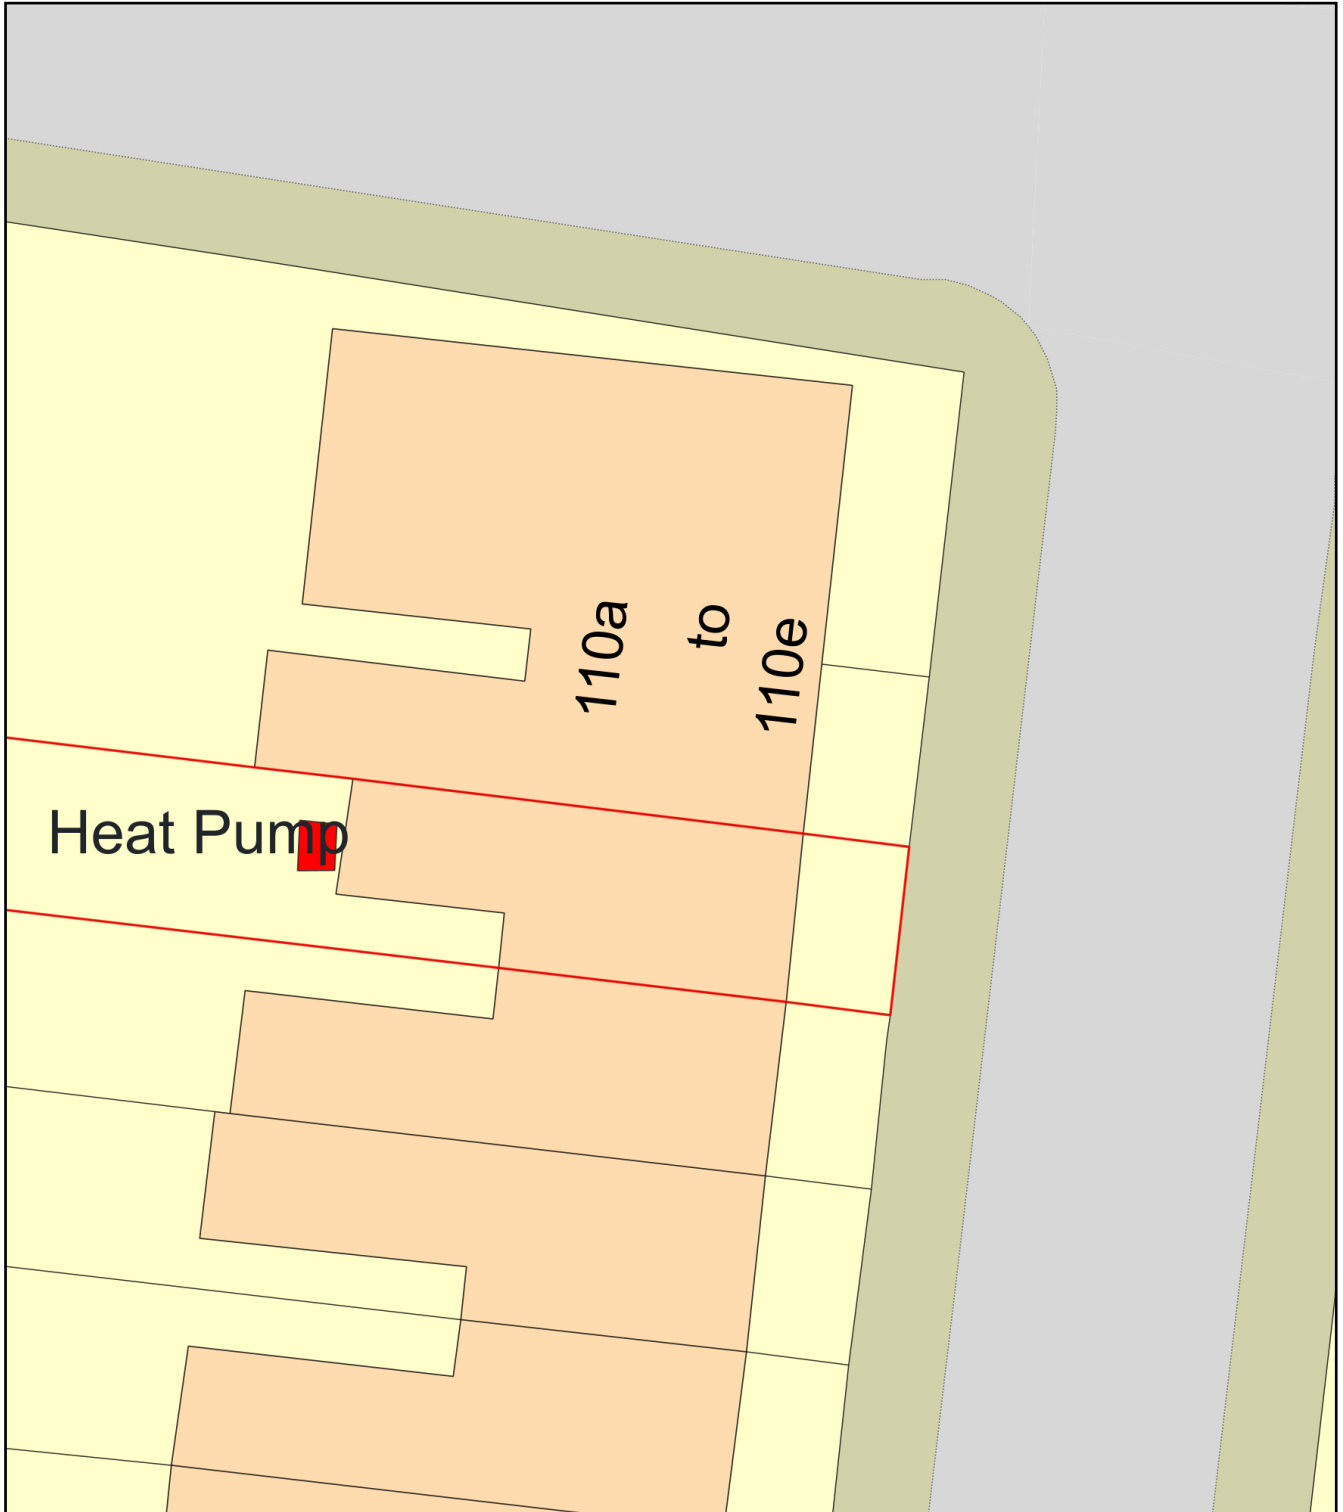

Plan Produced for: Alistair Welford

Date Produced: 04 Aug 2023

Plan Reference Number: TQRQM23216130006311

Scale: 1:200 @ A4