



A1 PRINT

SCALE - 1:50
0 0.5 1.0 1.5 2.0 2.5 3.0 3.5 4.0 4.5 5.0 5.5 6.0 6.5 7.0 7.5 8.0 8.5 9.0 9.5 10.0 [m]

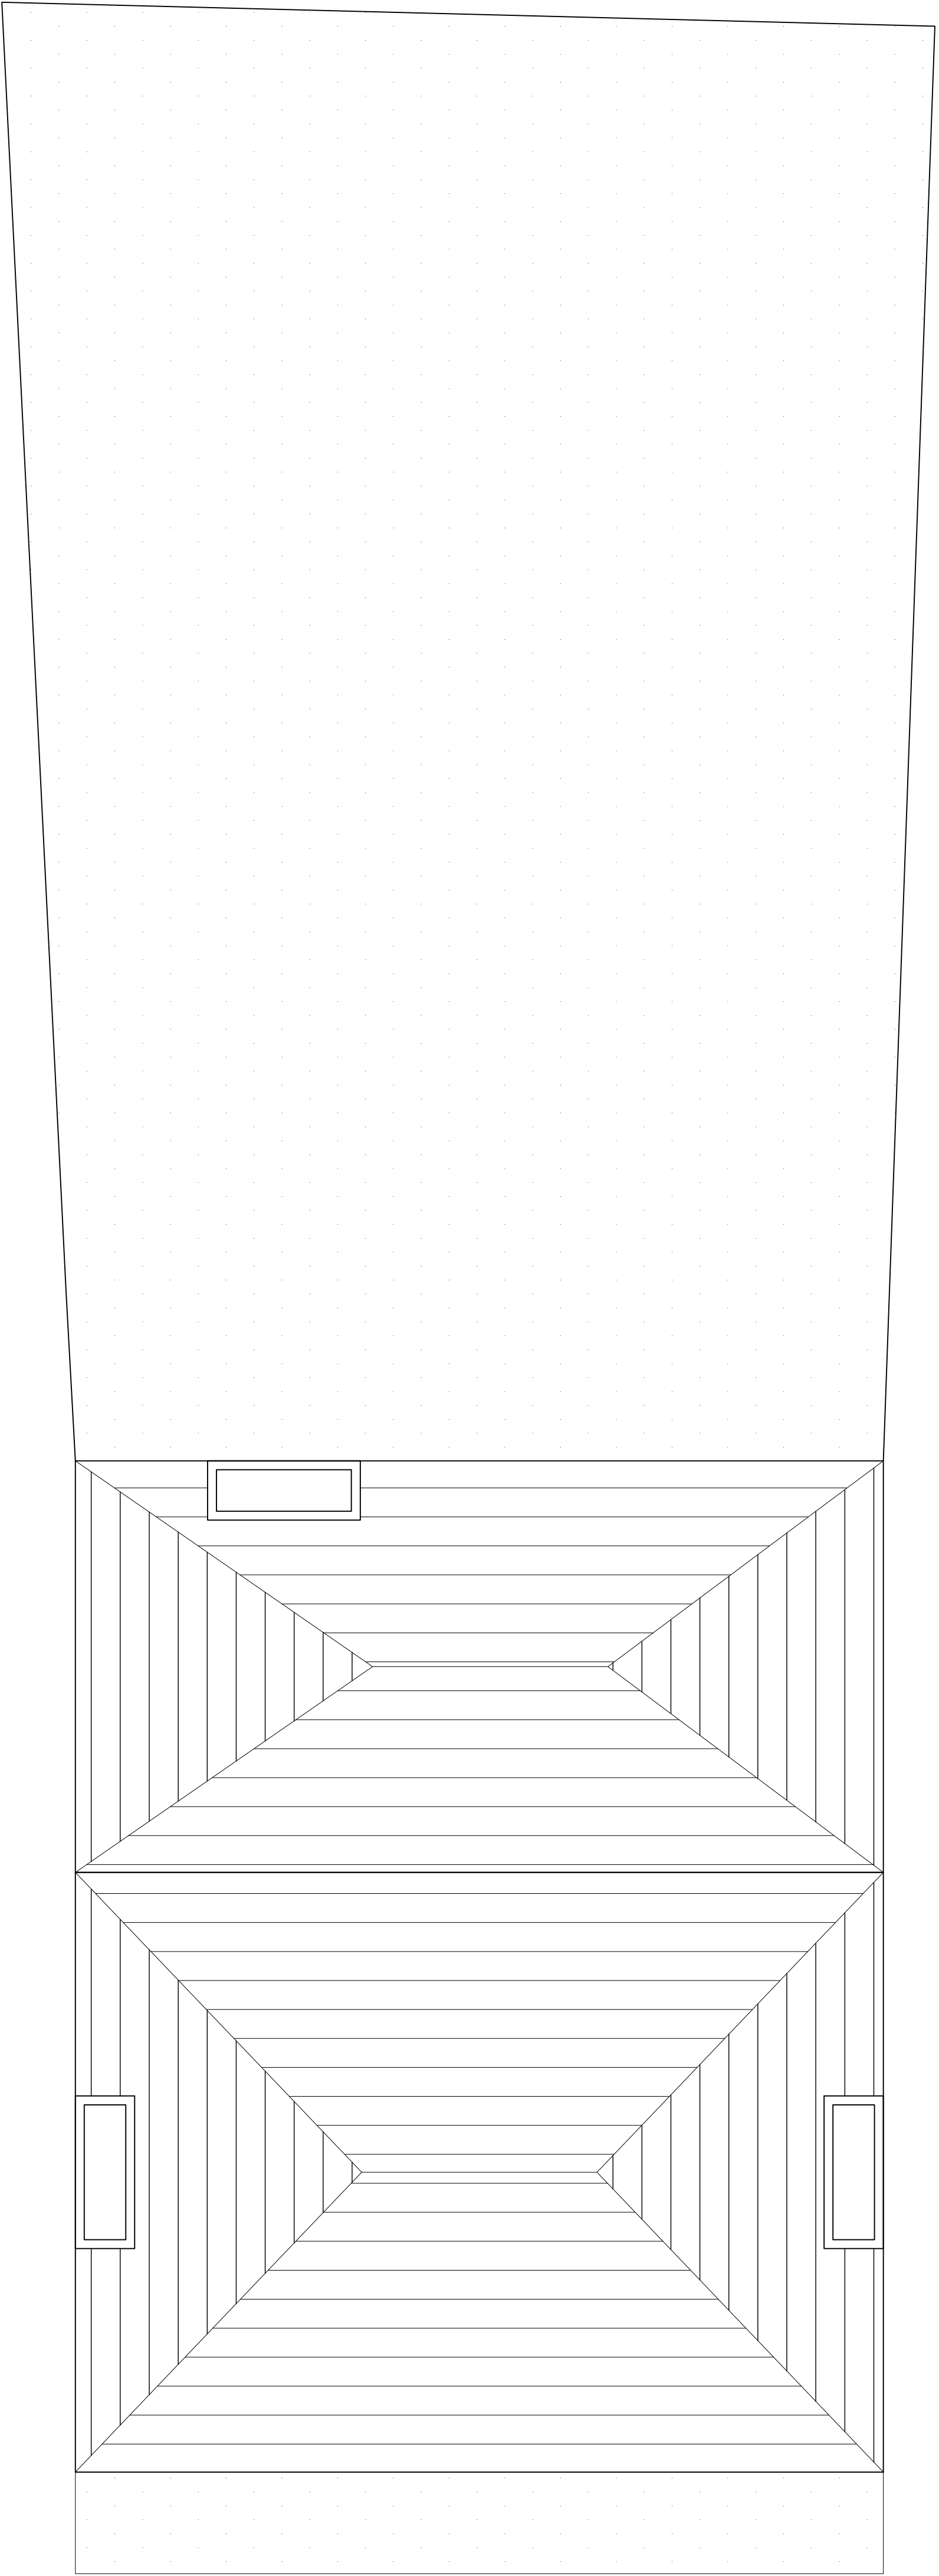

EXISTING ROOF PLAN
SCALE 1:50

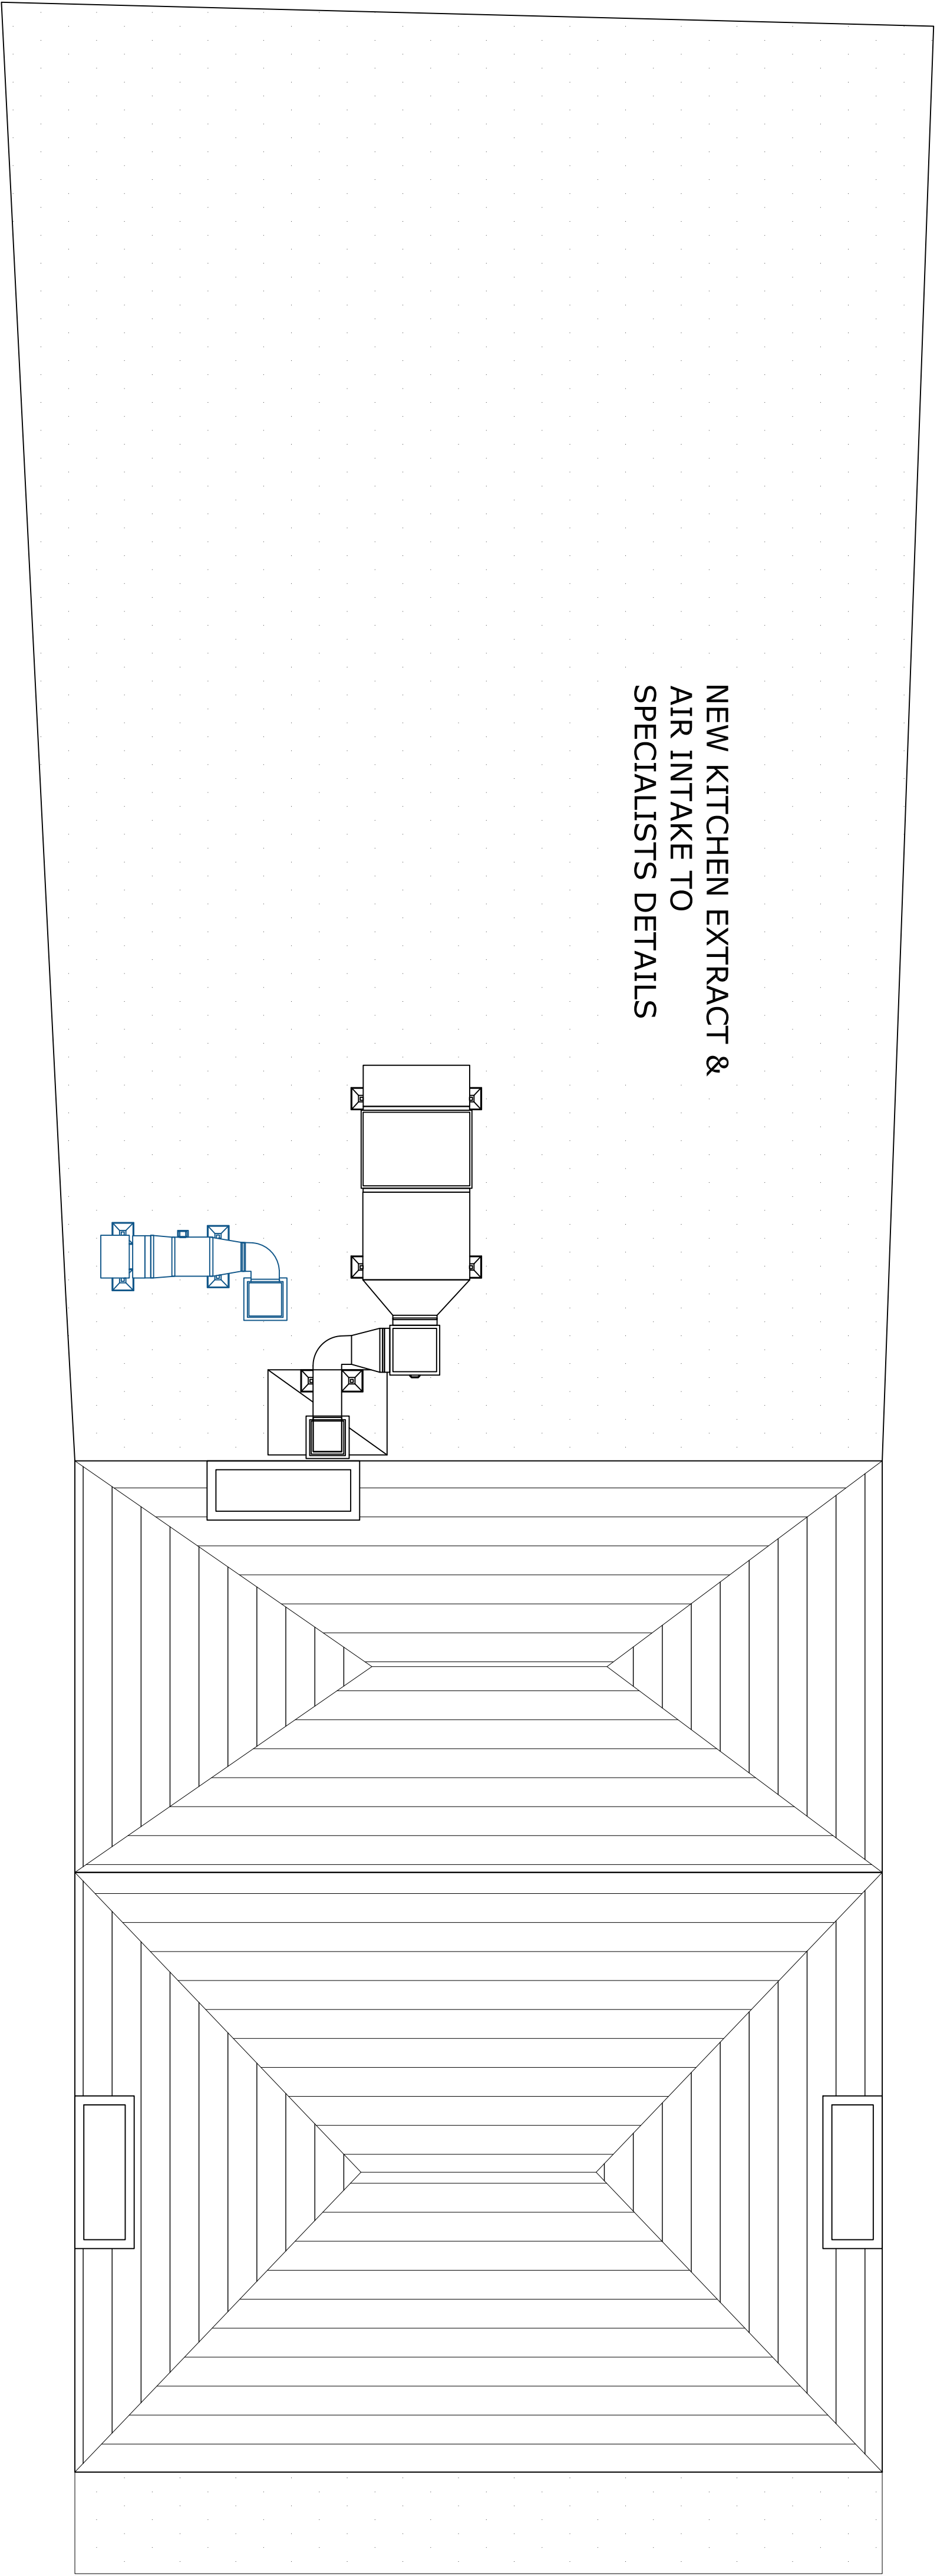

PROPOSED ROOF PLAN
SCALE 1:50

NOTE:

The Contractor is to check and verify all building and site dimensions, levels and sewer invert levels at connection points before work starts. This drawing must be read with and checked against any structural or other specialist drawings provided.

The Contractor is to comply in all respects with the current Building Regulations and all other applicable legislation and standards. This drawing is not intended to show details of foundation or ground conditions. Each area of ground relied upon to support the structure depicted must be investigated by the Contractor and suitable methods of foundation be provided.

This drawing remains the copyright of Hollington Agency Ltd

Rev.		By	Date
 AGENCY LTD E-mail : ben@hollington-architects.co.uk Tel: 07571 79264			
Brand GREENE KING LTD			
Site The Brewery Bar Winchester St, Bodley, SO30 2AA			
Title EXISTING & PROPOSED ROOF PLANS			
Project Manager/ Checked		Drawn By BH	Scale AS NOTED@A1
Arch/Des. HA		Drawing Number 23/25/04	Date 11.07.23
			Rev.