



NOTE:


The Contractor is to check and verify all building and site dimensions, levels and sewer invert levels at connection points before work starts. This includes

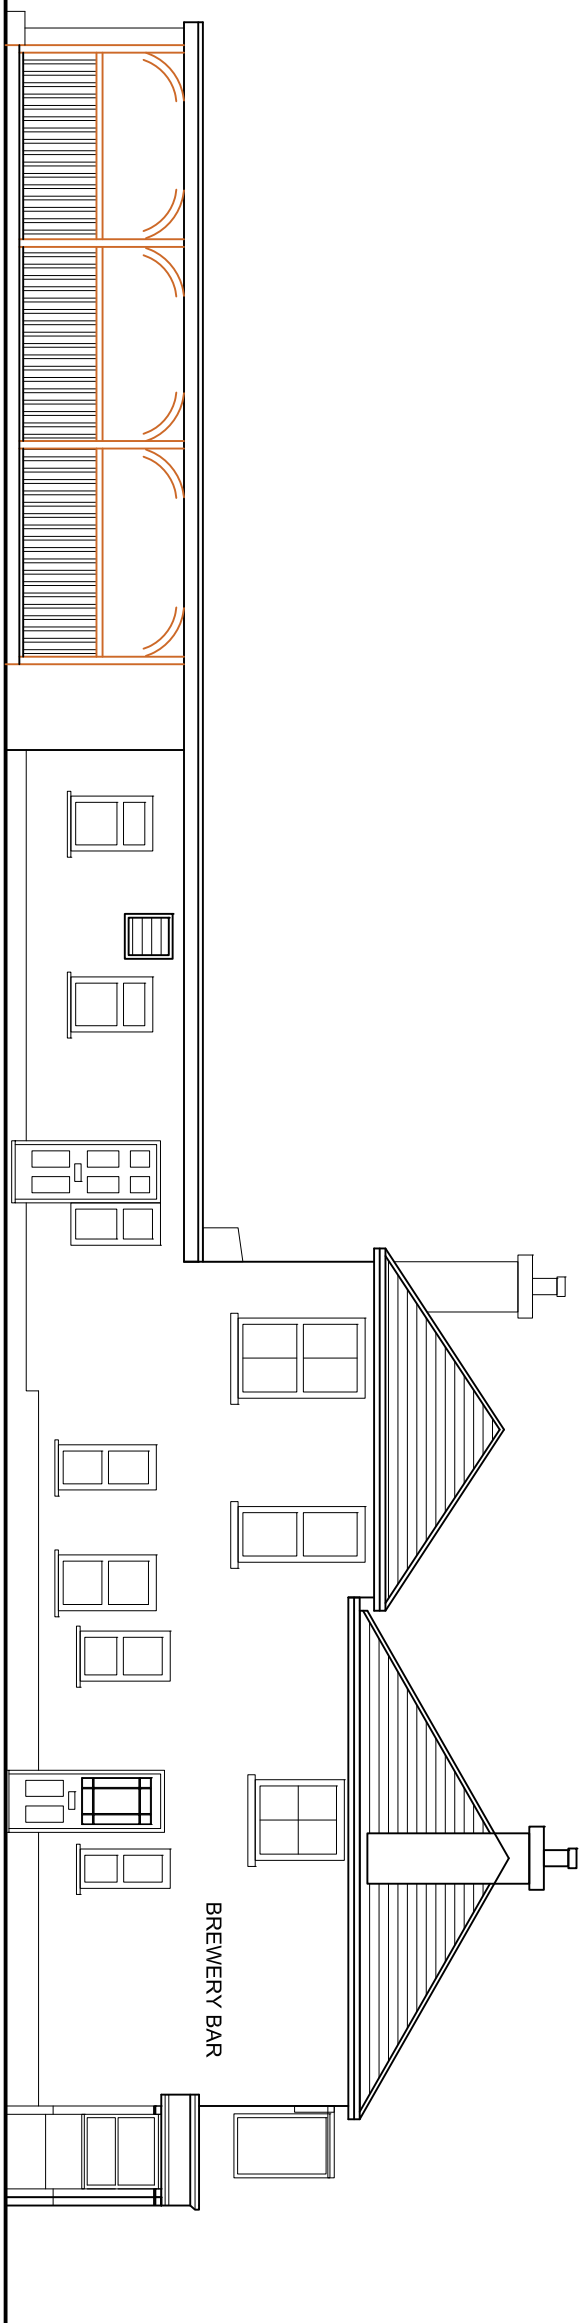


EXISTING NORTH ELEVATION
SCALE 1:100

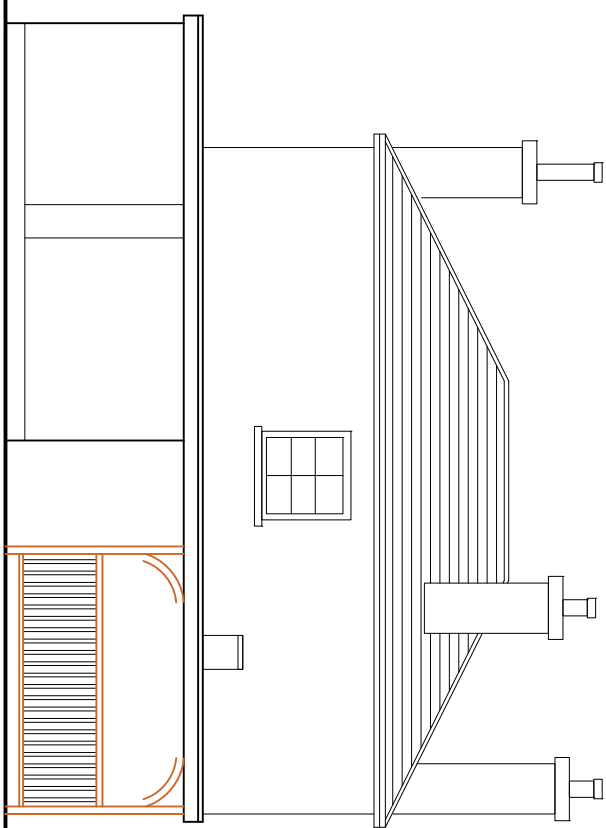

EXISTING EAST ELEVATION
SCALE 1:100

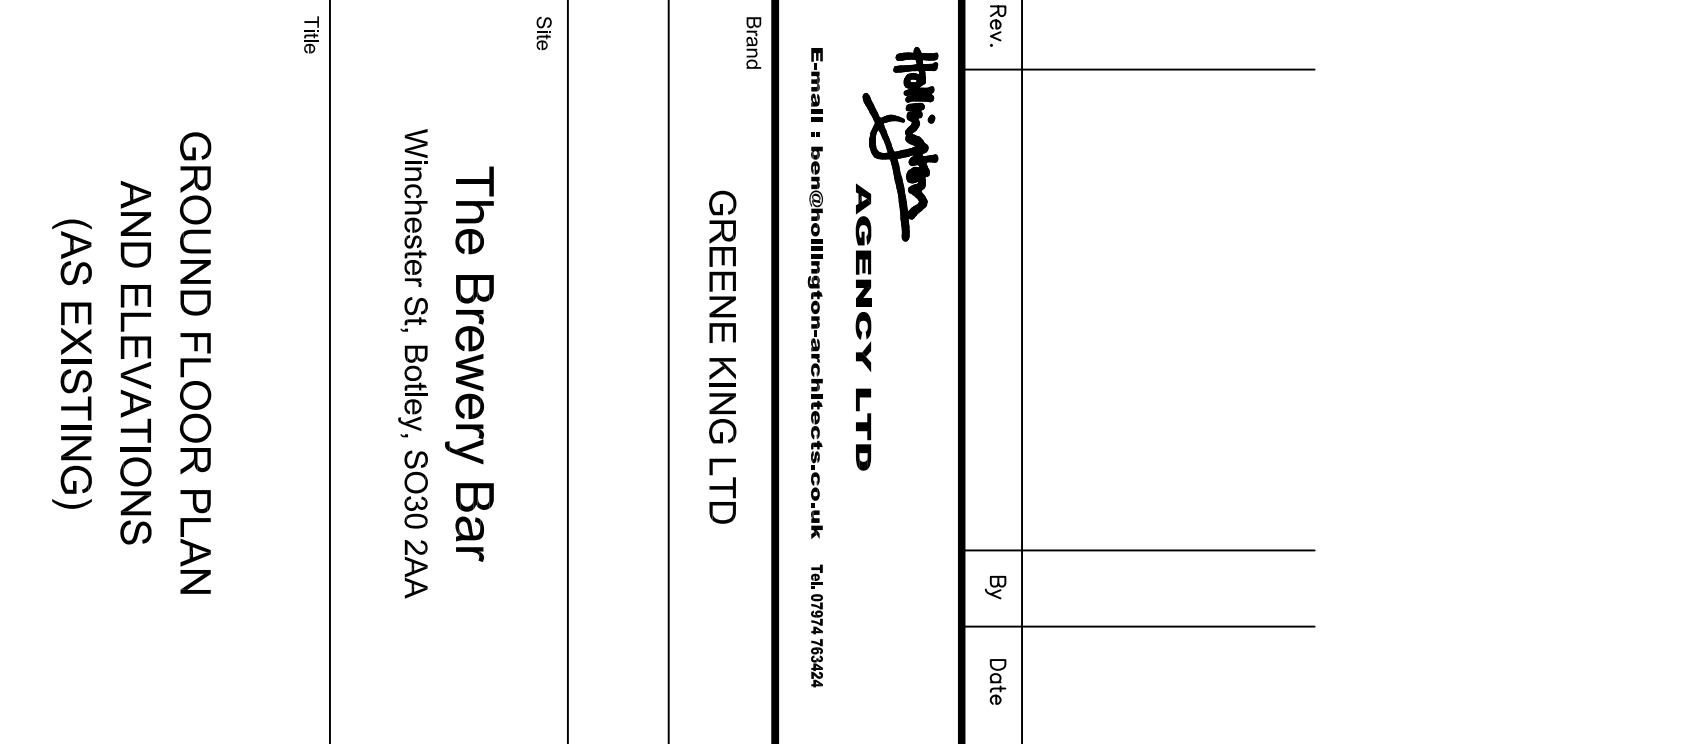

Participant Monogram	Drawn By	Scale	Date
----------------------	----------	-------	------

 

This drawing remains the copyright of Hollington Agency Ltd

This drawing remains the copyright of Hollington Agency Ltd