



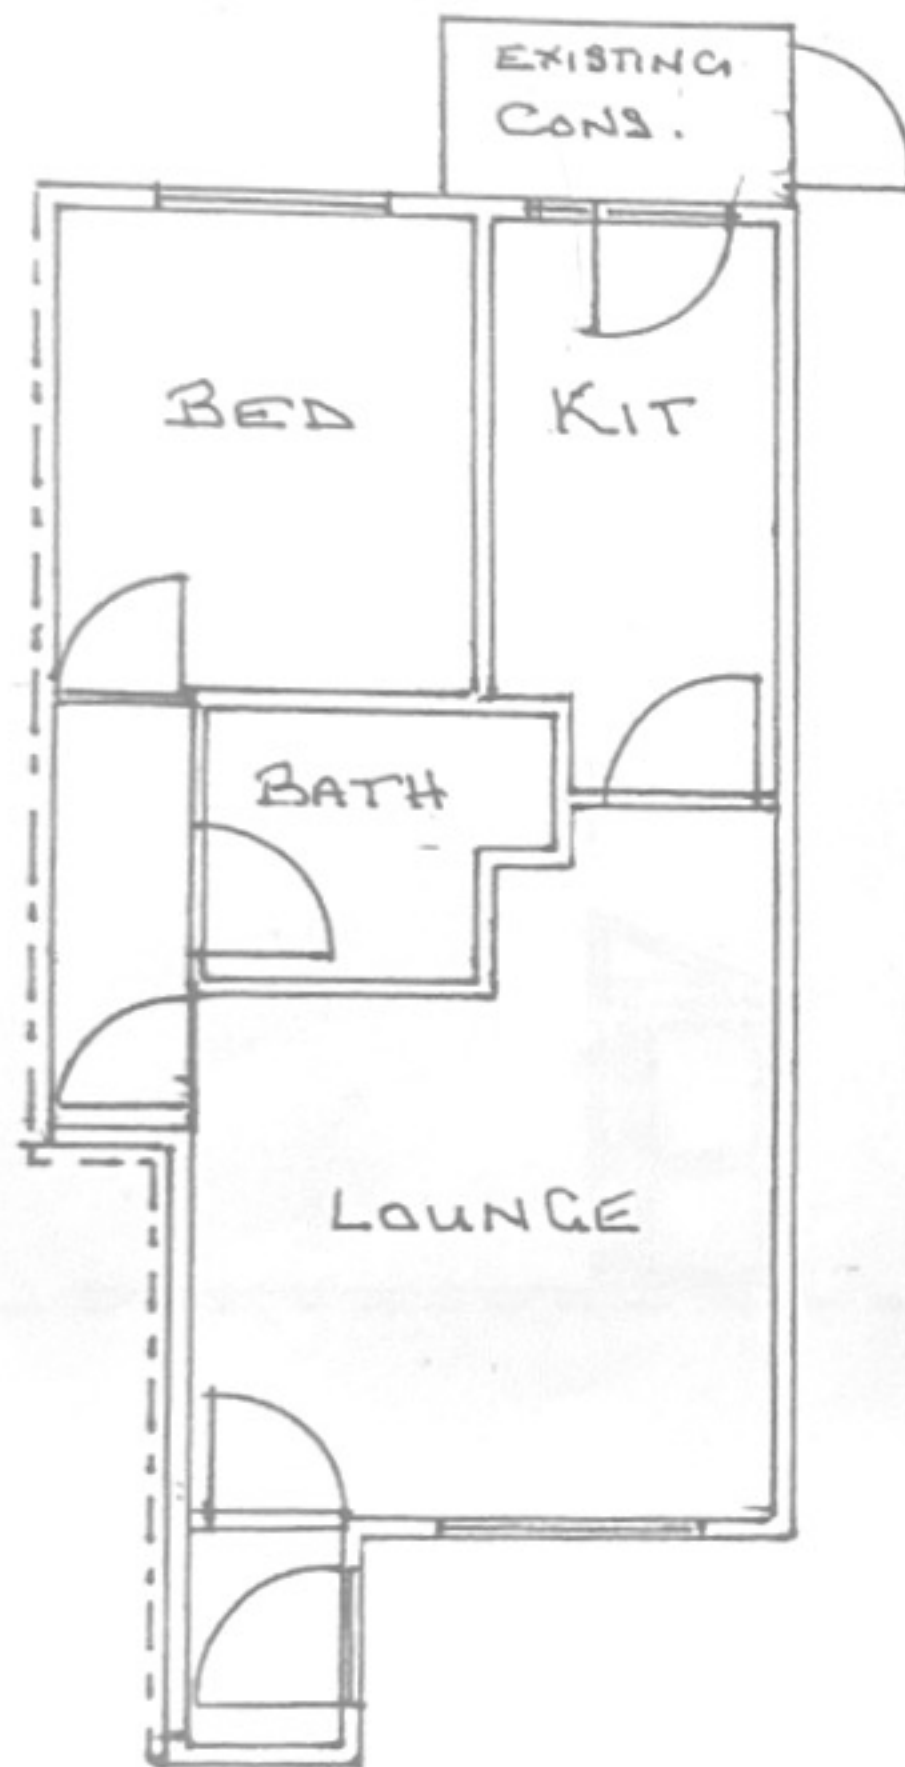

EXISTING GROUND FLOOR PLAN.

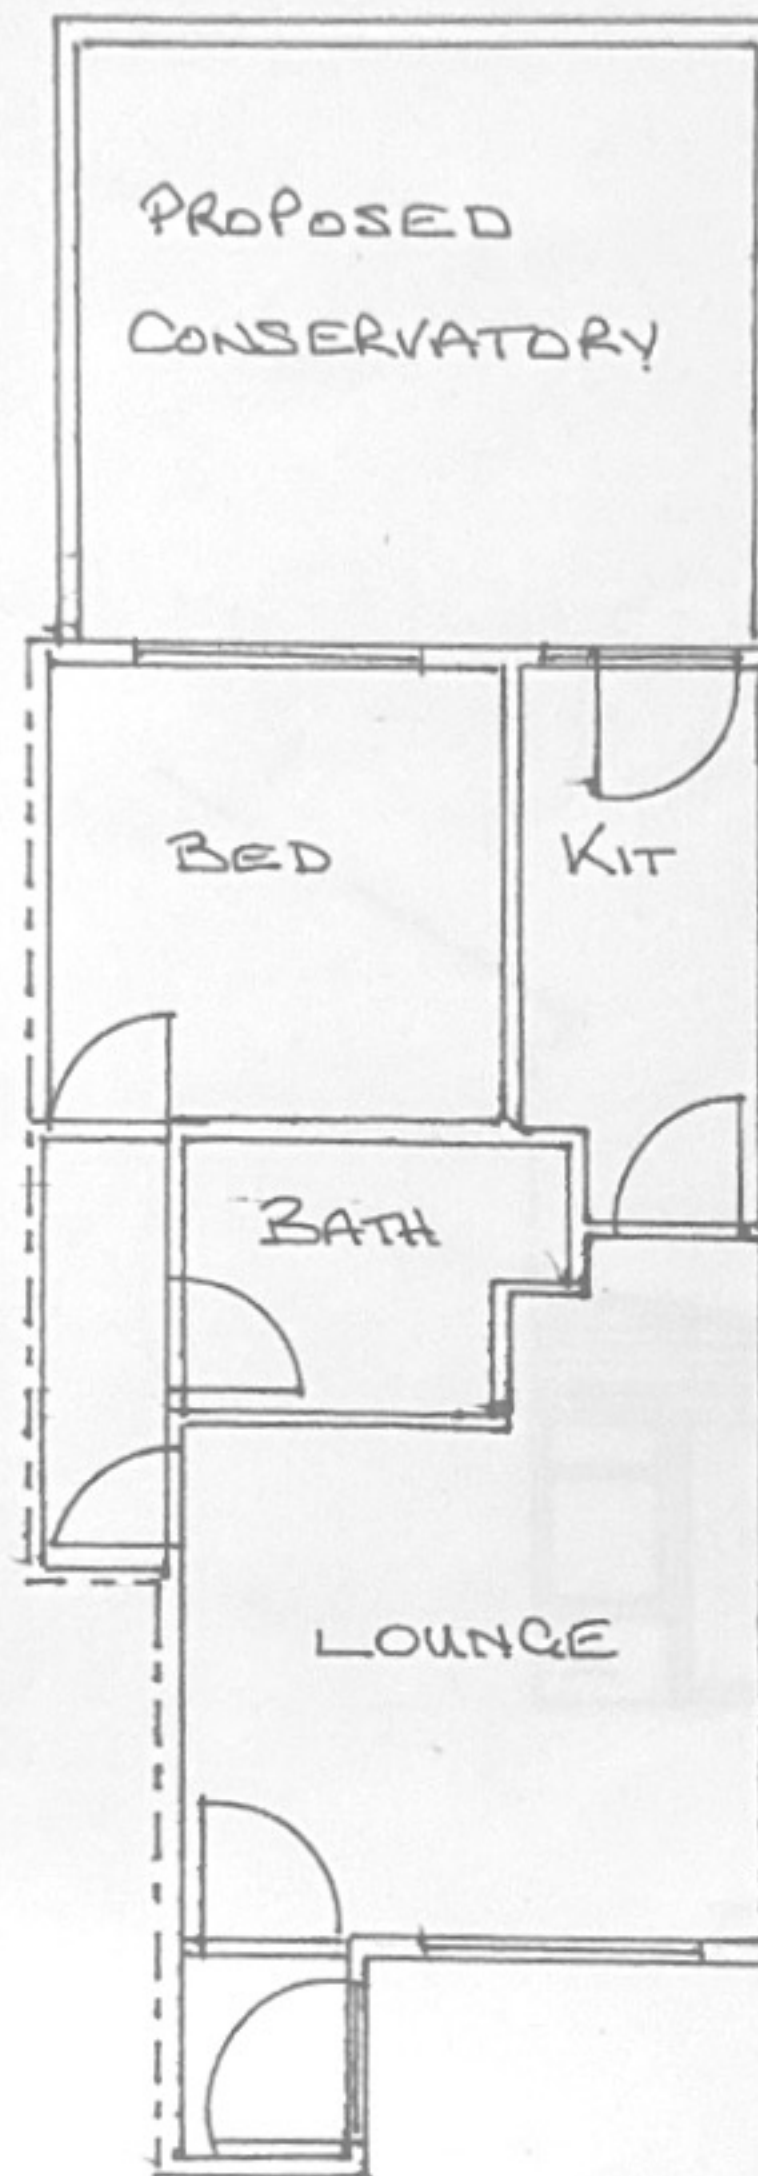

PROPOSED GROUND FLOOR PLAN.

PROPOSED CONSERVATORY
45. PENHURST WAY
EASTLEIGH
SOUTHAMPTON
SCALE 1:100