



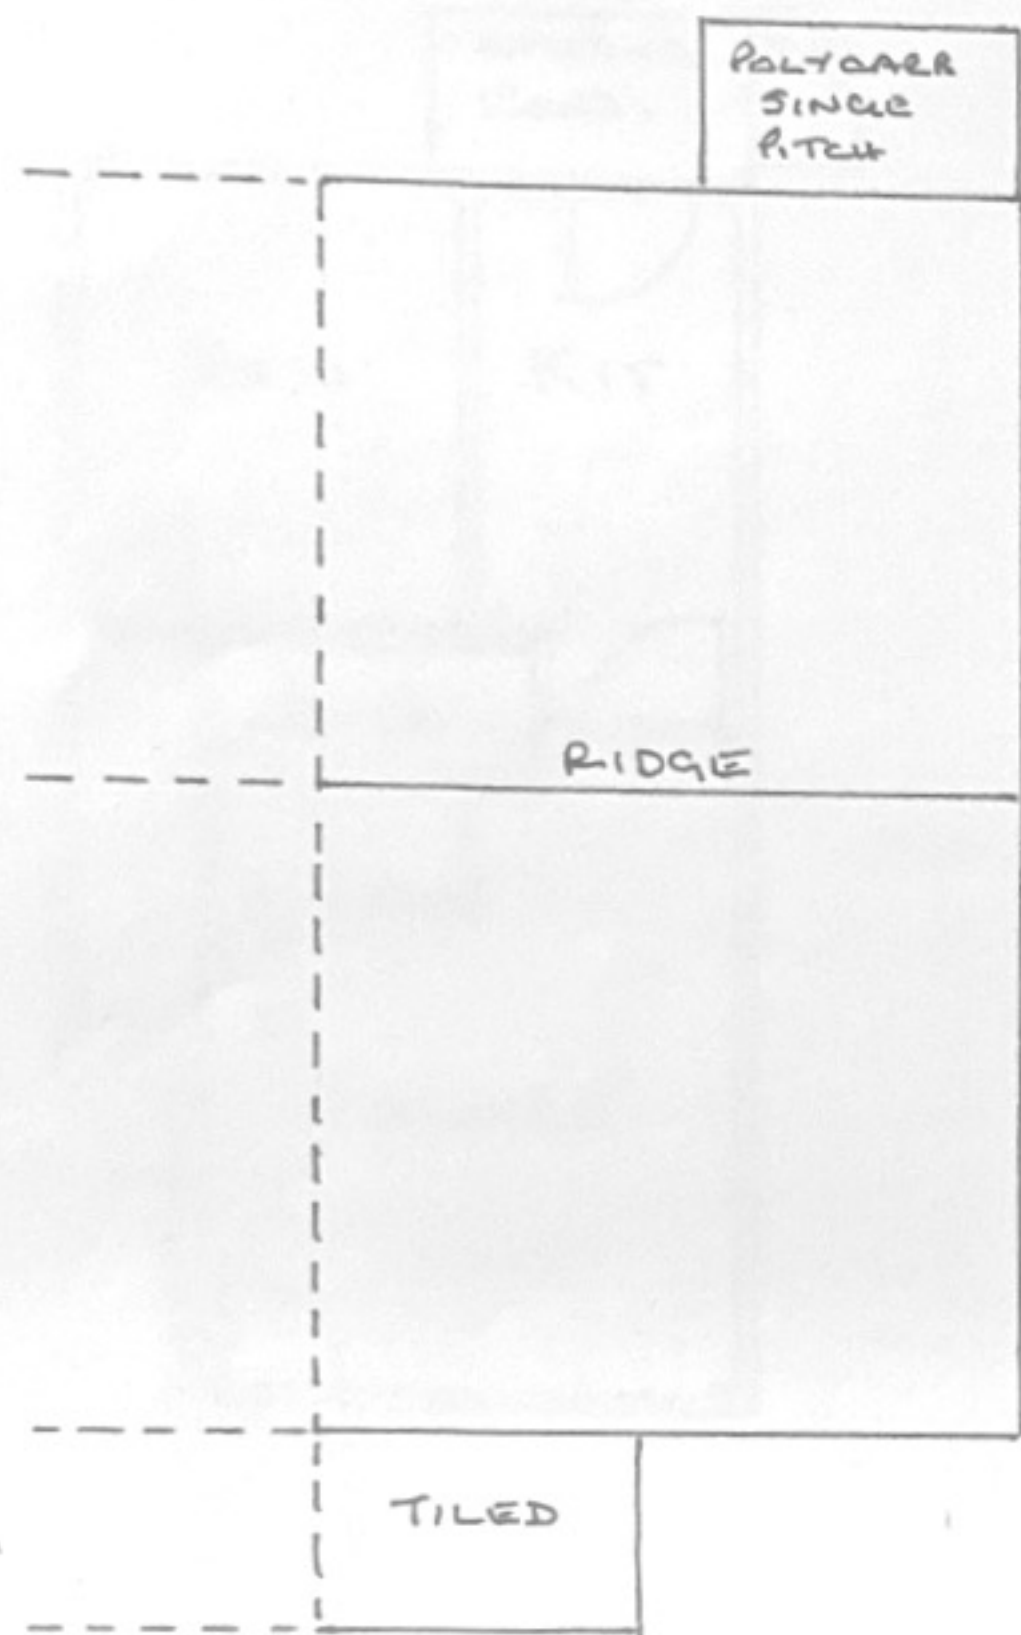

EXISTING ROOF PLAN

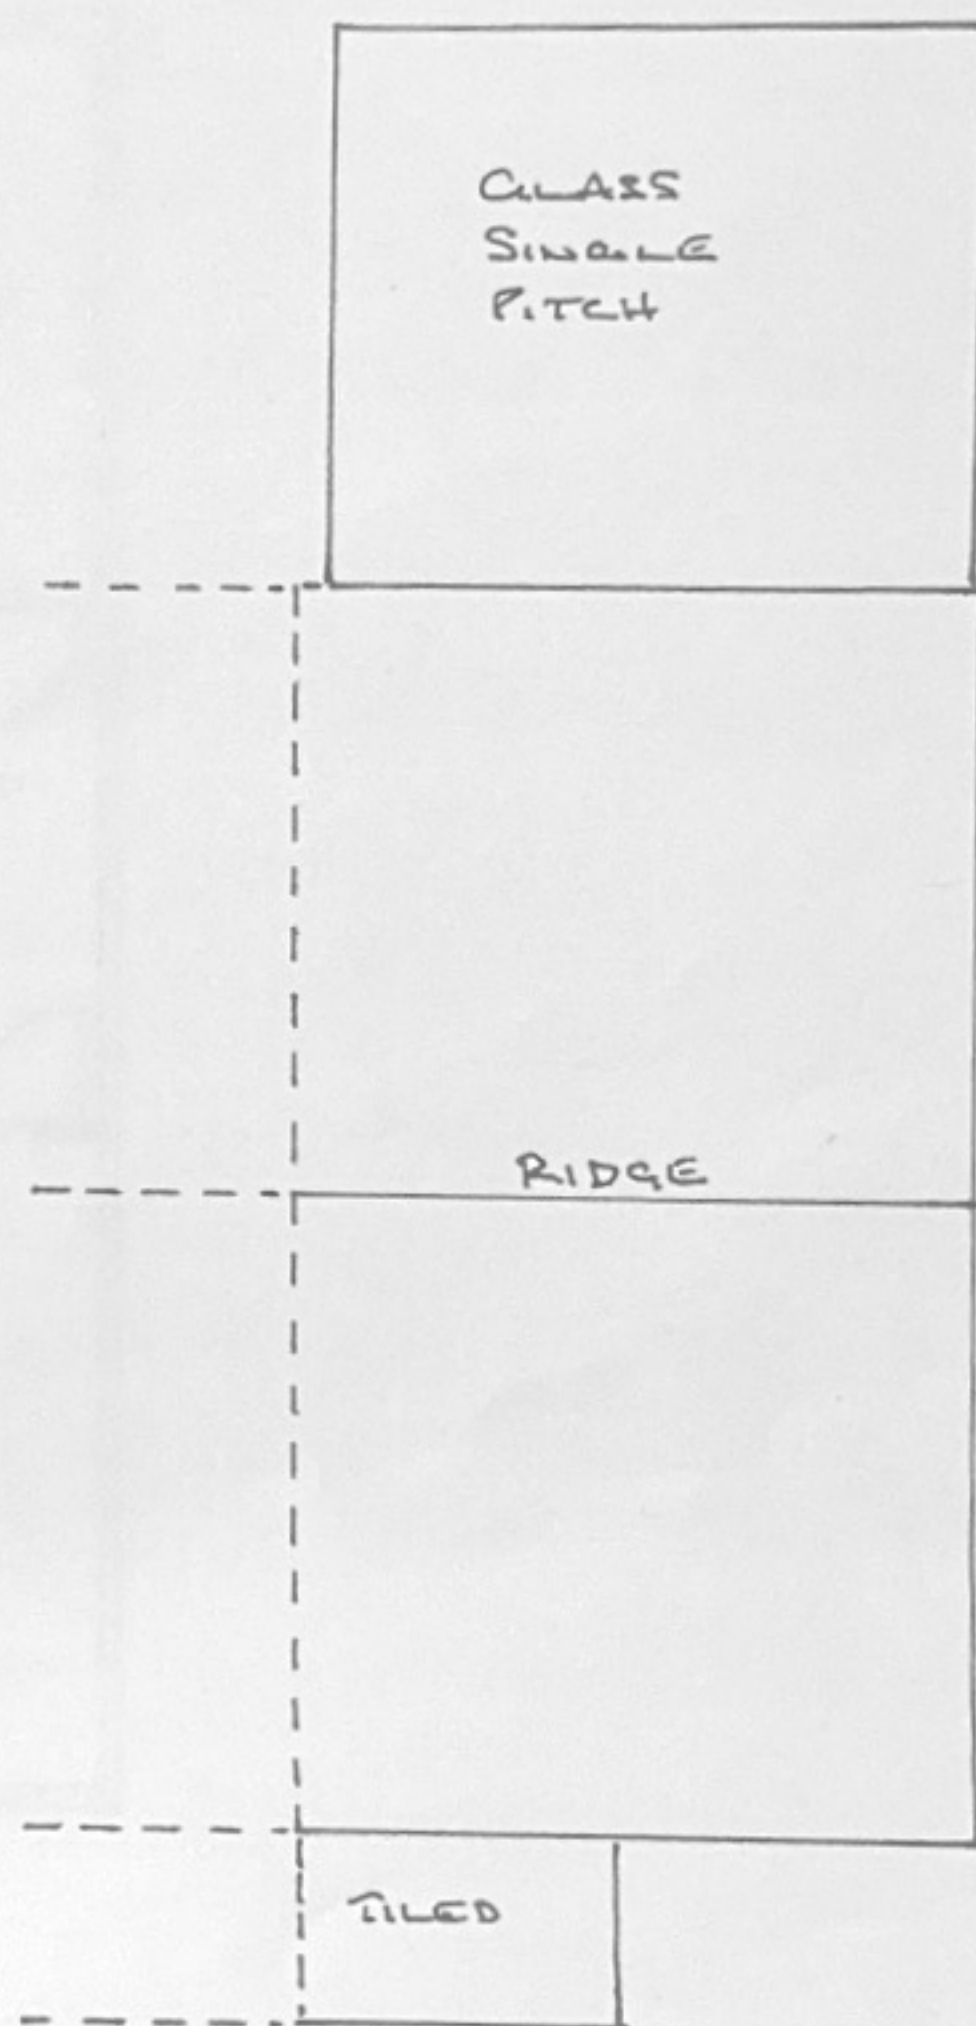

PROPOSED ROOF PLAN

PROPOSED CONSERVATORY
45. PENTHURST WAY
EASTLEIGH
SOUTHAMPTON
SCALE 1:100