




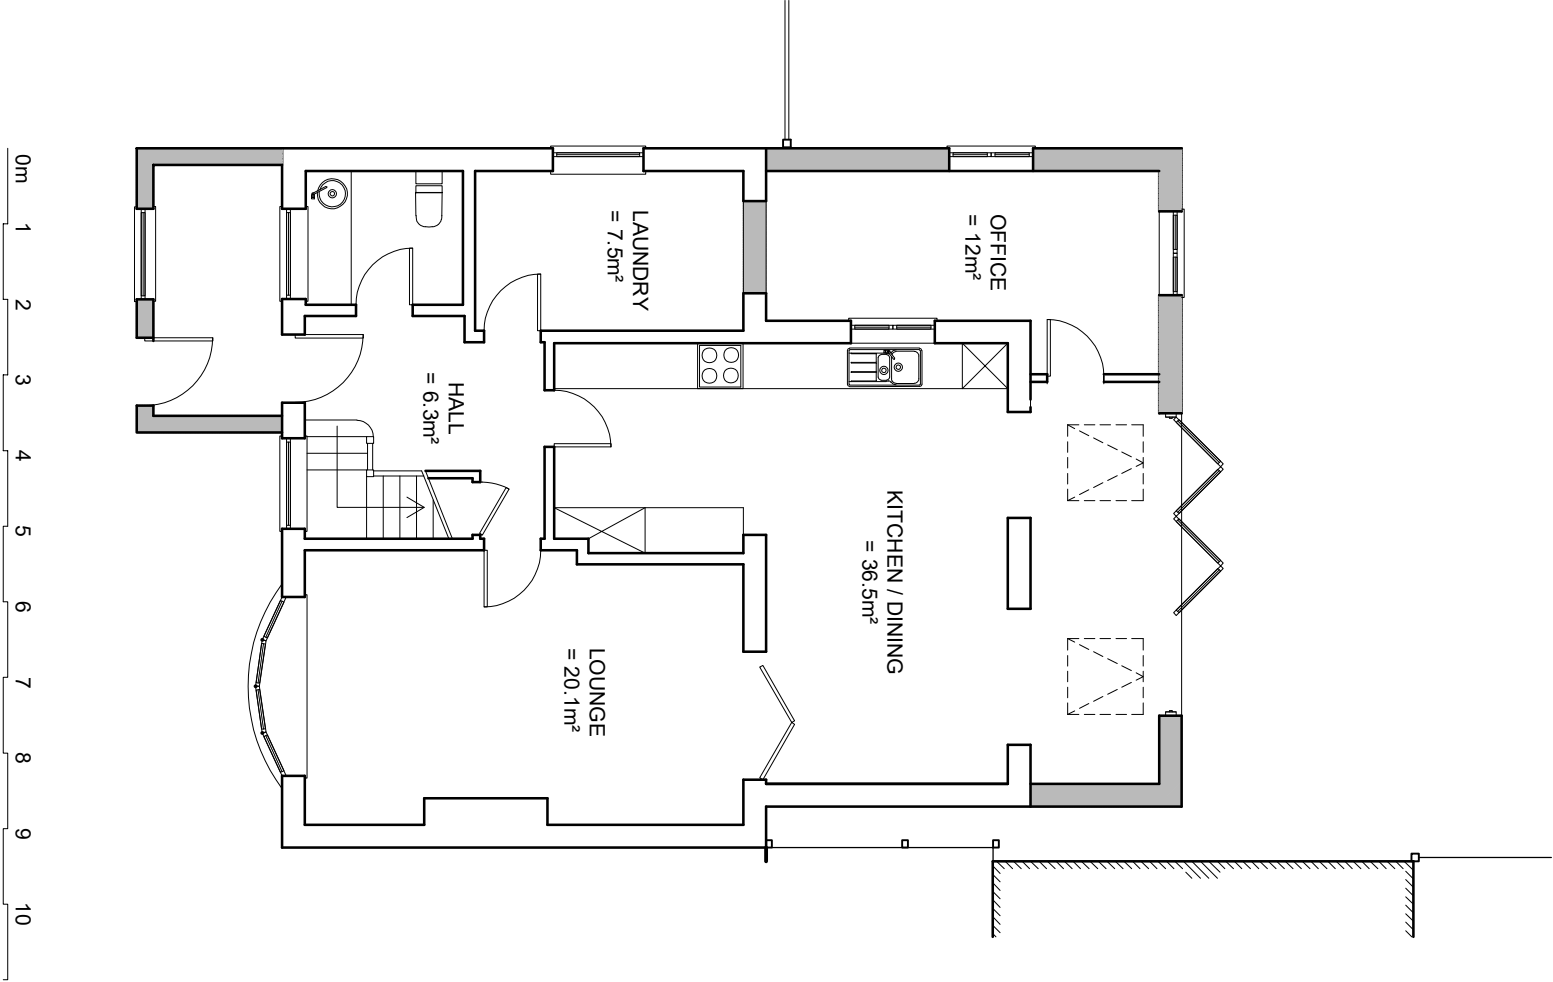

Proposed Ground Floor Plan

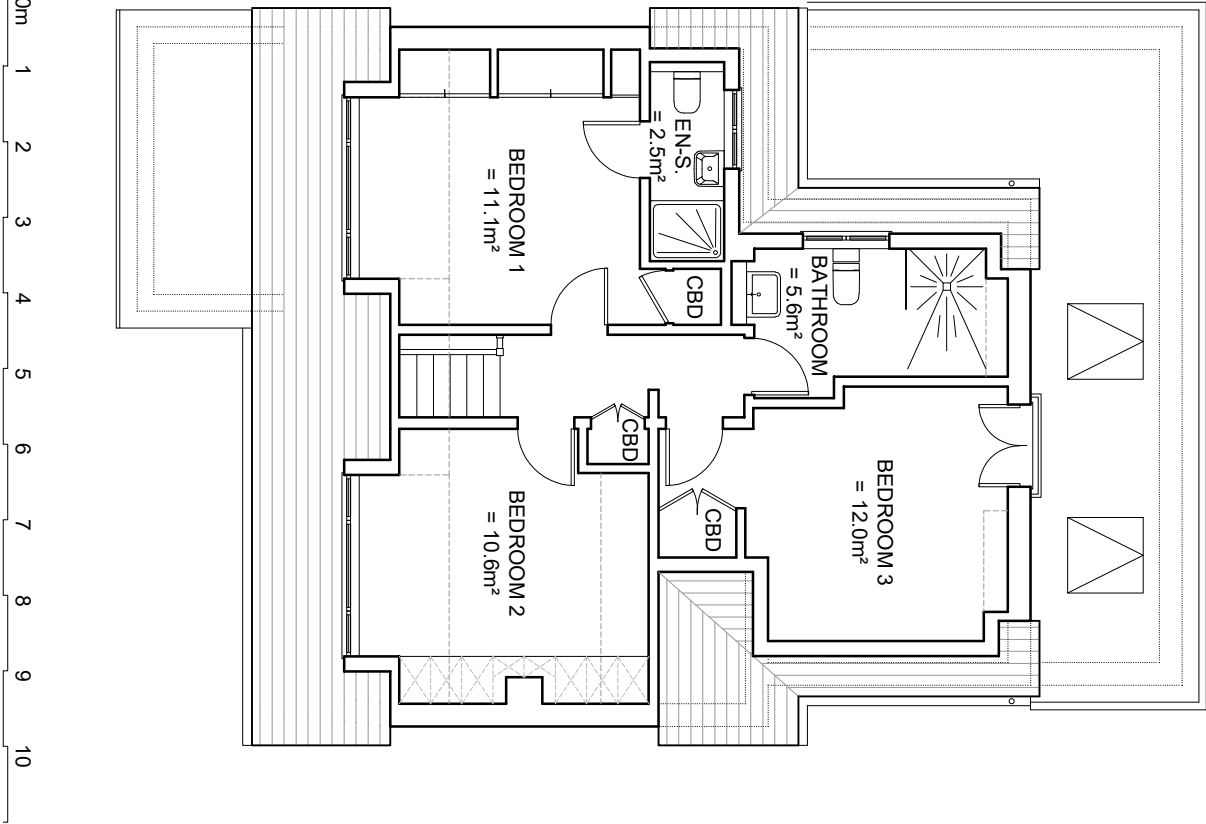

Proposed First Floor Plan

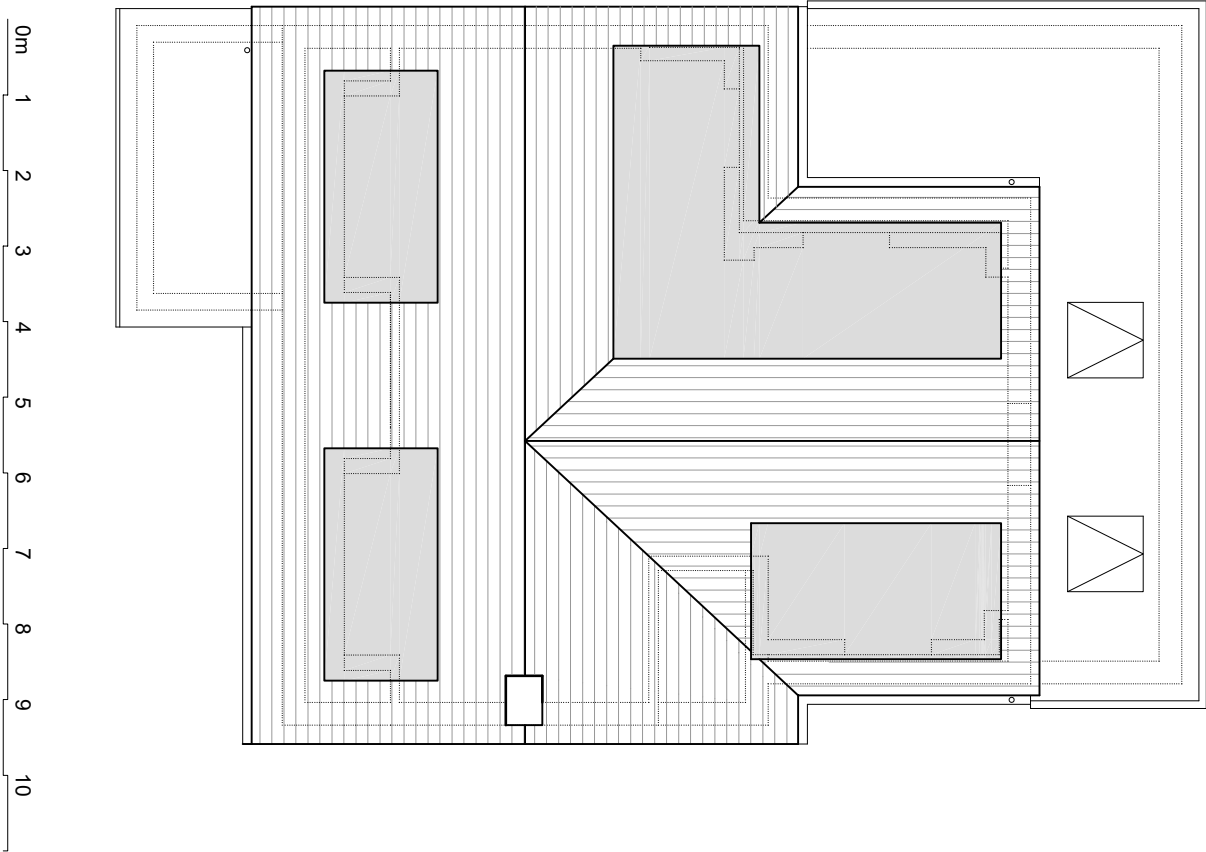

Proposed Roof Plan

CLIENT: Kiruthika Chandrasekaran			
PROJECT: 45 CORINTHIAN ROAD, CHANDLERS FORD, SO53 2AY			
TITLE: FRONT / SIDE EXTENSION PROPOSED PLANS			
DATE: 10-08-2023	DRAWN BY: K C		
SCALE @ A3: 1:100	CHECKED BY: M L		
PROJECT NO: 86	DRAWING NO: 4		REV NO: