




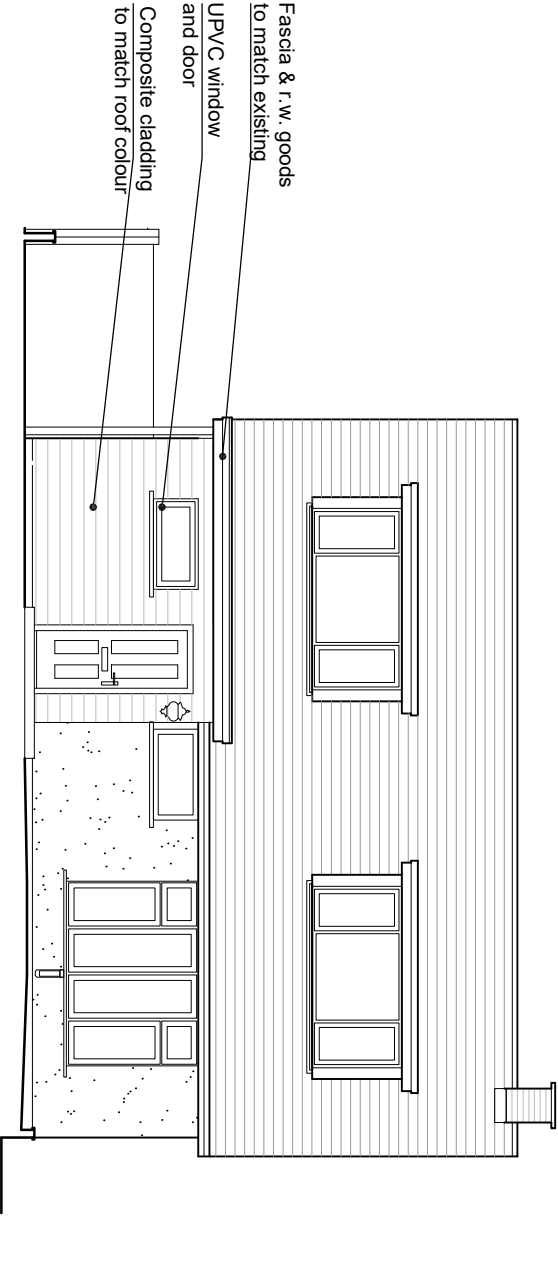


Proposed North Elevation

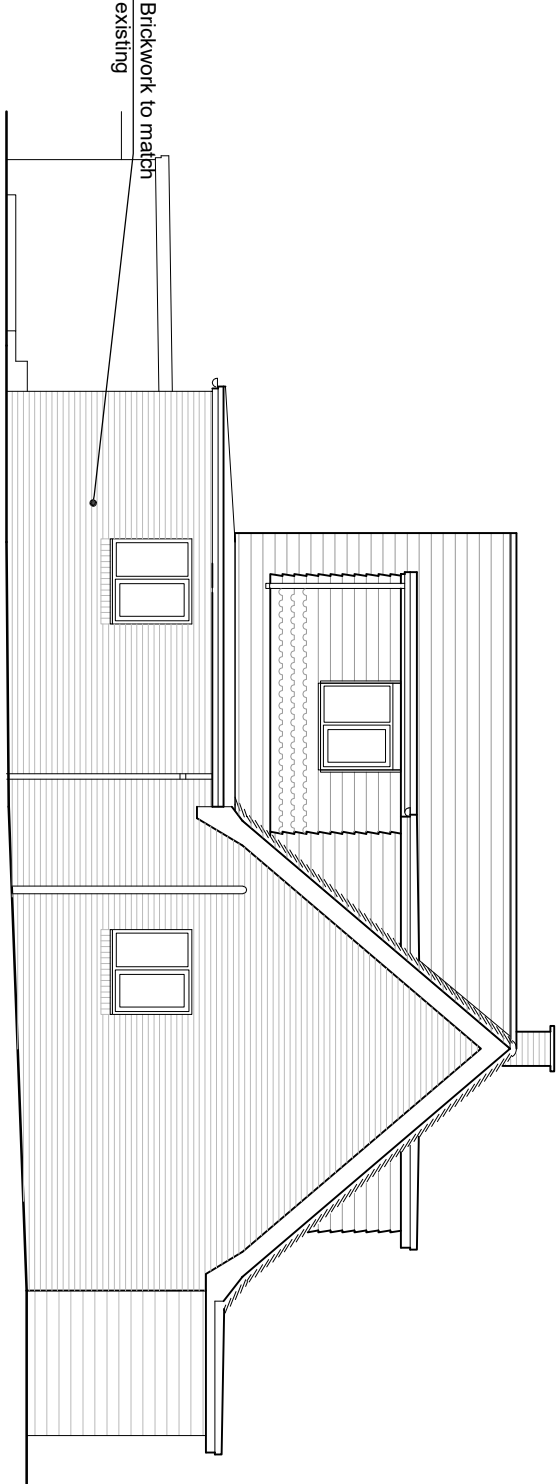

Proposed East Elevation

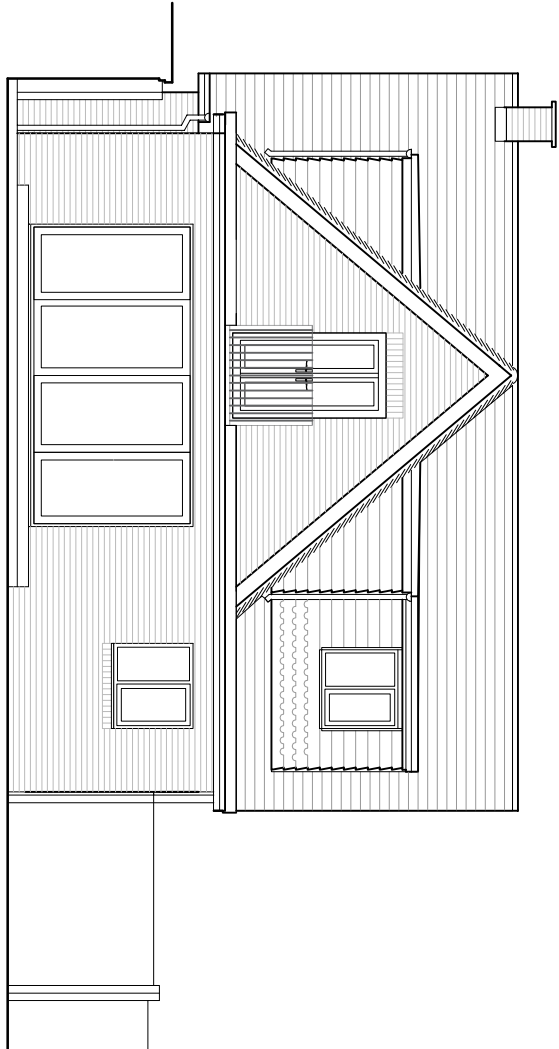

Proposed South Elevation

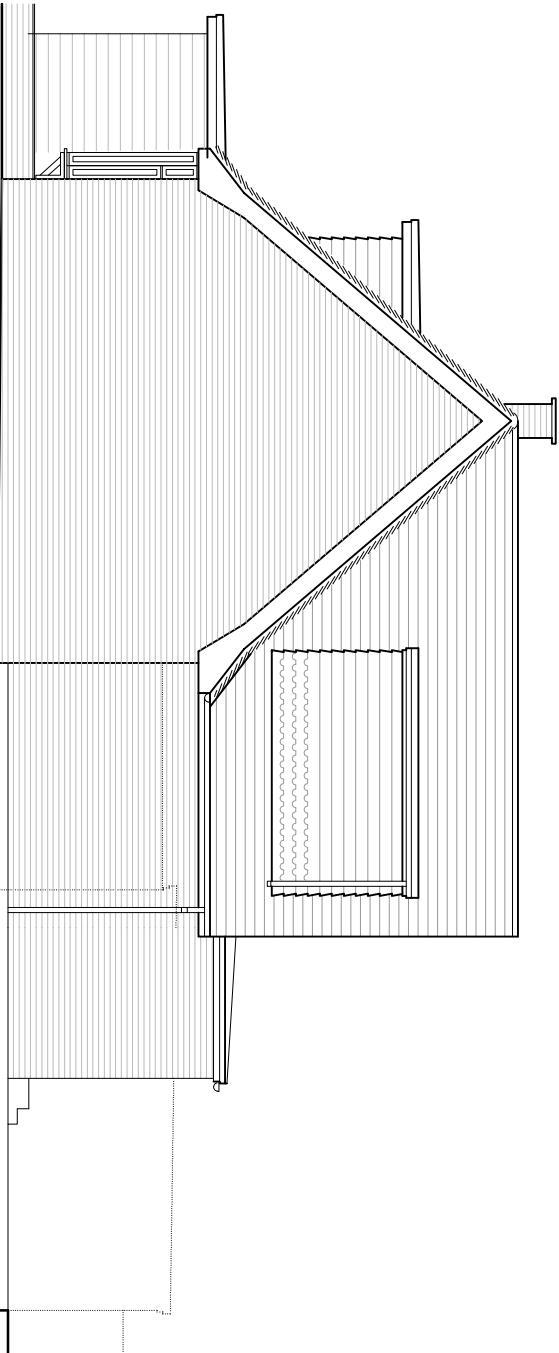

Proposed West Elevation

CLIENT: Kiruthika Chandrasekaran			
PROJECT: 45 CORINTHIAN ROAD, CHANDLERS FORD, SO53 2AY			
TITLE: FRONT / SIDE EXTENSION PROPOSED ELEVATIONS			
DATE: 10-08-2023	DRAWN BY: K C		
SCALE @ A3: 1:100	CHECKED BY: M L		
PROJECT NO.: 86	DRAWING NO.: 3	REV NO.	