

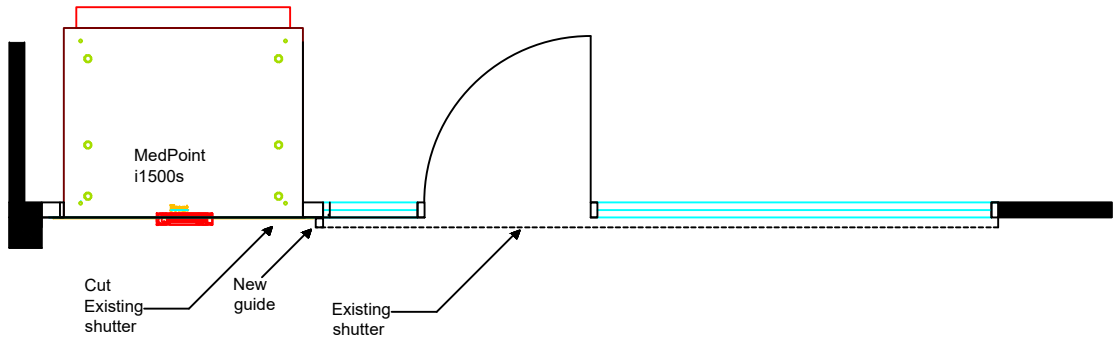
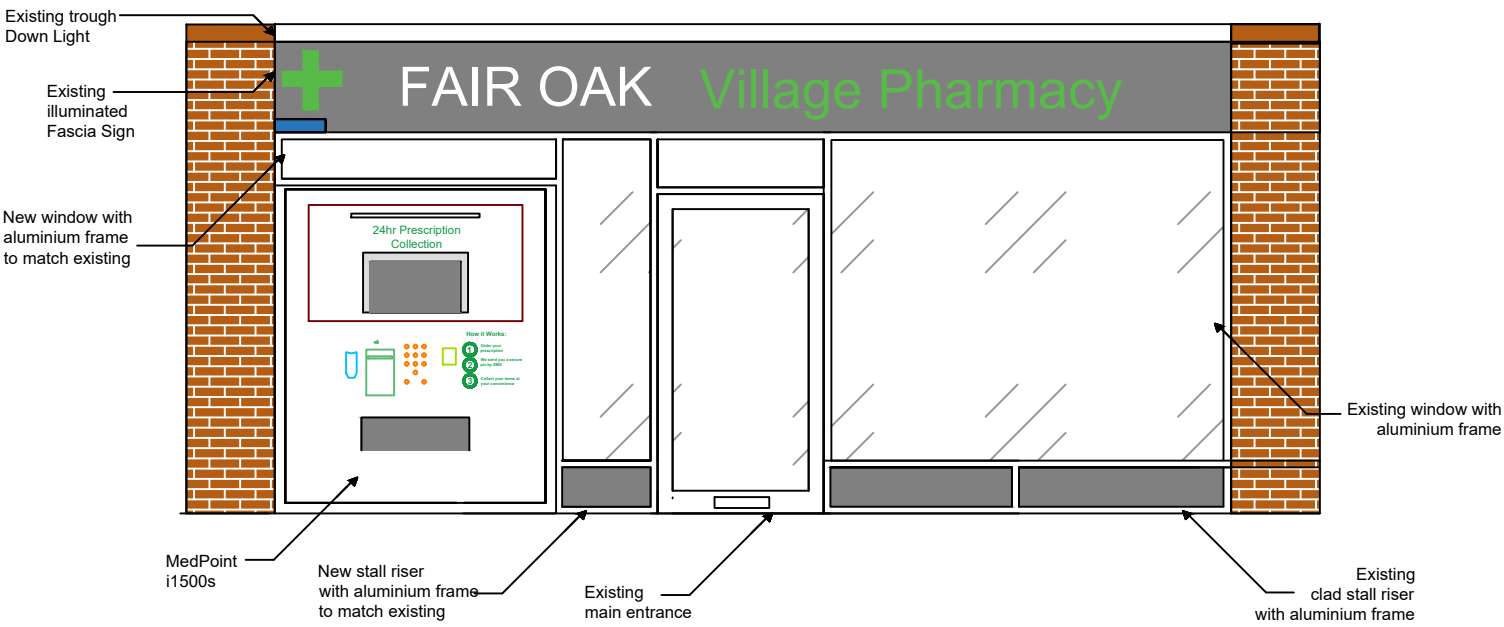



Proposed Shopfront elevation

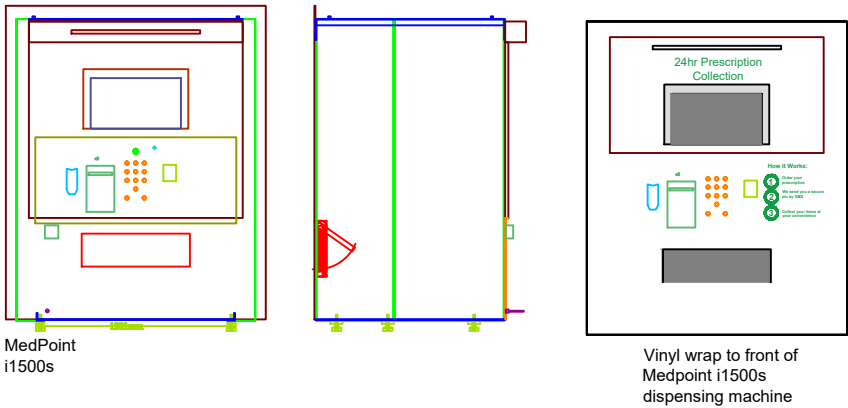

Scale Ruler in metres

 

Proposed Shopfront - side elevation

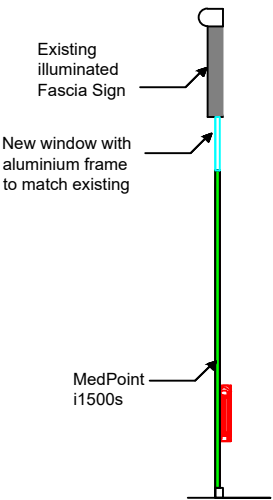

Fair Oak Pharmacy	
August 2023	
Scale 1:50 @ A3	
C.Burton	
Drawing 2	
Note: Any design work provided is chargeable if used by another third party	