



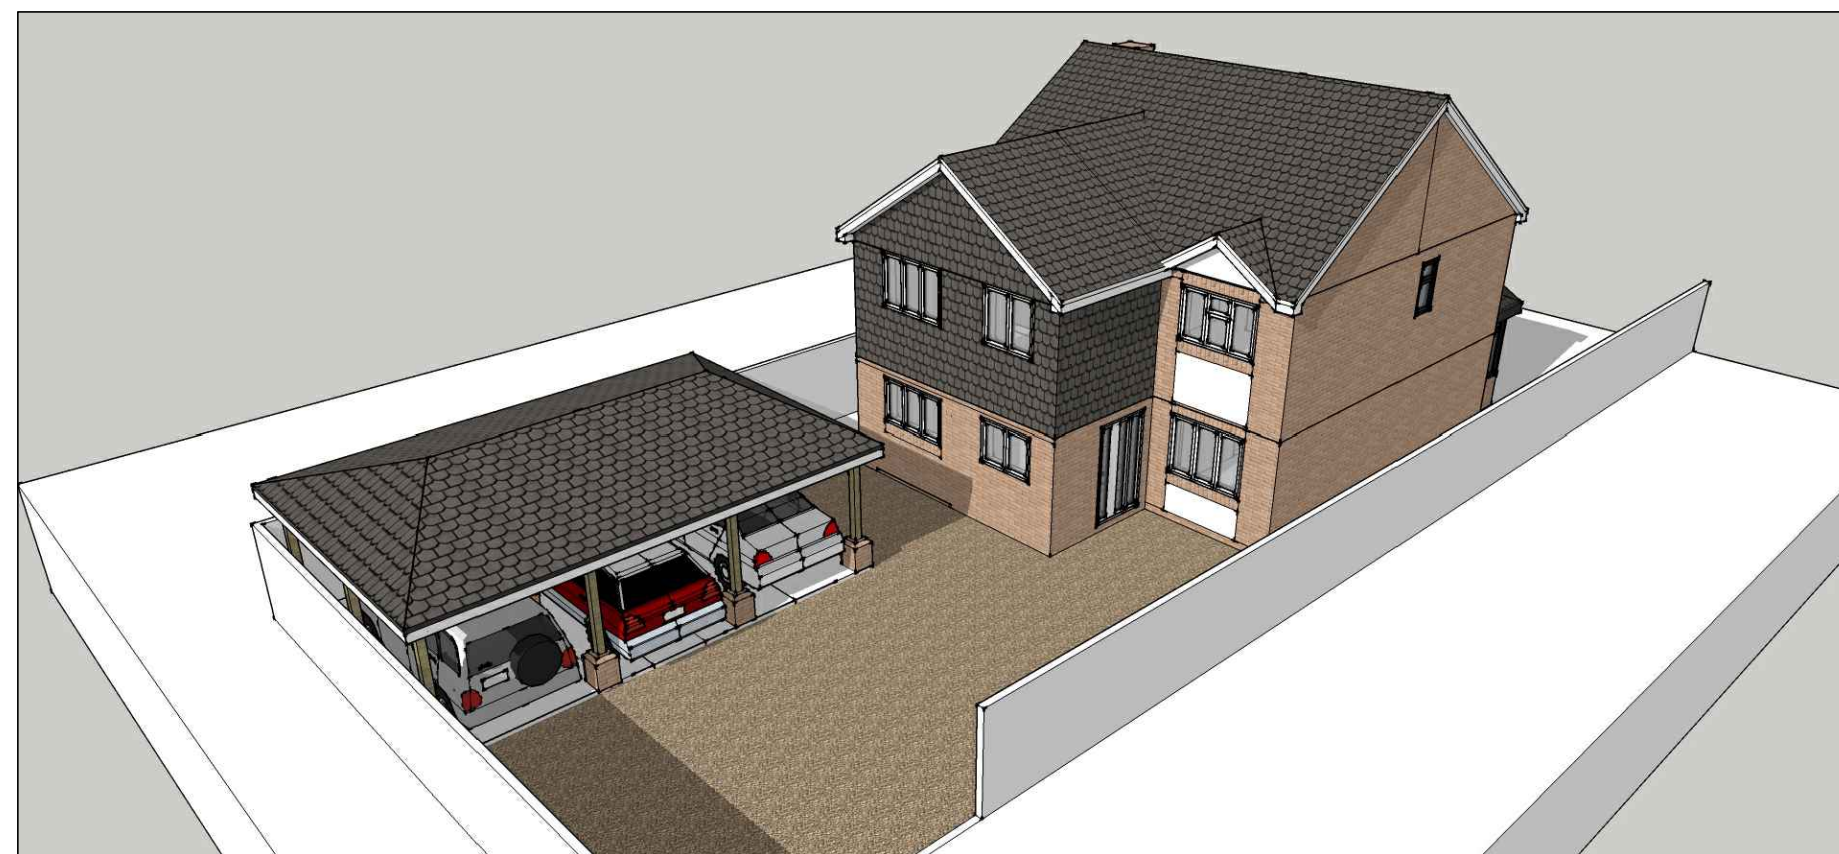


Proposed Side Elevation

scale: 1:50 @ A1, and 1:100 @ A3

 

Proposed Front Elevation

scale: 1:50 @ A1, and 1:100 @ A3


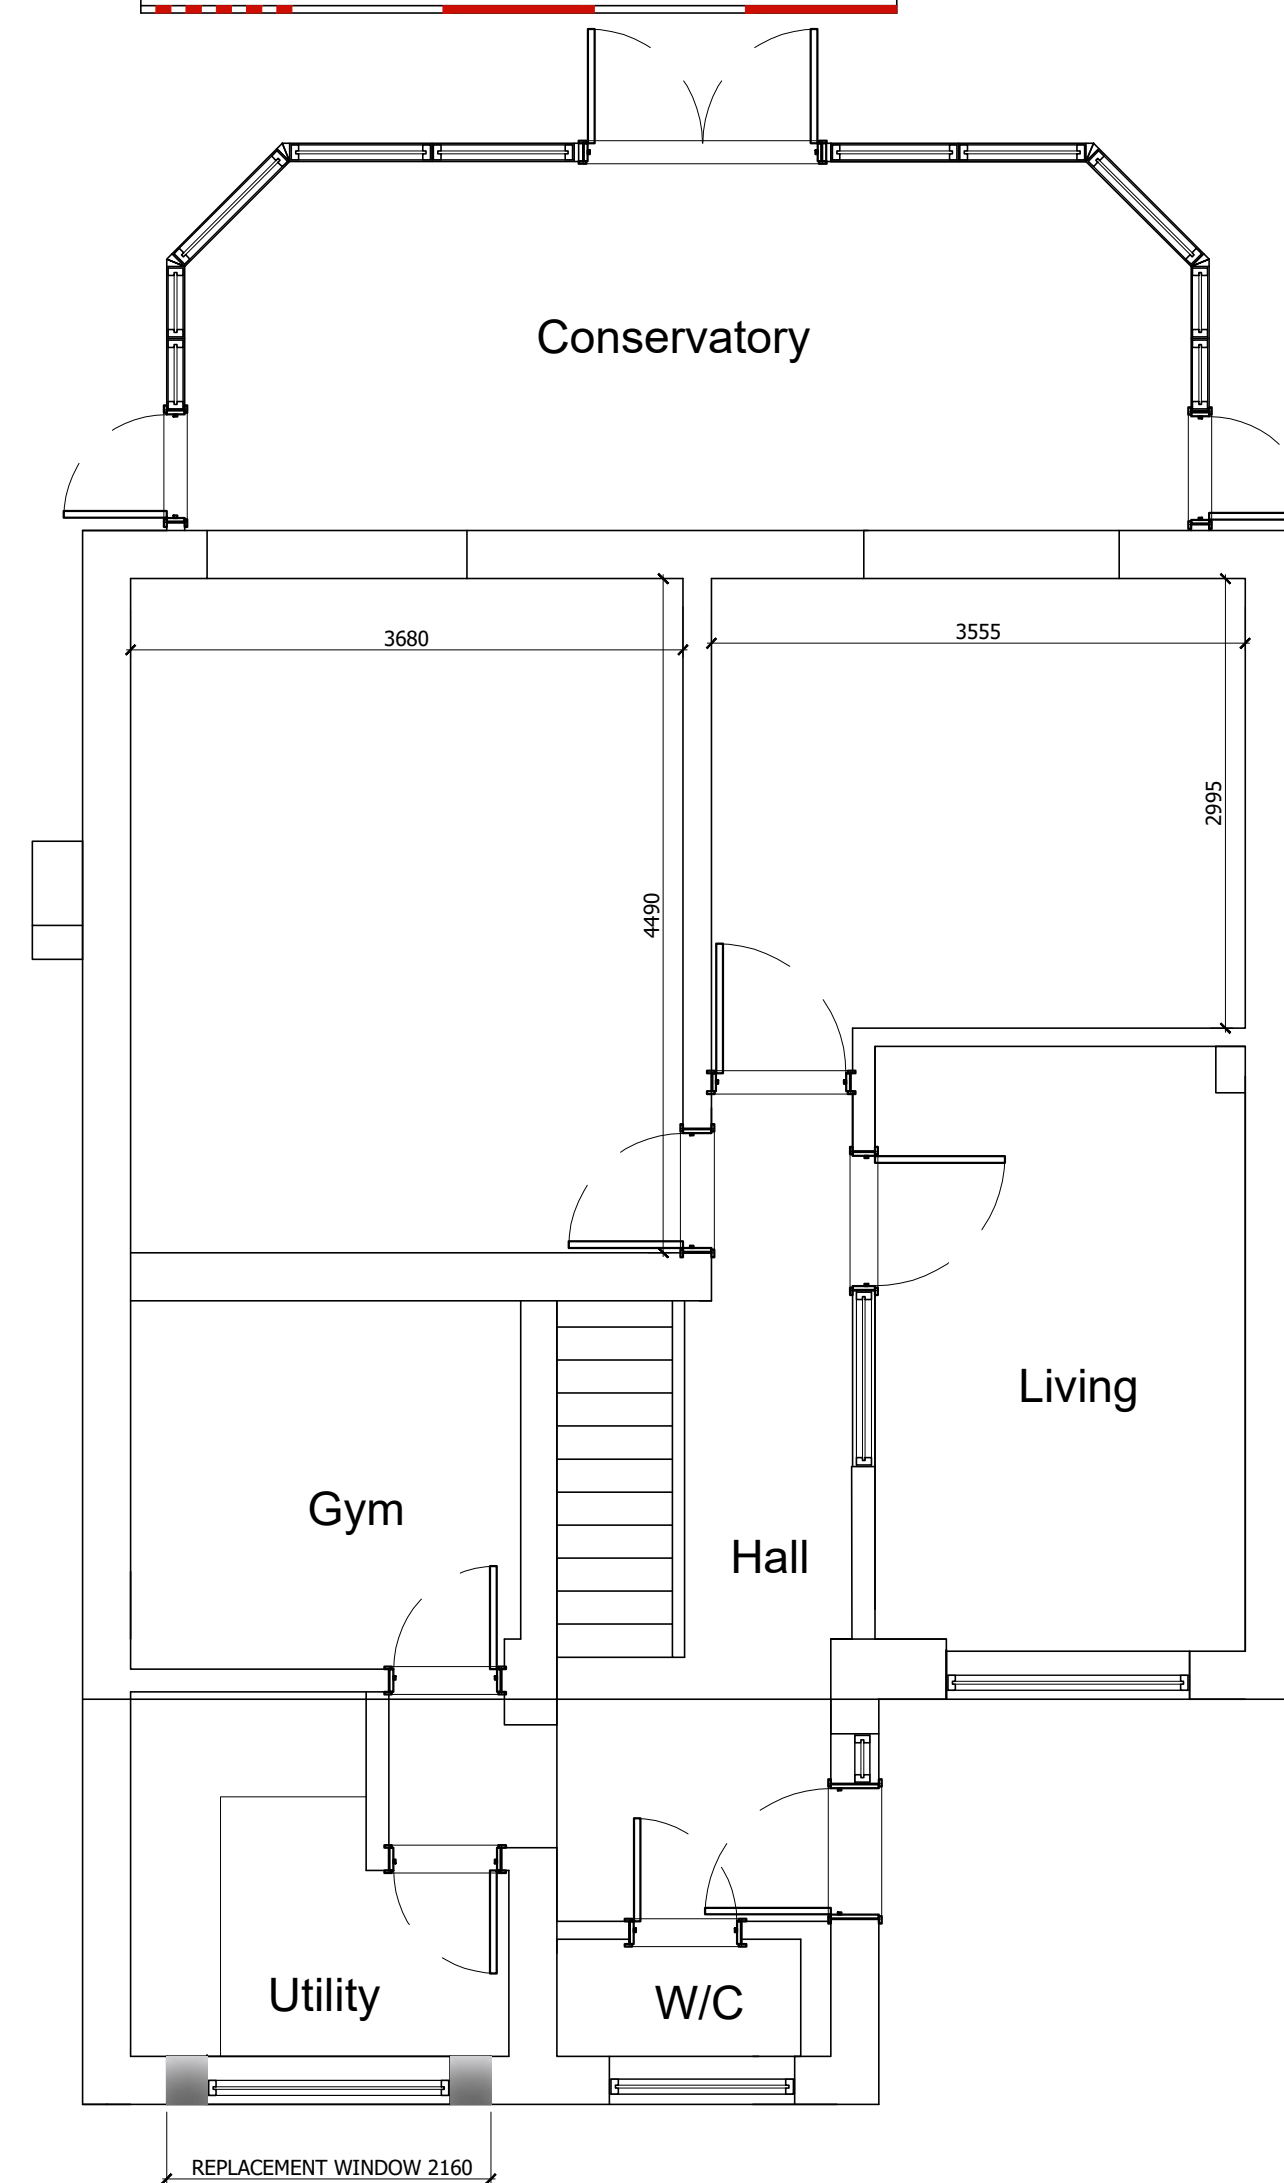


Proposed Ground Floor Plan

scale: 1:50 @ A1, and 1:100 @ A3

Proposed Side Elevation


scale: 1:50 @ A1, and 1:100 @ A3

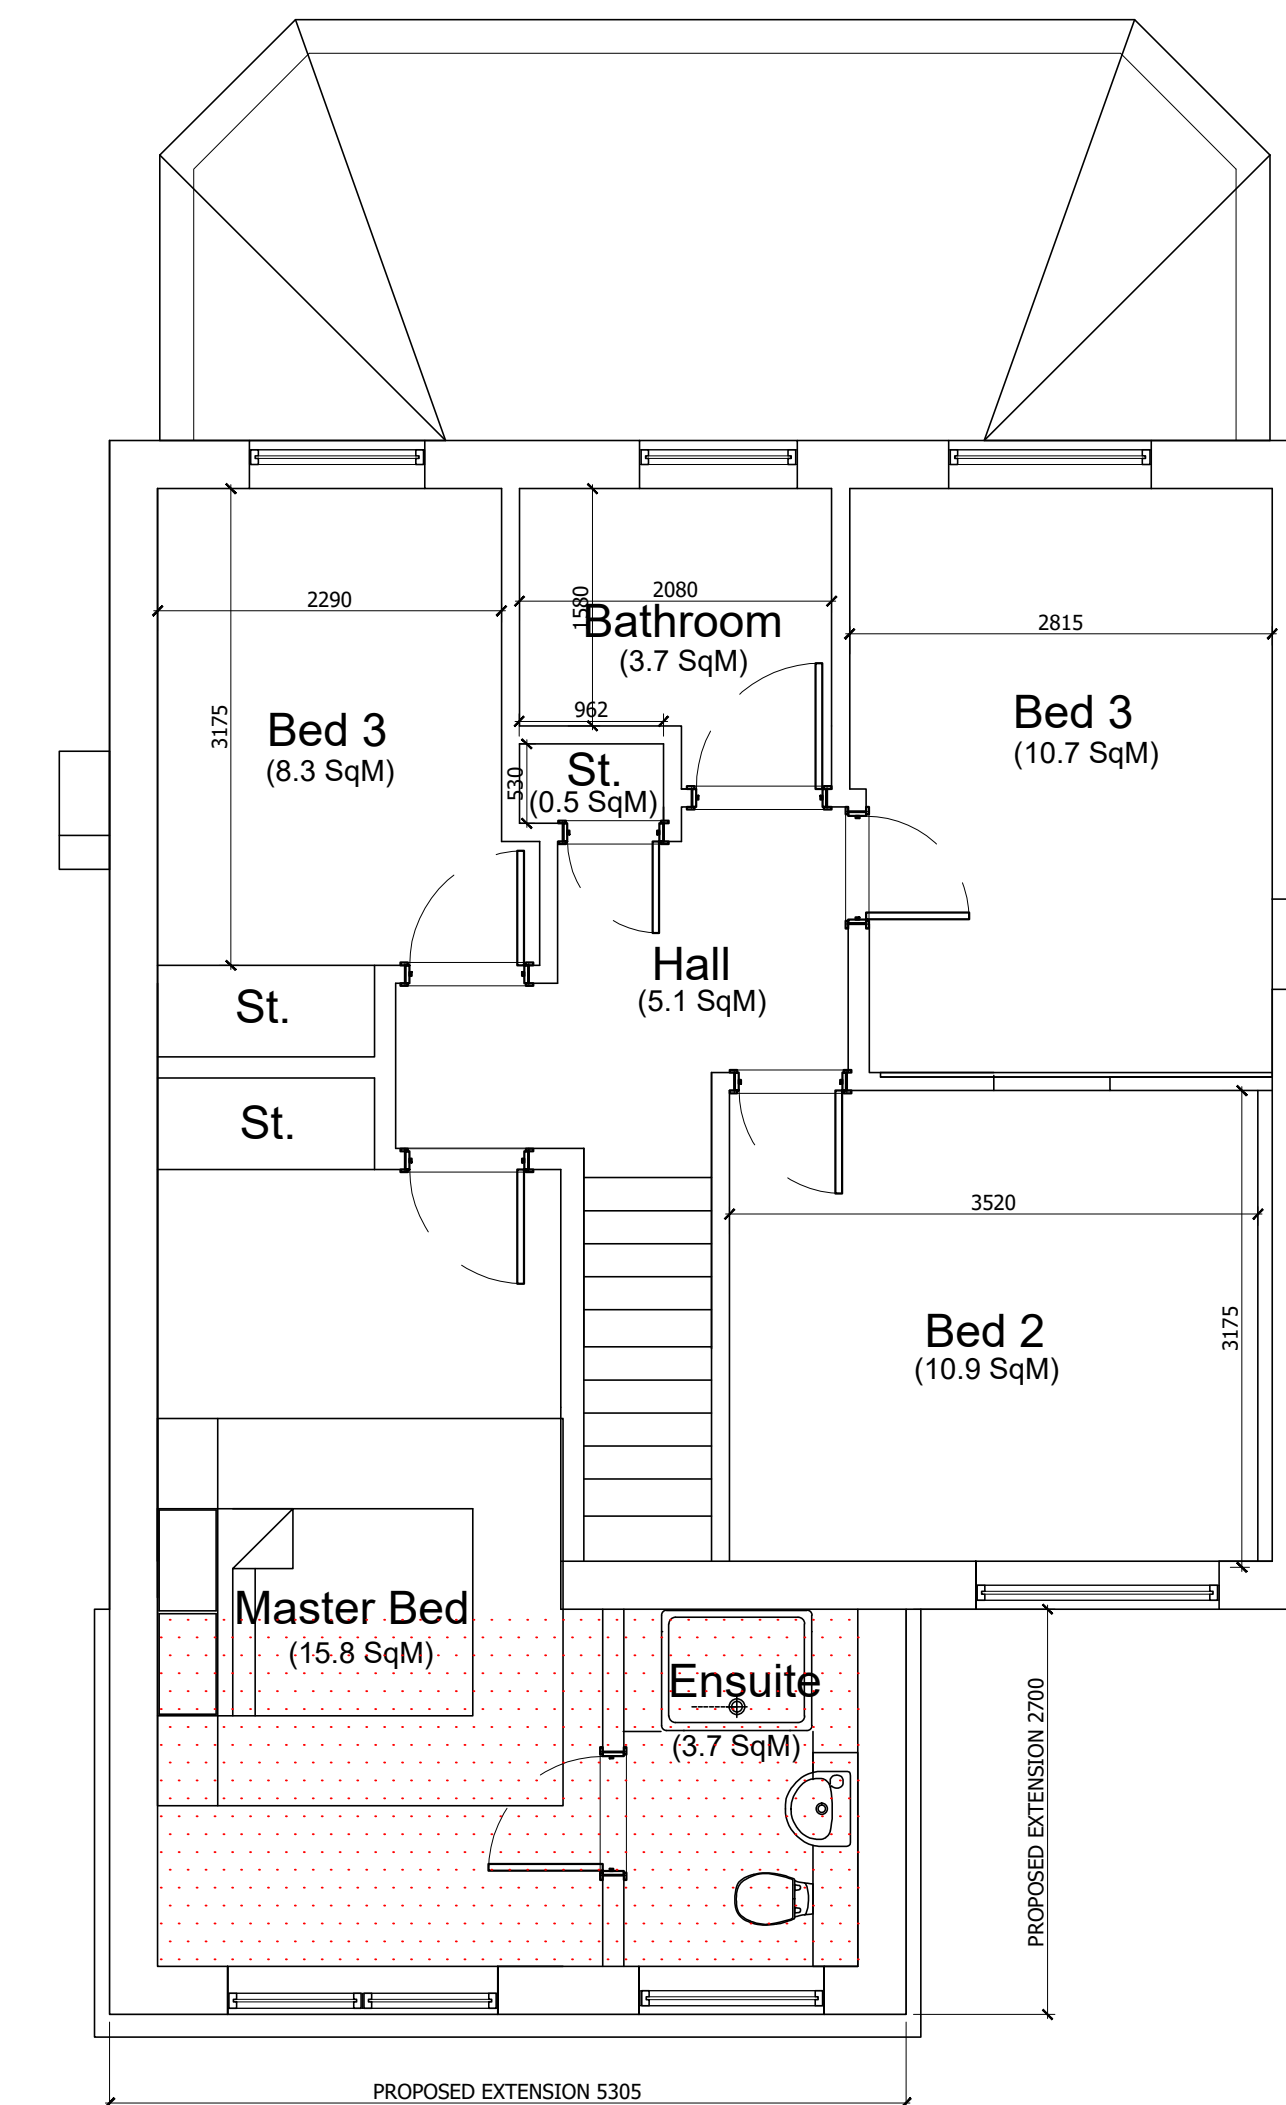 

Proposed First Floor Plan


scale: 1:50 @ A1, and 1:100 @ A3

3D Perspectives

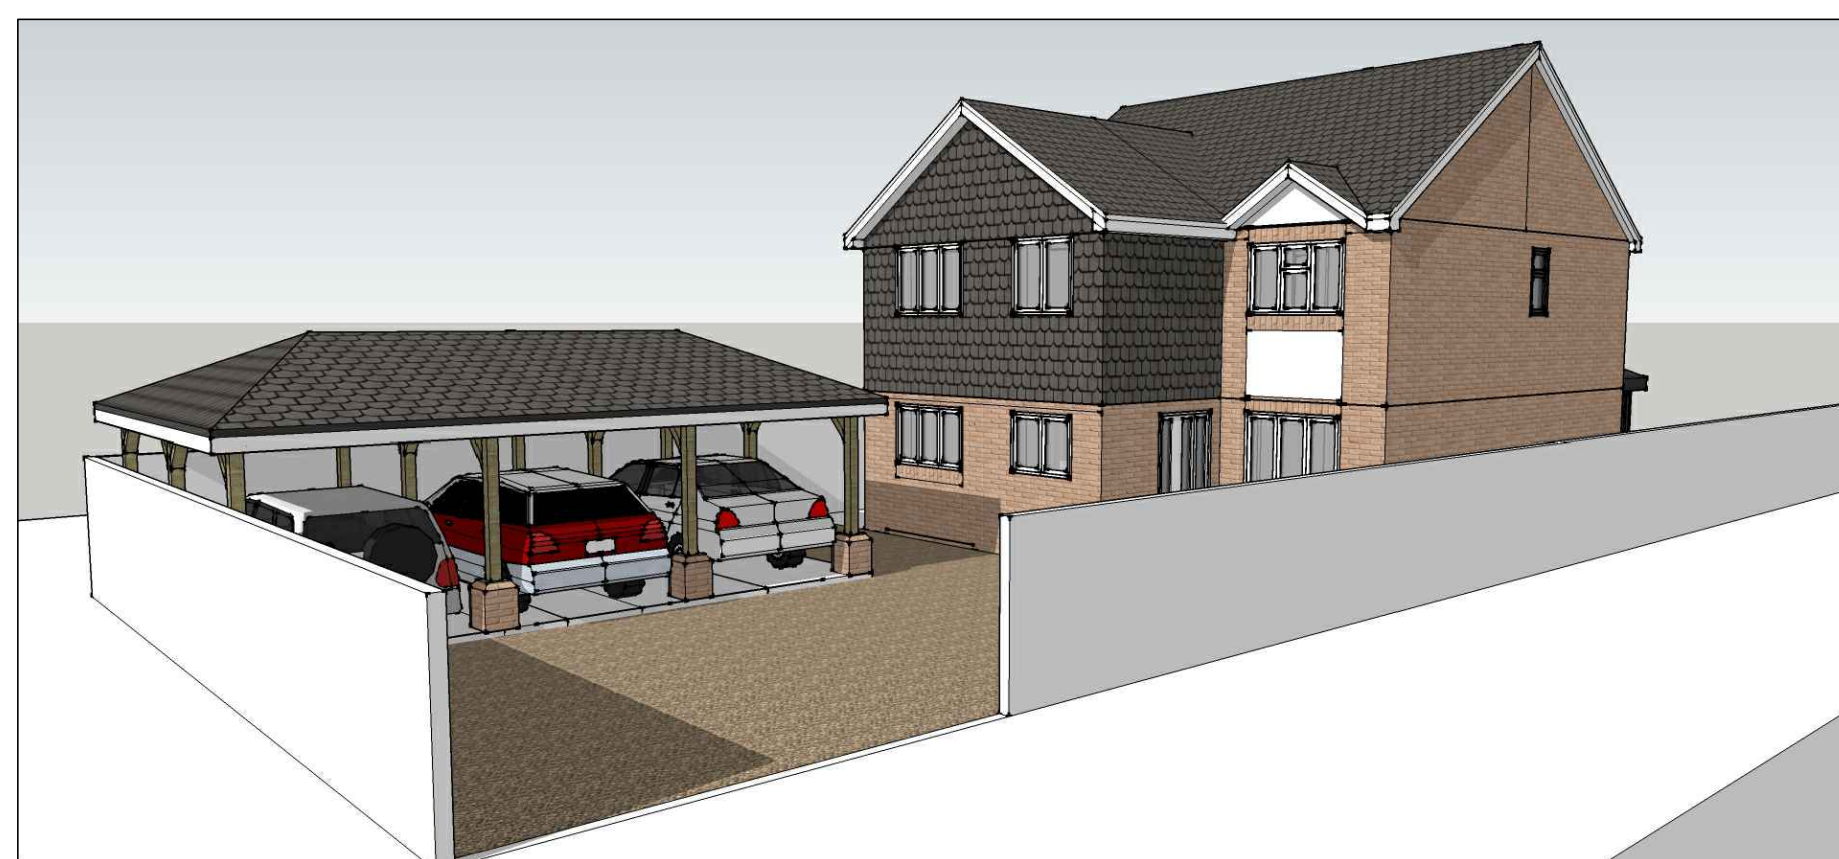

18 Limberline Spur
hilsea, portsmouth,
hampshire, po3 5hj

tel : 023 9269 1843
fax : 023 9263 9722
e : info@hrp-architects.com
w : hrp-architects.com

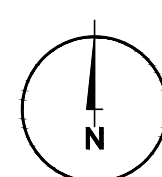

Proposed Drawings for 24 Angelica Gardens, Horton heath

As Shown
a1 scale a3 scale

notes
this drawing is the copyright of the HRP ARCHITECTS LTD and must not be reproduced in whole or part or used for the execution of works without their permission.

all dimensions to be checked on site prior to commencement of construction works and the architect notified of any discrepancy.
figured dimensions are to be used in preference to scaled dimensions.
no deviation from this drawing will be permitted

without prior consent of the architect.
all drawings are prepared subject to a full measured and structural survey of the buildings and site.

9053-12 REV A 09/08/2023 to lpa request

May 2023

all structural work is subject to the appointment of a structural engineer to confirm and agree the structural proposals.
os promap licence no. 100020449.