

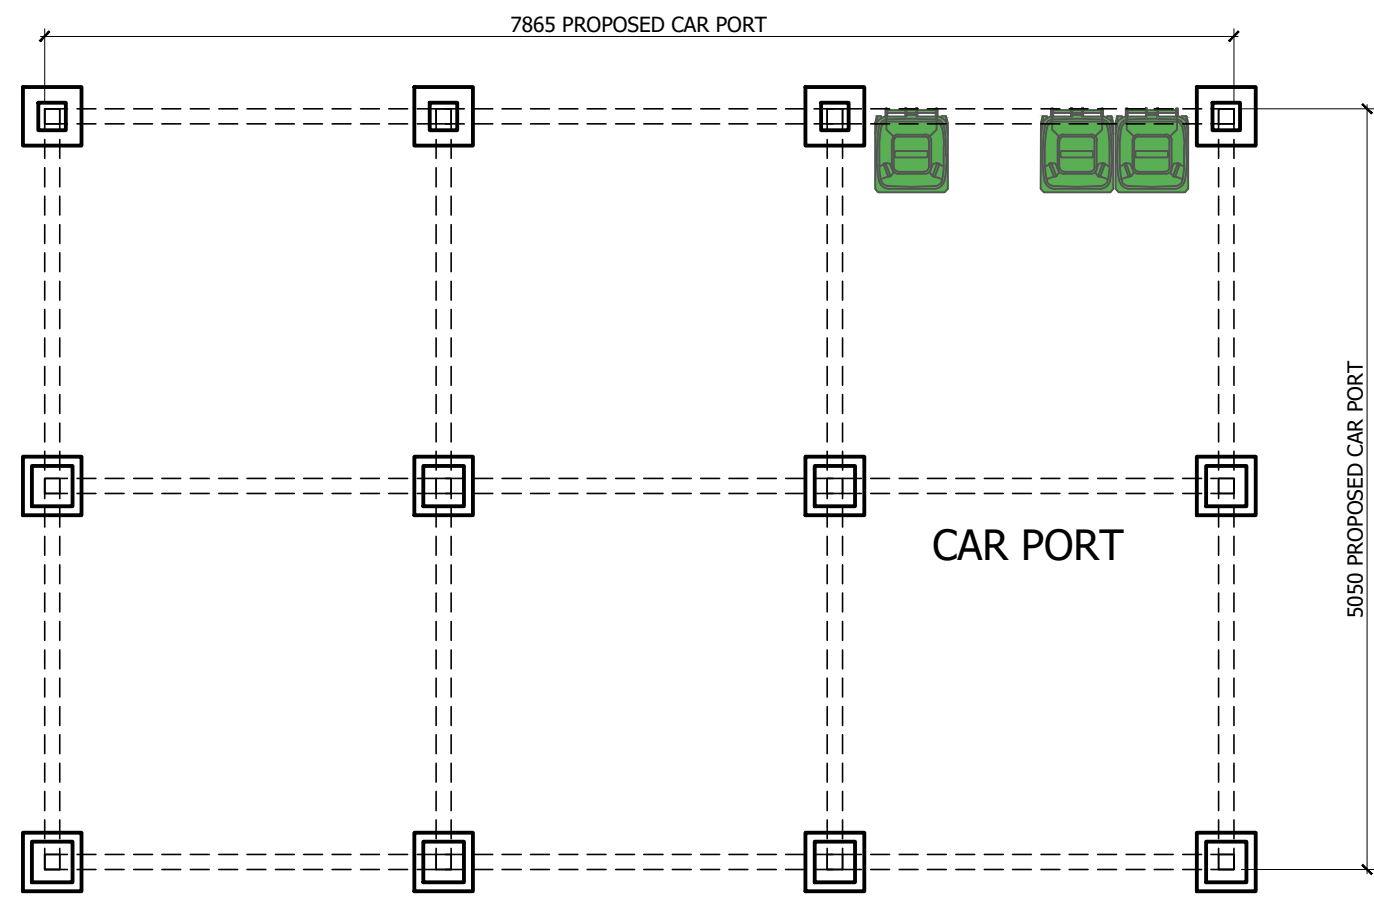


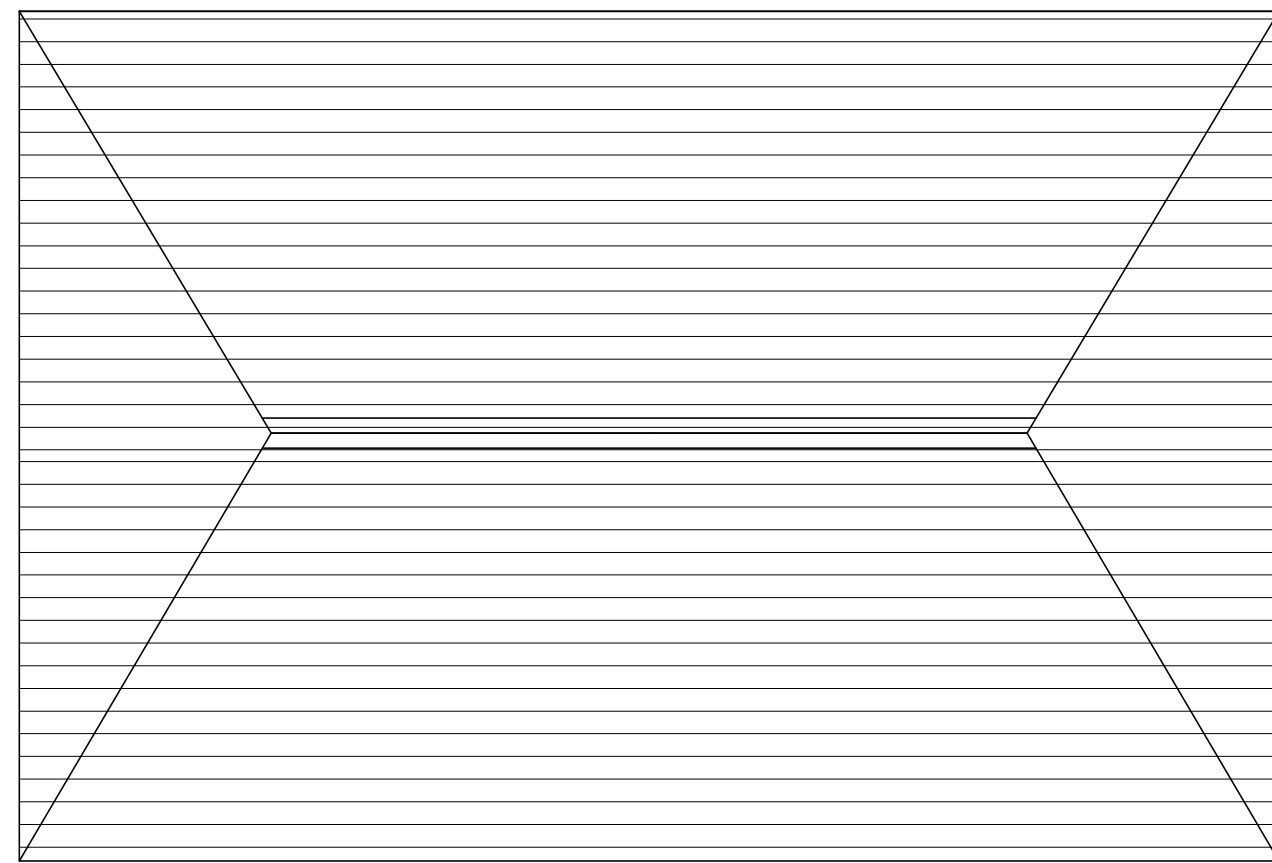

Proposed Carport Plan

scale: 1:50 @ A1, and 1:100 @ A3

 


Proposed Roof Plan

scale: 1:50 @ A1, and 1:100 @ A3





Proposed 3D Perspective

Scale : N.T.S.

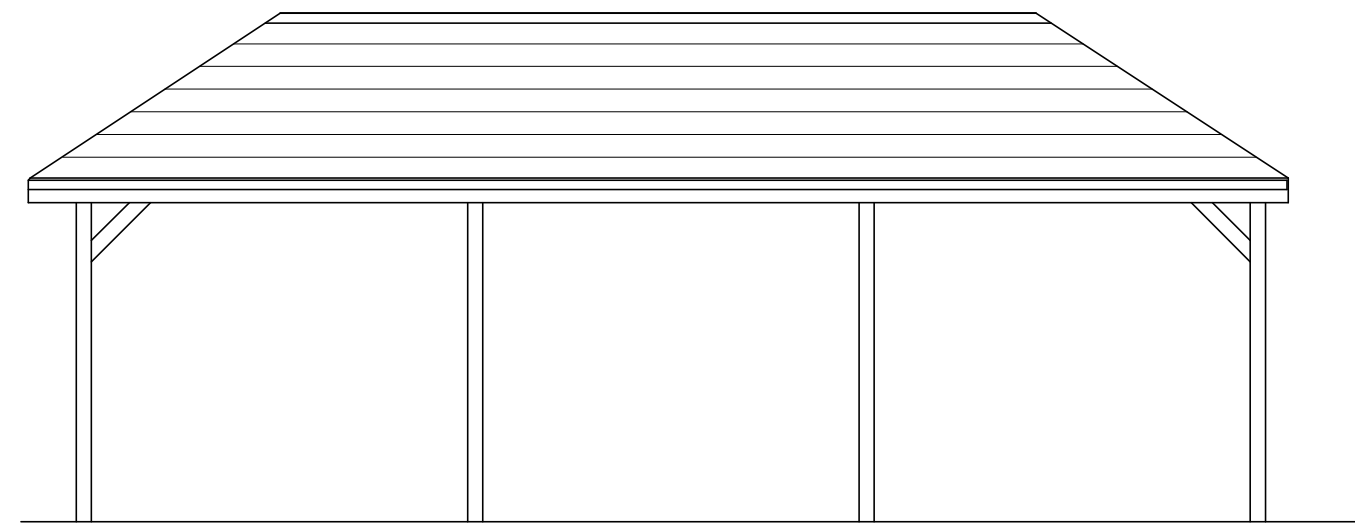


Proposed Front Elevation

scale: 1:50 @ A1, and 1:100 @ A3

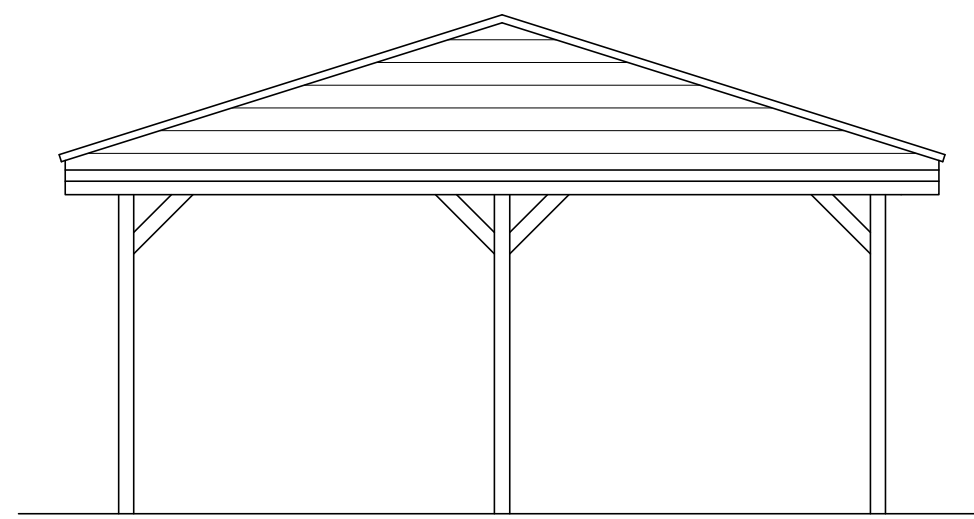 


Proposed Side Elevation

scale: 1:50 @ A1, and 1:100 @ A3

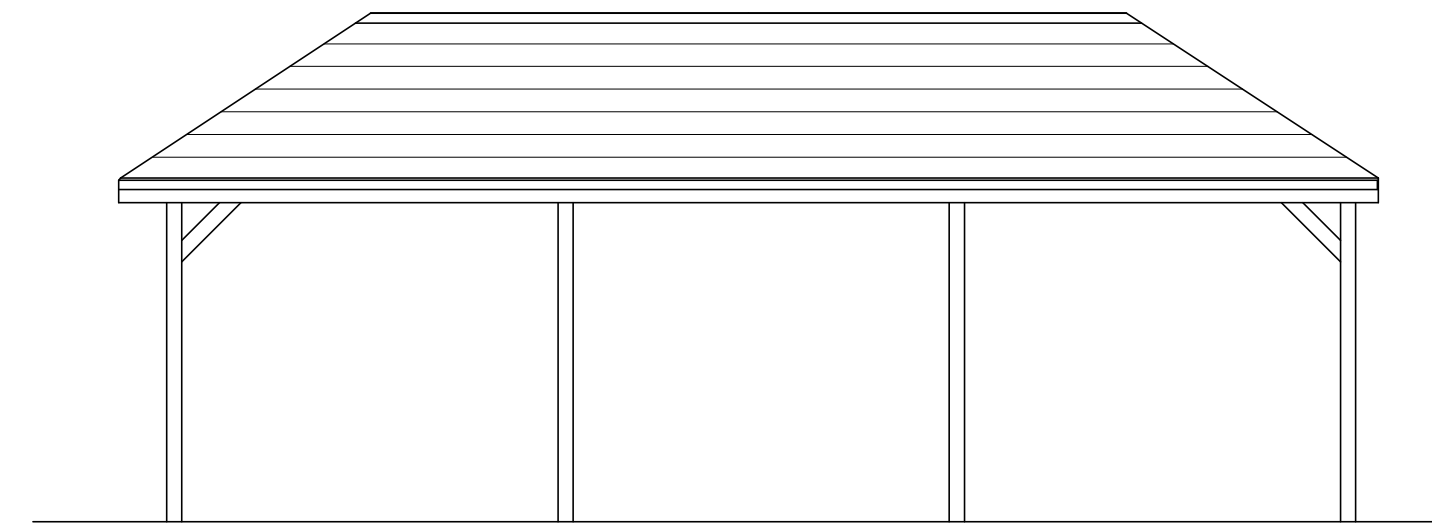


Proposed Rear Elevation

scale: 1:50 @ A1, and 1:100 @ A3

 

18 Limberline Spur
hilsea, portsmouth,
hampshire, po3 5hj

tel : 023 9269 1843
fax : 023 9263 9722
e : info@hrp-architects.com
w : hrp-architects.com

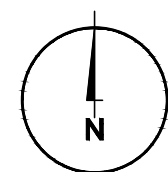

Proposed Drawings for Garage at 24 Angelica Gardens

9053 -13 REV A 09/08/2023 to lpa request

17 05 2023 -MMH JJH MSC

notes

this drawing is the copyright of the HRP ARCHITECTS LTD and must not be reproduced in whole or part or used for the execution of works without their permission.

all dimensions to be checked on site prior to commencement of construction works and the architect notified of any discrepancy. figured dimensions are to be used in preference to scaled dimensions. no deviation from this drawing will be permitted

without prior consent of the architect.

all drawings are prepared subject to a full measured and structural survey of the buildings and site.

all structural work is subject to the appointment of a structural engineer to confirm and agree the structural proposals.
os promap licence no. 100020449.