



 

North Elevation

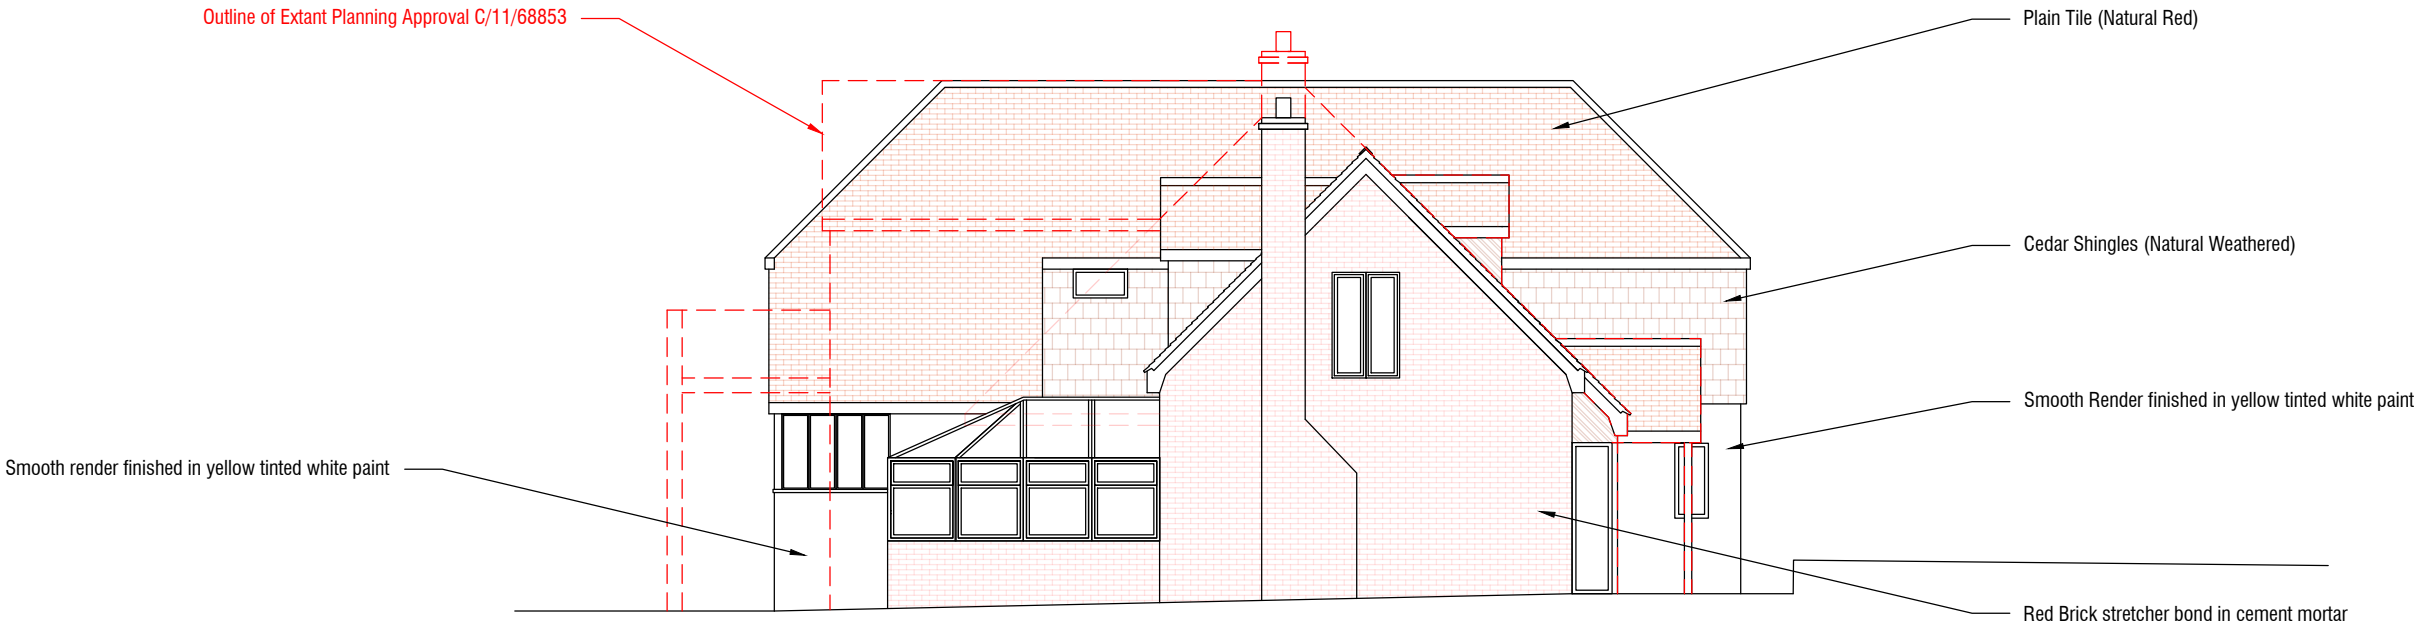

South Elevation

E	~	-	-
D	~	-	-
C	~	-	-
B	-	-	-
A	Initial issue	GA	5/8/23
Rev	~Notes~	Drawn	Date

- Important Notes :**
1. Dimensions NOT to be scaled ~ please consult Project Aymes if in doubt.
 2. Dimensions displayed in metres unless specified otherwise.

Project:	The Coach House Old Bursledon SO31 8DH		Drawing Status:	PRELIMINARY	Scale @ A3:	1:100
Drawing Titles:	Existing Elevations North and South		Drawn By:	G.Aymes	Date:	5th August 2023
			Drawing No:	173	Sheet No:	004
					Revision	A

Gideon Aymes · CEng MICE
Civil Engineer · Project Manager

Project Aymes
7 Newton Close
Whiteparish
Salisbury
Wiltshire
SP5 2SP



**PROJECT
AYMES**

M: 07775 826 818
E: gideon@projectaymes.com
W: projectaymes.com