

PLOT 1
5 bed 8 person
194m²


ELEVATION NOTES	
①	Red facing brickwork
②	White casements, bifolds
③	Timber entrance doors
④	Re-constituted stone cills
⑤	UPVC black rainwater goods
⑥	Feature brick band
⑦	Red plain tile roofing
⑧	Red clay hanging tiles
⑨	White soffits and fascias



South-East Elevation
1:100




South-West Elevation
1:100

 


North-West Elevation
1:100




North-East Elevation
1:100

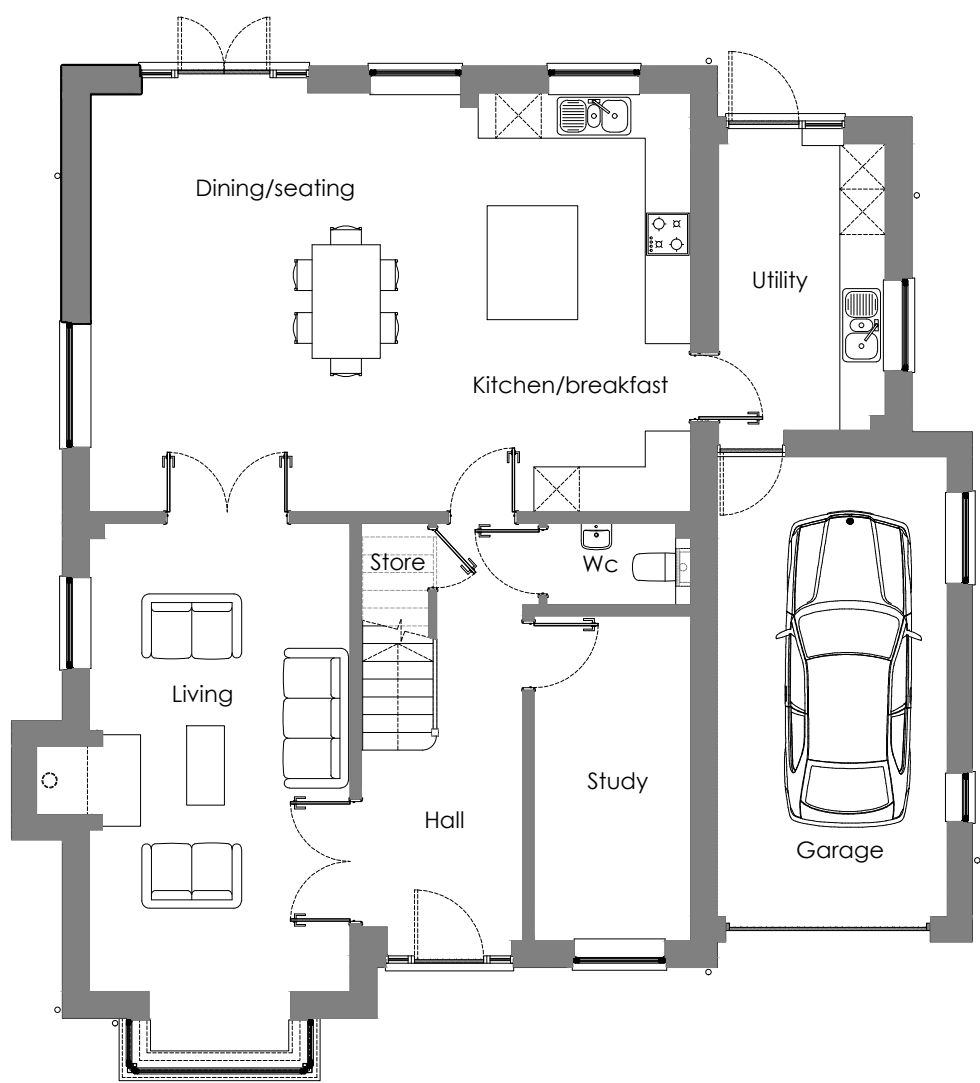


N Ground Floor Plan
1:100

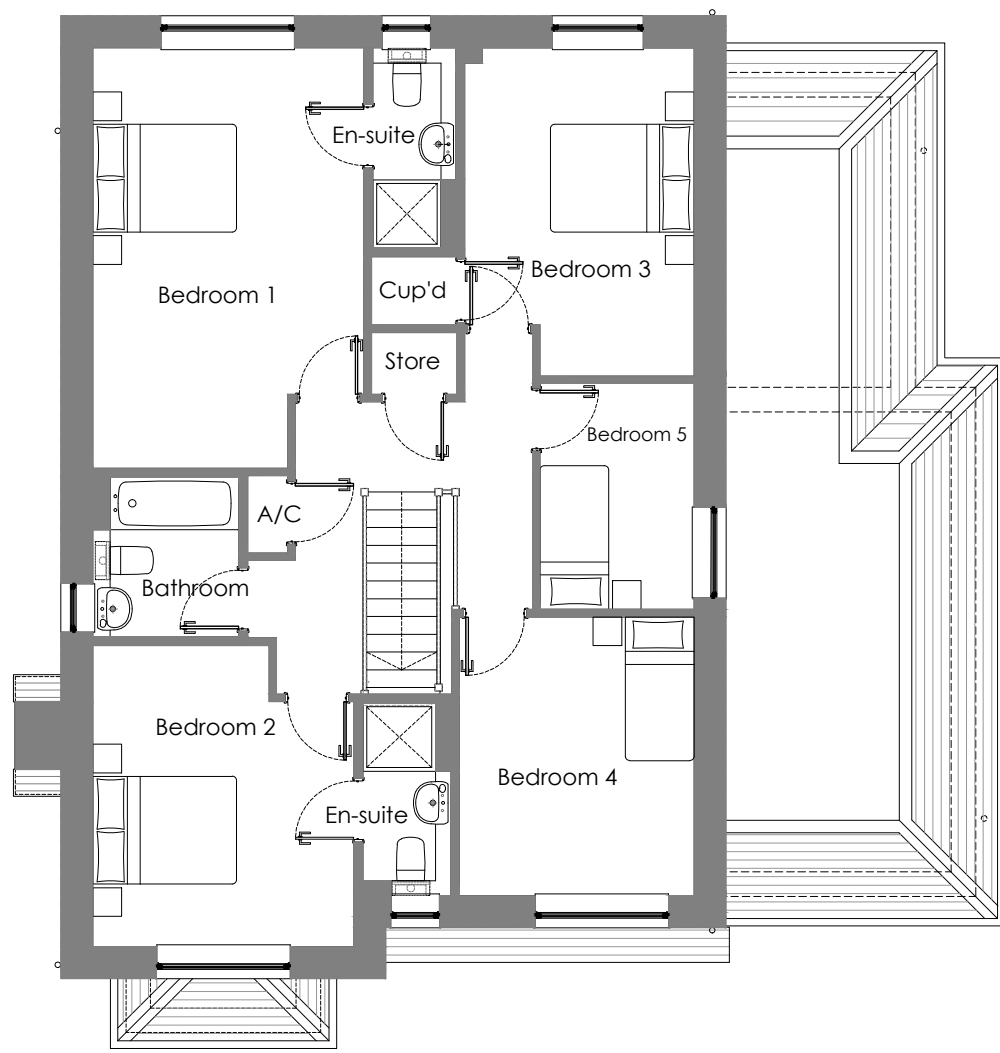


N First Floor Plan
1:100

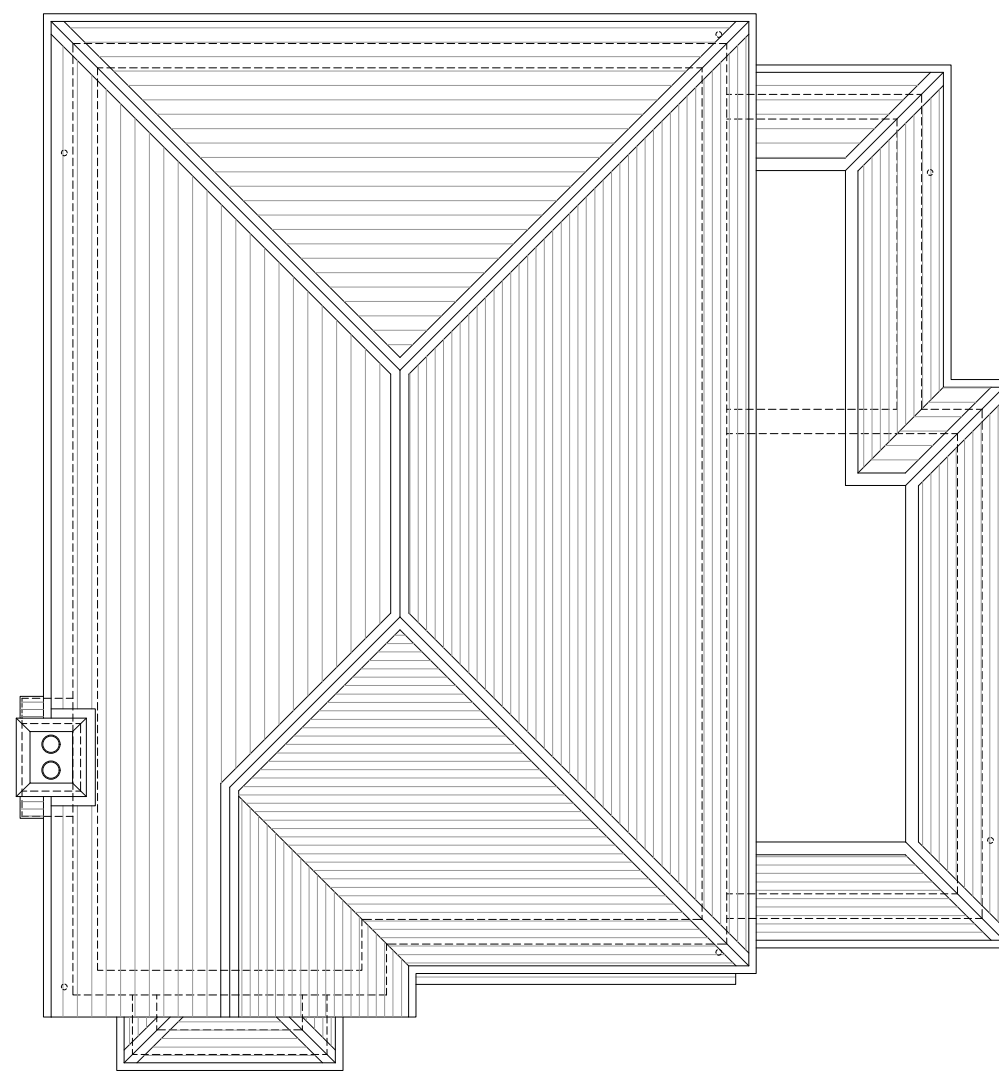

N Roof Plan
1:100

 

notes:

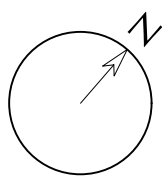

revisions:

-
-
-
-
-
-
-

NOTE: The contractor is responsible for checking all site dimensions and levels. These should be checked prior to the ordering of any components and before the commencement of the works. All discrepancies should be brought to the attention of the Contract Administrator

Capital Homes

Bridge Road
Bursledon

drawing information

title: Plot 1 - Floor plans &
elevations - As proposed

status: Planning
date: October 2022
scale: 1:100 @A1
drawn: CR
chk'd: SCR



job: 1122 dwg: 1008 rev: /