




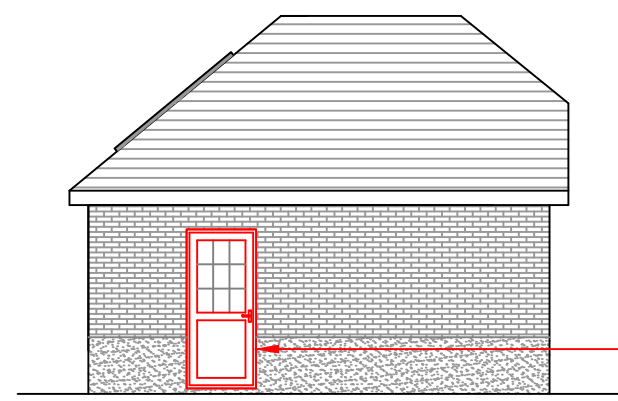


Proposed north-east side elevation
Scale 1:100

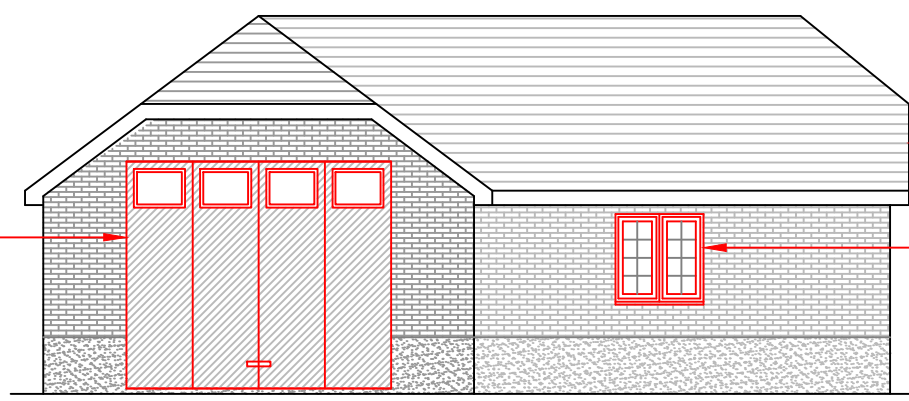


Proposed north-west side elevation
Scale 1:100

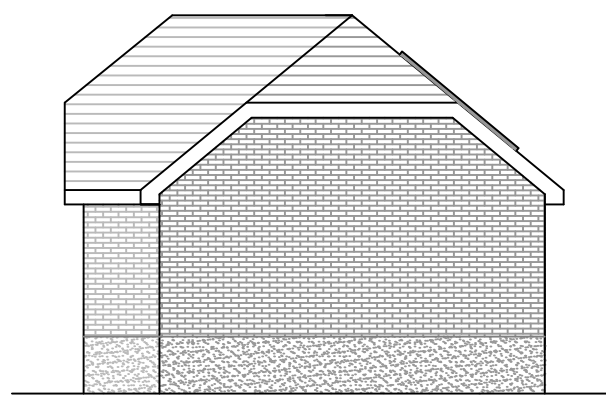

Proposed south-west elevation
Scale 1:100

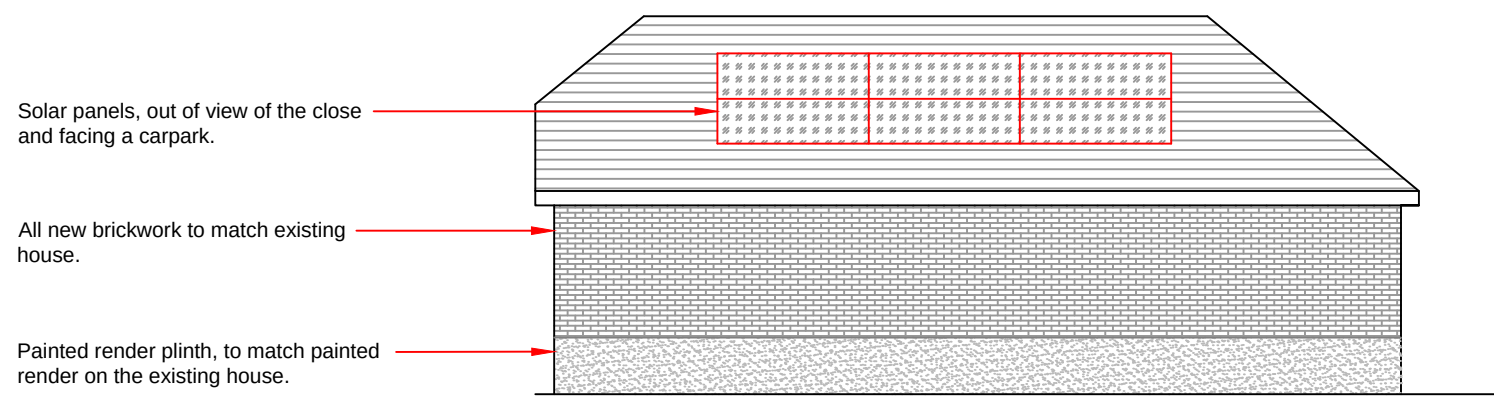

Proposed south-east elevation
Scale 1:100

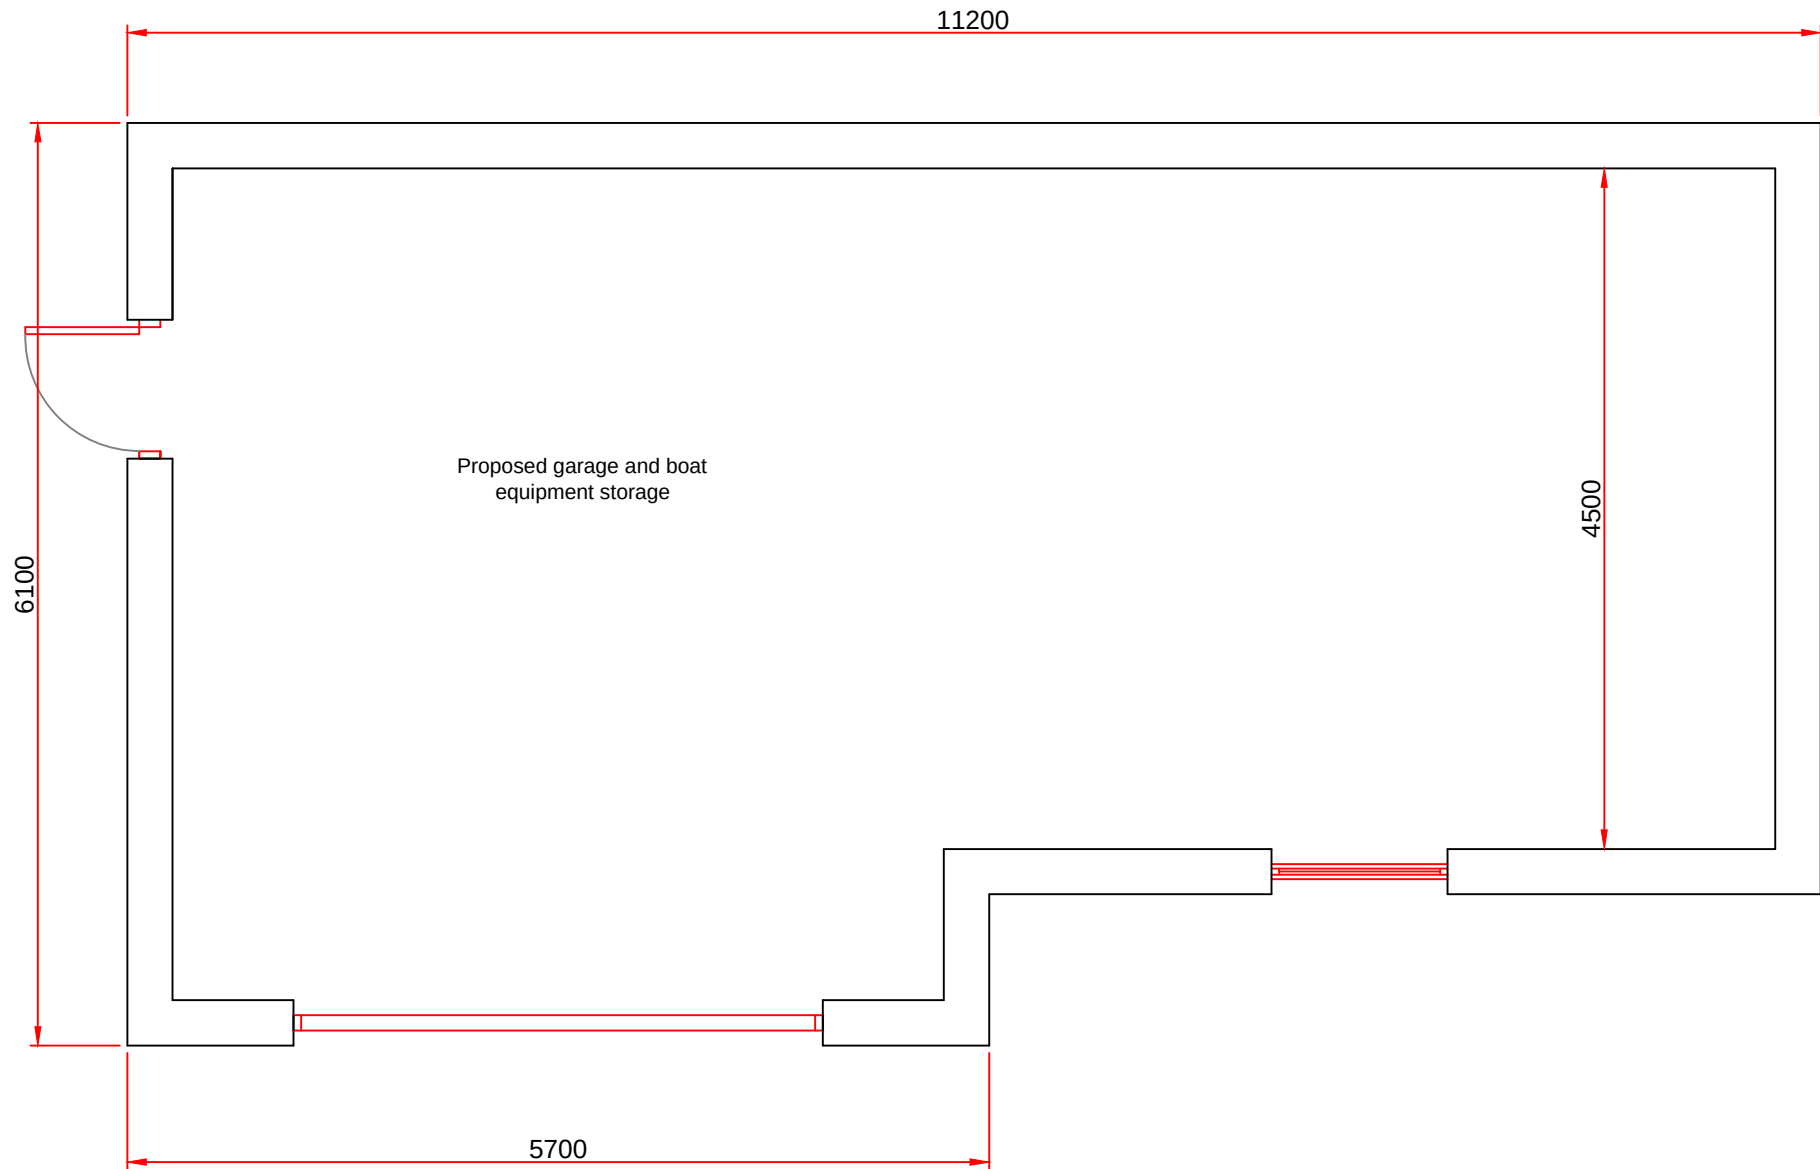

Proposed floor plan
Scale 1:50



Chestnut View - existing house, unaltered
Proposed north-west side elevation
Scale 1:100




Chestnut View - existing house, unaltered
Proposed south-west elevation
Scale 1:100




Chestnut View - existing house, unaltered
Proposed south-east side elevation
Scale 1:100




Existing location plan
Scale 1:1250
License no. 100047474

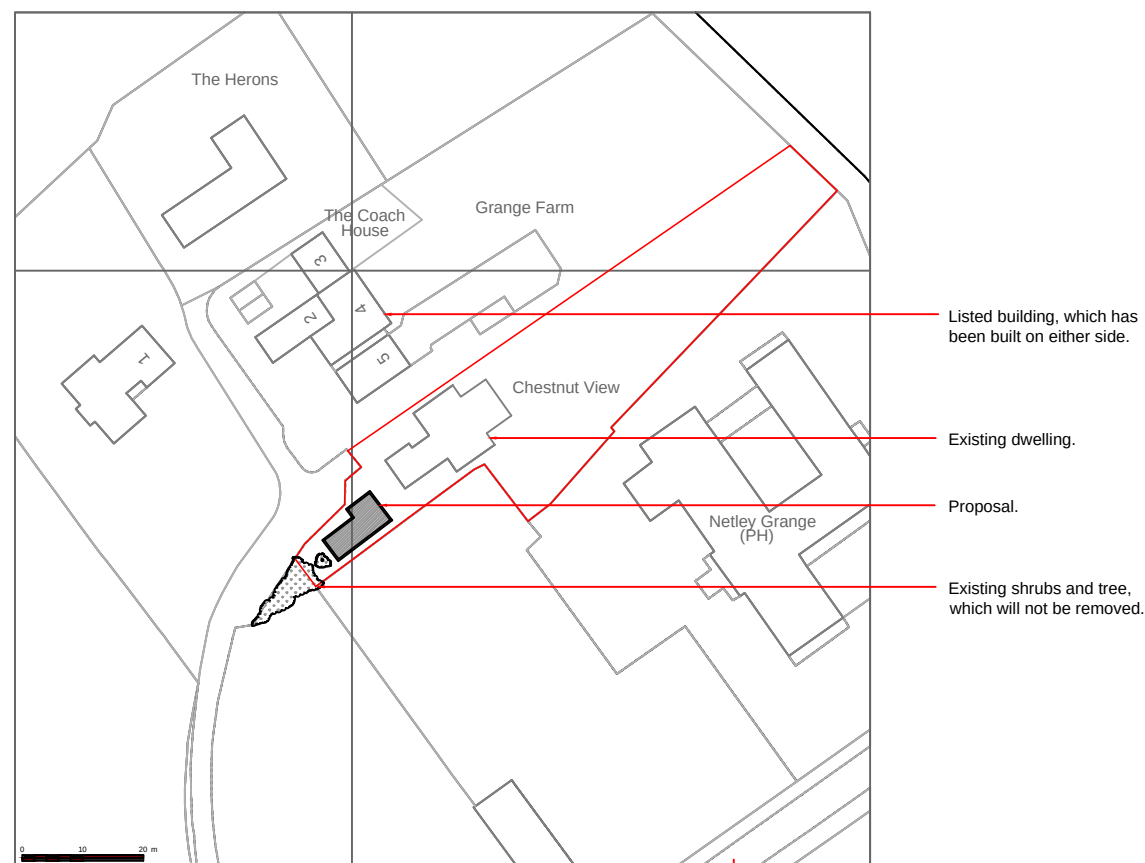

Proposed location plan
Scale 1:1250
License no. 100047474

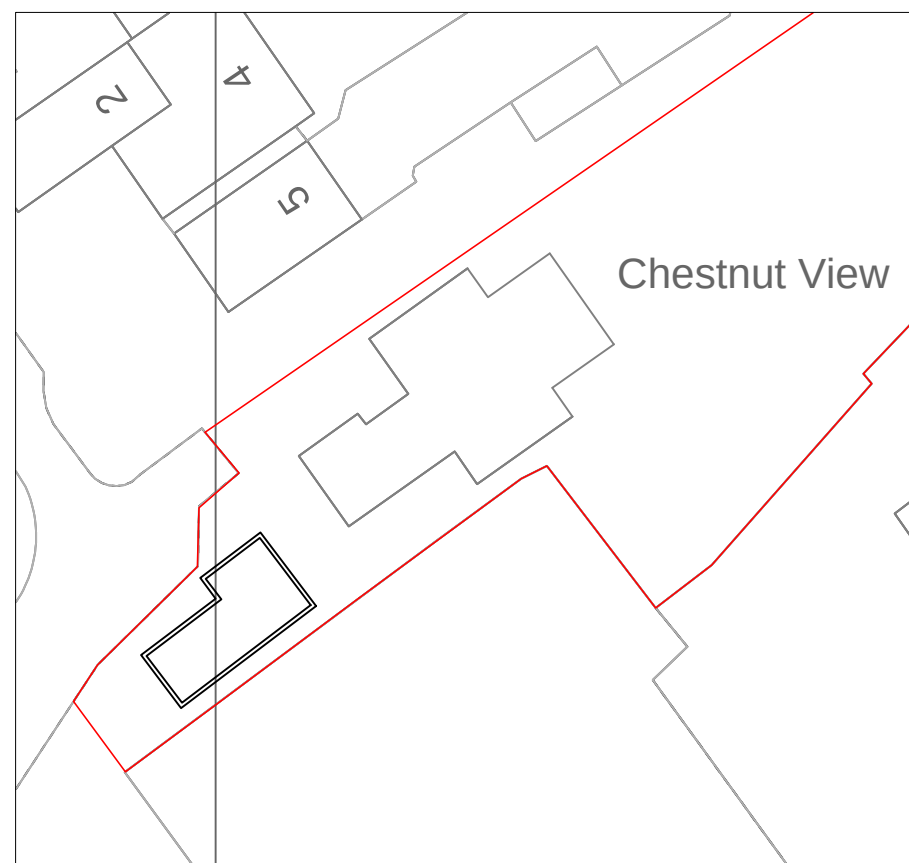

Proposed block plan
Scale 1:200
License no. 100047474

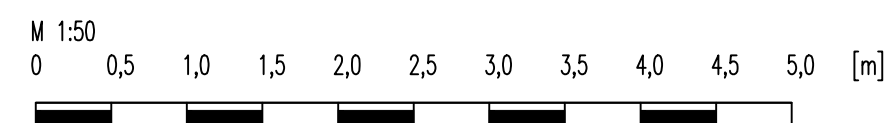

Notes:
Read in conjunction with the planning and conservation statement.

DO NOT SCALE FROM THIS DRAWING
ALL DIMENSIONS TO BE CHECKED ON SITE
THIS IS NOT A WORKING DRAWING



Mrs Crystal Mintram
13 Oaktree Road
Southampton, Hampshire
SO18 1PL

Client: Mr and Mrs Clark
Chestnut View
Grange Road, Netley Abbey
Hants, SO31 5FF.

Project Title:

New garage and boat
equipment storage.

Drawing Title:

Proposed floor plan, elevations
and location/block plans.

Project No.:	Drawing No.:	Rev.
2023-287	P01	
Date: August 2023	Scale: 1:50/1:100/1:200 @ A1	
Stage: For planning purposes only		
Drawn by: Crystal Mintram - Tel: 07769 152012		