

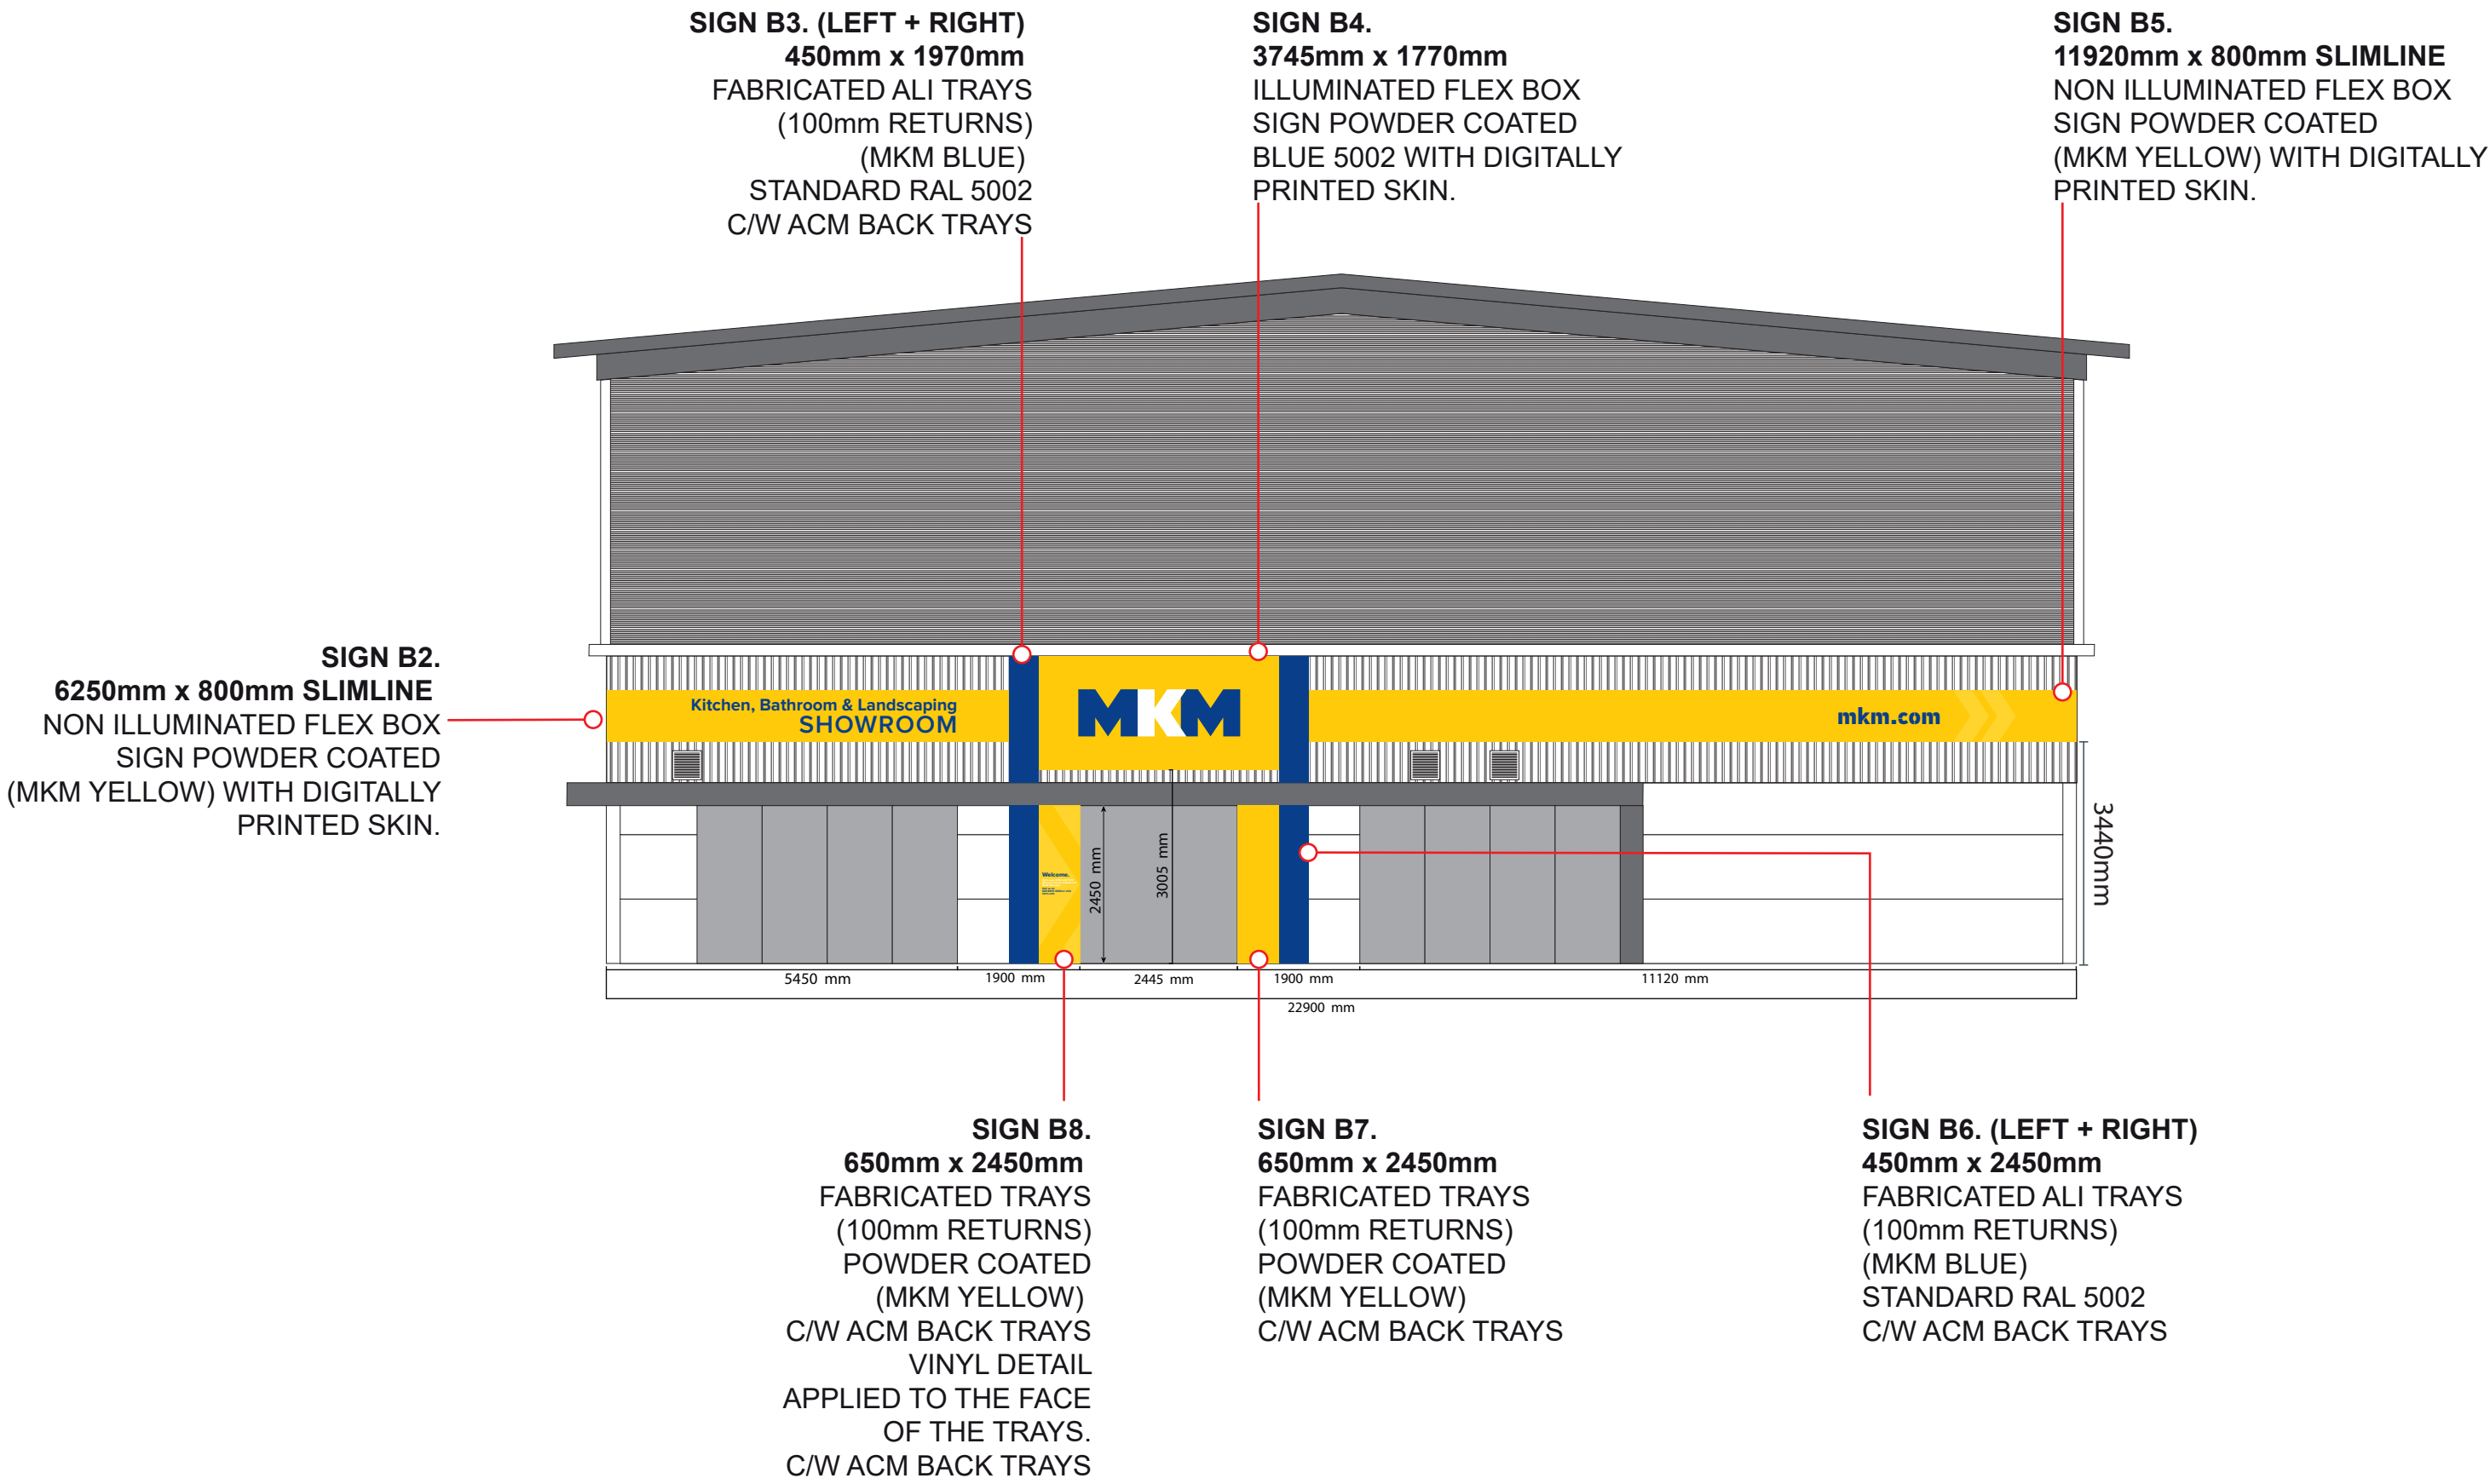


EAST ELEVATION

 



SCALE 1:100 @A2

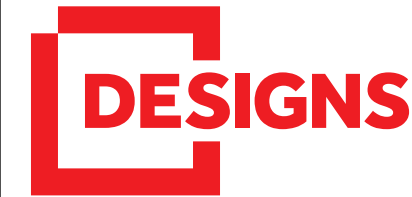


COMPANY	MKM
BRANCH LOCATION	EASTLEIGH
	Designs Signage Solutions Ltd. Innovation Drive, Ipark Industrial Estate, Hull, HU5 1SG





This drawing, the works and concepts depicted are copyright of the consultant and may not be reproduced or made use of, either directly or indirectly without express written consent. All heights, levels, sizes and dimensions to be checked on site before any work is put to hand.

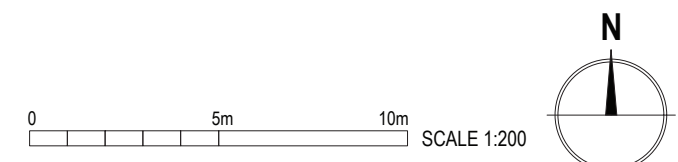 

SCALE 1:250 @A1

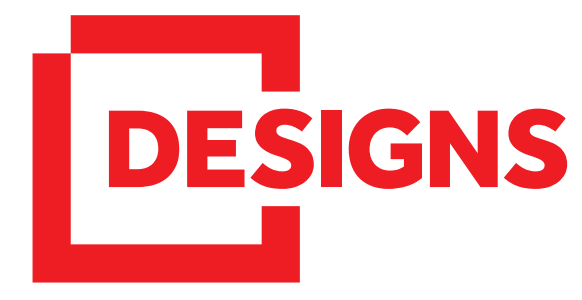
COMPANY	MKM
BRANCH LOCATION	EASTLEIGH
	Designs Signage Solutions Ltd.
	Innovation Drive, Ipark Industrial Estate, Hull, HU5 1SG


EASTLEIGH TOTEM.

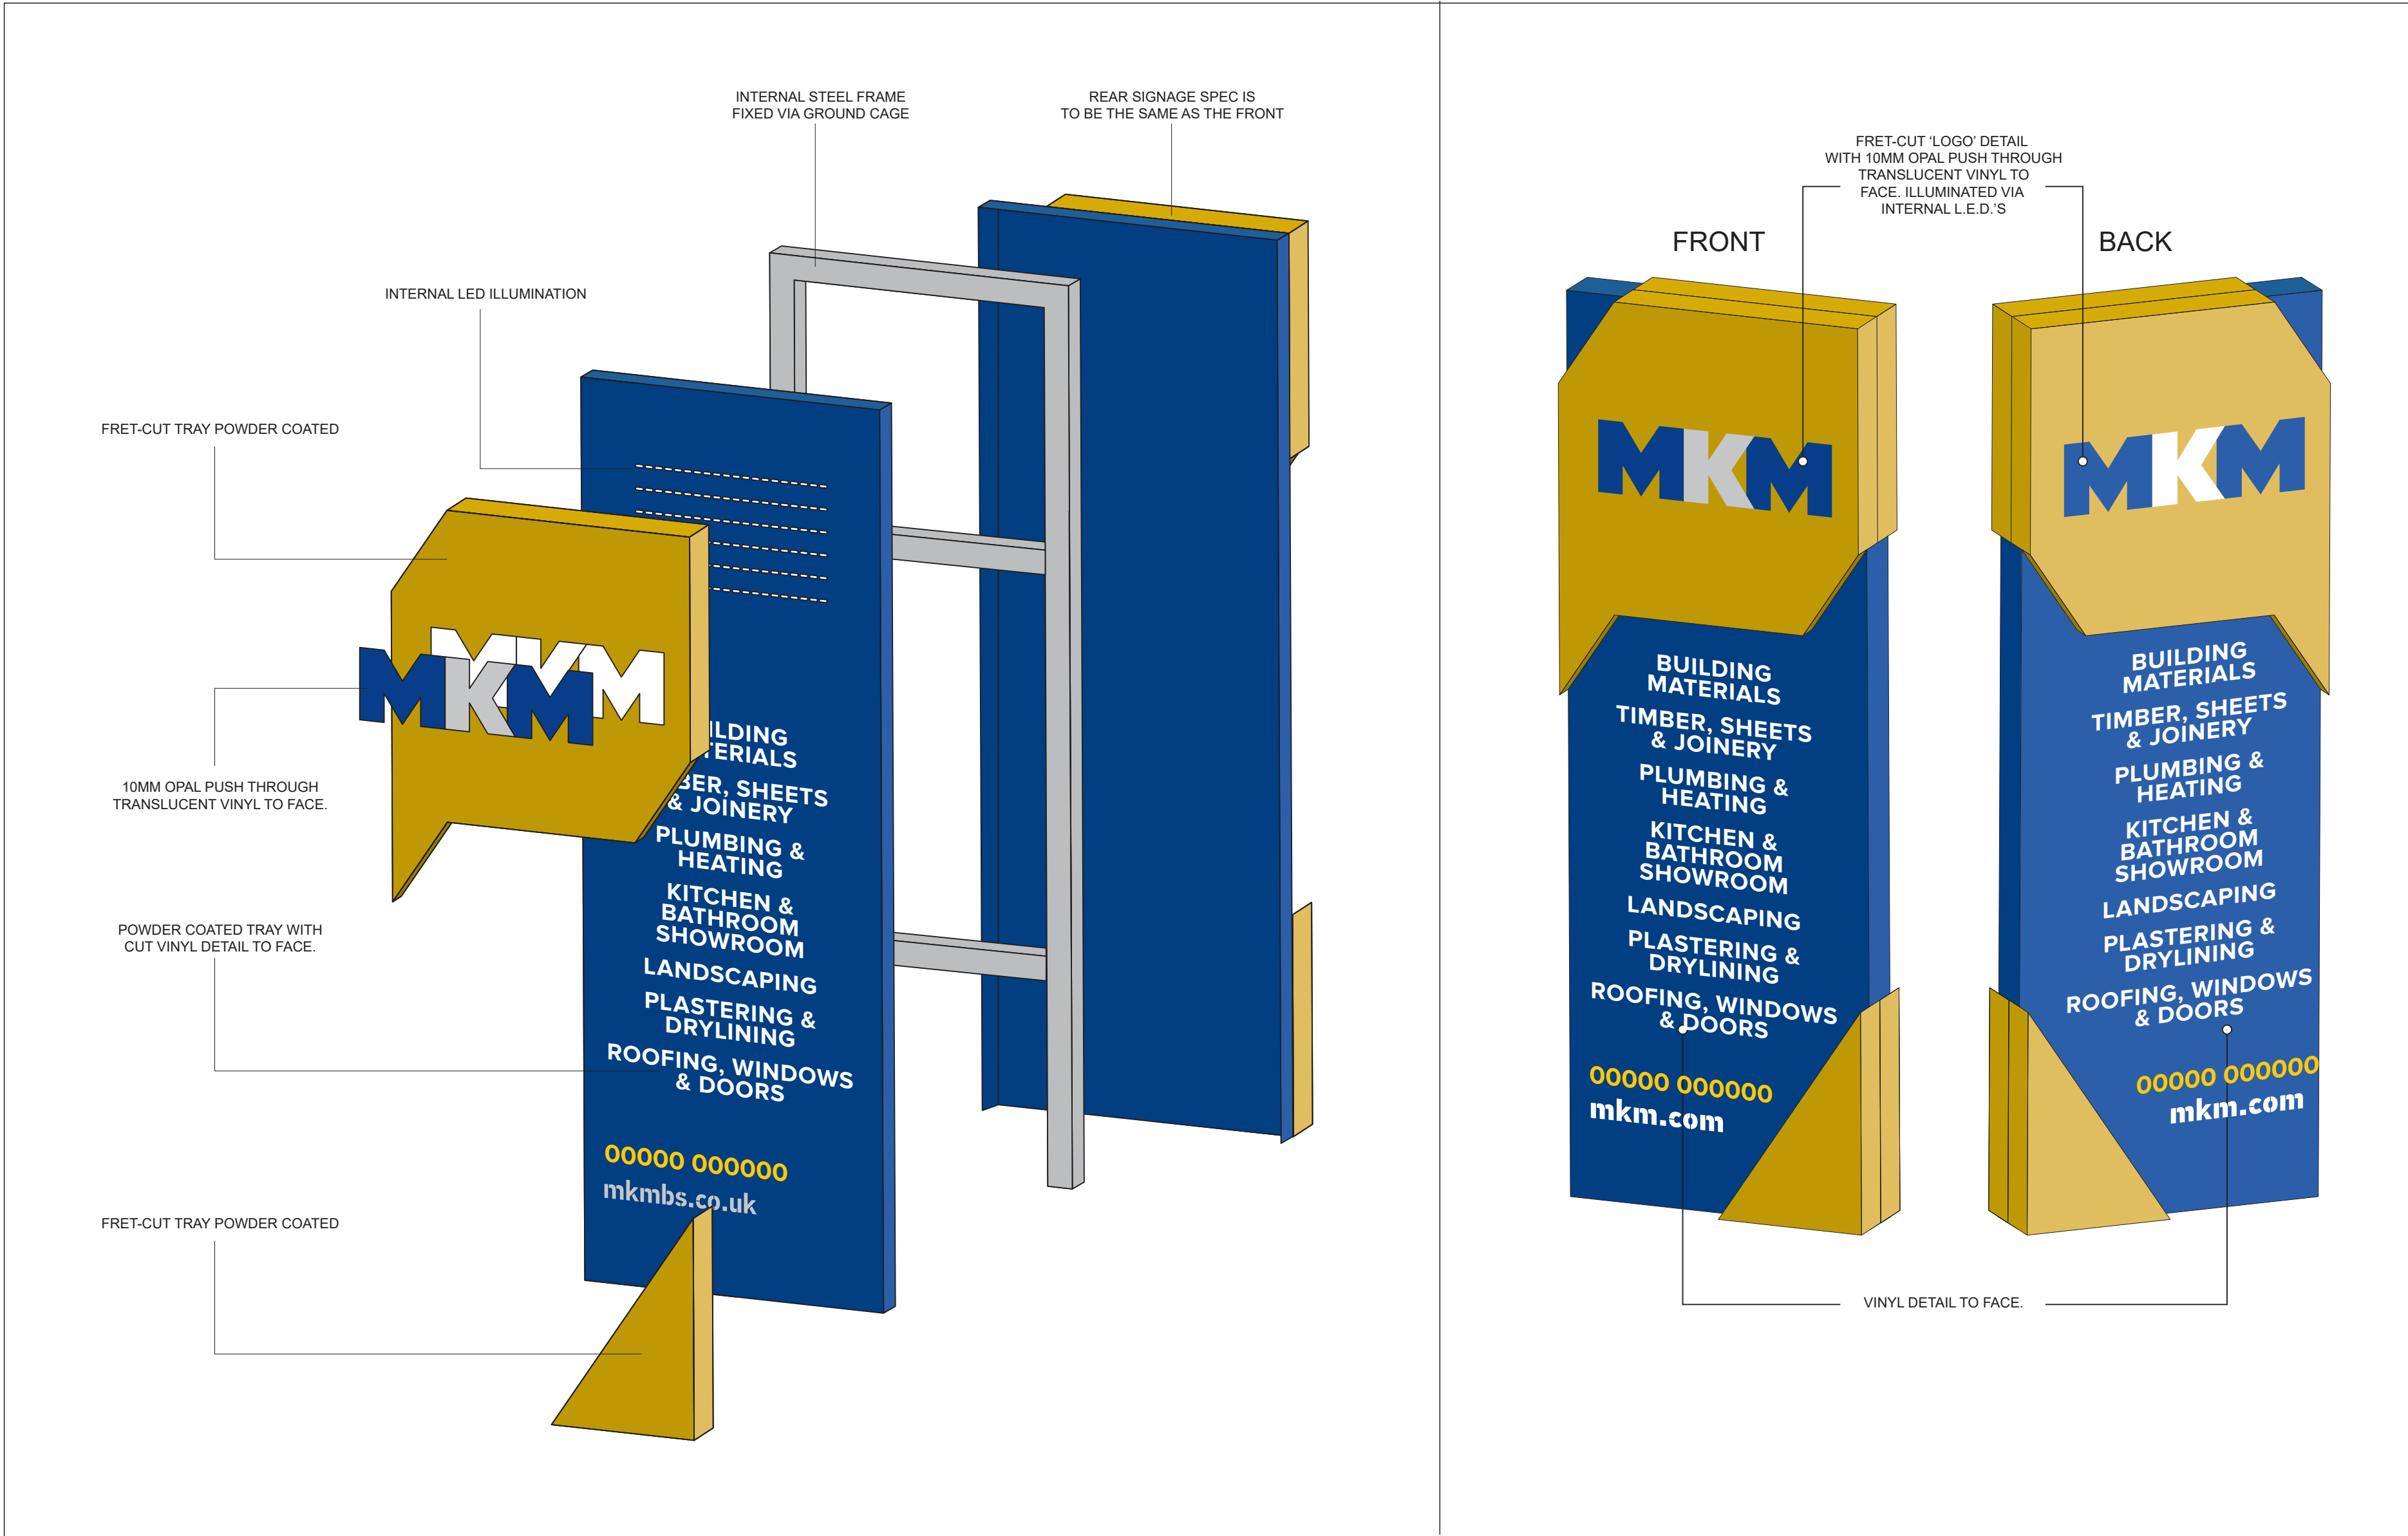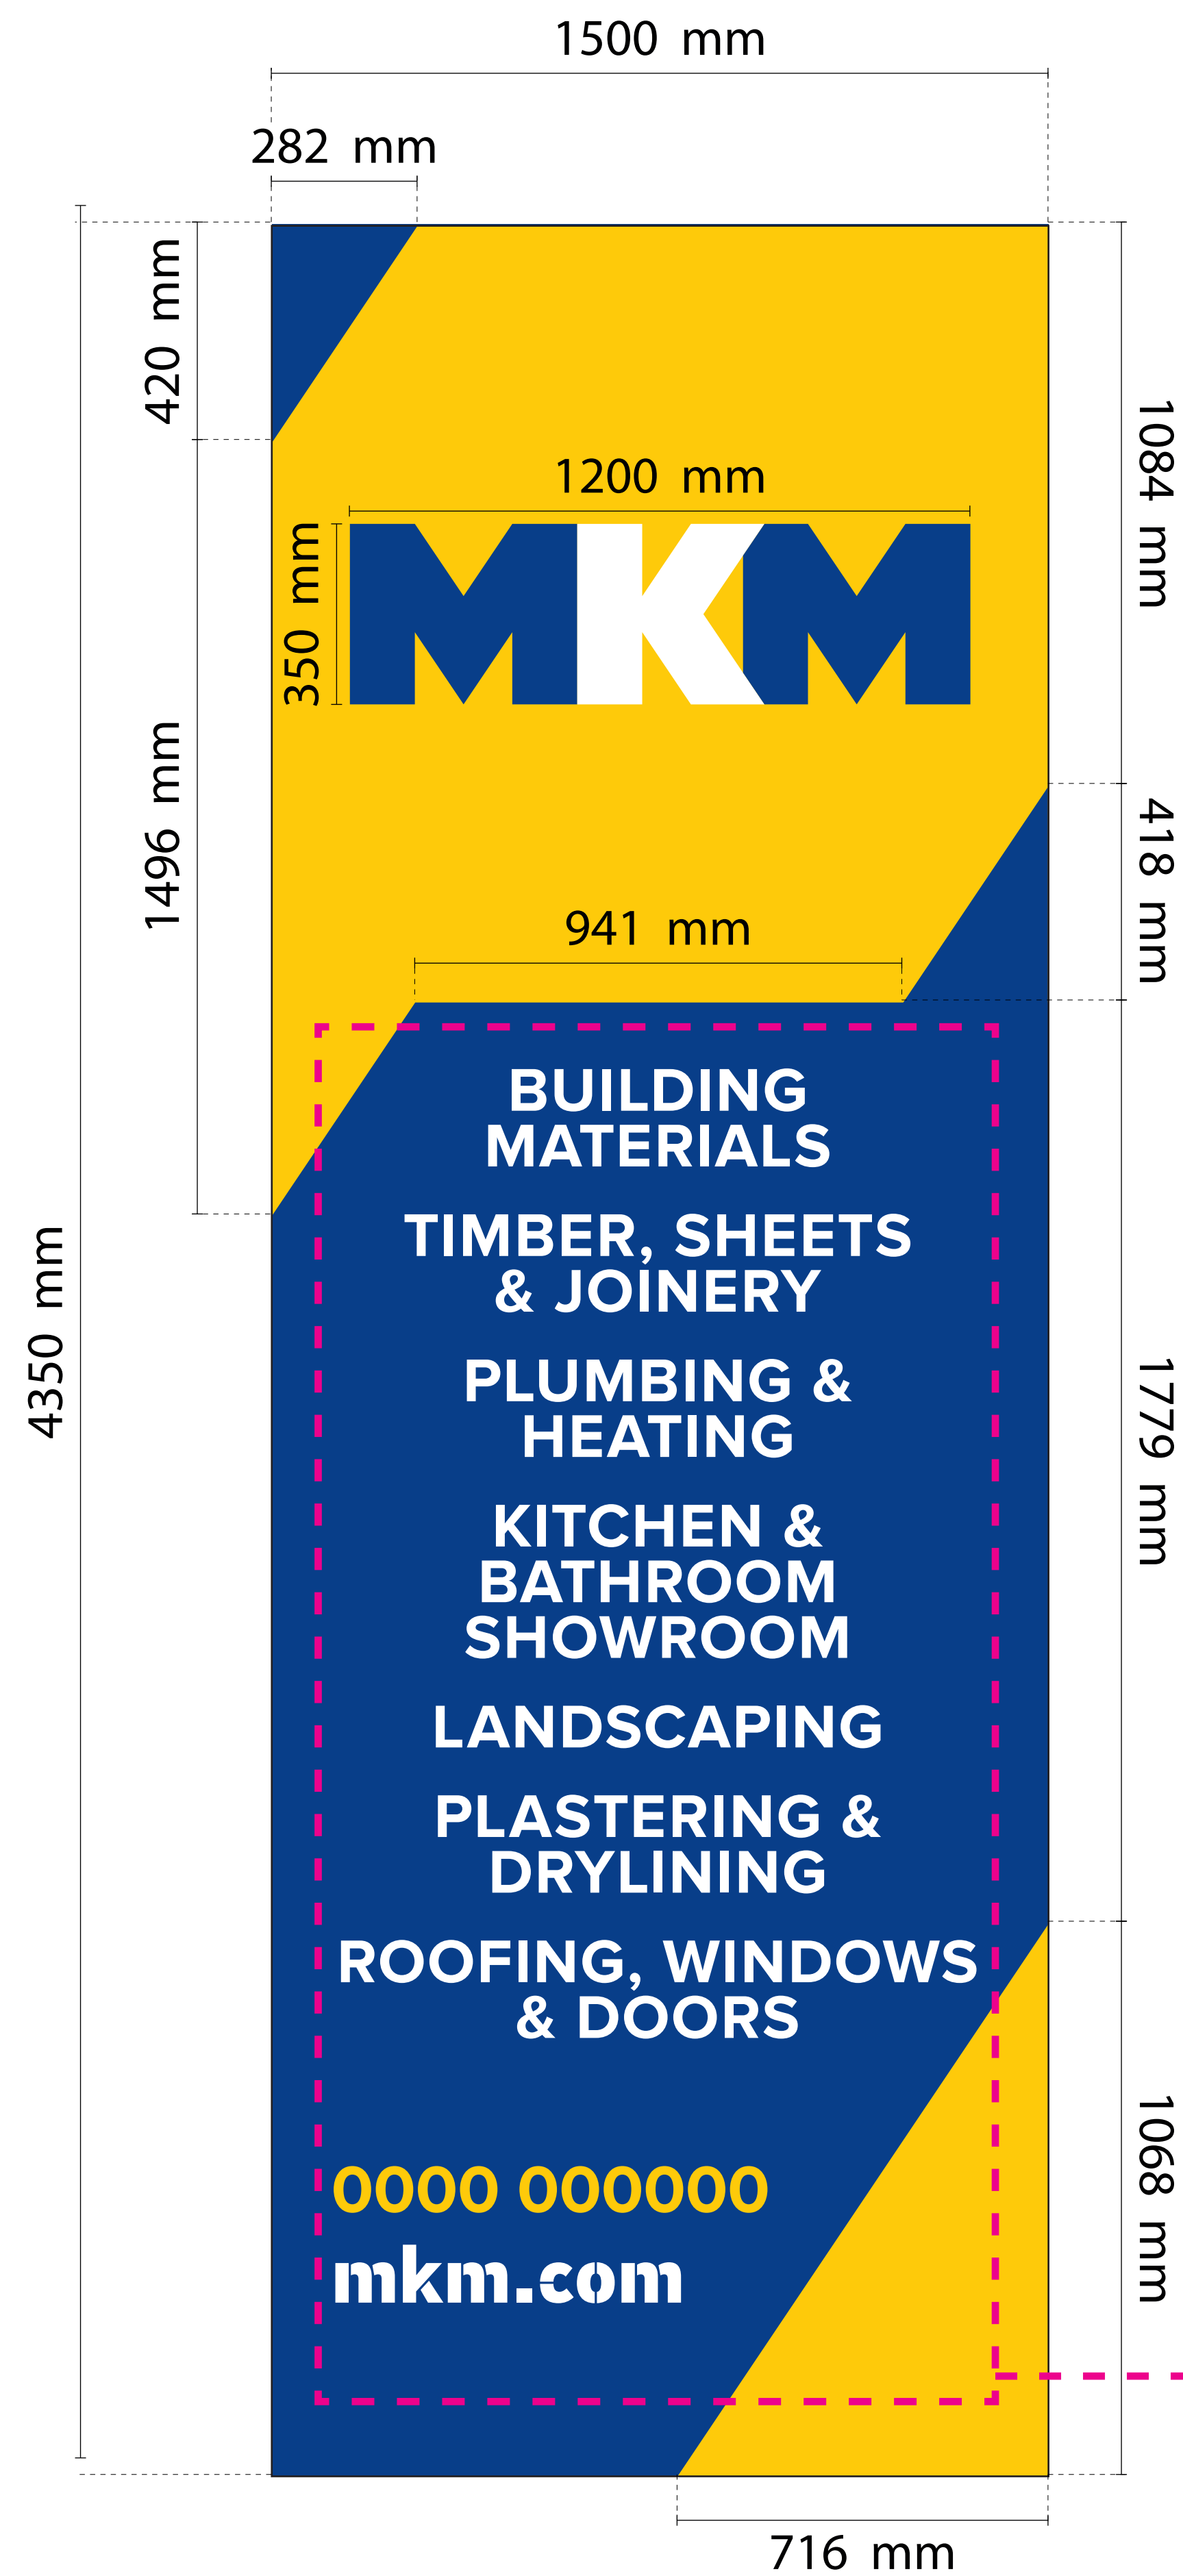

PRODUCTS/CONTACT NUMBER TBC


SCALE 1:100 @A1

 

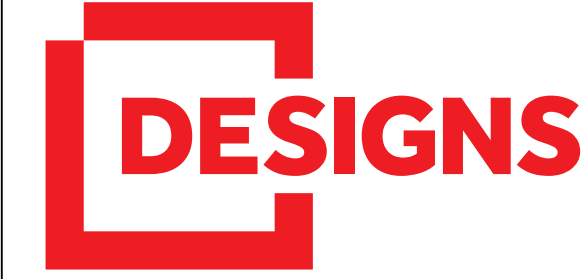COMPANY	MKM
BRANCH LOCATION	EASTLEIGH
	Designs Signage Solutions Ltd. Innovation Drive, Ipark Industrial Estate, Hull, HU5 1SG


WEST ELEVATION

SIGN D1.
4400mm x 2300mm
ILLUMINATED FLEX BOX
SIGN POWDER COATED
BLUE 5002 WITH DIGITALLY
PRINTED SKIN.

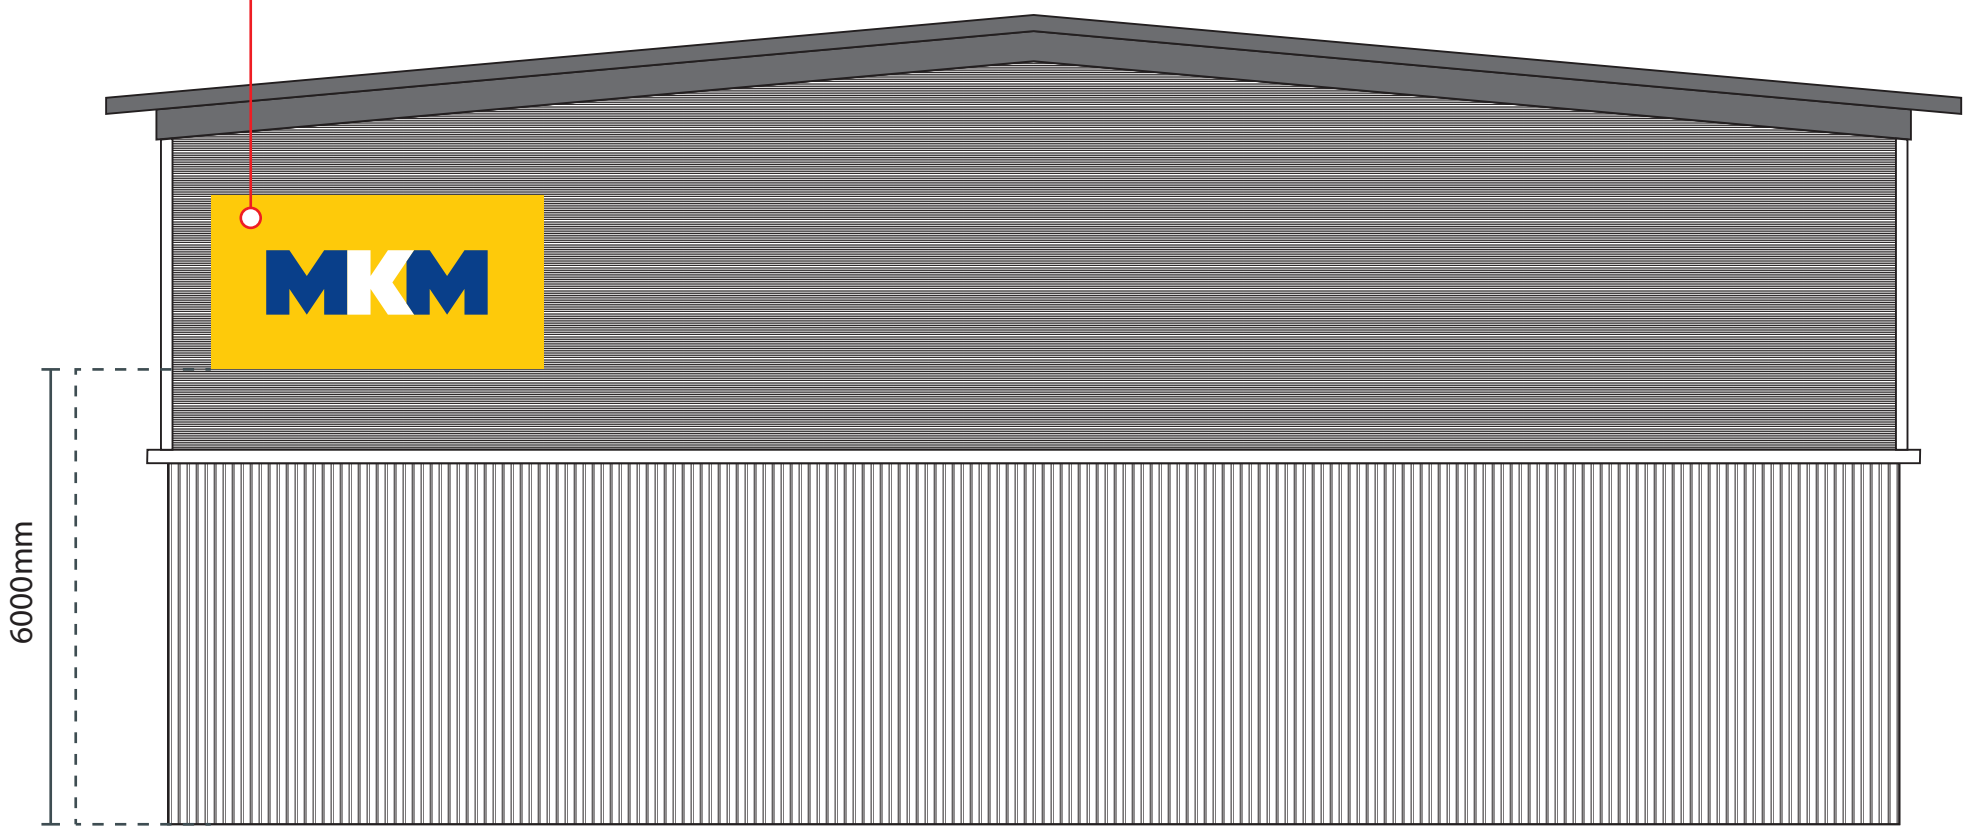



NORTH ELEVATION

SIGN A1.
4400mm x 2300mm
ILLUMINATED FLEX BOX
SIGN POWDER COATED
BLUE 5002 WITH DIGITALLY
PRINTED SKIN.

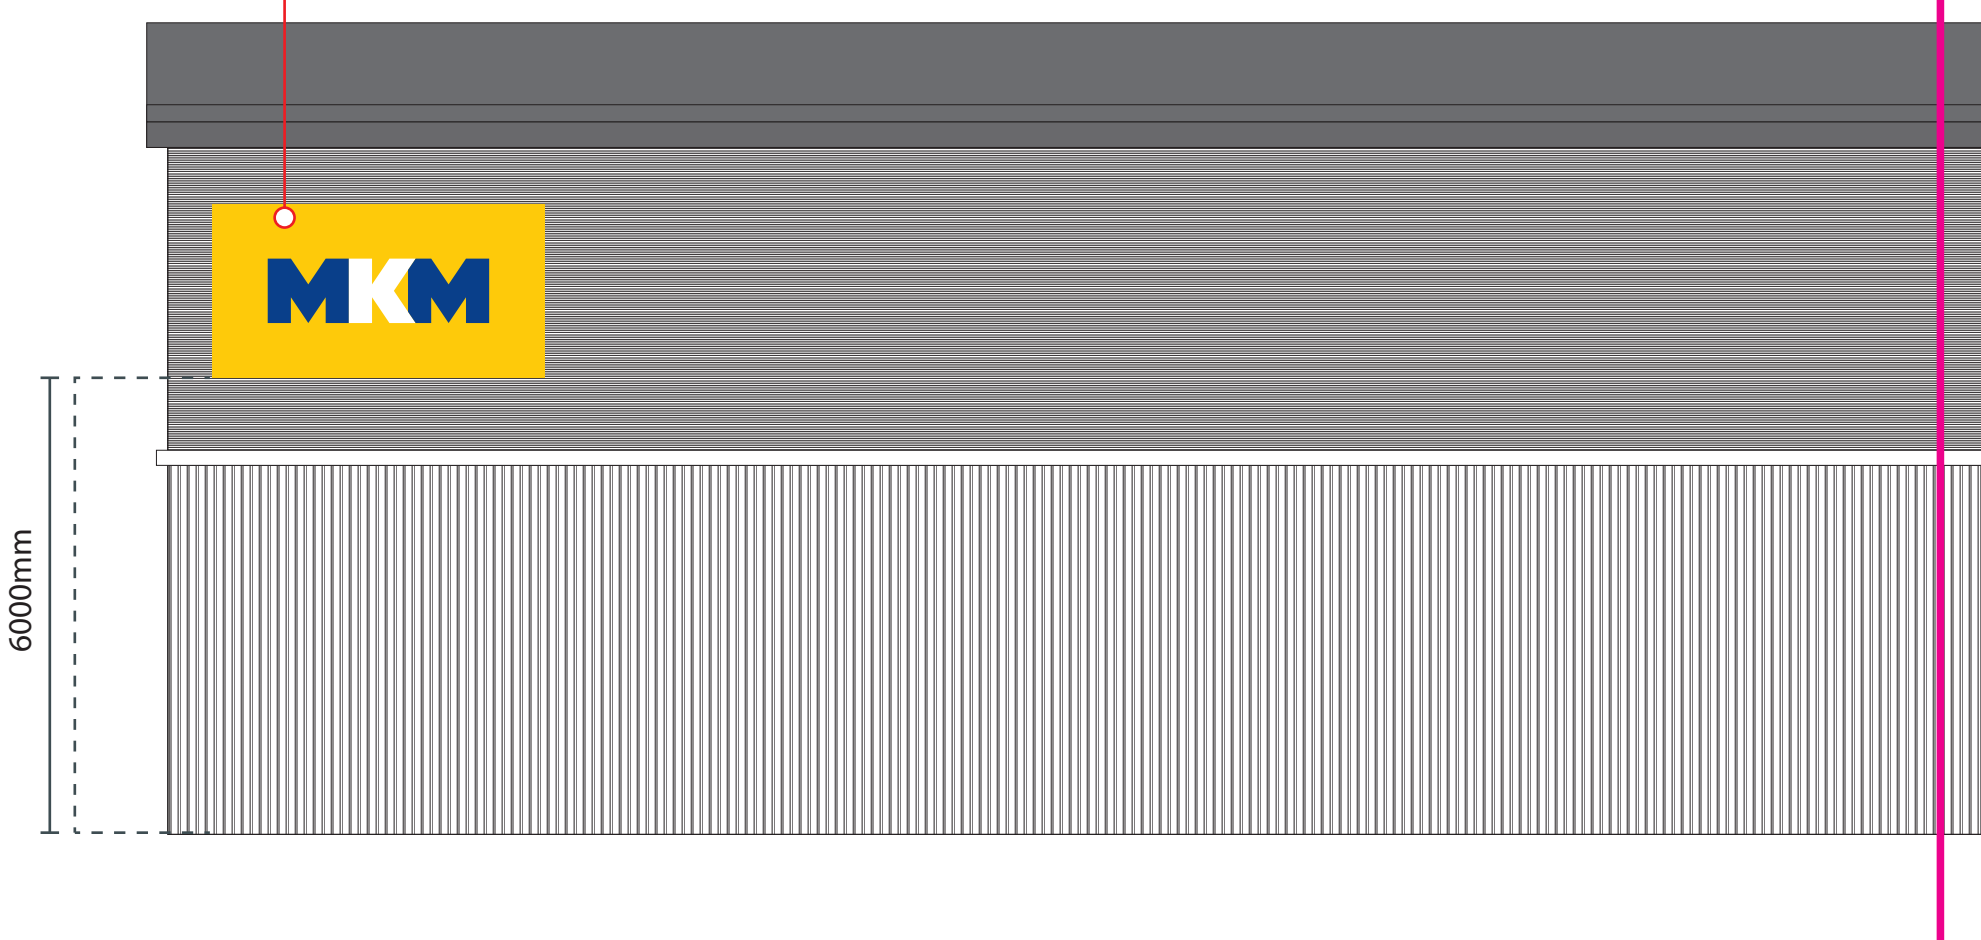


SCALE 1:100 @A2



 


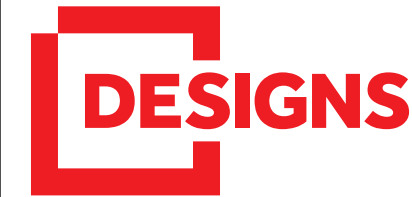COMPANY	MKM
BRANCH LOCATION	EASTLEIGH
	Designs Signage Solutions Ltd. Innovation Drive, Ipark Industrial Estate, Hull, HU5 1SG


SOUTH ELEVATION

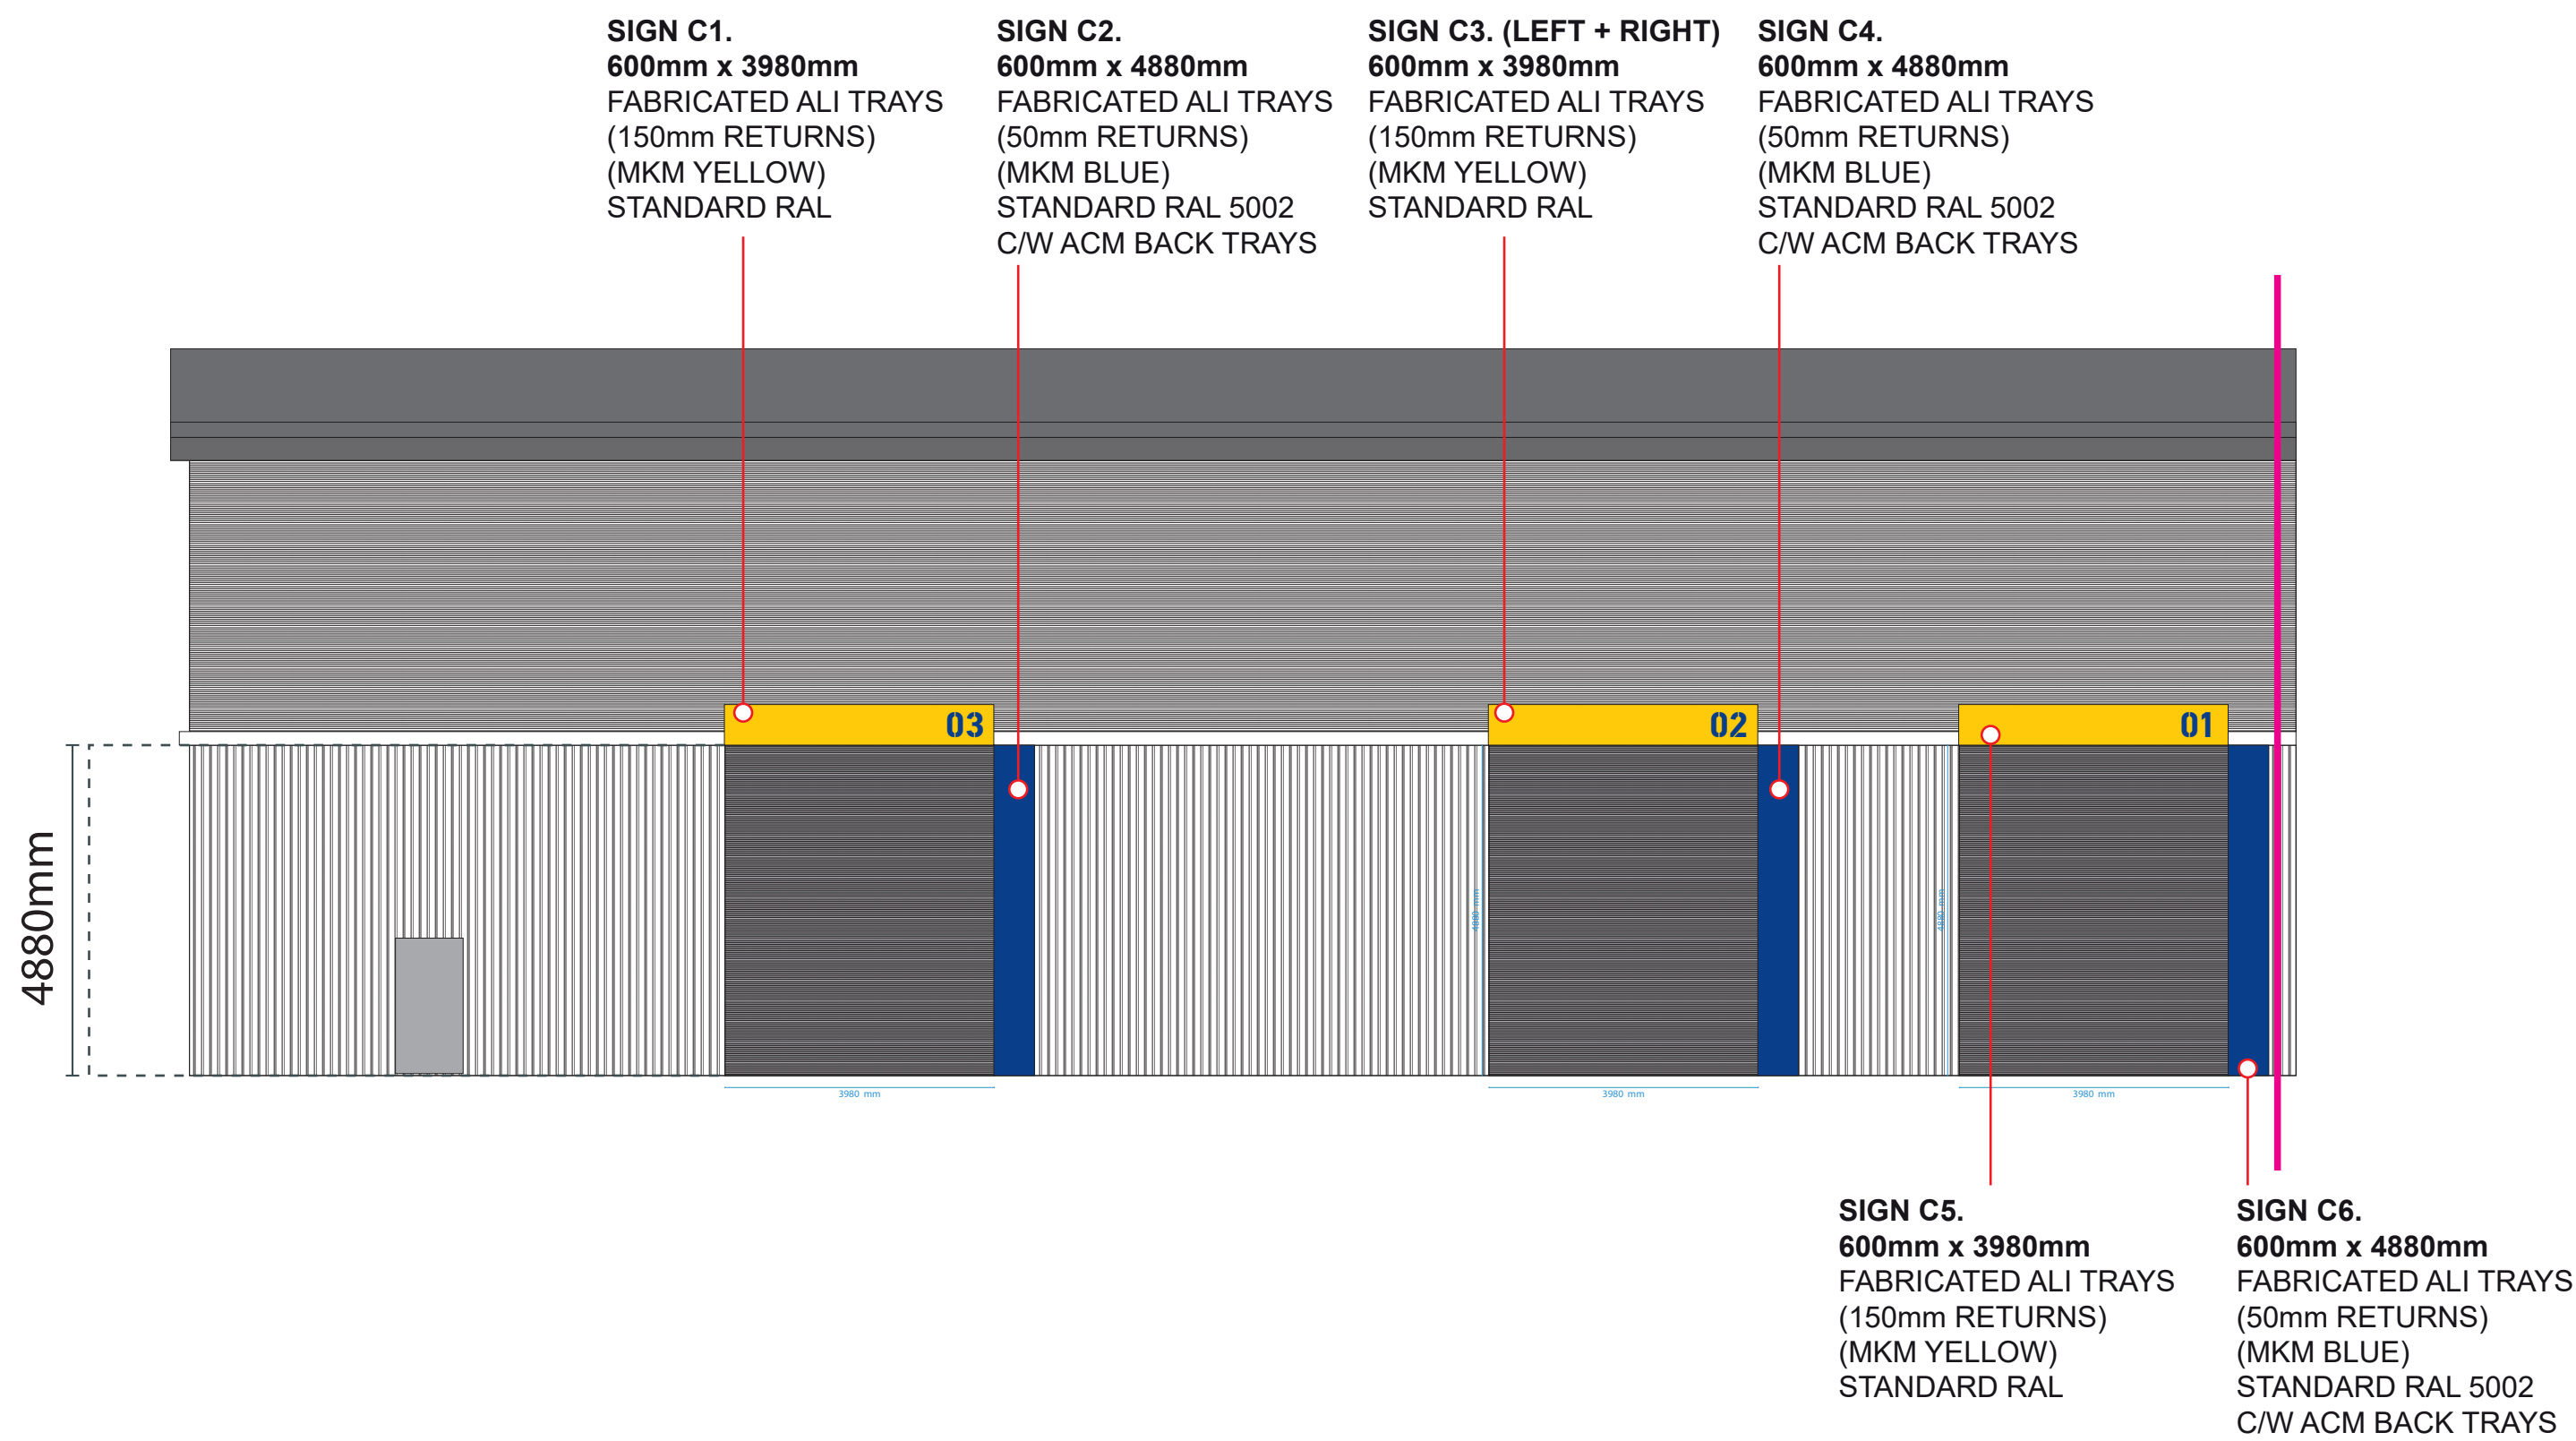


YELLOW HORIZONTAL TRAY TO CLAD OVER LIP

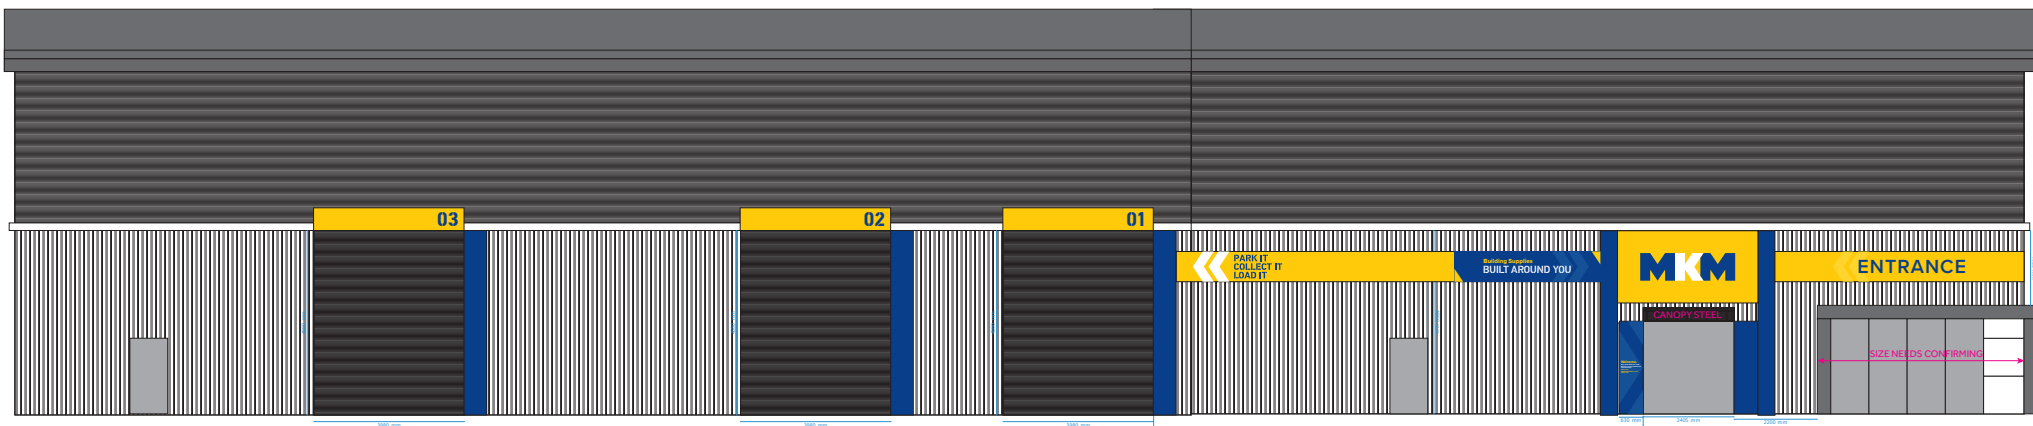
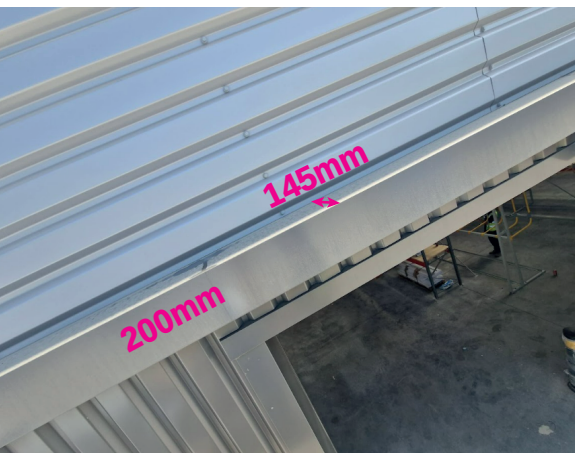
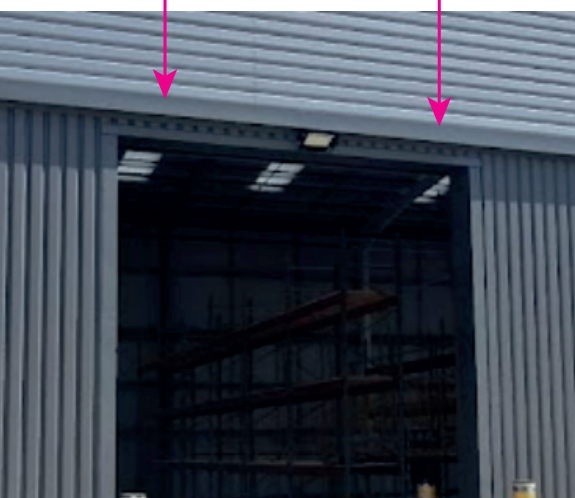


SCALE 1:100 @A2

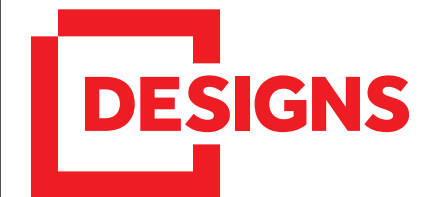
COMPANY	MKM
BRANCH LOCATION	EASTLEIGH
	Designs Signage Solutions Ltd. Innovation Drive, Ipark Industrial Estate, Hull, HU5 1SG

 

SOUTH ELEVATION

 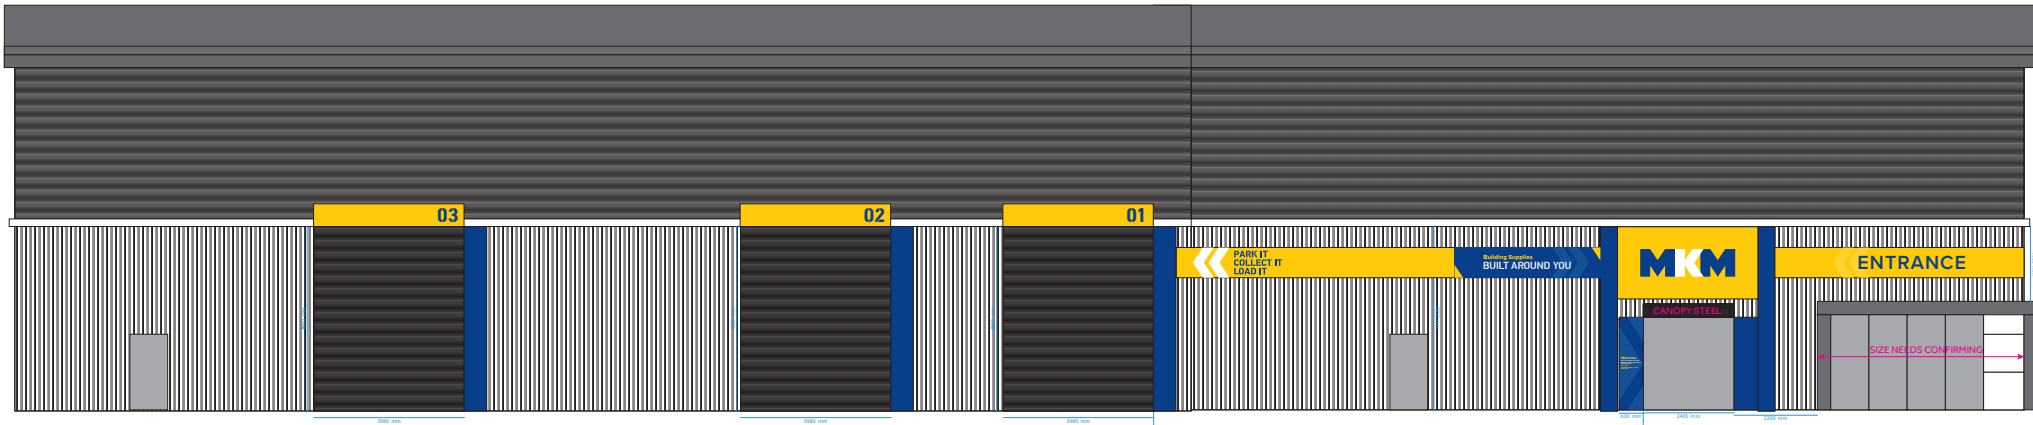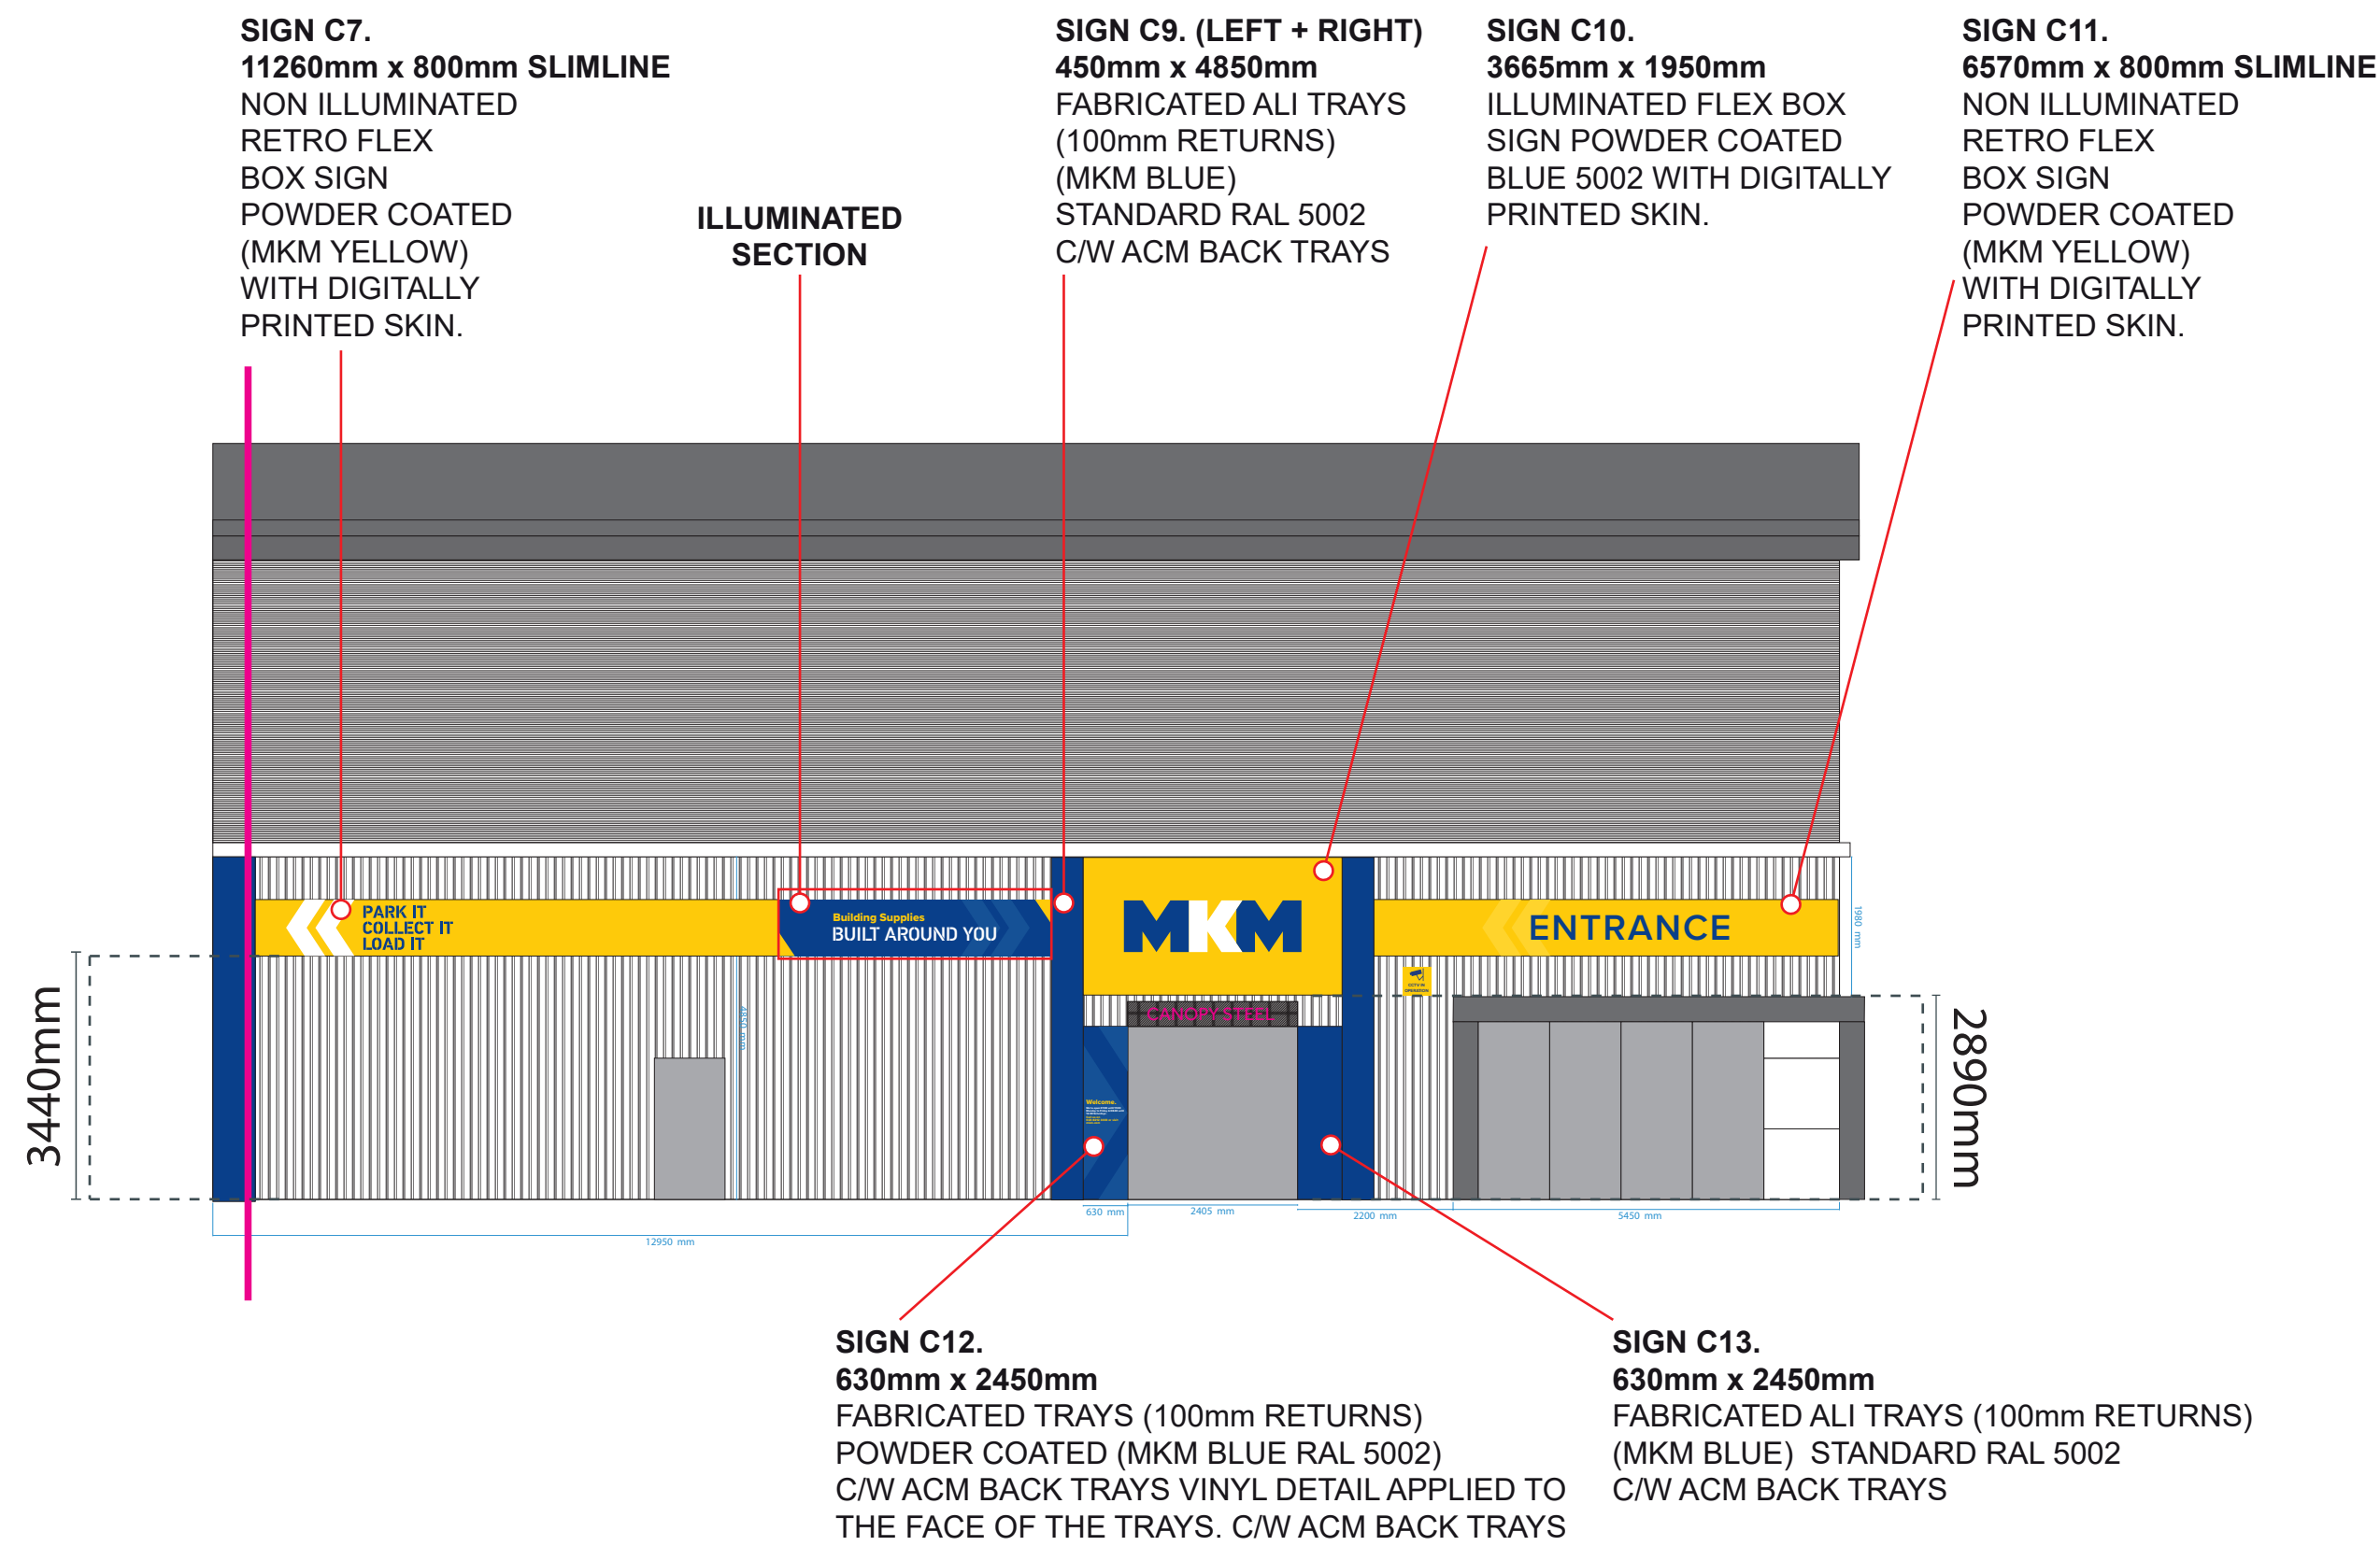

SCALE 1:100 @A2

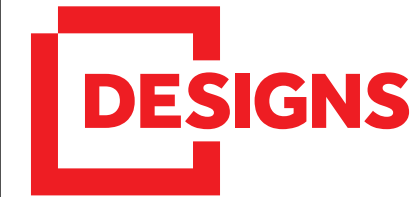COMPANY	MKM
BRANCH LOCATION	EASTLEIGH
	Designs Signage Solutions Ltd. Innovation Drive, Ipark Industrial Estate, Hull, HU5 1SG