
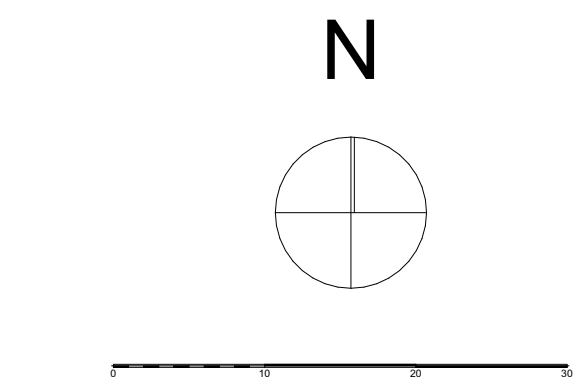
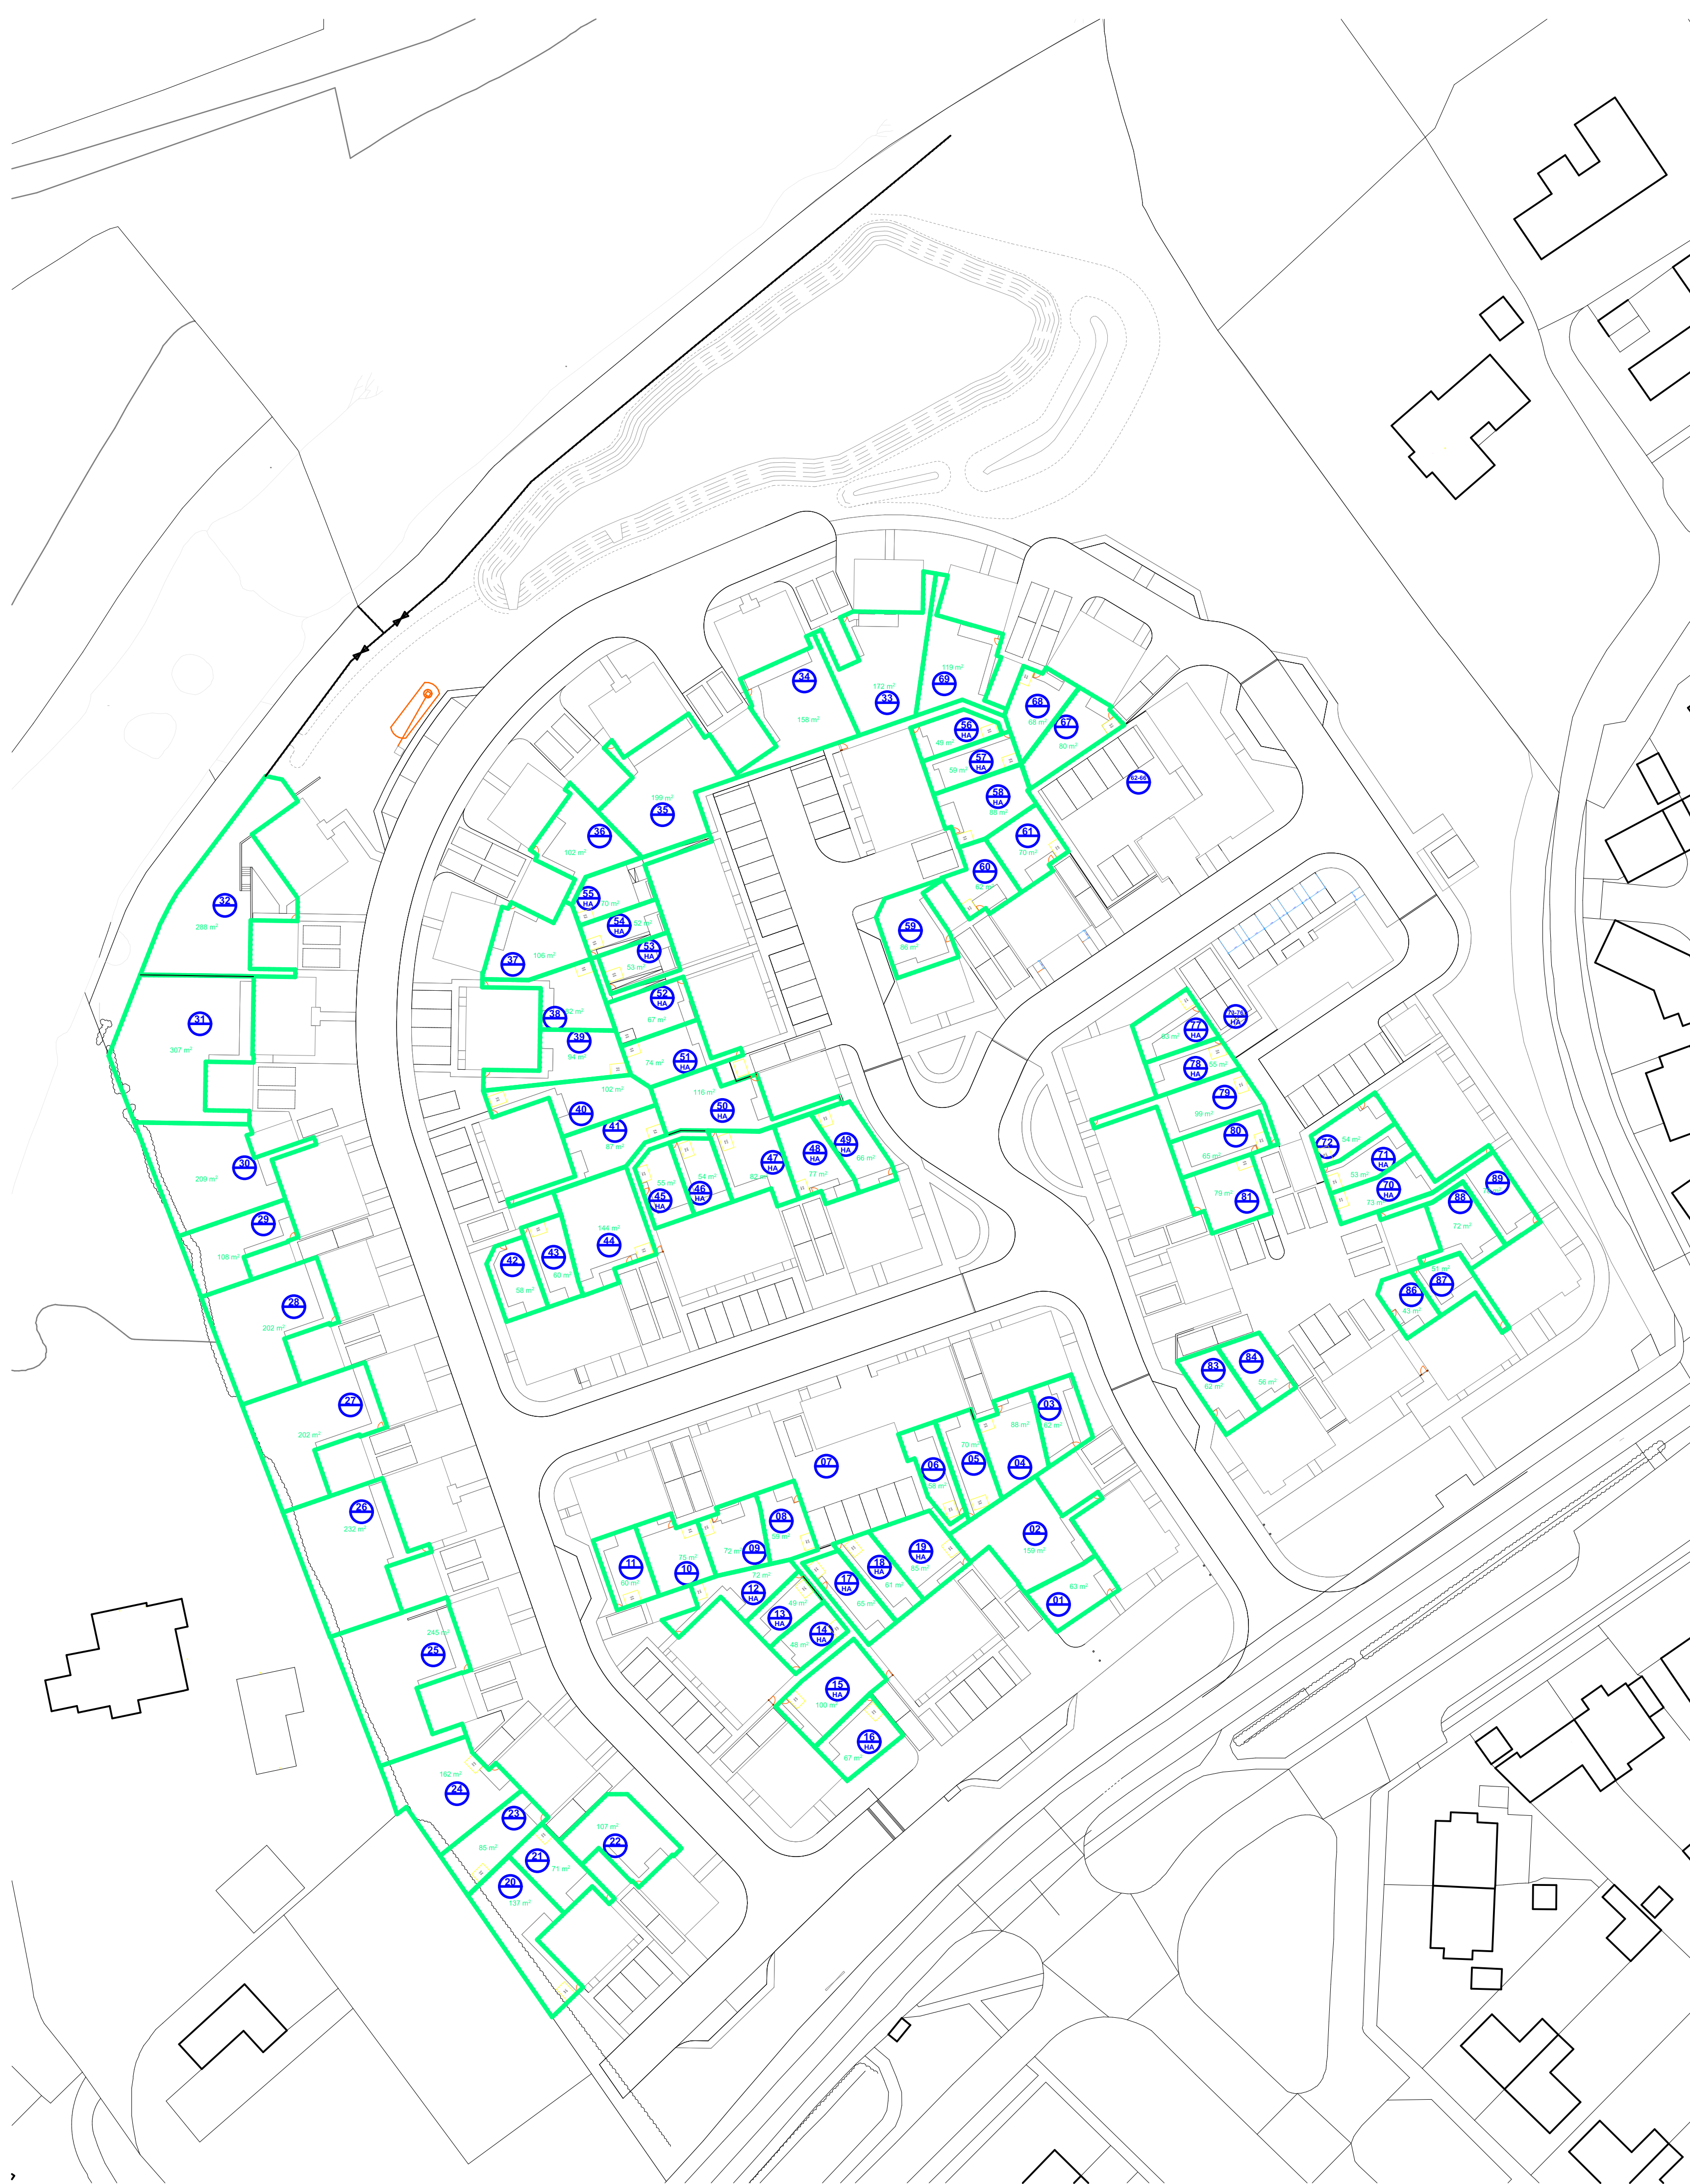


 

LEGEND:

 Compliant Garden Area
(Min 60% of total dwelling floor area)

Rev E - 08.08.2023: Redrawn to updated site plan, following design development.
Rev A-D - Previous Architects drawings and revisions.


ELIVIA
— HOMES —
Elivia Homes (Southern) Prism 1650 Parkway Solent Business Park Whiteley PO15 7AH
Tel 01489 773577 * Fax 01489 797111 * E mail sales@eliviahomes.co.uk

Do not scale this drawing. Use written dimensions only. All dimensions are to be checked on site prior to commencement of work. This drawing is the copyright of Elivia Homes Limited and may not be copied, altered or reproduced in any way without their written authority.

SITE LAYOUT | GARDEN AREAS LAYOUT
DEVELOPMENT AT:
LAND NORTH SIDE OF GRANGE ROAD
NETLEY ABBEY

FOR
ELIVIA HOMES LIMITED
Scale : 1:500 @ A1 Date : Apr 23
Drawing No : 04_21_GAL_E