



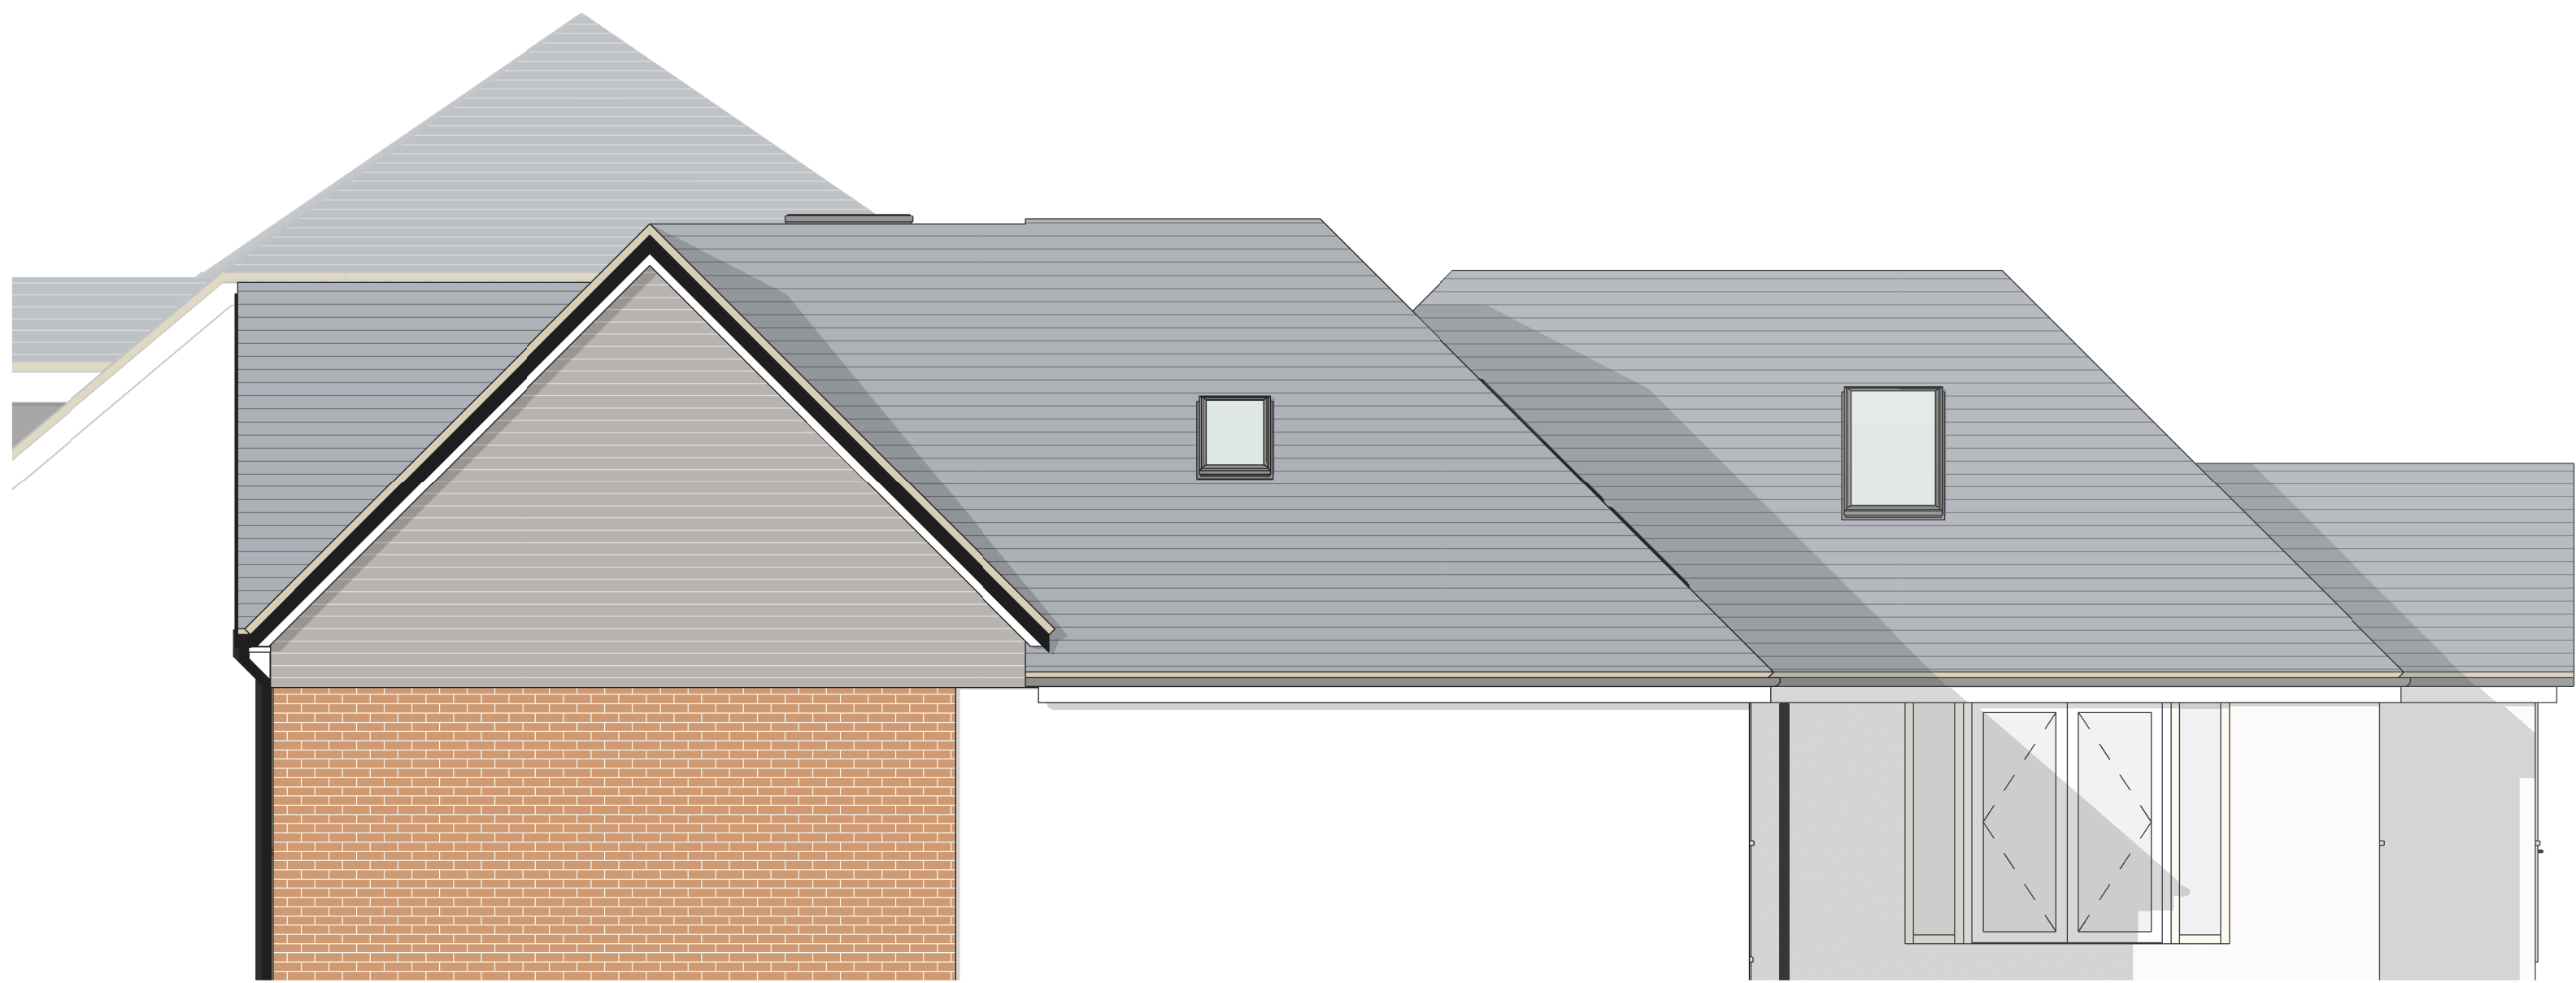

South Elevation as Proposed
1 : 50

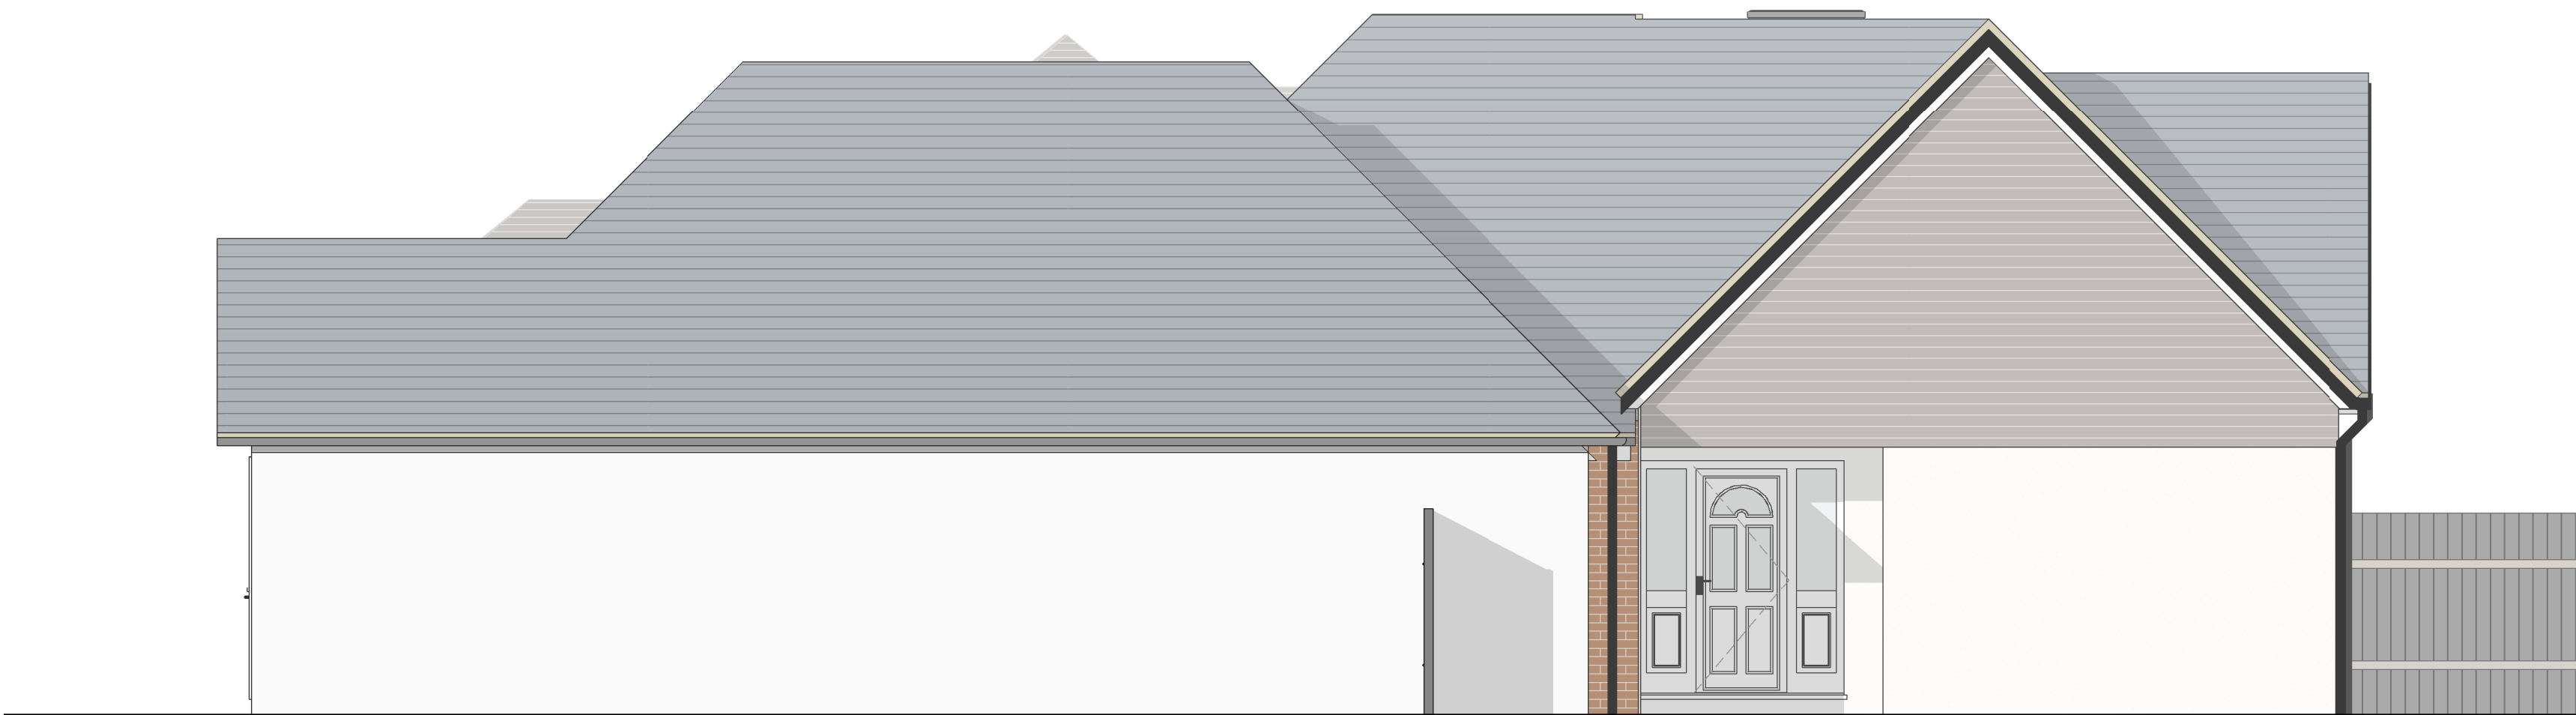

East Elevation as Proposed
1 : 50



West Elevation as Proposed
1 : 50



North Elevation as Proposed
1 : 50

0 1 2 3 4 5m
Scale - 1:50

crafted
architects

410 The Grange, Romsey Road, Michelmersh, Romsey, SO51 0AE 01794 400311 jules@craftedarchitects.co.uk

Rev.	Description	Date

project 150 Hillingbury Road
Chandlers Ford
SO53 5NS
client Mr & Mrs Hawkeswood
drawing Elevations as Proposed
date Aug 2023
scale 1 : 50 @A1
job 2350
dwg D-310 rev.

RIBA

This drawing is copyright of Crafted Architects Ltd.