


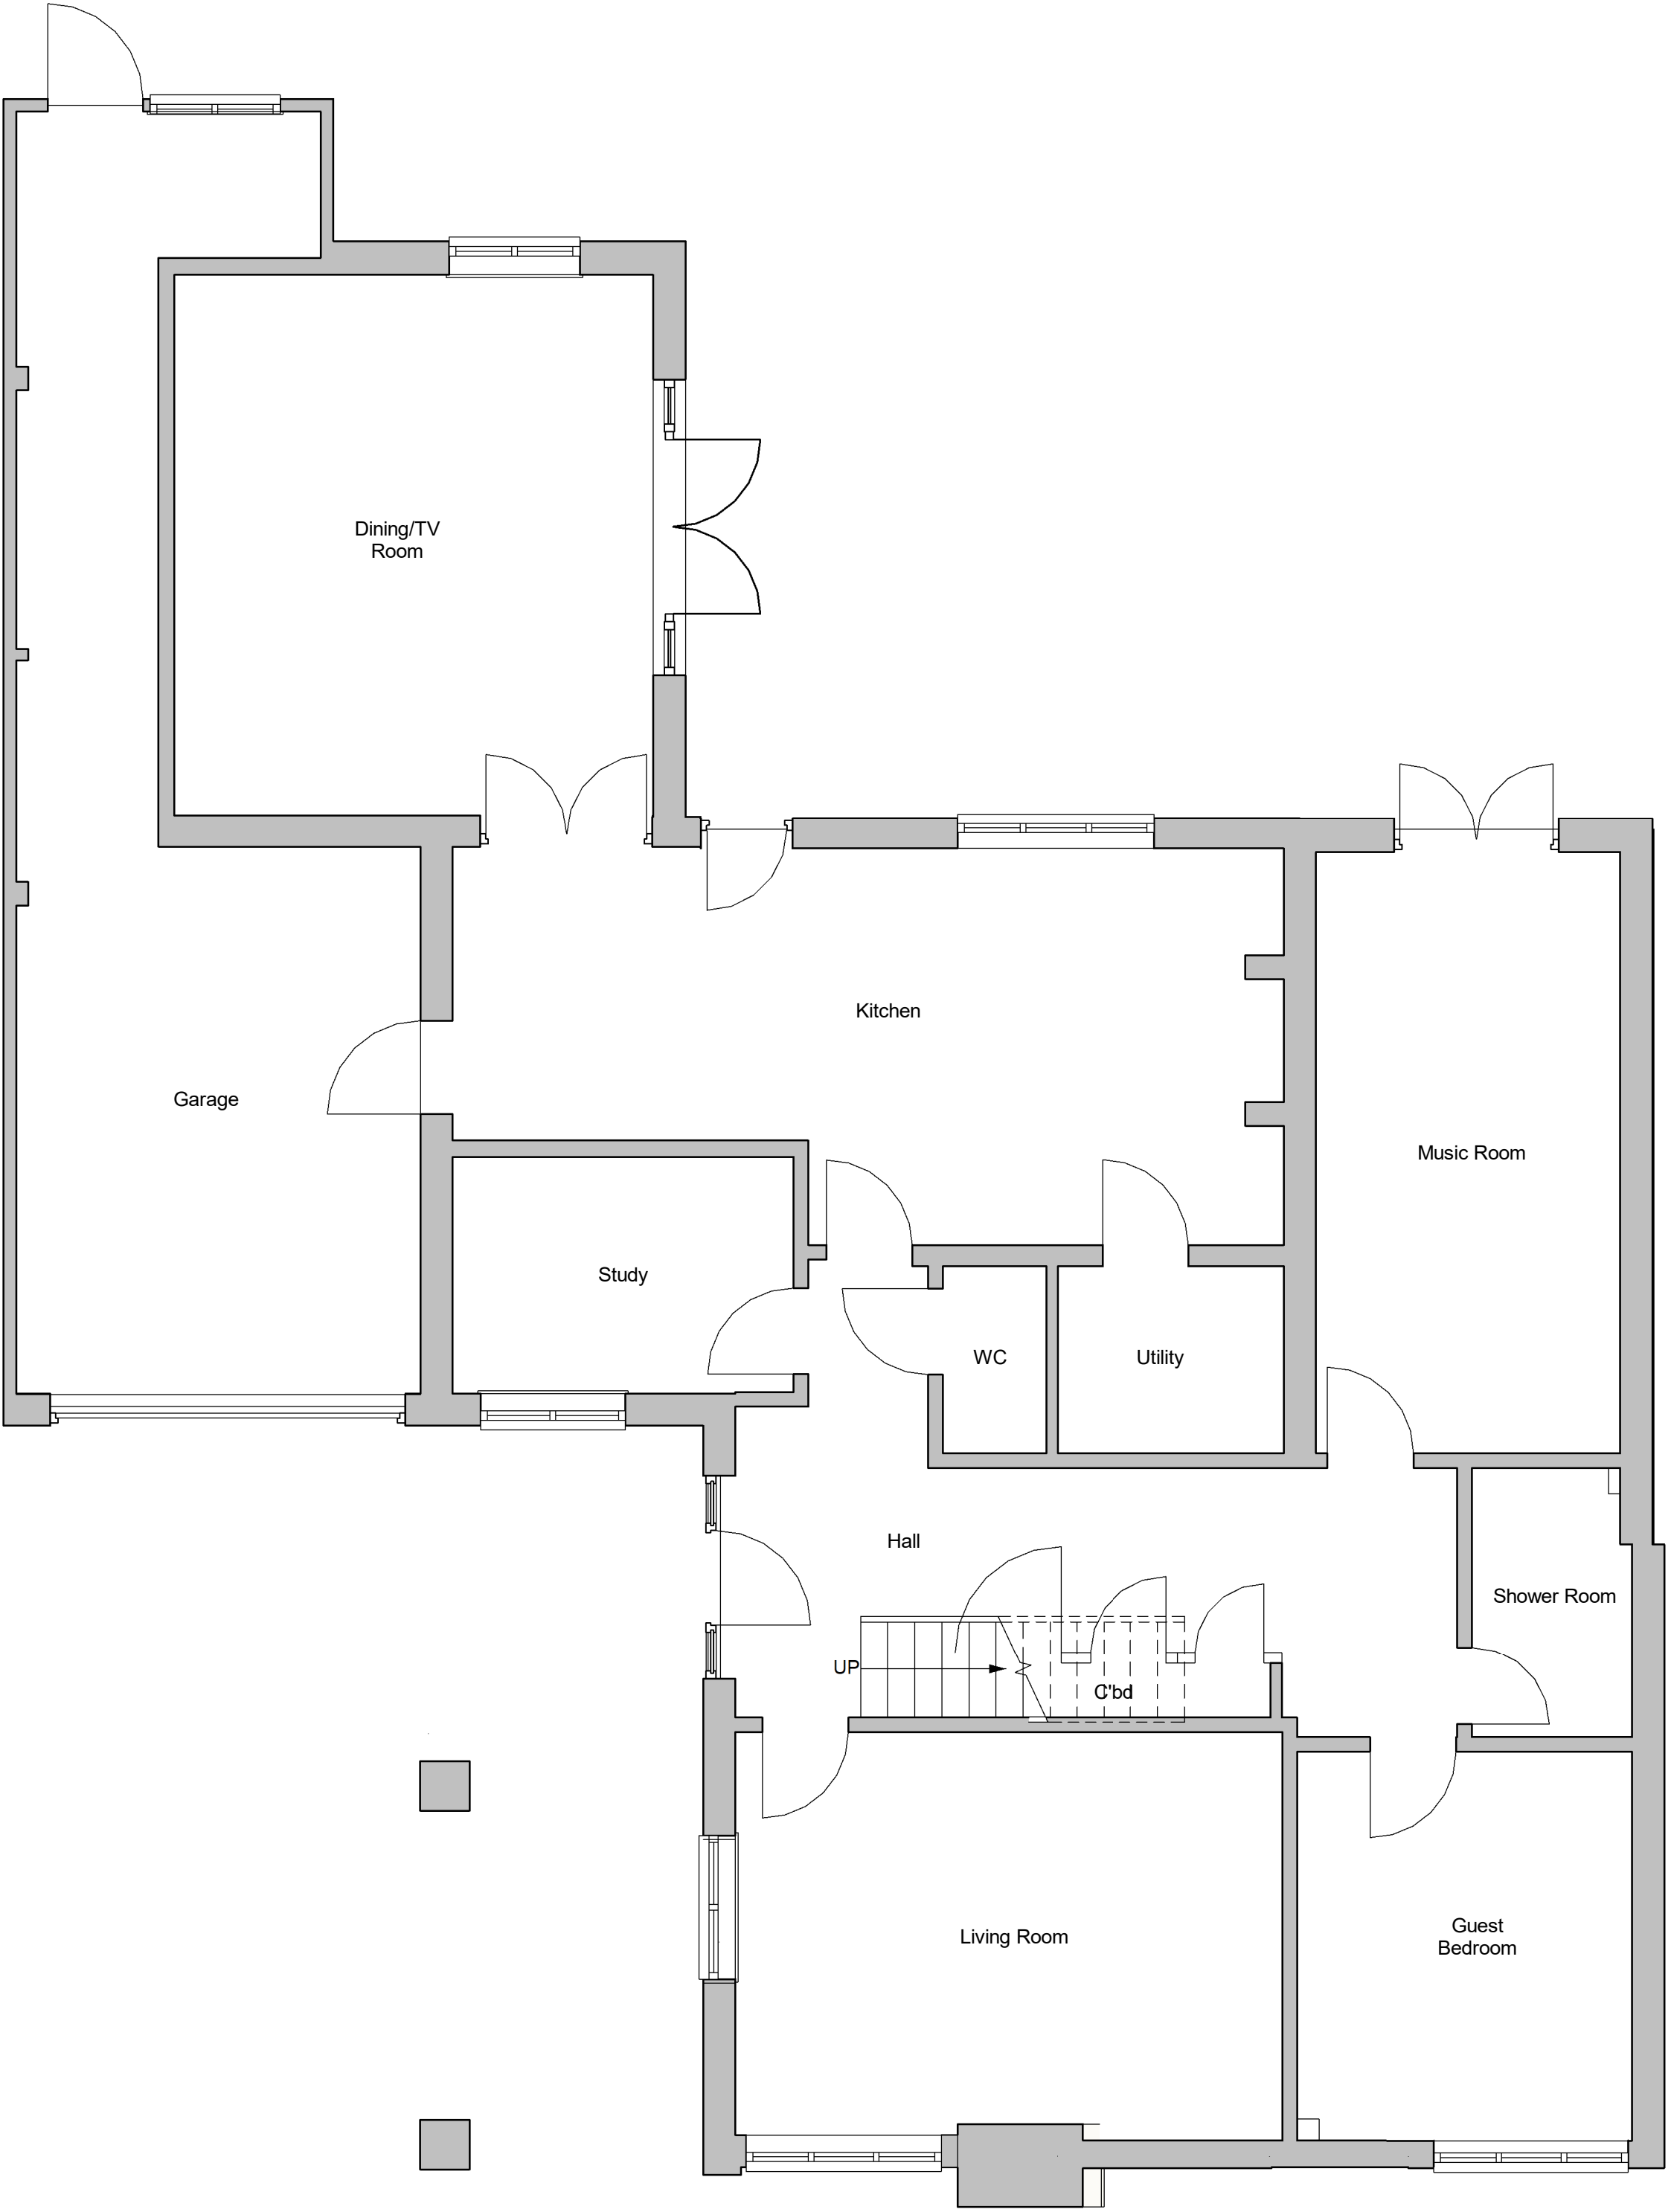


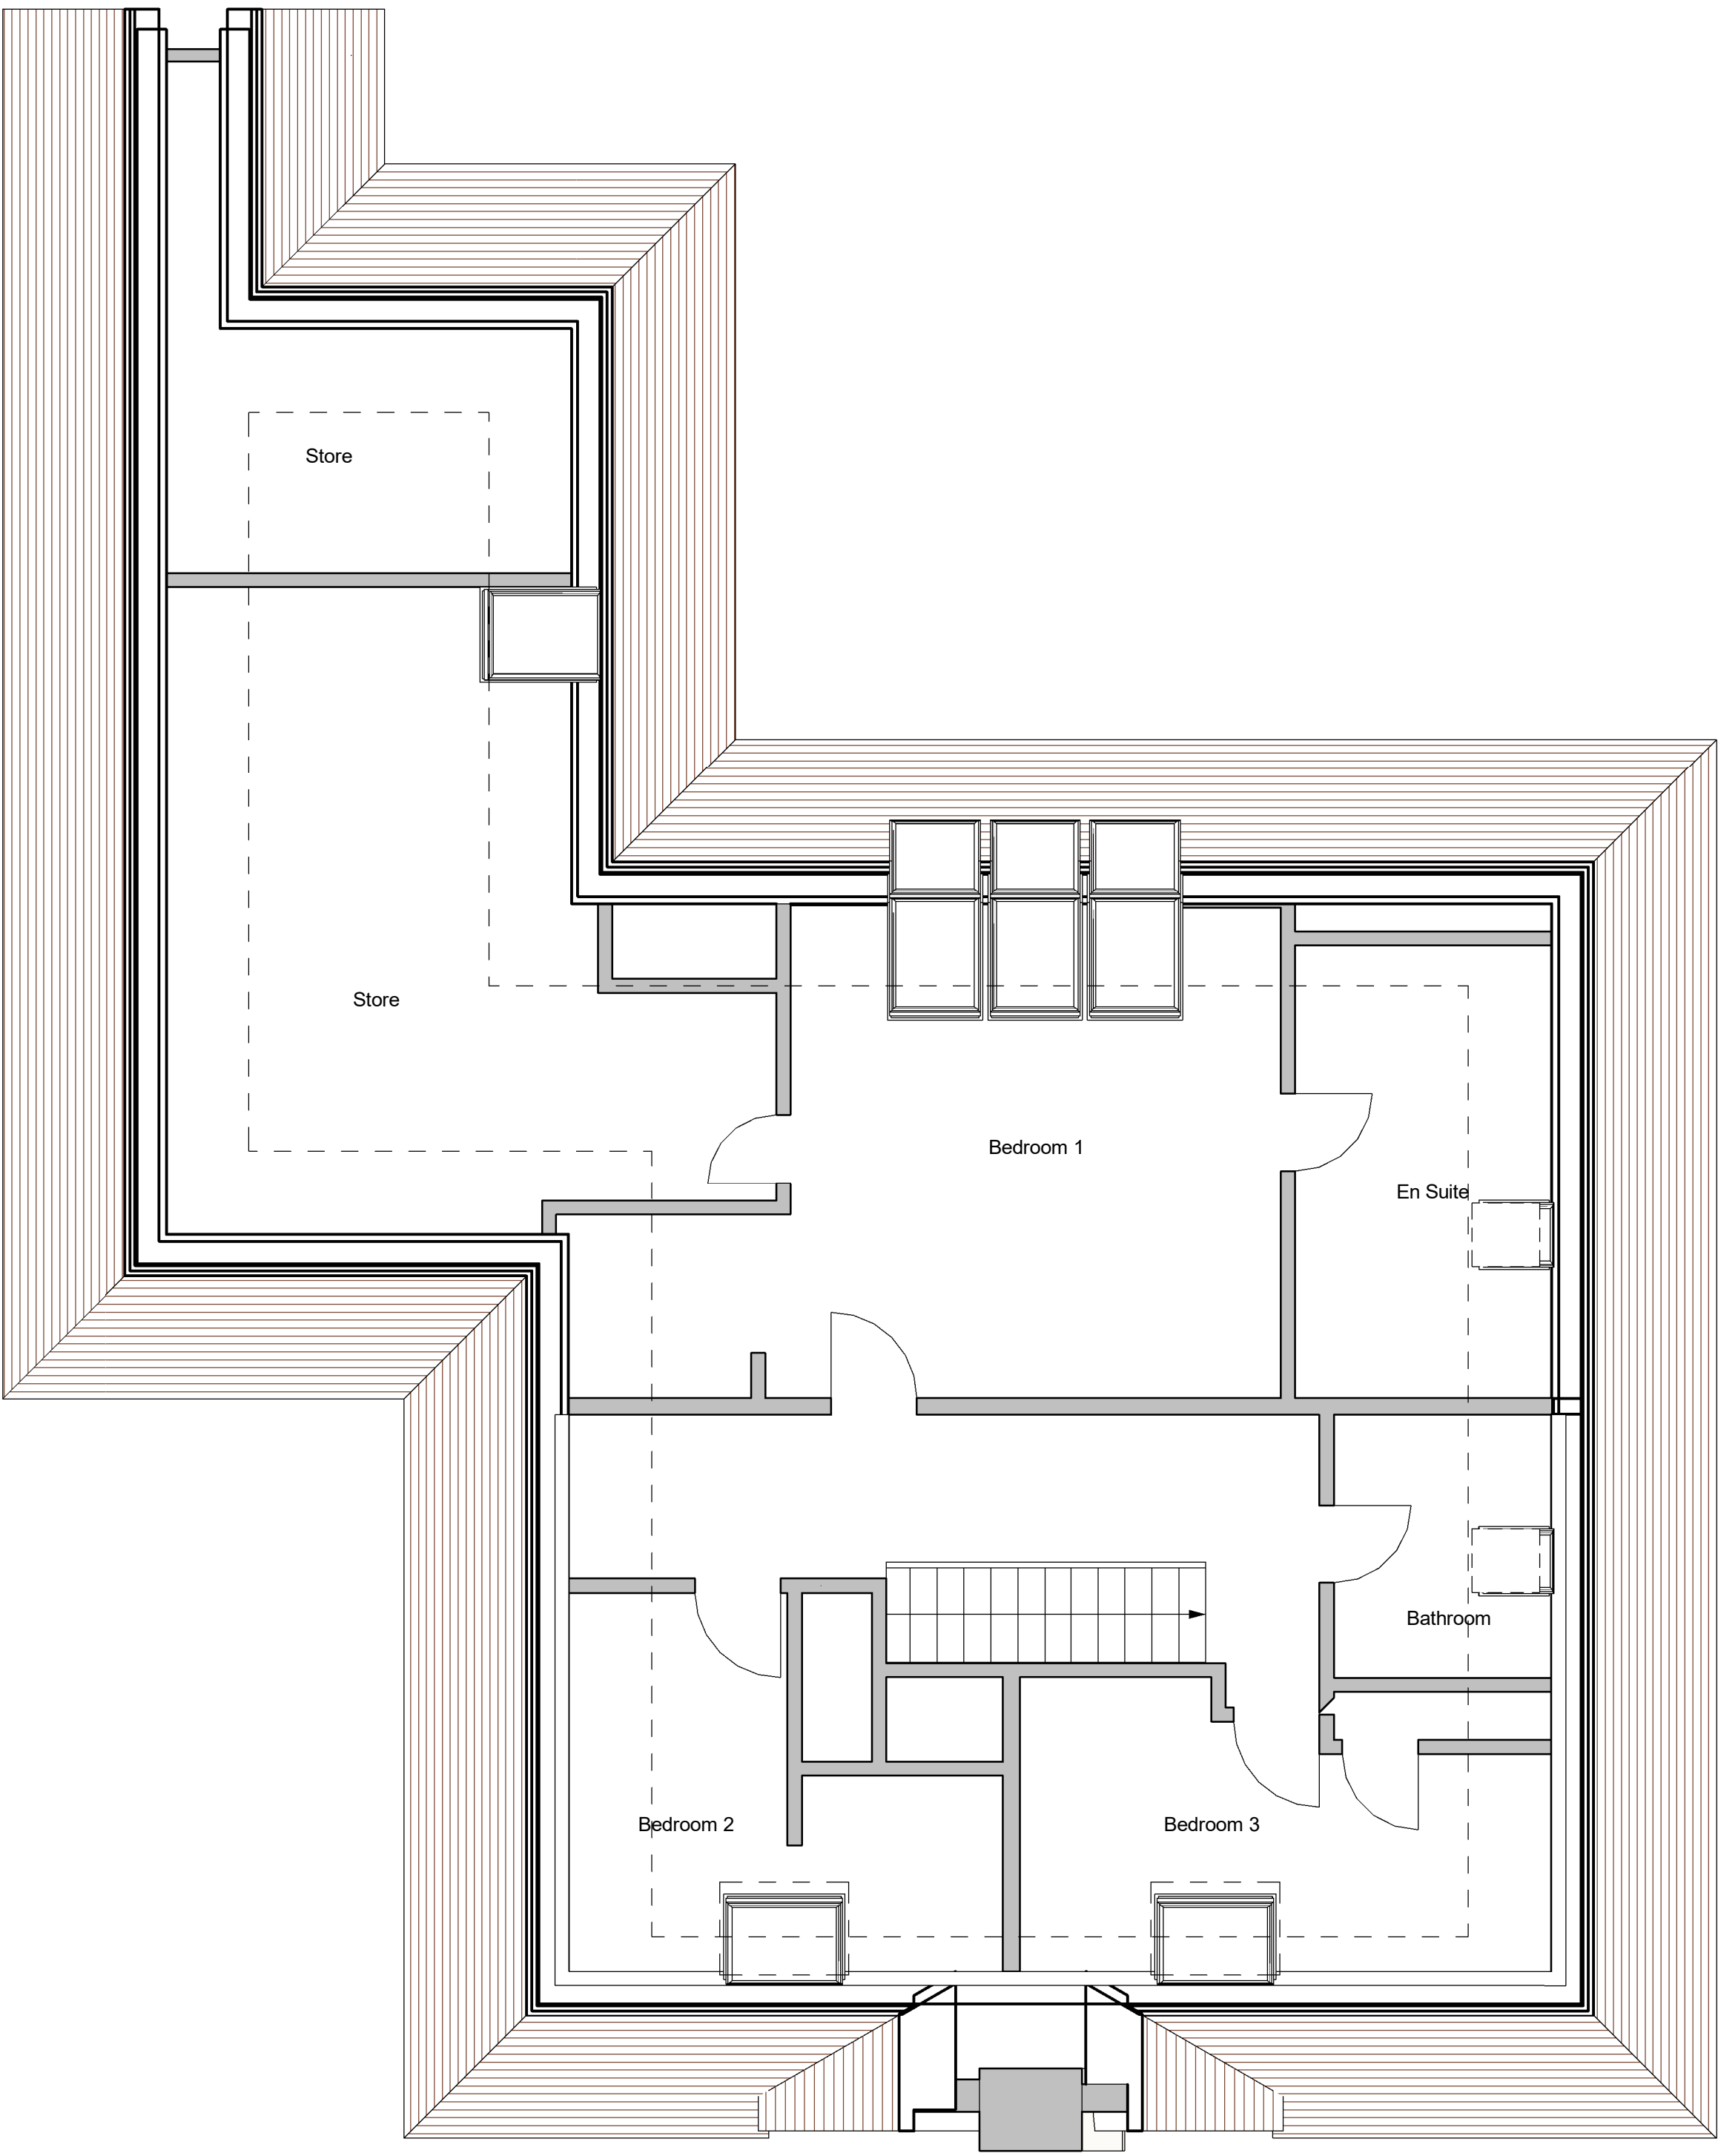

Existing Ground Floor Plan
1 : 50

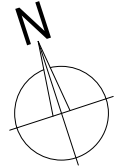

Existing First Floor Plan
1 : 50

 

crafted

architects

410 The Grange, Romsey Road, Michelmersh, Romsey, SO51 0AE 01794 403811 jules@craftedarchitects.co.uk

Rev.	Description	Date

project150 Hillingbury Road
Chandlers Ford
SO53 9NS

dateAug 2023
scale1 : 50 @A1
job2350
clientMr & Mrs Hawkeswood
drawingFloor Plans as Existing

dwgD-210

rev.

RIBA

This drawing is copyright of Crafted Architects Ltd.