



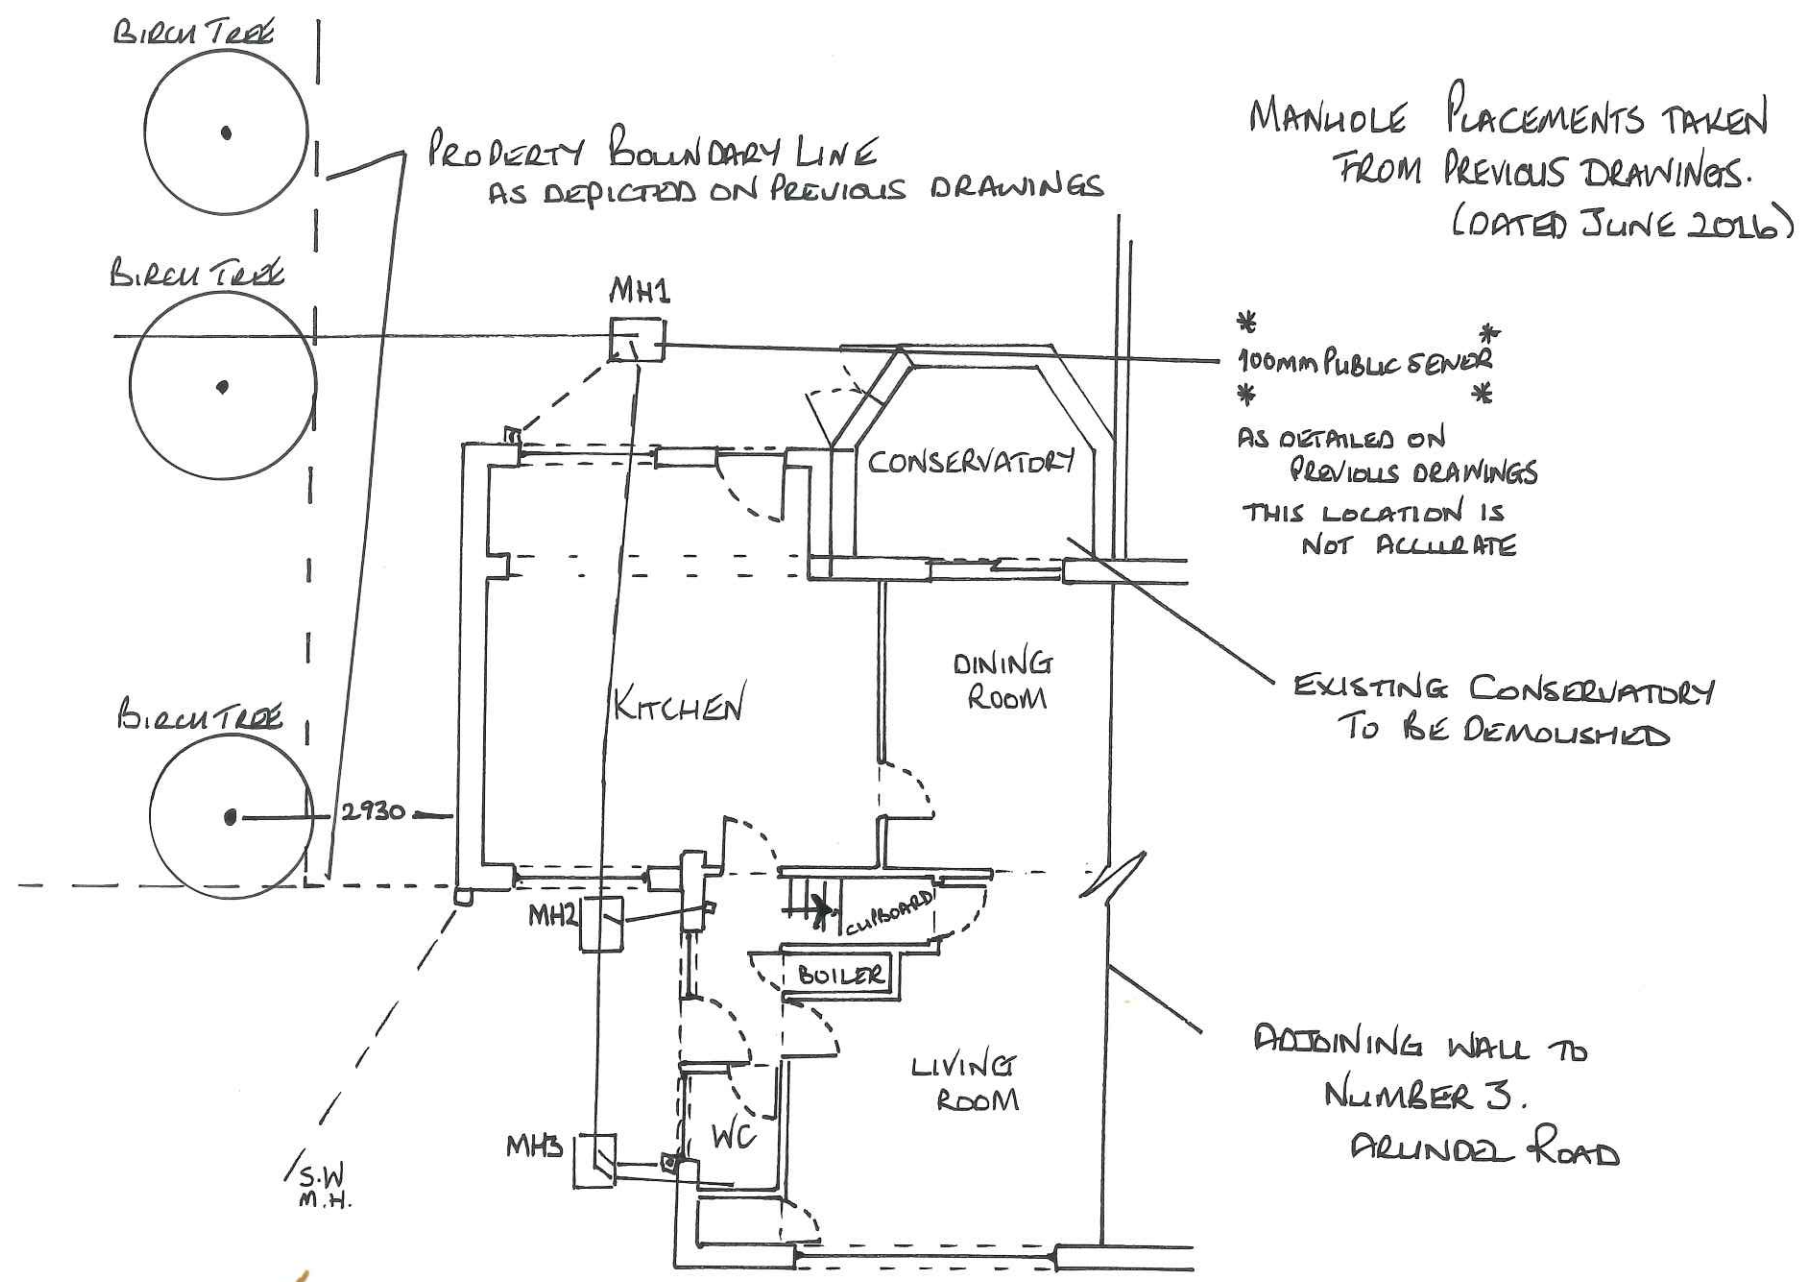

EXISTING GROUND FLOOR PLAN
AND PARTIAL PROPERTY BOUNDARY
SCALE 1:100

CURRENT BUILD : BRICK/BLOCK WITH CAVITY
CONCRETE TILES.
UPVC WINDOWS AND DOORS.

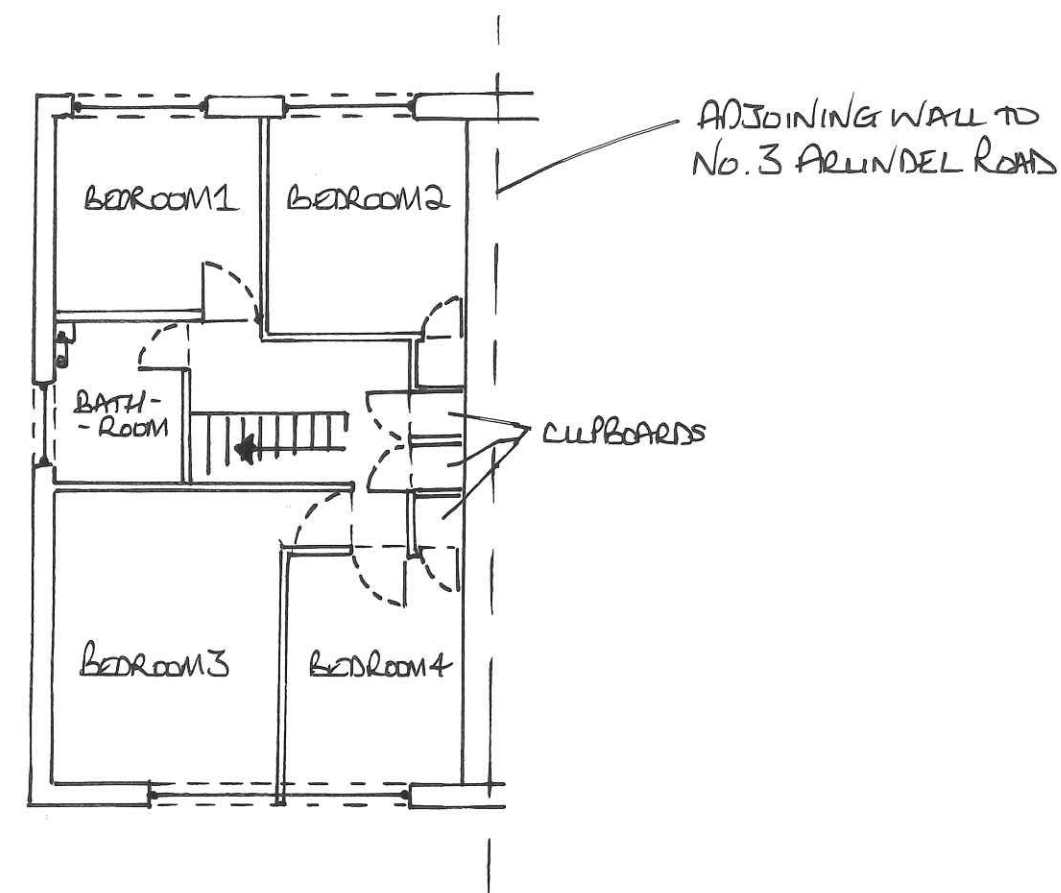

EXISTING FIRST FLOOR PLAN
(NO CHANGE TO THIS ASPECT)
SCALE 1:100



Gorilla (UK) Ltd
c/o 379 Fair Oak Road
Fair Oak
Eastleigh
Hampshire
SO50 7AB
Telephone : 07590 473838

Client Details:
Mr and Mrs Frampton
4 Arundel Road
Boyatt Wood
Eastleigh
Hampshire SO50 4PQ

Proposed Extension
replacing the Conservatory.

Scale:
1:100

Drawing Ref:
Fram0623-b

Date:
June 2023

These drawings remain the property of **Gorilla (UK) Ltd** and under no circumstances should they be replicated, copied in part or in full.
Please do not scale from drawings as they are not exact due to copying procedure and to use the dimensions stated.