
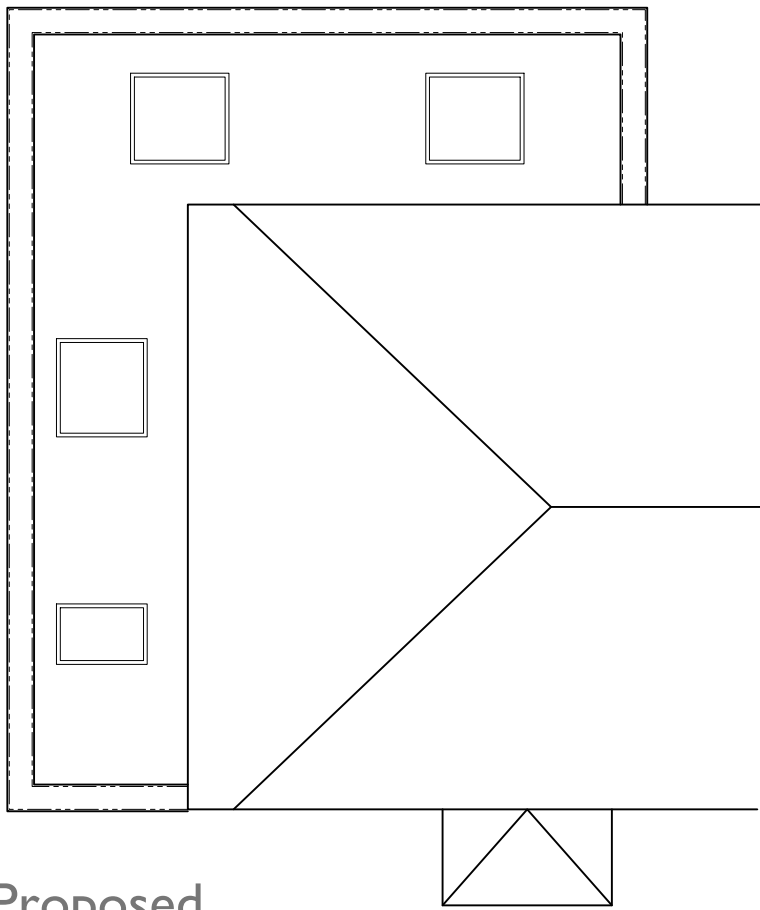
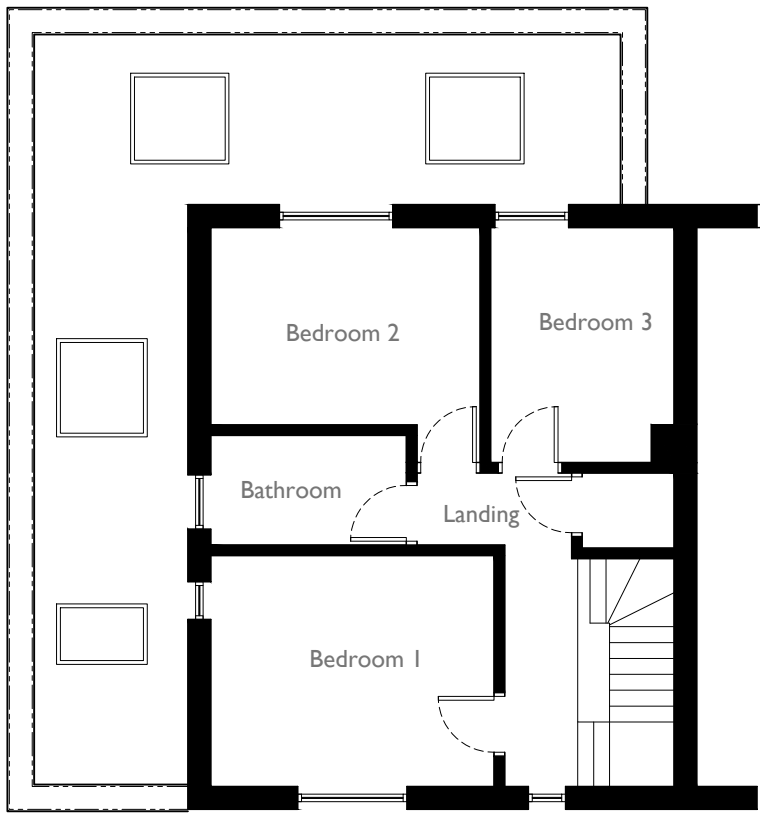
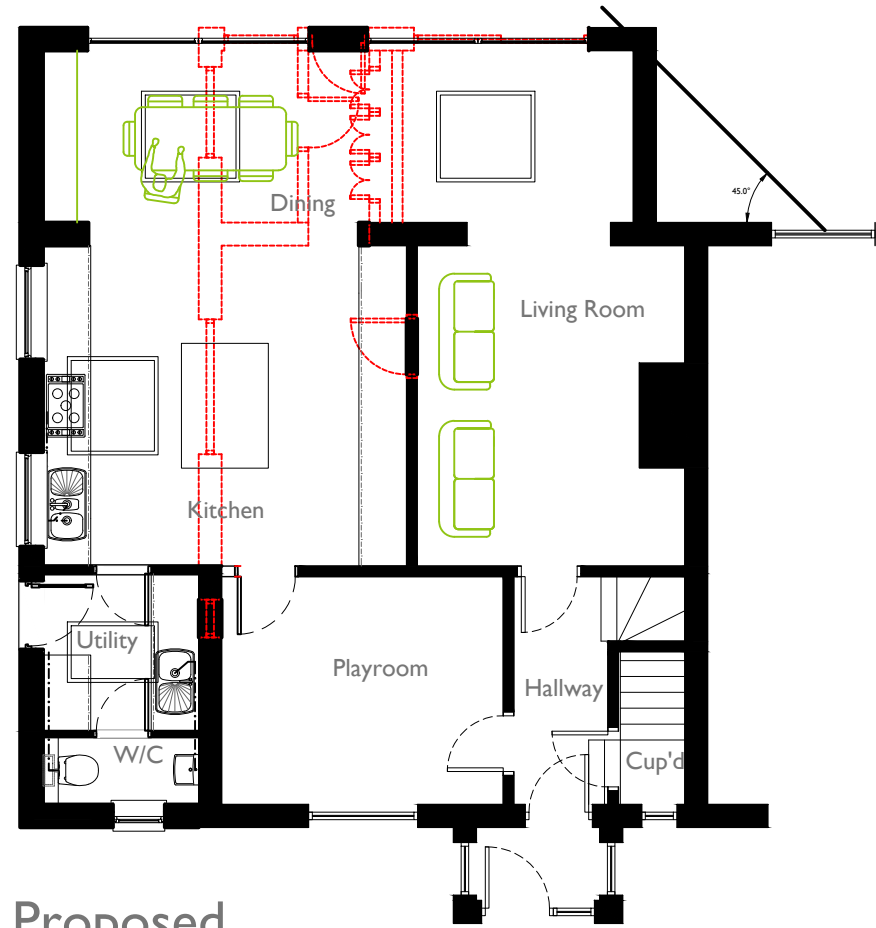


REVISIONS					
REV.	DESCRIPTION	DRAWN	CHKD.	DATE	
A	Shading added in line with LA comments	AC	AC	09/08/23	

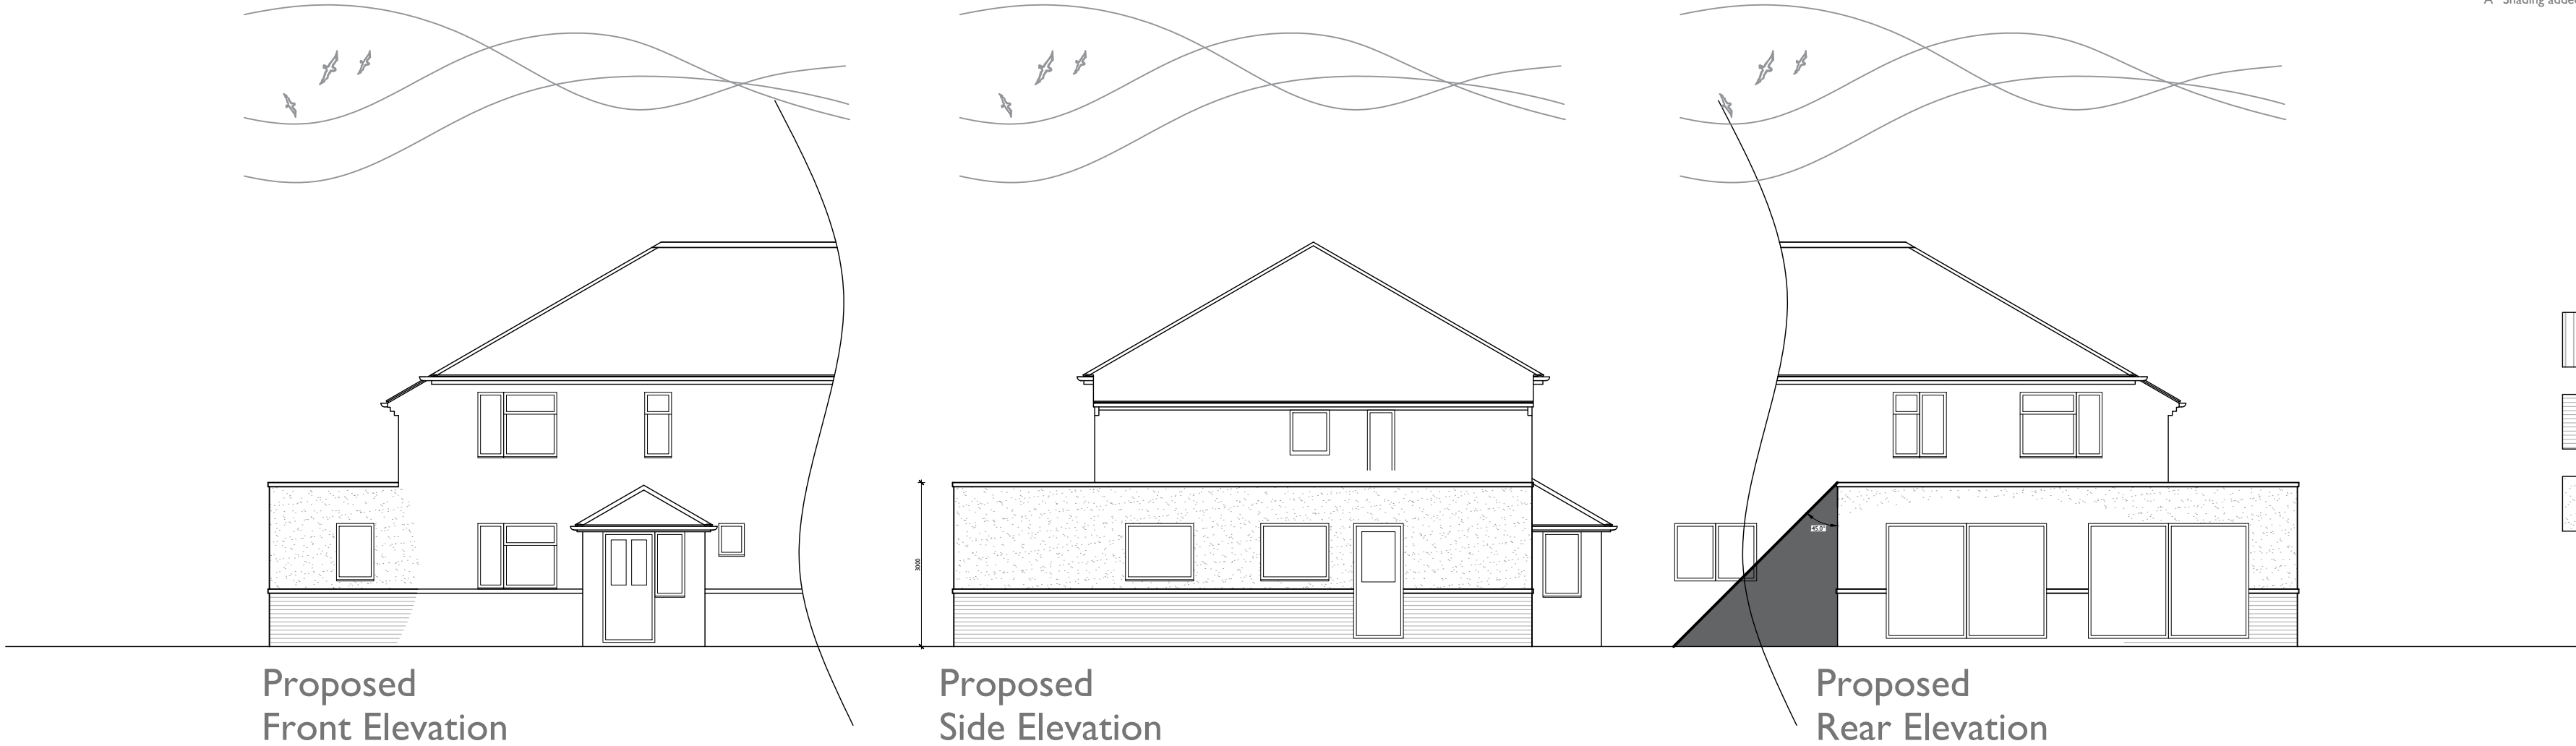

In association with

AC DESIGN **Hampshire Architect**

Email: alexpcarr@outlook.com
Telephone: 07308 953285
Website: www.acdesignuk.co.uk

PROJECT	Project type	Drawing classification	SCALE	SHEET SIZE	SHEET No.	DATE	DRAWN
37 Woolston Road Netley Abbey	Housing	Housing	1:100	A2		10/04/23	Alexander Carr
DRAWING TITLE			Planning				
Proposed Floor Plans & Elevations			DH01-I02-A				

