



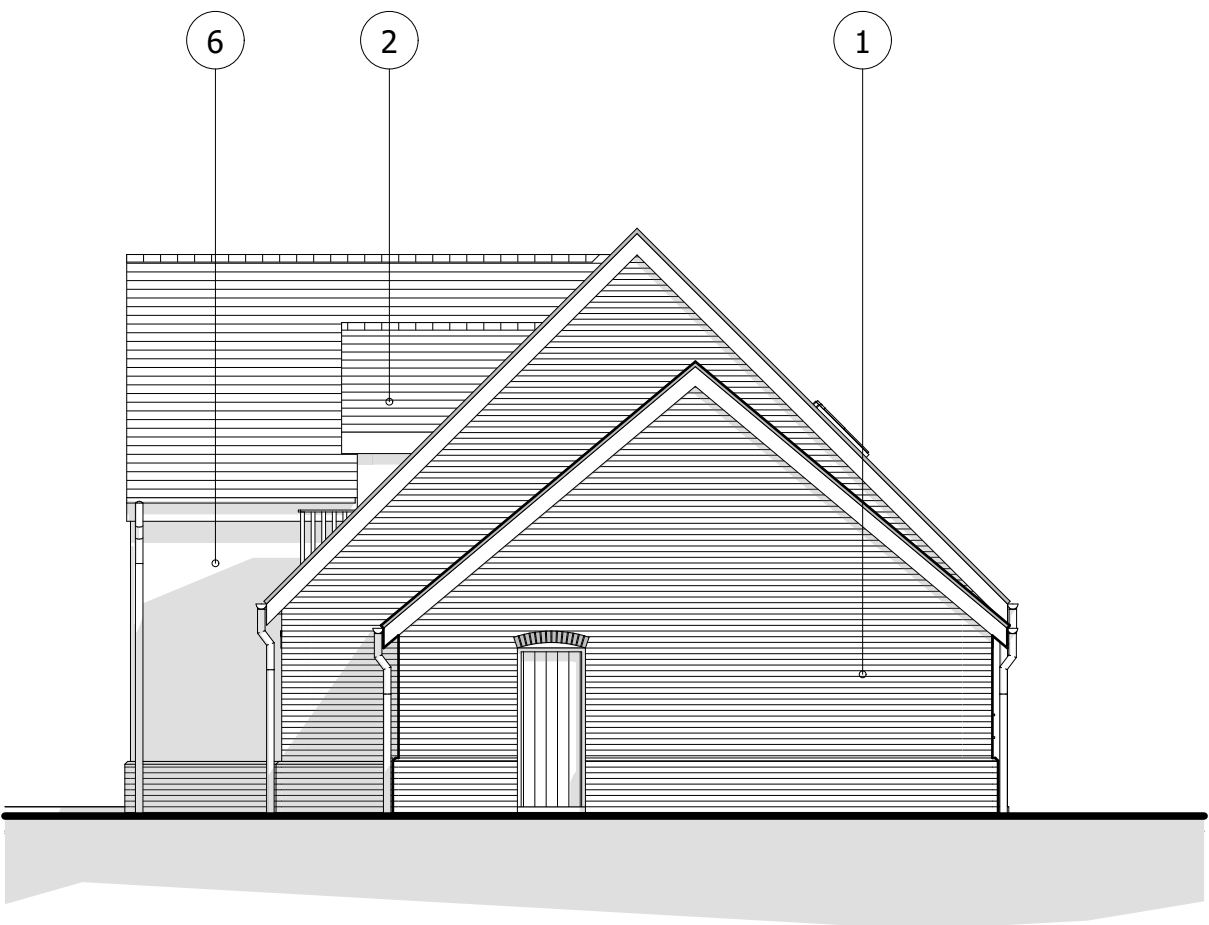


SOUTH ELEVATION [1:100]

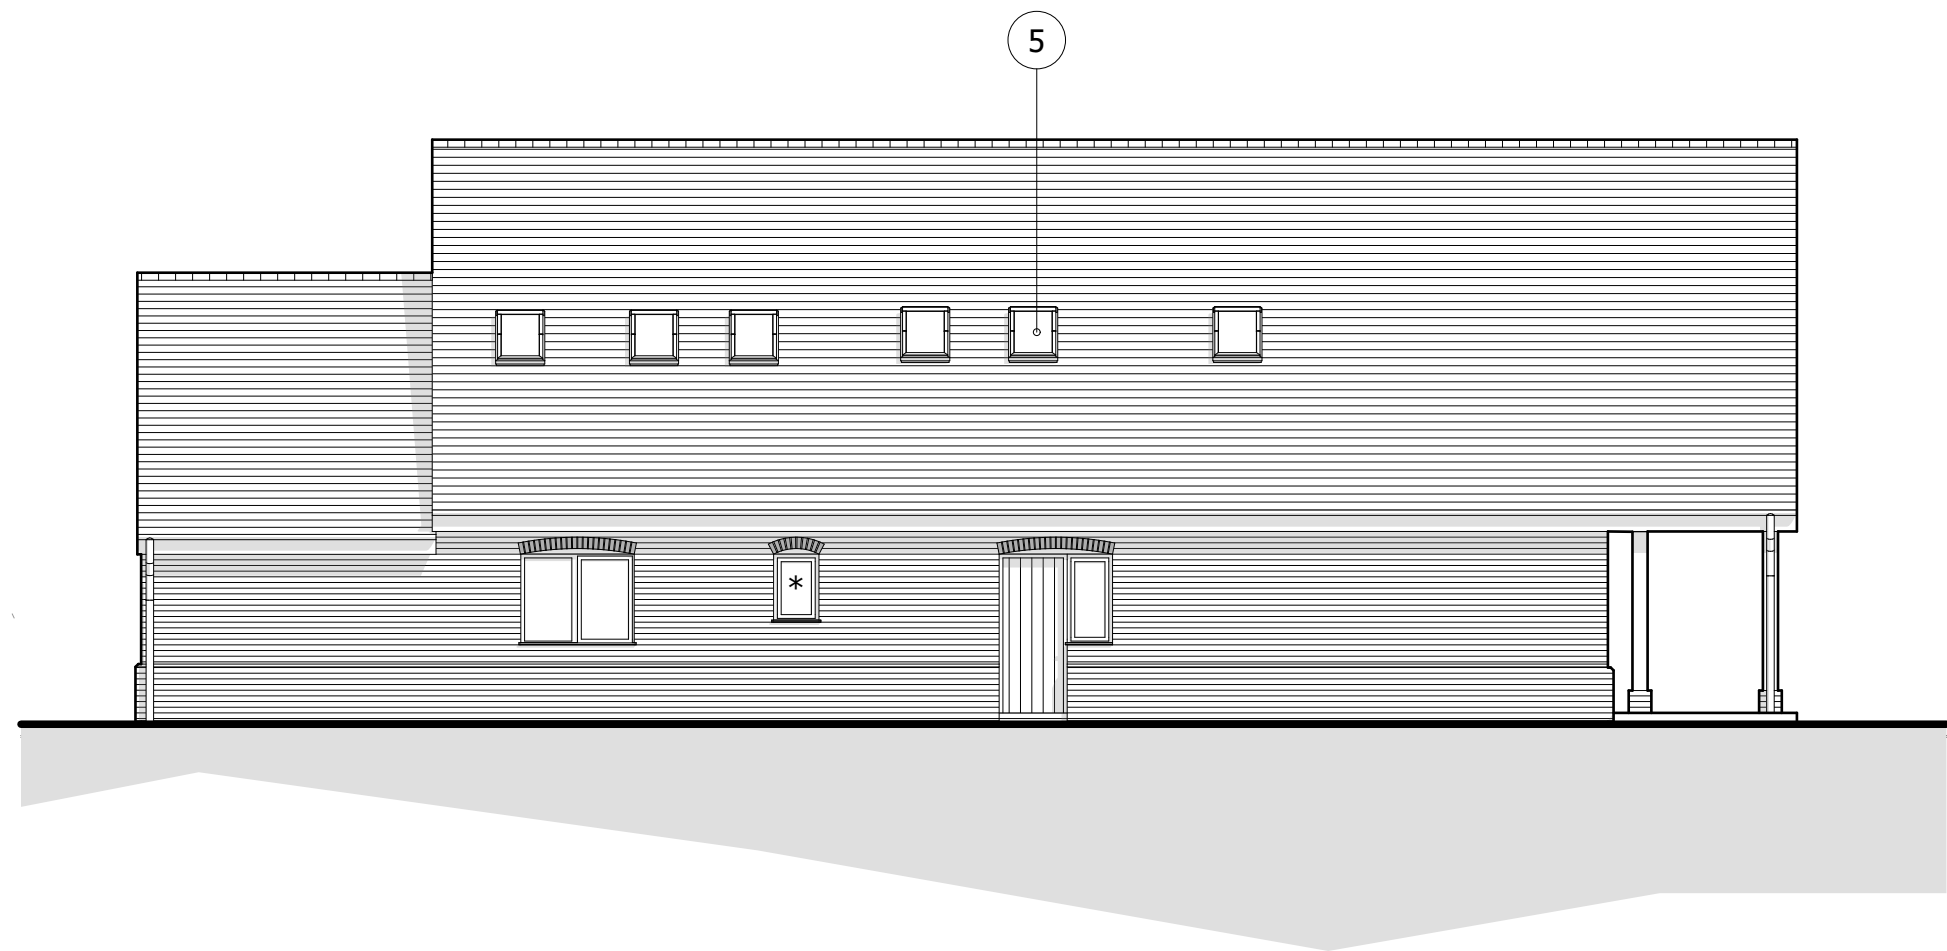


EAST ELEVATION 1 [1:100]



NORTH ELEVATION [1:100]

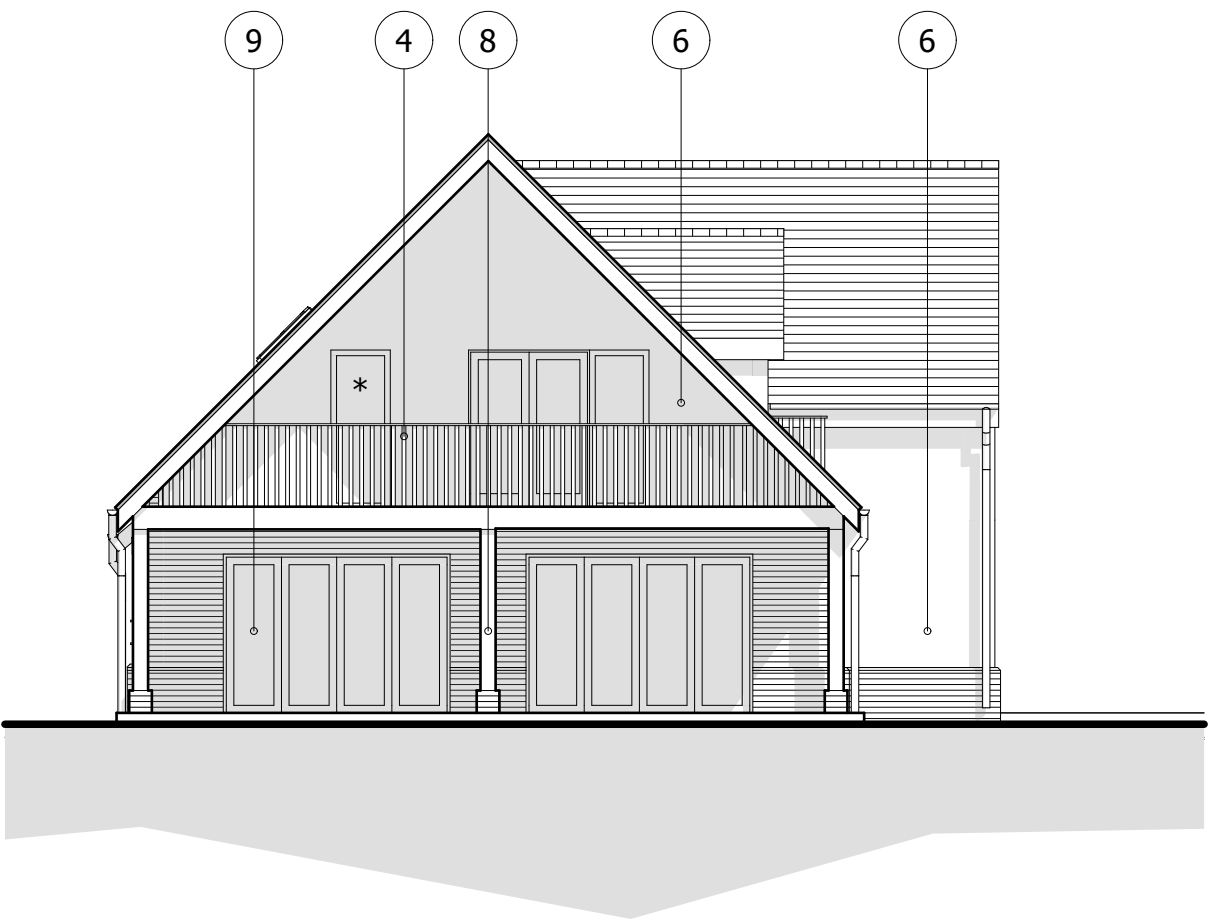

WEST ELEVATION 2 [1:100]

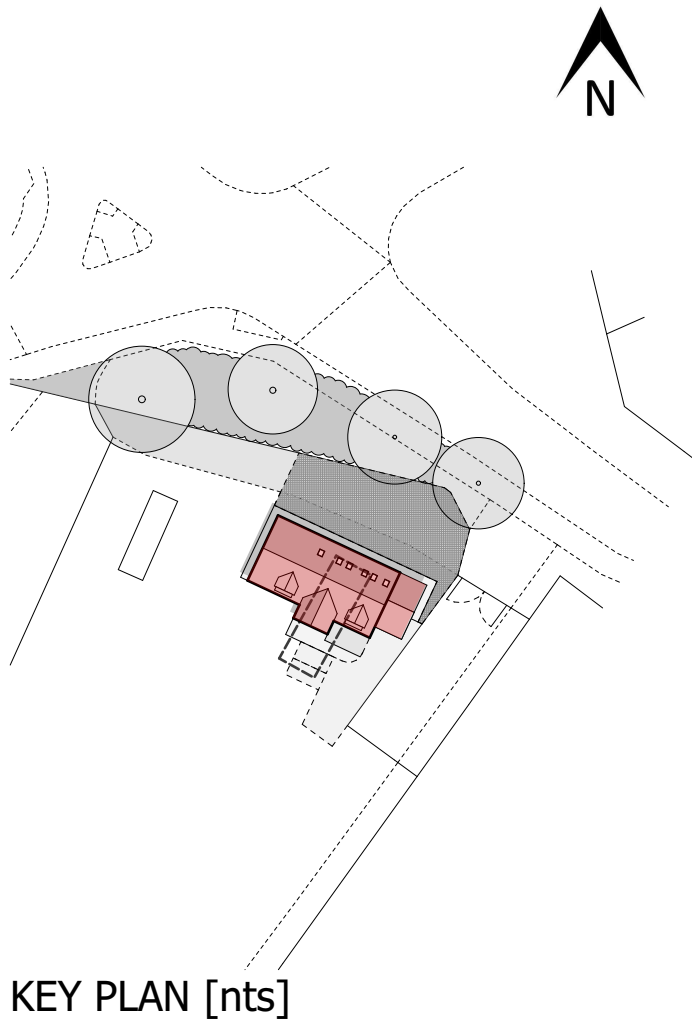

KEY PLAN [nts]

Materials Key

1. Facing Brickwork
2. Slate Style Roof Tiles
3. Upvc Double Glazed Windows
4. Timber Balustrade
5. Rooflights
6. Render
7. Black Upvc Rainwater Goods
8. Timber Posts with Brick Piers
9. Sliding/Folding Doors

*Obscure Glazing

REV	DESCRIPTION
A	Issued for planning

DATE	AUTHOR	CHK'D
02/08/2023	CW	

NOTES

DATE
July 2023
SCALE @ A2
1:100

AUTHOR
CW
CHECKED BY
--

PROJECT
Proposed Dwelling at The Old Fairground,
Botley Road, Southampton
CLIENT
Mr & Mrs Cole
STATUS
FOR PLANNING
DRAWING
Proposed Elevations

PROJECT NO.
558

DRAWING NO.
201

REV.
A

