


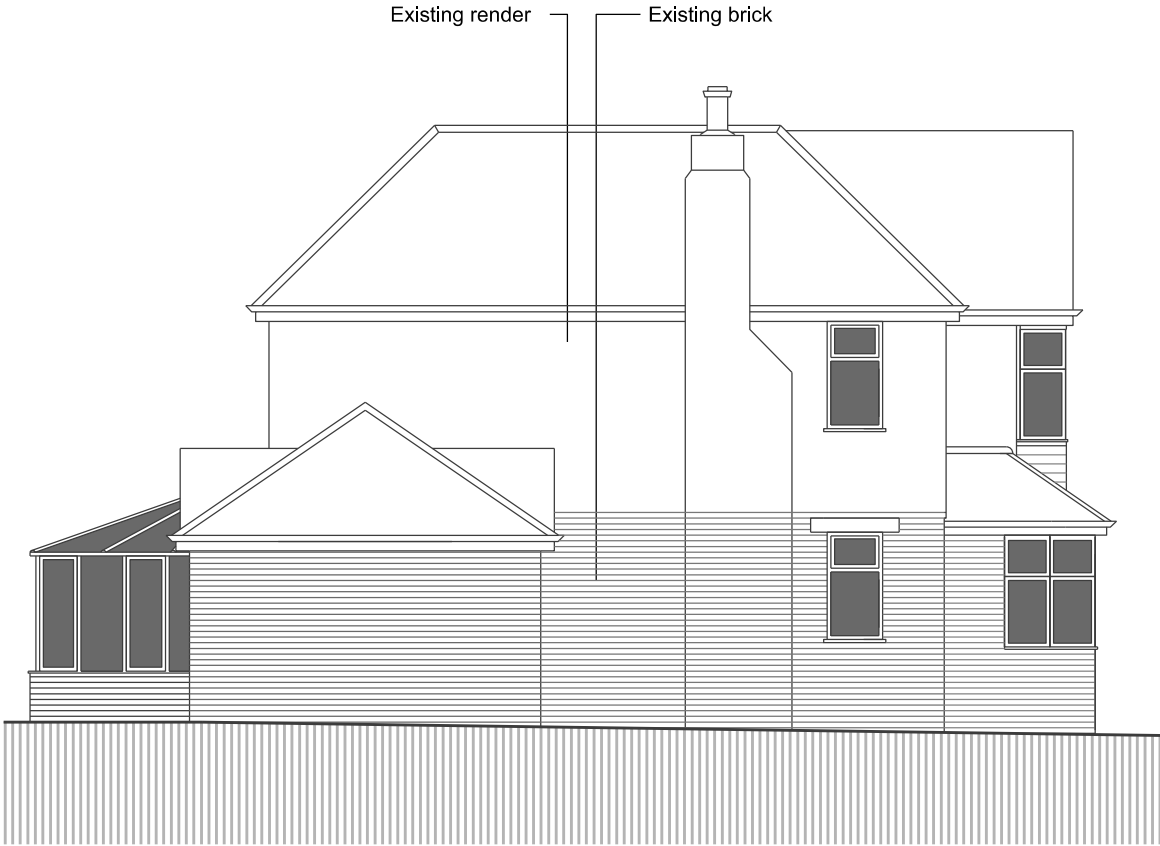

②



③

Disclaimer:

Drawing must not be reissued, loaned or copied without the written consent of BeforeBricks. All errors, omissions, discrepancies should be reported to BeforeBricks immediately. All dimensions to be checked before site fabrication by the contractor, his sub-contractor or supplier. Any deviation from the drawing to be reported to BeforeBricks immediately. This drawing is not intended for purposes of construction. Do not scale off drawings.

Notes:

- ② Existing West Elevation
- ③ Existing North Elevation



BeforeBricks

0800 072 3695

team@beforebricks.com

<https://www.beforebricks.com/>

3rd Floor, 86-90 Paul St,
London EC2A 4NE

Client: David Marsh

Site: Greydowns House, School Rd,
Old Bursledon, SO31 8BX

Project description:
Replacement Render

Title: Existing Elevations

Drawing Status: **PLANNING**

Date: 11/08/23 Drawn by: TR
Scale: 1:100 at A3 Checked by:



Northpoint for drawings No/s:

Drawing No/s: 2-3