


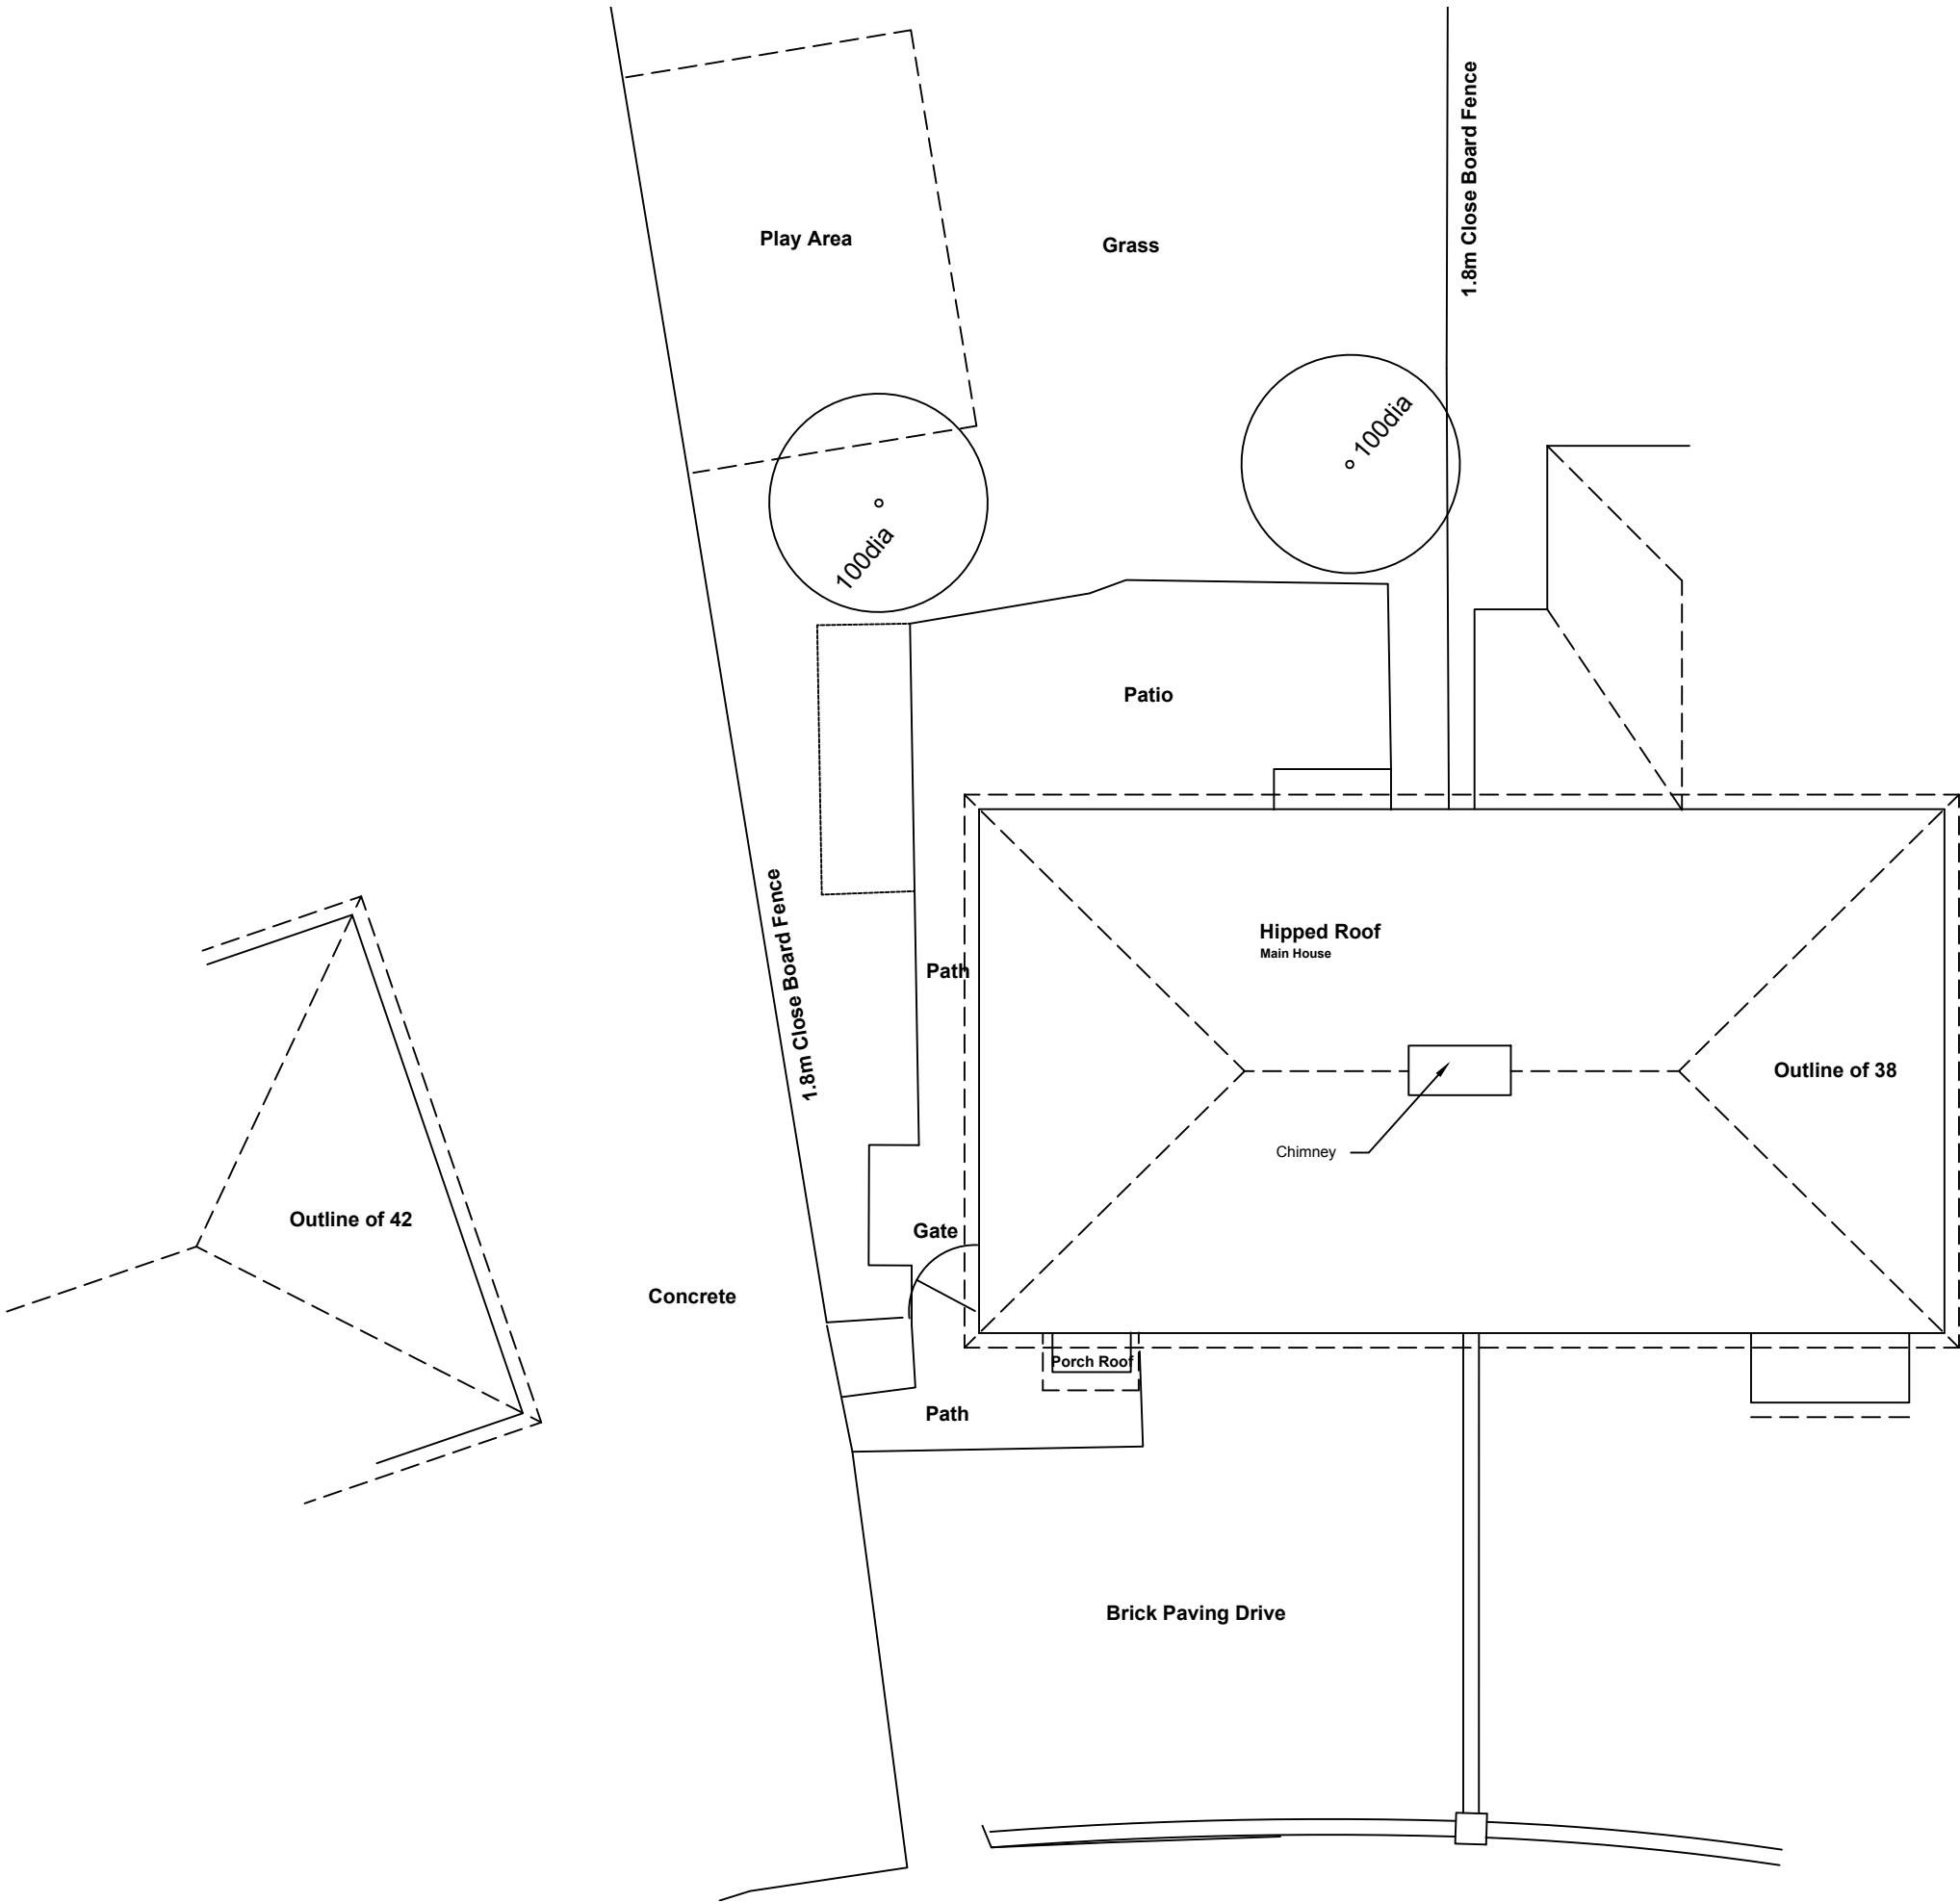

1 Existing Roof Plan  
Scale: 1:100 @ A3

© Light House Studio

A3

DO NOT SCALE  
USE FIGURED  
DIMENSIONS  
ONLY

Notes:

- All dimensions to be checked on site.
- All drawings to be in conjunction with all relevant Architects and Engineer's drawings and specifications.
- Any discrepancies between consultants drawings, schedules or specifications to be reported to the Contract Administrator or Architect before any work commences.
- The Contractor's attention is drawn to the Health & Safety matters identified in the Health & Safety plan as being potentially hazardous.
- These items should not be considered as a full and final list
- The Work Package Contractor's normal Health & Safety obligations still apply when undertaking constructional operations both on and off site.
- Light House Studio takes no responsibility for the local of legal boundaries indicated on this drawing and advises a separate drawing to be completed by a specialist surveyor in order to establish exact boundaries.
- DWG files provided for information only. Refer to PDF record.
- The copyright of this drawing is held by Light House Studio. Not to be used for any purposes without consent.
- Light House Studio takes no responsibility with scaling issues when printing form pdf/printing/scanning of this drawing
- No persons are permitted to build / construct from these drawings
- All rights reserved to Light House Studio

Light House Studio

**Light House Studio**  
The IncuHive Space  
Mayflower Close  
Chandler's Ford  
Hampshire  
SO53 4AR

light\_house\_studio@outlook.com

| A   | 22/08/23 | Issued for planning |
|-----|----------|---------------------|
| Rev | Date     | Revision Details    |

**Project**  
40 Harvey Road

**Drawing Title**  
Existing Roof Plan

**Drawing Number**  
22019\_011

**Status**  
Planning

**Scale**  
0m 1 2 3 4  
1:100

**Revision**  
A

**Date of Origin**  
May 2023