


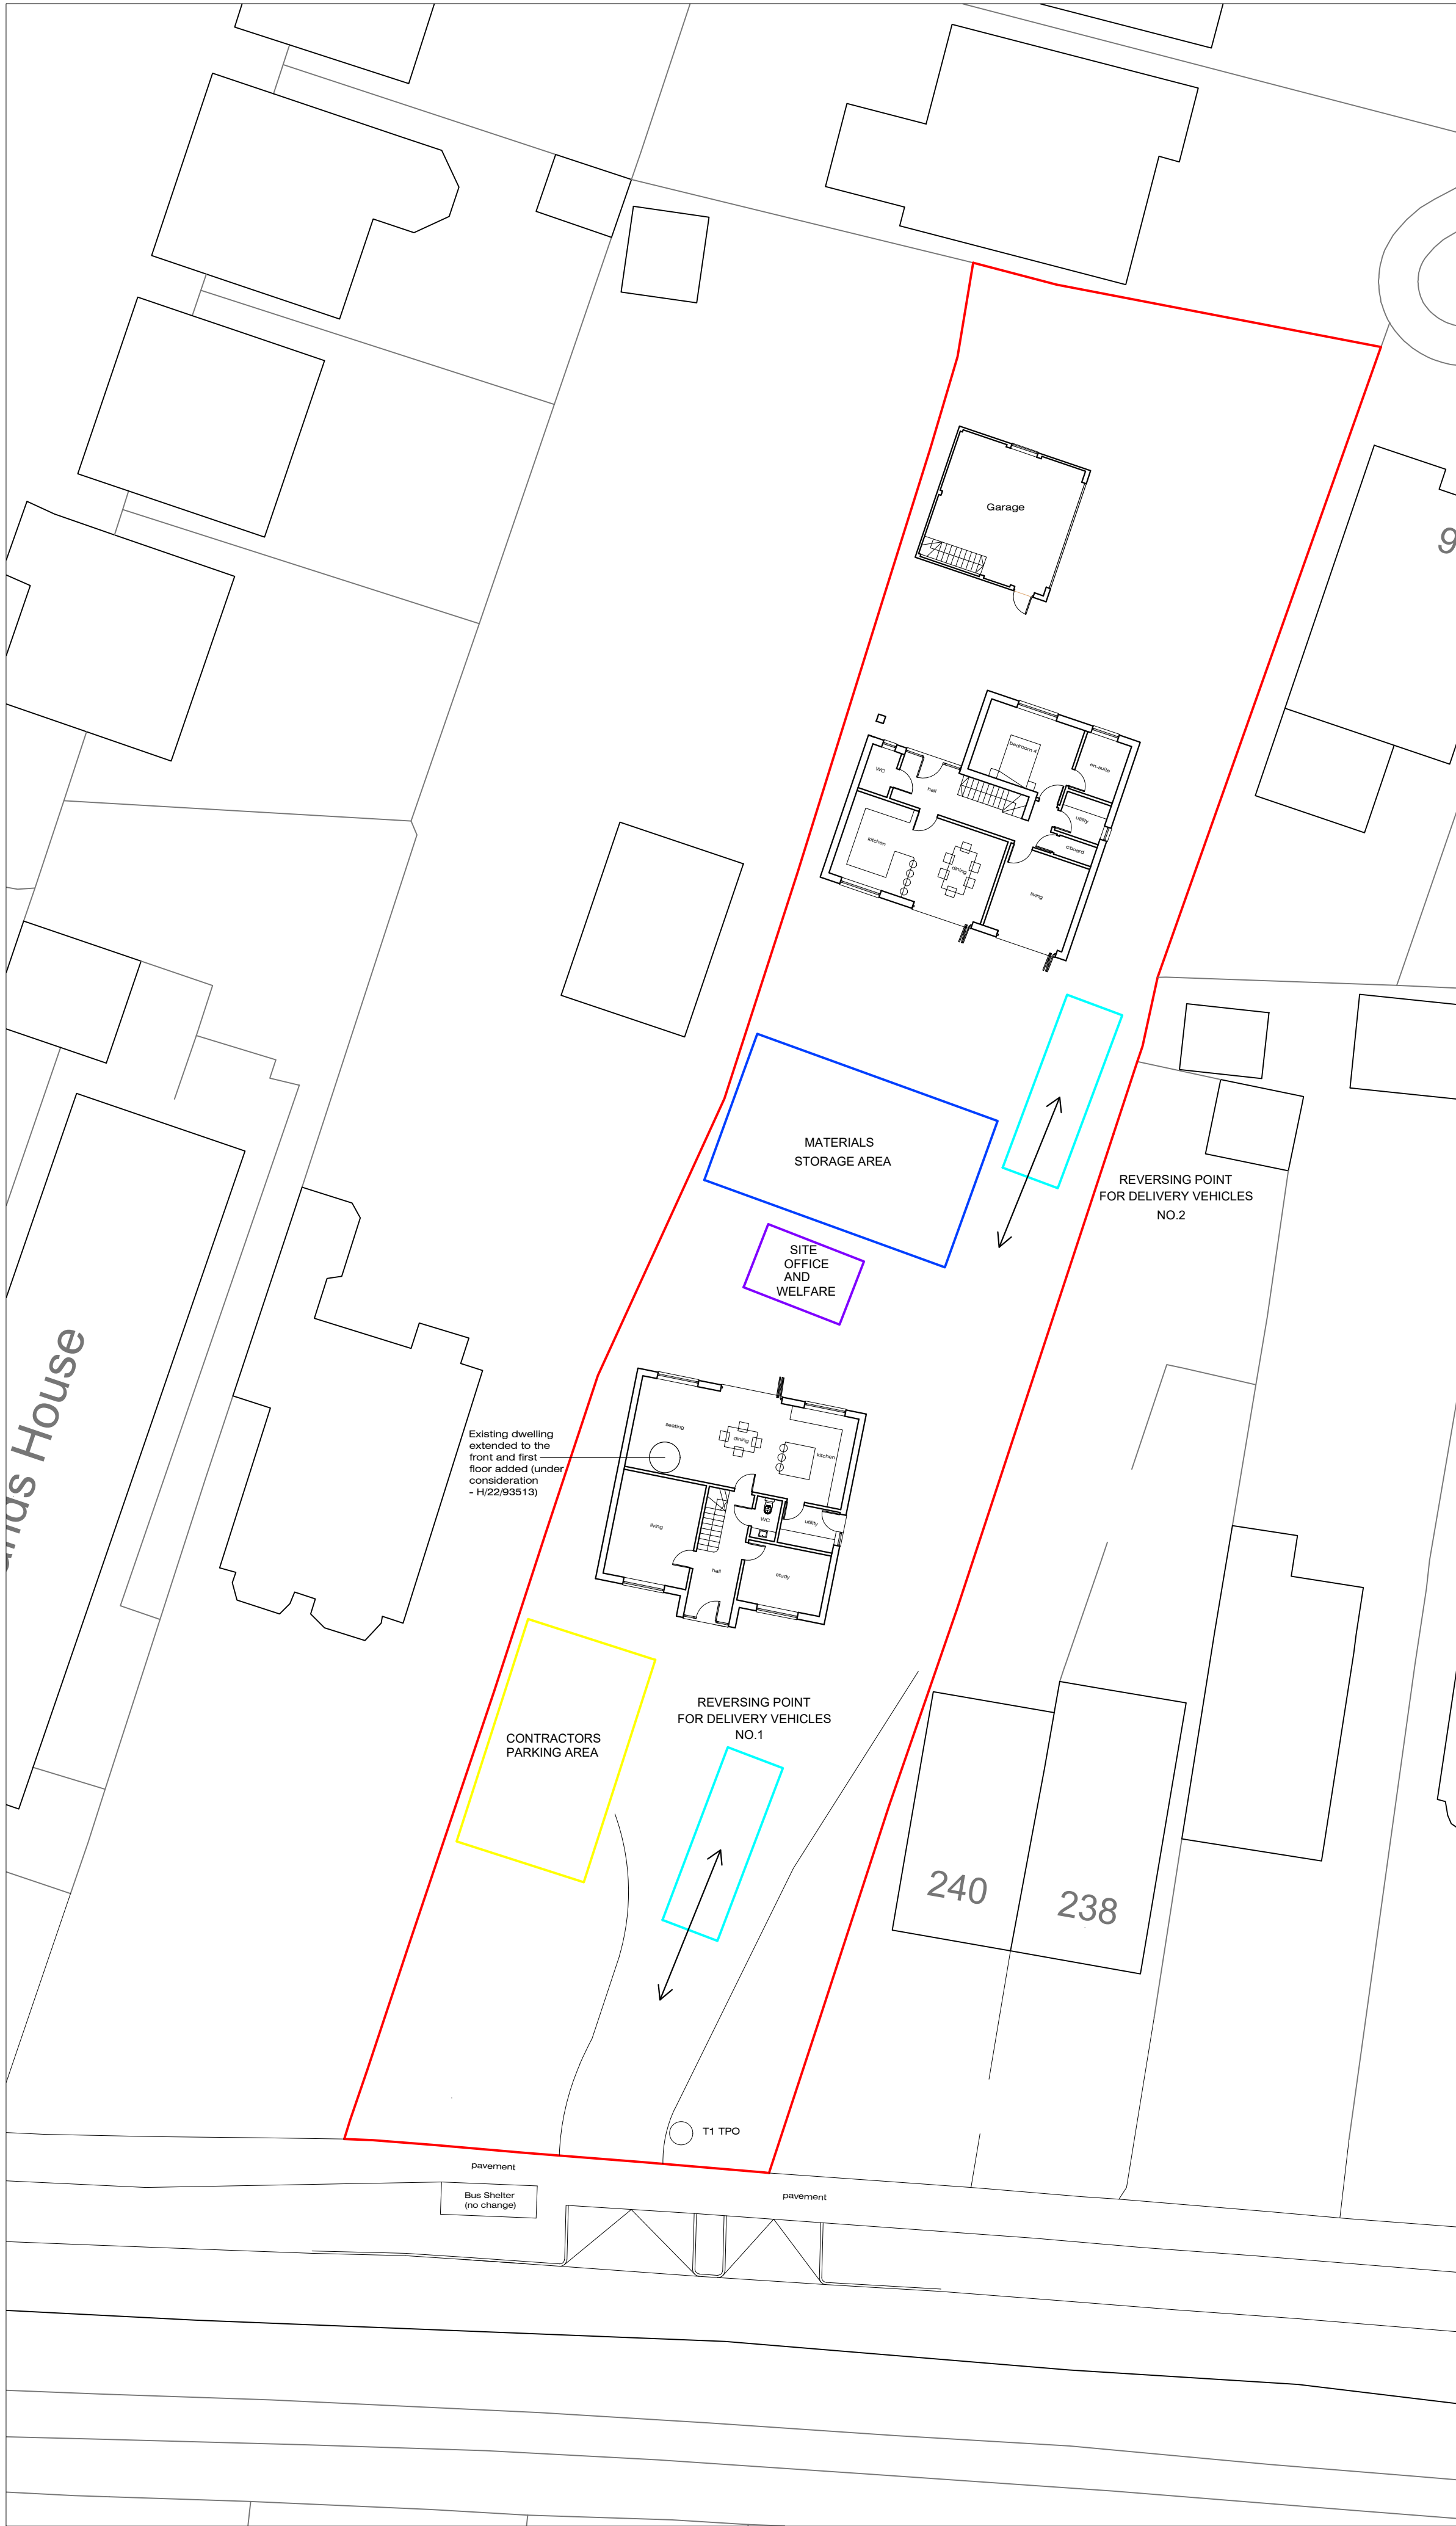

Site Plan - As Proposed 1:200

-	Issued for Approval	NJ	19-08-23
Rev.		By	Date

Wildern Architecture Ltd
The Hawthorns, 105 Dibles Road,
Warsash, Southampton, SO31 9JL
07920 260758

Project
242 Leigh Road, Chandler's
Ford, Eastleigh, SO53 3AW

Client
Mr K Turner

Title Construction Environment Management Site Plan			
Date Aug 23	Drawn By NJ		
Job No. W22-004	Drawing No. 801	Scale 1:200@A1	Revision -