
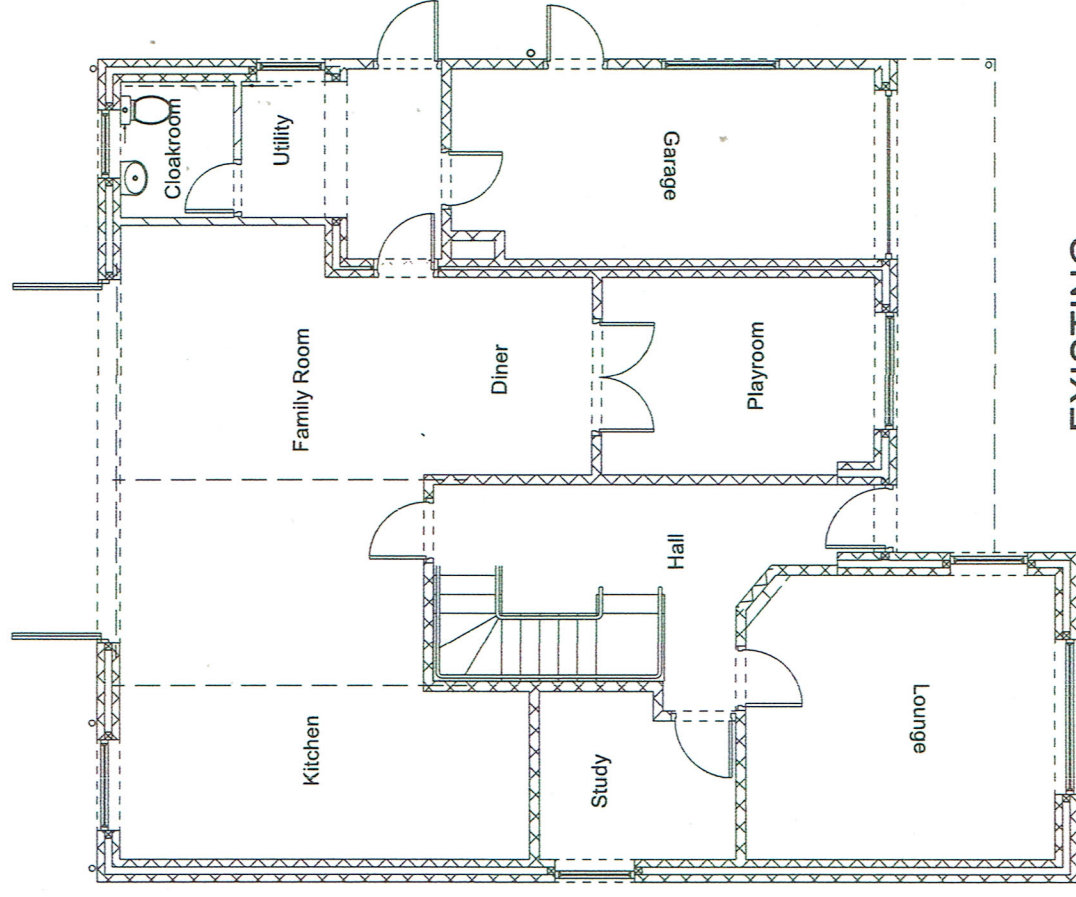


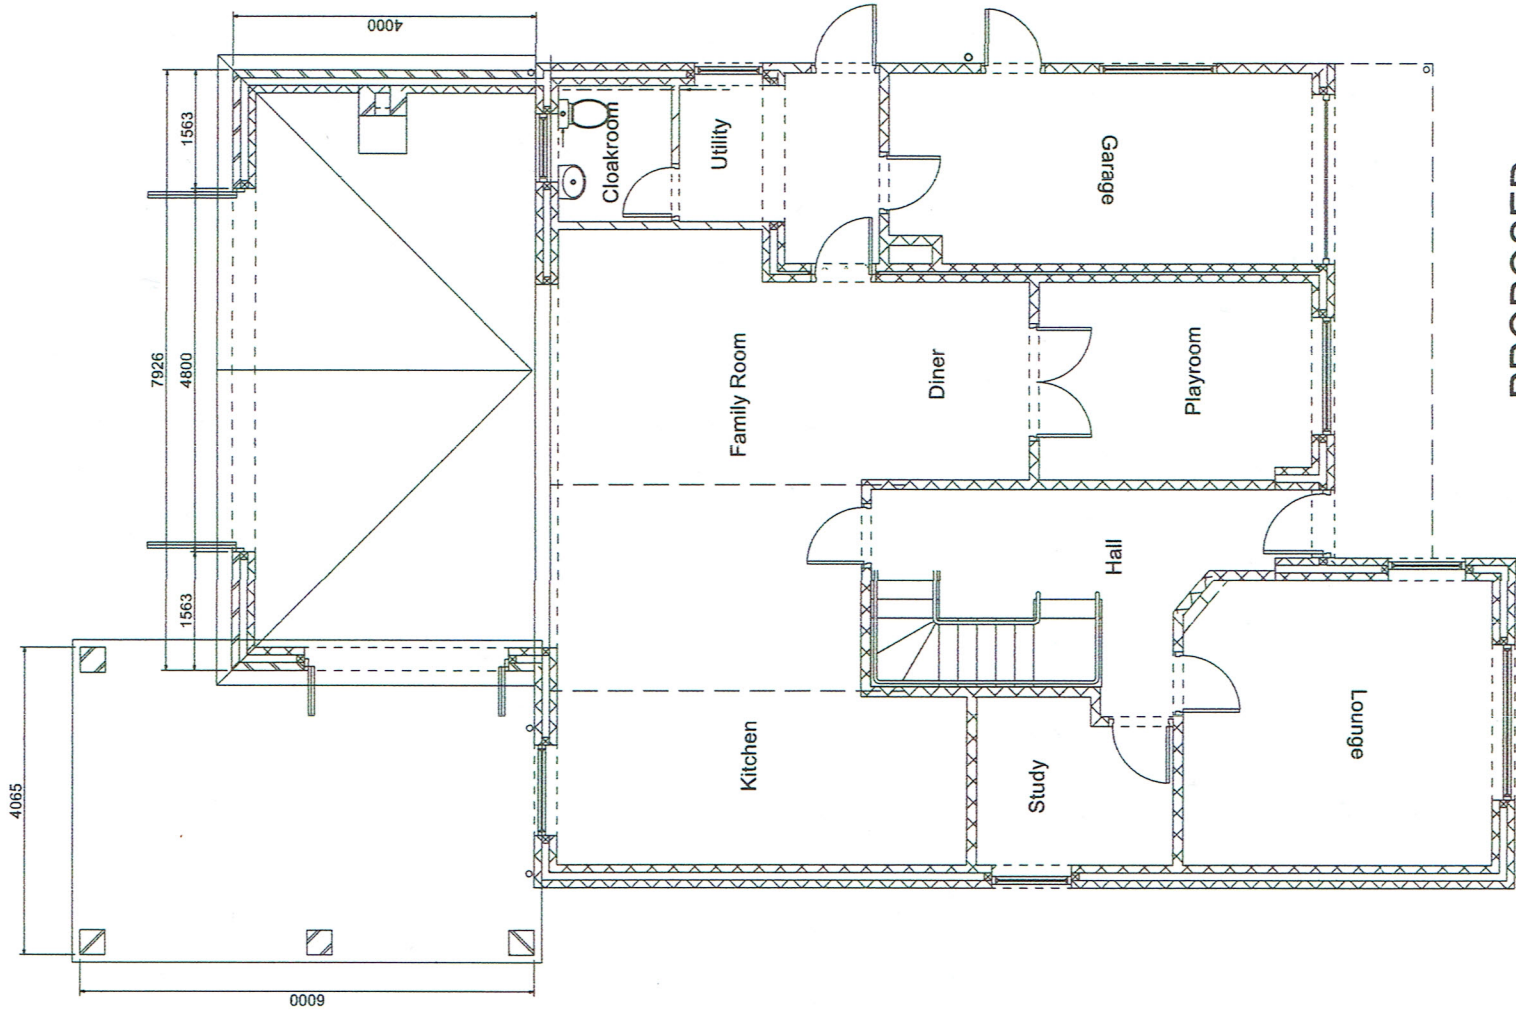

EXISTING

PROPOSED

ANDREW JOHNS DESIGN

94 Hittingbury Rd, Chandlers Ford, Hampshire, SO53 5NZ. Tel 02380 255529

This drawing is the copyright of Andrew Johns Design & may not be copied, altered or reproduced in any way without written authority.

Project :- Single storey rear extension & covered area

Client :- Ryan Purchase & Nicola Purchase

At :- 118 Hursley Rd, Chandlers Ford, Hampshire.

Drawing Title :- Existing & proposed ground floor plans. 1/100 at A3

Drawing Number :- B

Date :- 25/07/2023

SCALE _

SCALE IN METRES



20

15

10