



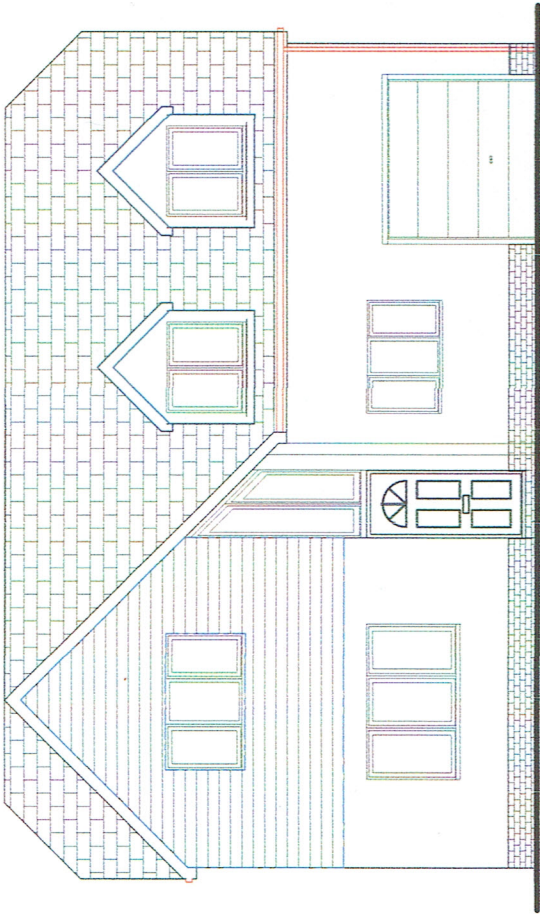


Front Elevation

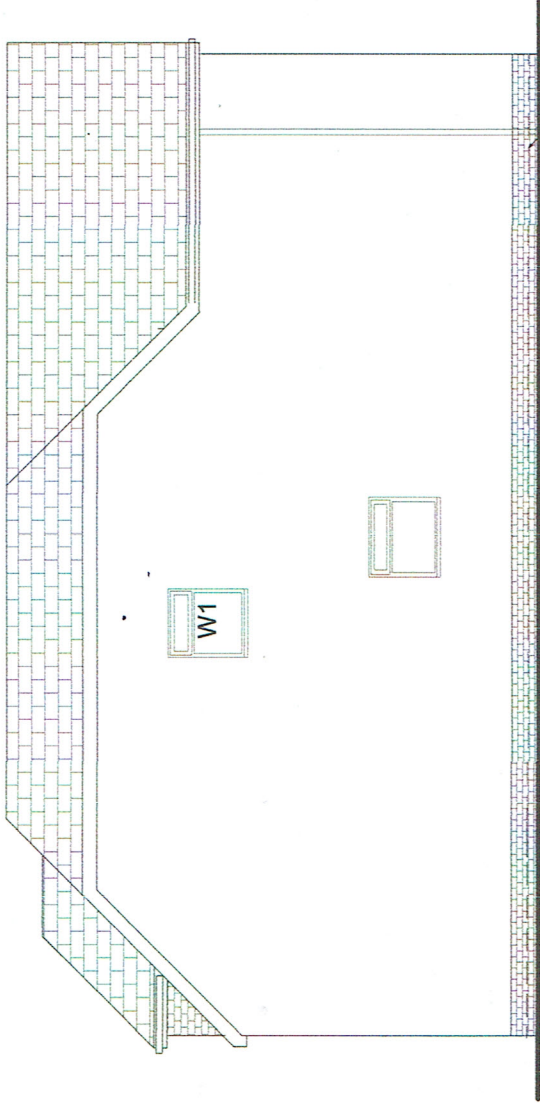


Side Elevation

W1 & W2 obscure glazed
with top opening vent only

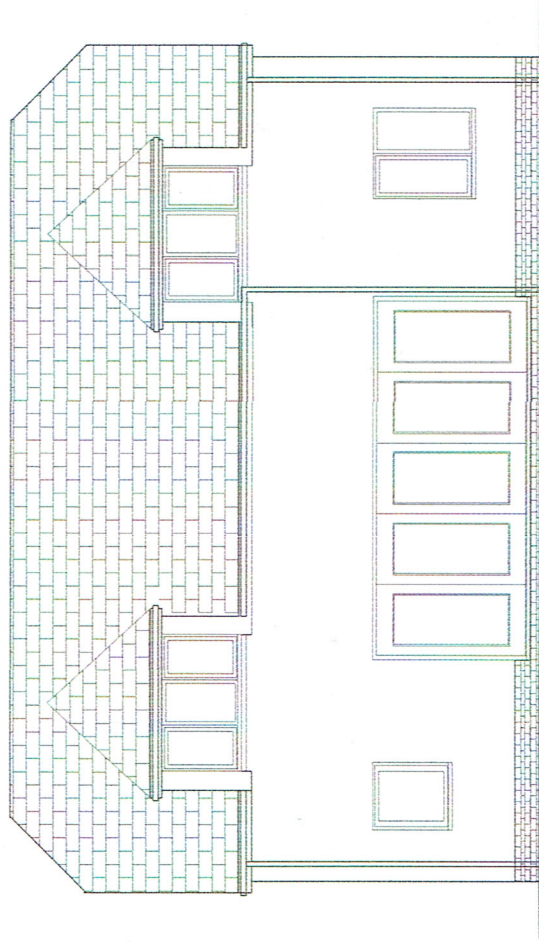


Rear Elevation

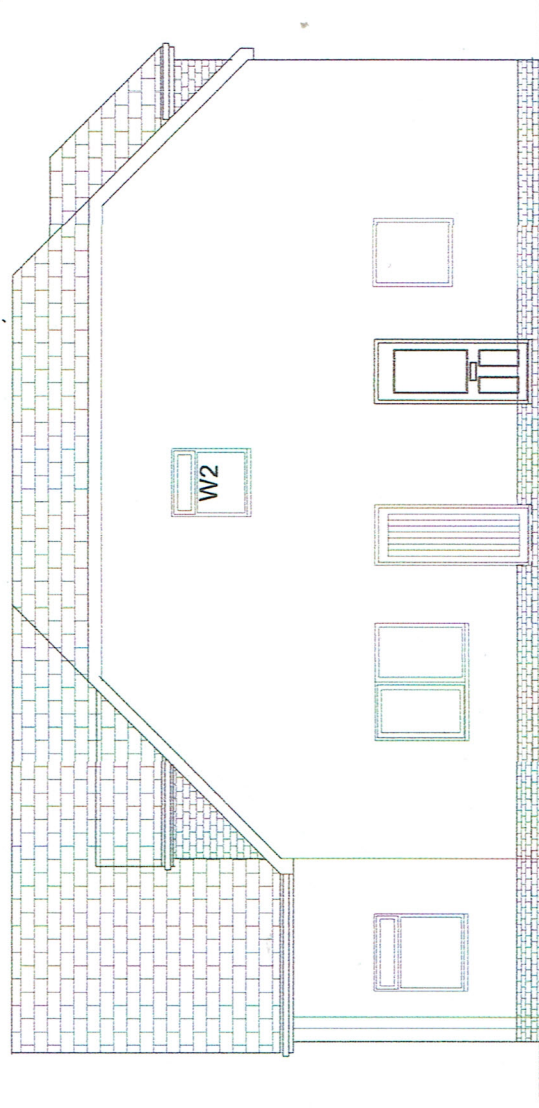

Side Elevation

SCALE IN METRES

 

SCALE_

ANDREW JOHNS DESIGN
94 Hiltigbury Rd, Chandlers Ford, Hampshire, SO53 5NZ. Tel 02380 255529
This drawing is the copyright of Andrew Johns Design & may not be copied, altered or reproduced in any way without written authority.
Project :- Single storey rear extension & covered area
Client :- Ryan Purchase & Nicola Purchase
At :- 118 Hursley Rd, Chandlers Ford, Hampshire.
Drawing Title :- Existing elevations. 1/100 at A3
Drawing Number :- A
Date :- 25/07/2023