




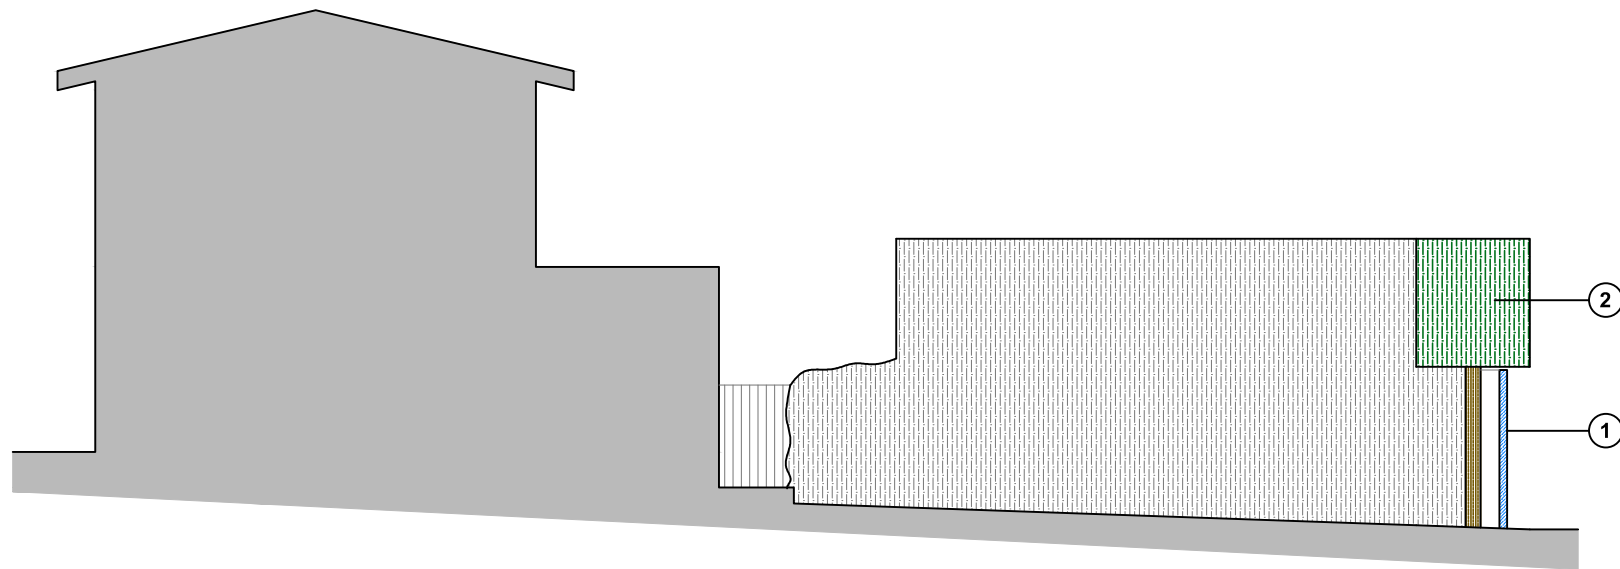


Proposed Site Section A-A scale 1:100

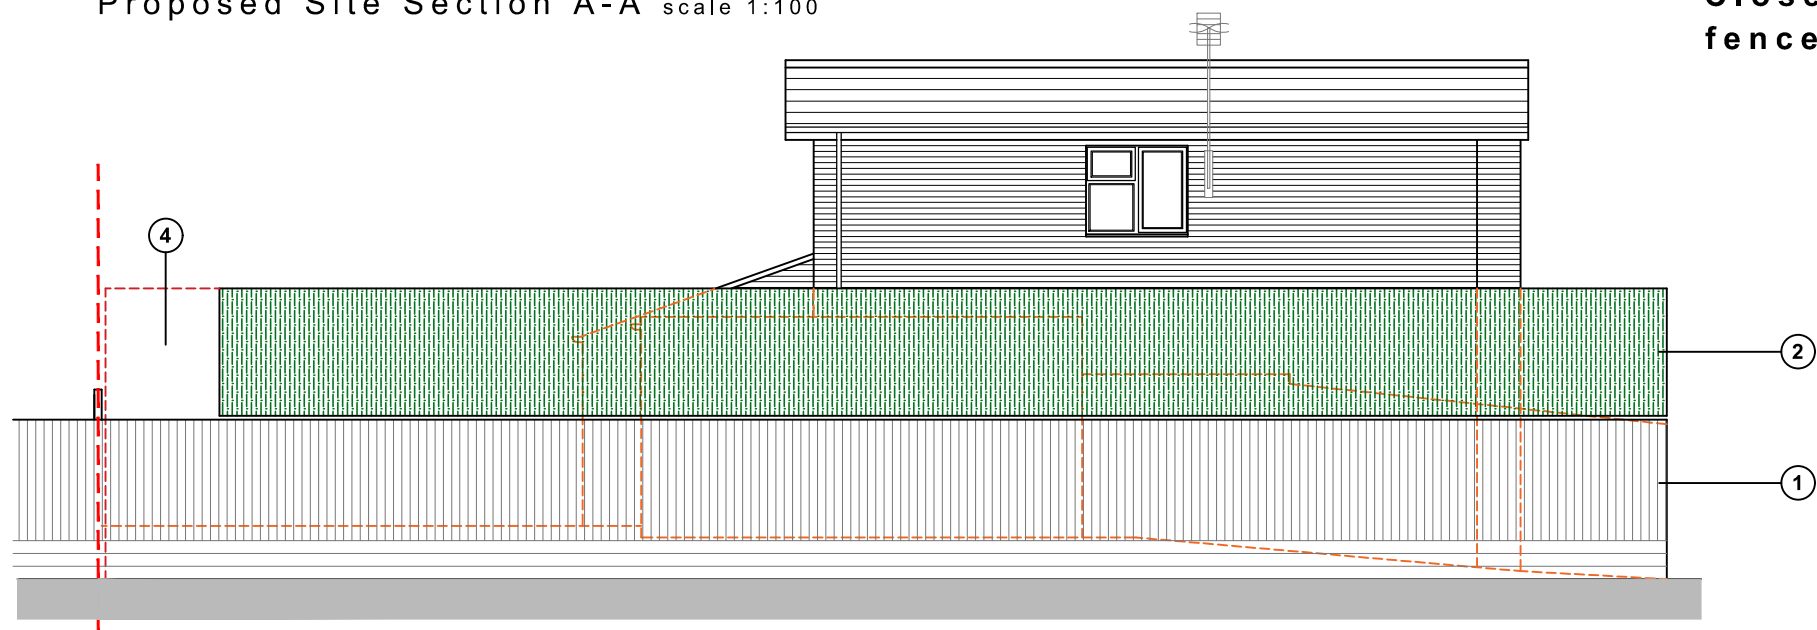


Proposed South (Side) Elevation scale 1:100

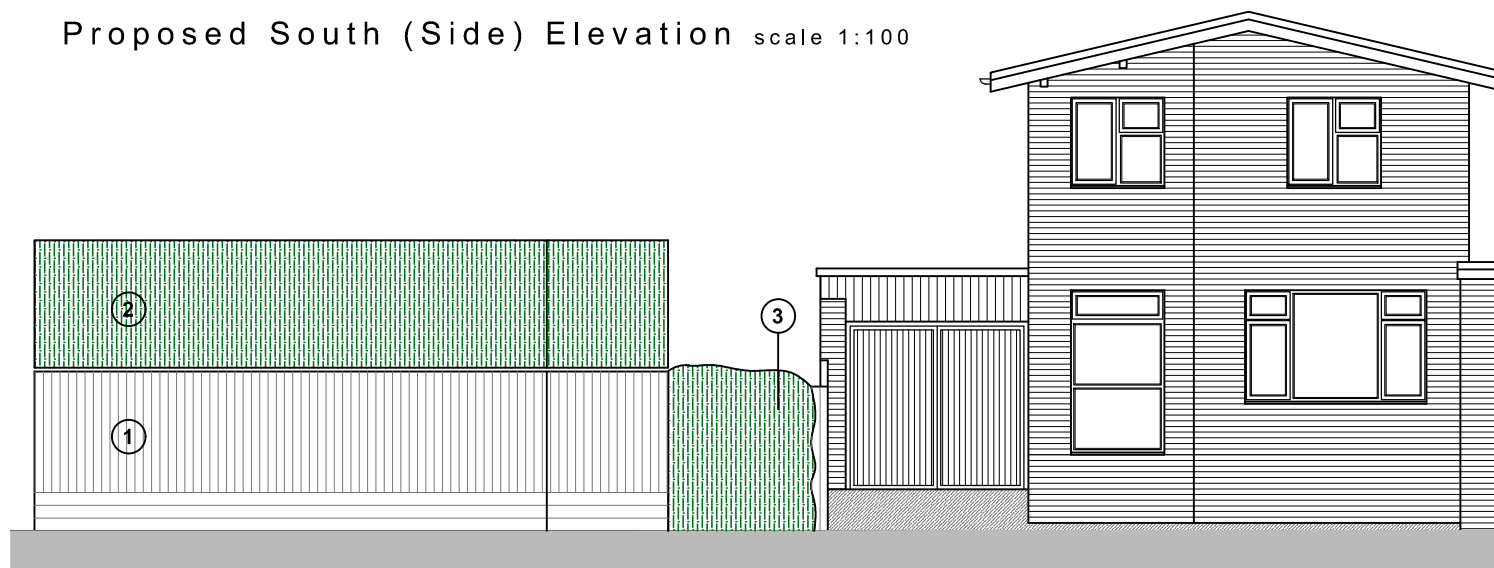

Proposed East (Front) Elevation scale 1:100


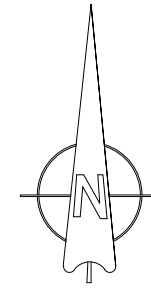


**Close boarded
fence 2.1m high**

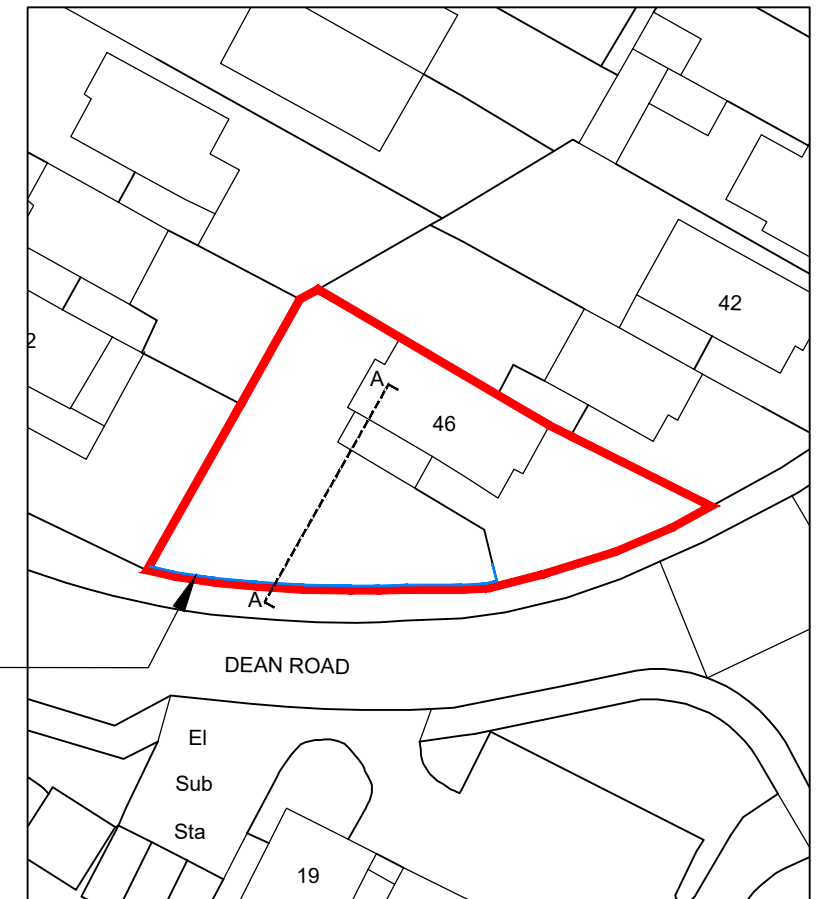

Site plan

scale 1:500

 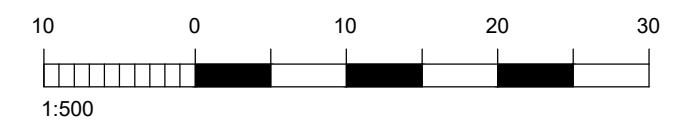

- ① New close boarded fence 2.1m high to match 2 Trafford Rd.
- ② Existing boundary hedge retained at high level
- ③ Retained close boarded fence and screening
- ④ Damaged hedge to be removed

For MRS CAMPBELL	Title PROPOSED PLANS & ELEVATIONS	Office Tel: 01243 933732	 JB ARCHITECTURE								
Project PERIMETER FENCE AT 46 DEAN ROAD, FAIR OAK, SO50 7JE	<table><tr><td>Date AUG 2023</td><td>Drawn LL</td><td>Scale 1:500, 1:100 @ A3</td><td>Checked -</td></tr><tr><td>Job Number PL735.23</td><td>Drawing Number -02</td><td>Revision -</td><td></td></tr></table>	Date AUG 2023		Drawn LL	Scale 1:500, 1:100 @ A3	Checked -	Job Number PL735.23	Drawing Number -02	Revision -		Email: admin@jb-architecturedesign.com Web: www.jb-architecturedesign.com
Date AUG 2023	Drawn LL	Scale 1:500, 1:100 @ A3		Checked -							
Job Number PL735.23	Drawing Number -02	Revision -									

