


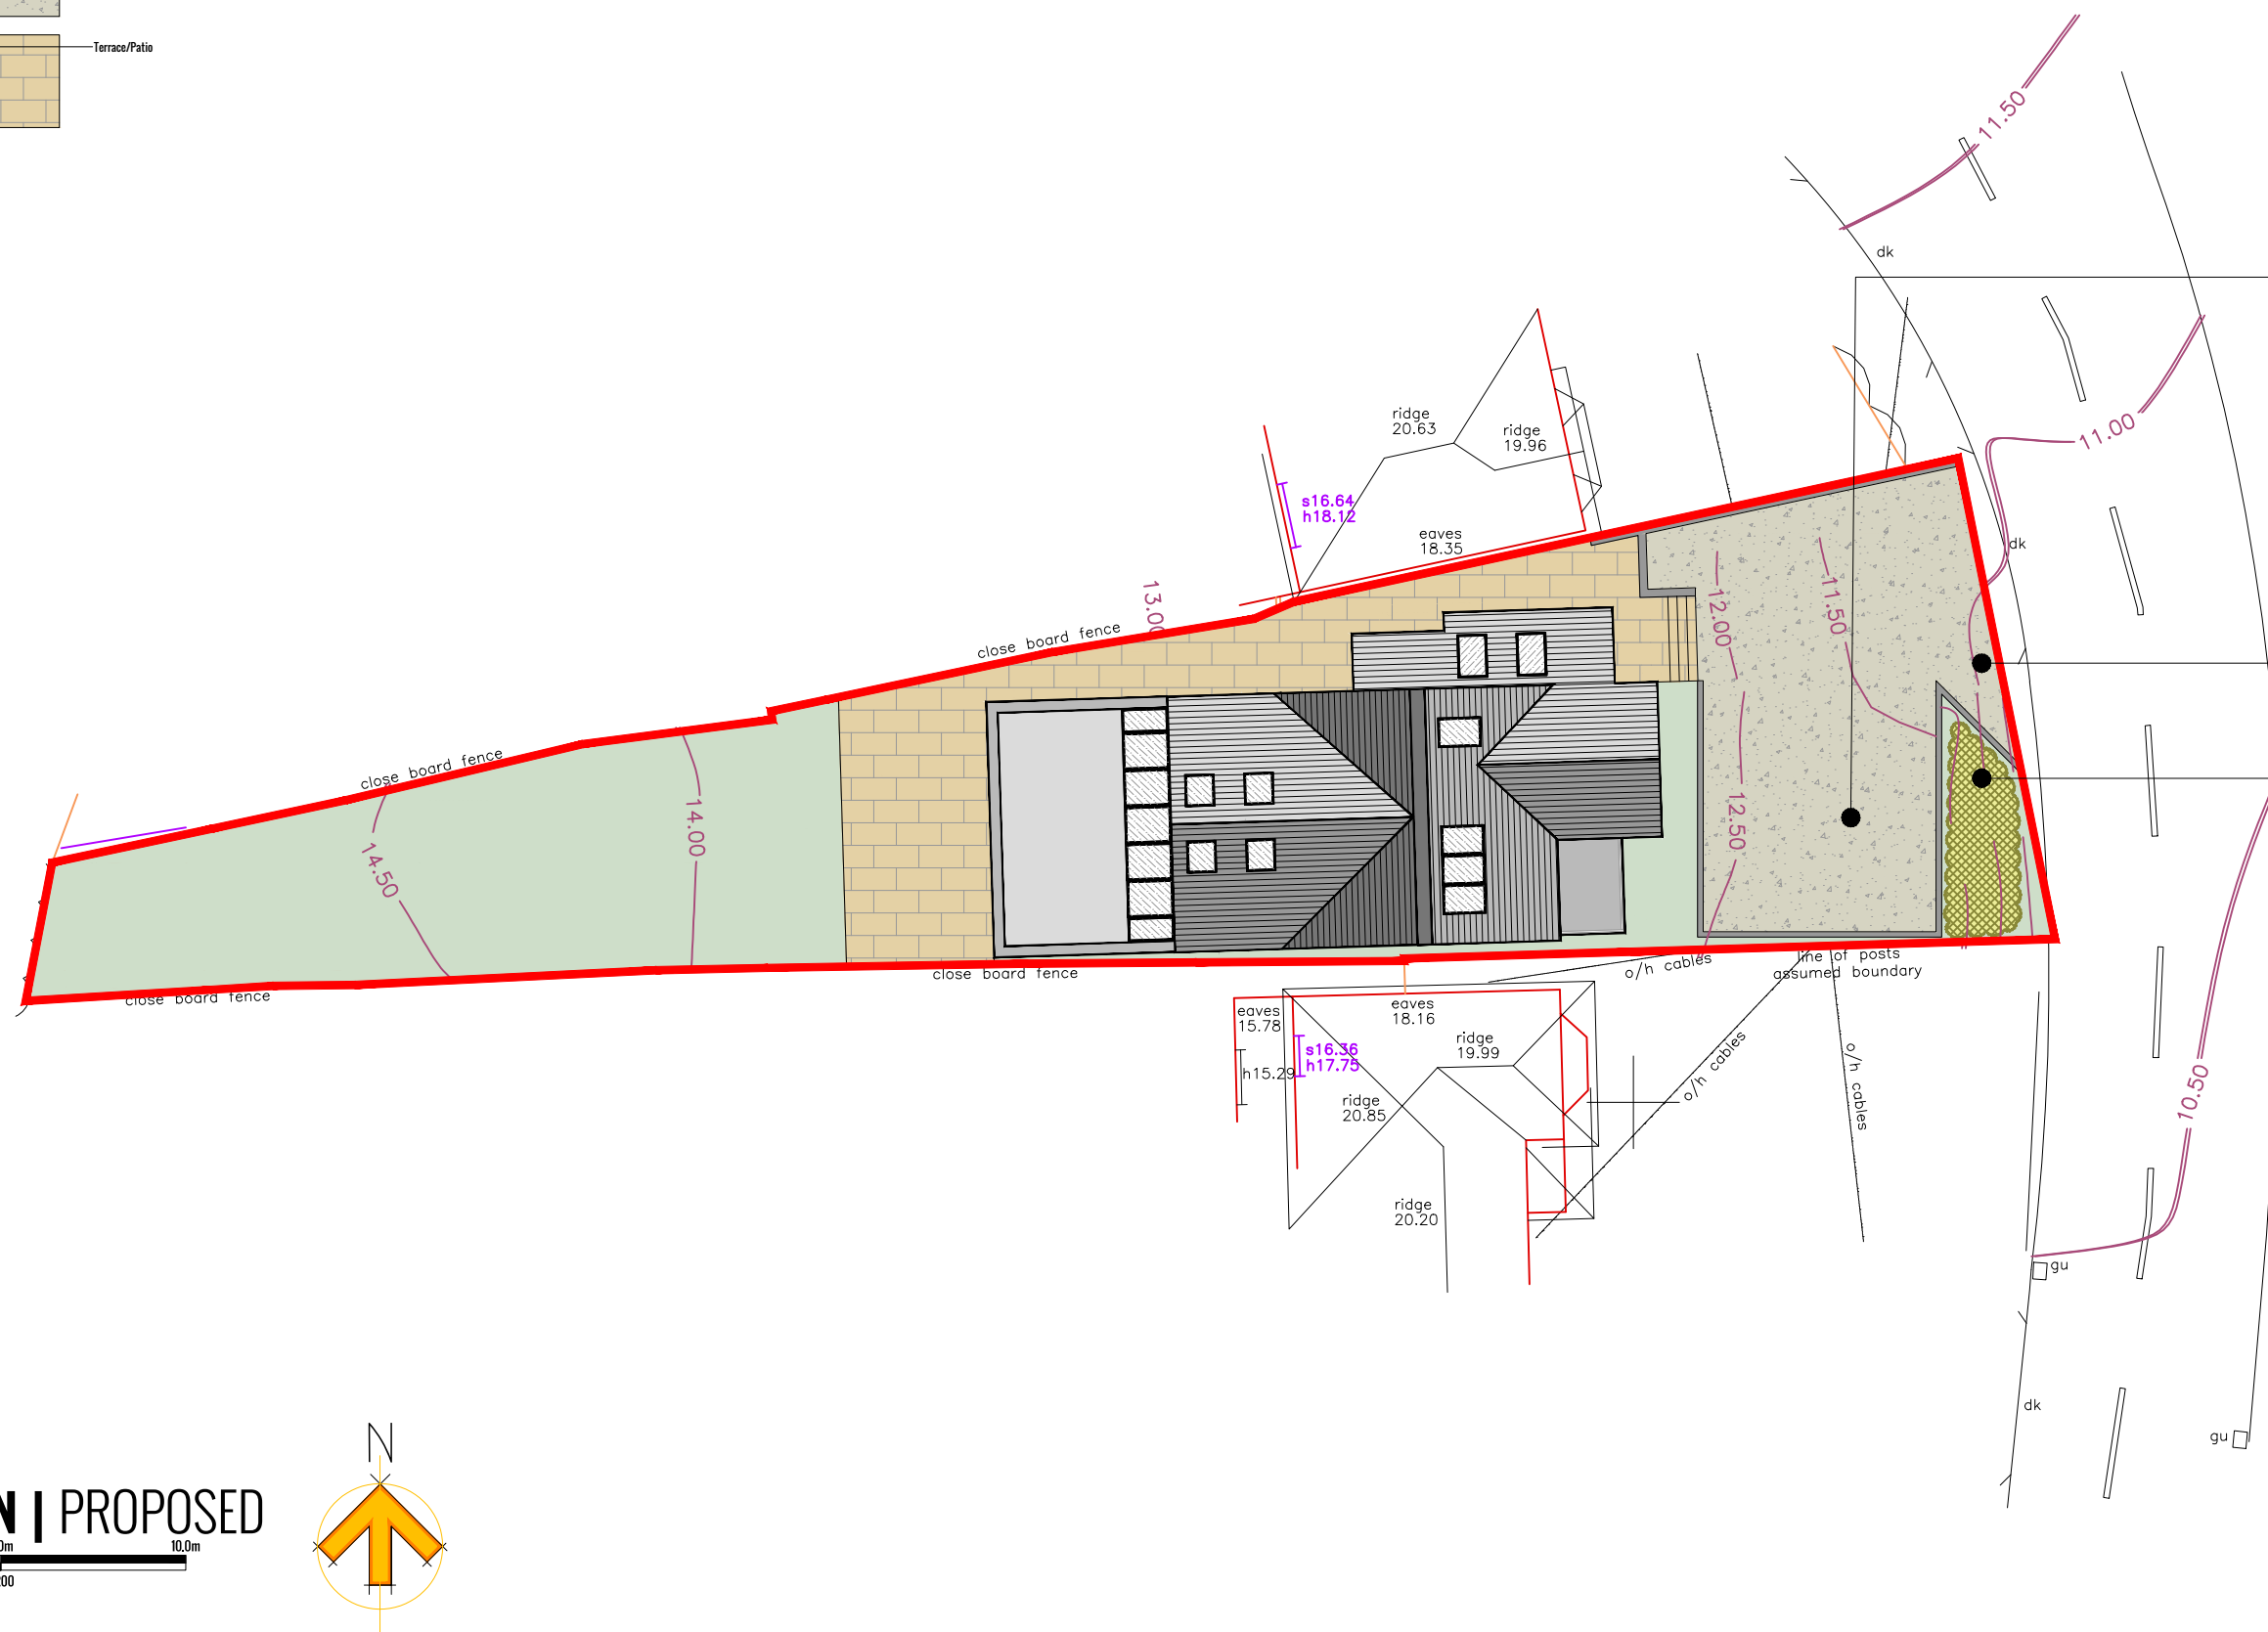


IMPROVED PARKING/TURNING. ALTHOUGH BELOW NEW STANDARDS THE IMPROVEMENT WOULD REMOVE 2 CARS FROM PARKING ON THE ROAD AND ENABLE OCCUPANTS TO LEAVE IN FORWARD GEAR

—IMPROVED VISIBILITY SPLAY

REPLANTED FLOWER BED/ HEDGE TO RETAIN GREEN FRONTAGE

SITE PLAN | PROPOSED

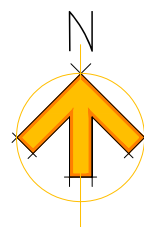

**TONY
HOLT
DESIGN.**

13 SATCHELL LANE, HAMBLE, SOUTHAMPTON, SO31 4HF
PROPOSED SITE PLAN
 DWG NO. 005
 SHEET SIZE: A3 @ 1:200
 DATE: 17/07/2023



TONY HOLT DESIGN.
BESPOKE PROPERTY DESIGNERS
T: 01202 049049
W: WWW.TONYHOLT.DESIGN
E: OFFICE@TONYHOLT.DESIGN