



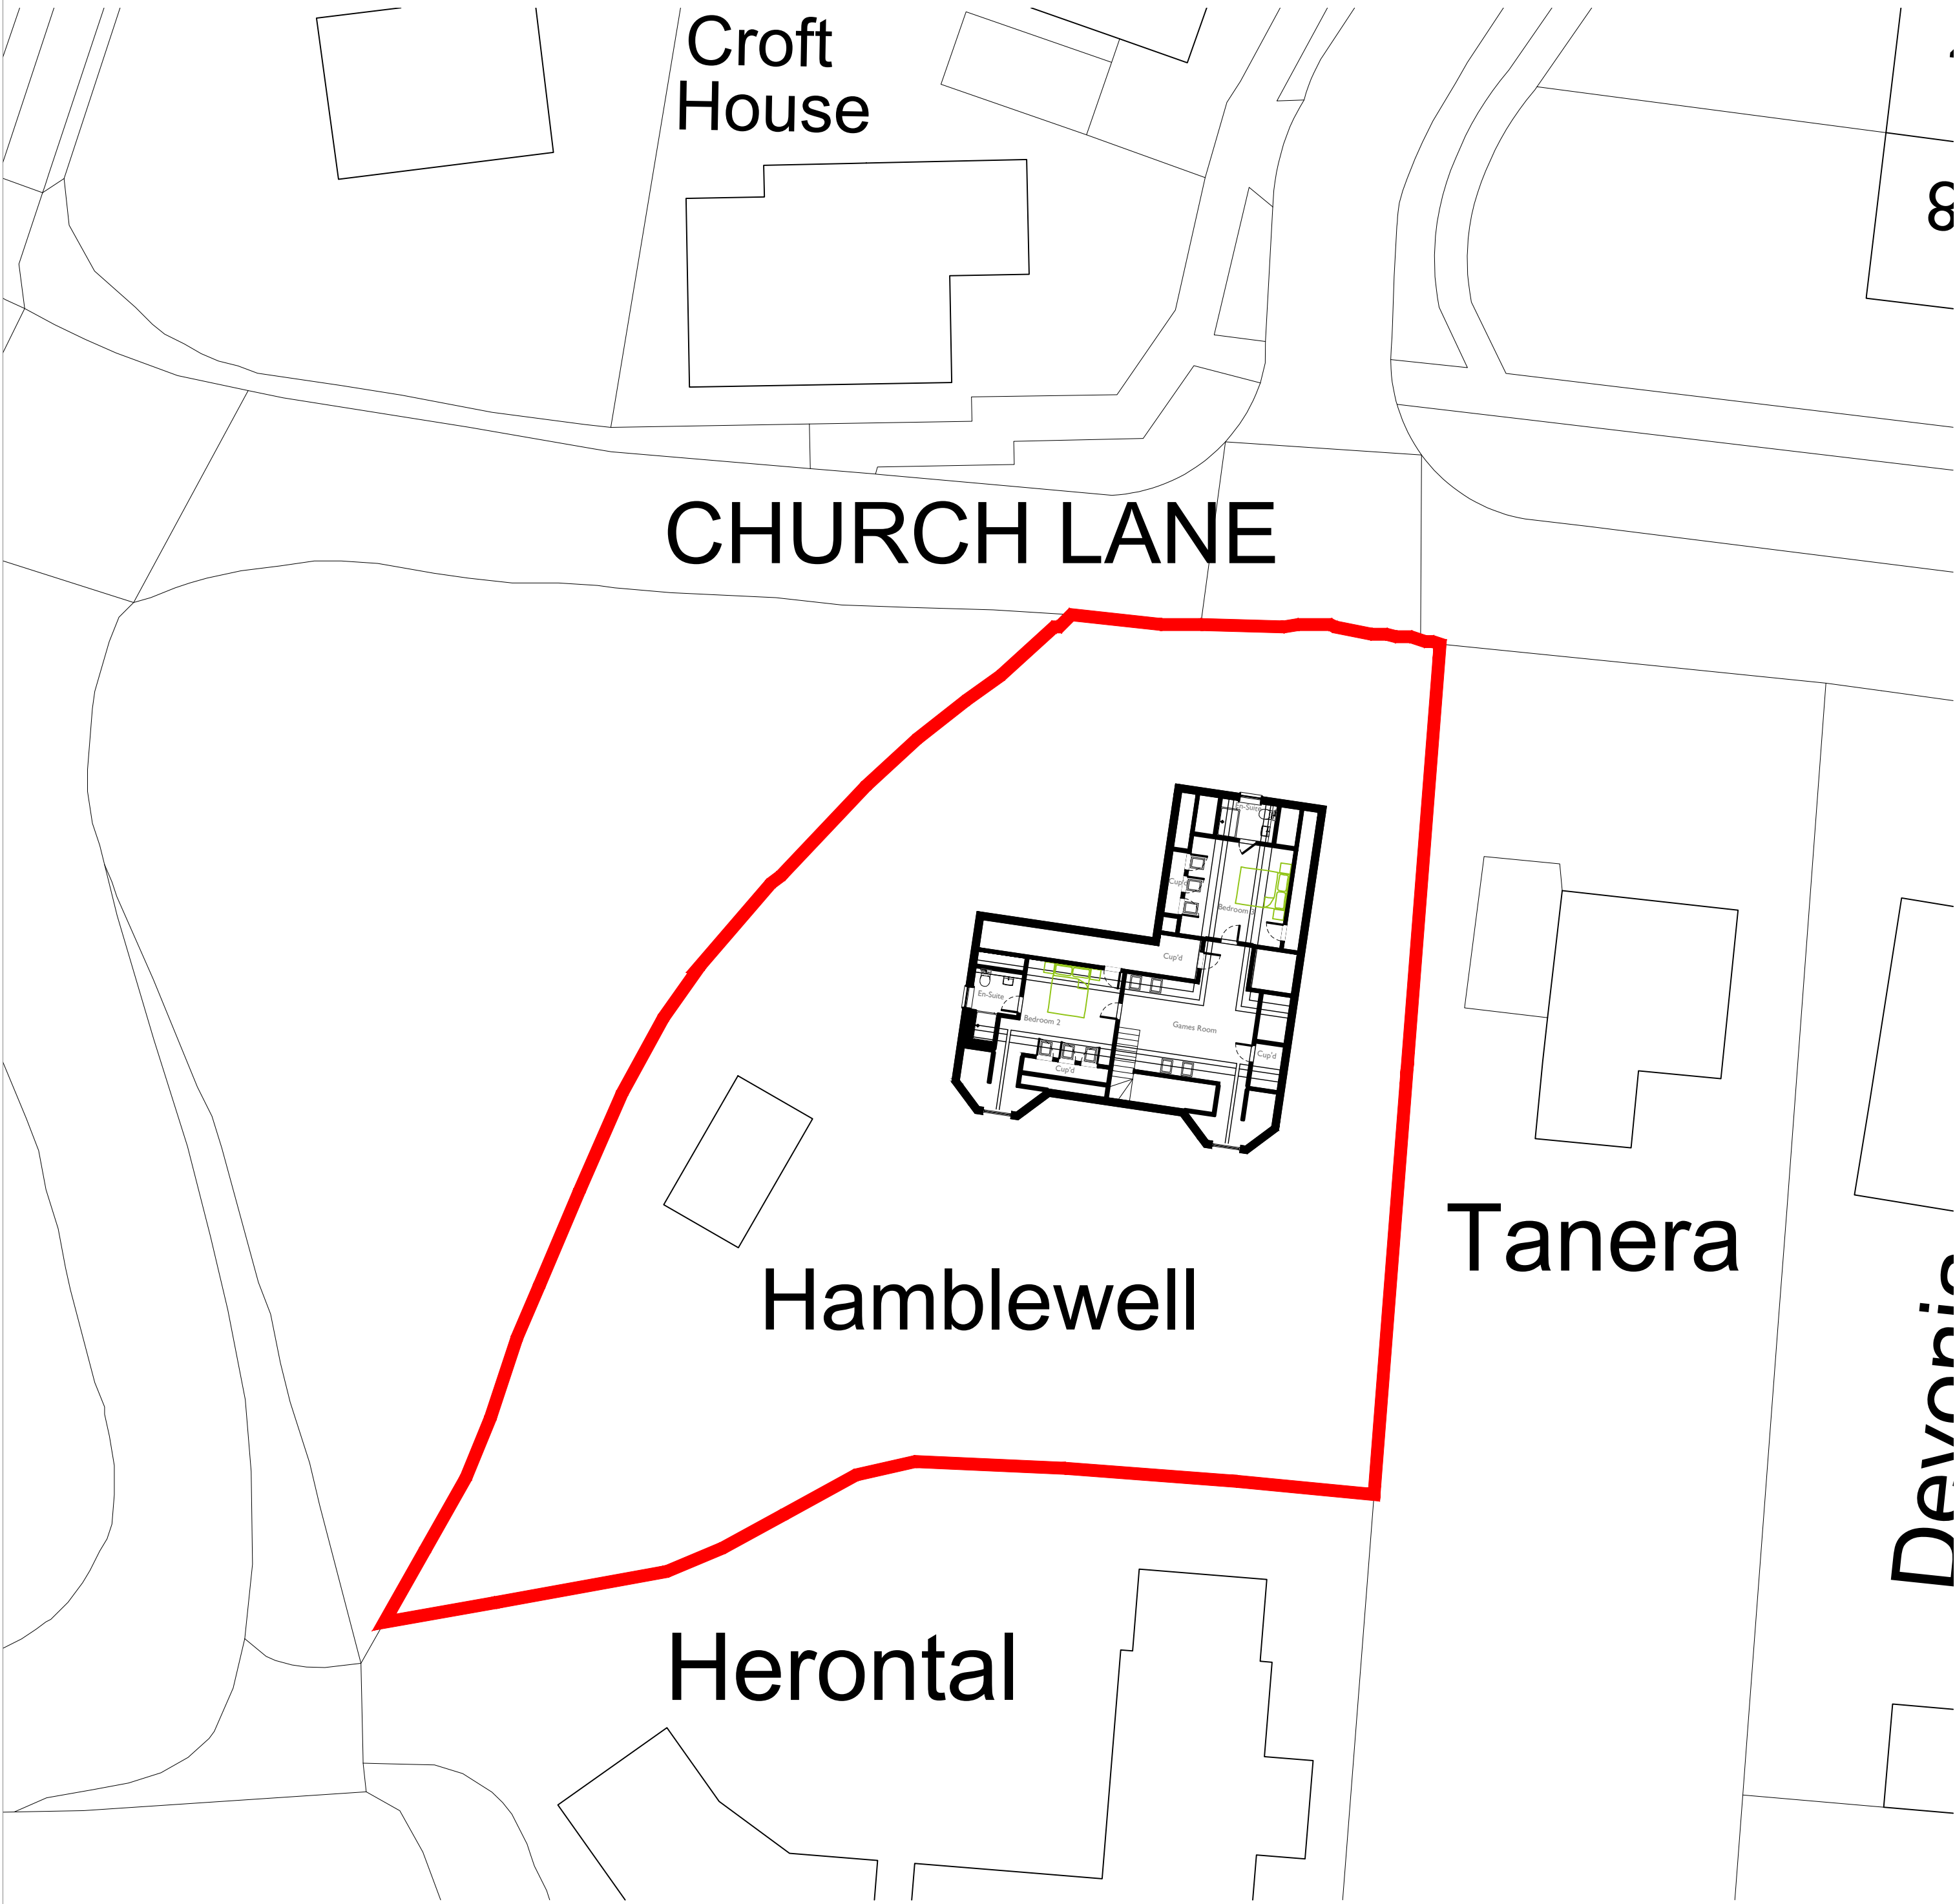

In association with
  Hampshire Architect
Email: alexpcarr@outlook.com
Telephone: 07308 953285
Website: www.acdesignuk.co.uk

PROJECT Hamblewell Church Lane Bursledon	Project type Housing	Drawing classification Housing	SCALE 1:200	SHEET SIZE A2	SHEET No.	DATE 24/05/23	DRAWN Alexander Carr
	DRAWING TITLE Proposed Site Plan		Planning				
			JR01-I001-Ist				

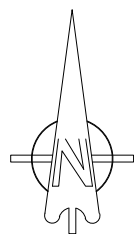

Key
 Site Boundary



Please ensure drawing is printed with 'no scaling' and 'NOT' scaled to fit'. Check against scale bar.