



GENERAL NOTES:
1. THIS DRAWING IS TO BE READ IN CONJUNCTION WITH THE OTHER RELEVANT CONSULTANTS DRAWINGS.
2. ALL FINISHES ARE TO CONFORM TO THE CURRENT BUILDING REGULATIONS.
3. REFER TO A SEPARATE DOCUMENT FOR THE DESIGNERS RISK ASSESSMENT.
4. ALL WORKS OR MATERIALS INDICATED ON THIS DRAWING ARE TO BE TO THE LATEST RELEVANT BRITISH STANDARDS AND CARRIED OUT IN ACCORDANCE WITH THE BRITISH STANDARDS CODES OF PRACTICE OR RECOGNIZED INSTITUTE OR TRADE ASSOCIATION RECOMMENDATIONS AND PUBLICATIONS.

1:100 scale

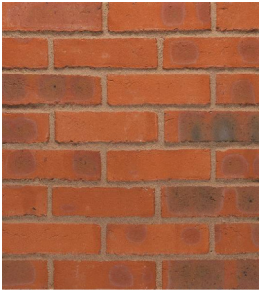

Witton Multi Stock
brickwork or similar to
match existing

 

Grey powder coated
aluminium doors and
windows



Grey powder coated
aluminium coping

External Materials


- ① Witton Multi Stock brick or similar to match existing
- ② Single-ply membrane roof.
- ③ Black UPVC rainwater goods to match existing
- ④ Grey powder coated aluminium doors and windows
- ⑤ Grey powder coated aluminium coping
- ⑥ Painted timber fascia and signage zone
- ⑦ Existing Frame Painted Grey

Key

--- Removed doors and windows.



Proposed West Elevation

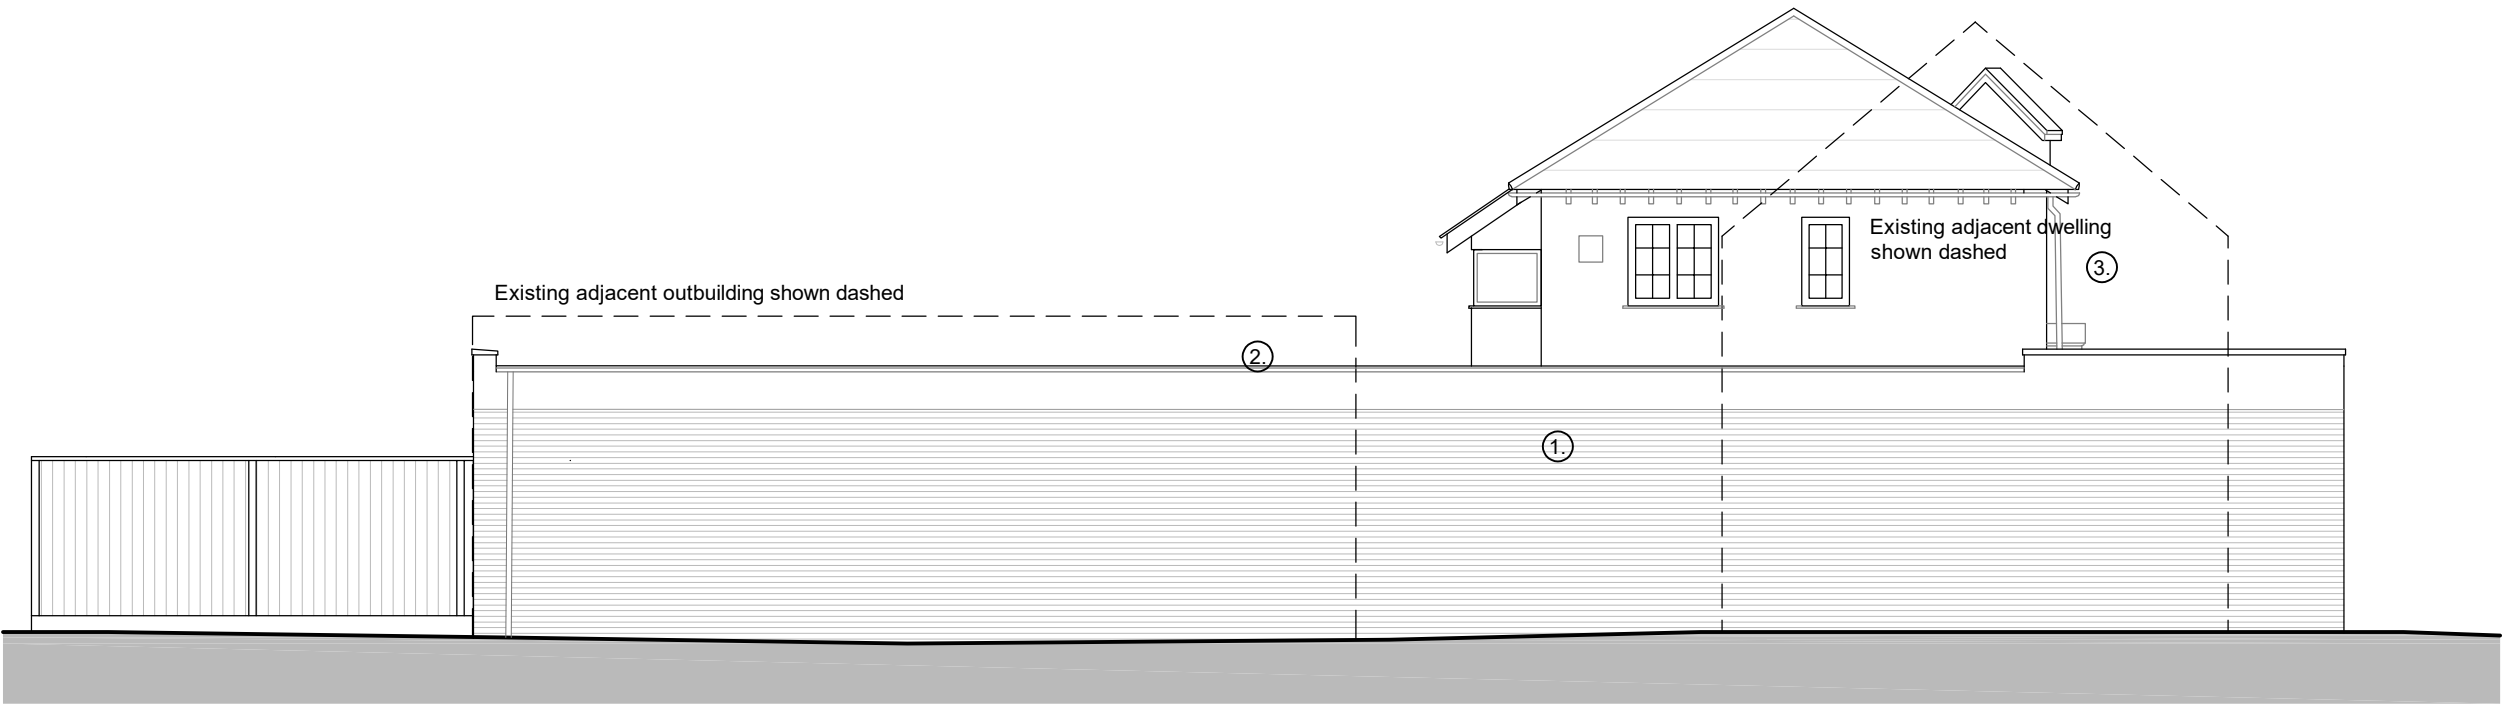

Proposed East Elevation



Proposed South Elevation



Proposed North Elevation

Revision	Date	Description	Dwn	Cktd
----------	------	-------------	-----	------



Lansdowne House
25-26 Hampshire Terrace
Portsmouth PO1 2QF
Hampshire England
Tel: (023) 92 755 333
E-Mail: admin@plcarchitects.com
Web: www.plcarchitects.com

Client :

Project :
103 Bournemouth Road
Southampton
SO53 3AJ

Drawing Title :
Proposed Elevations

Drawn By	Date	Checked By	Date	Approved By	Date
HM	July 23				

Drawing No	Revison	Scale
22.3377.107	P1	1:100 @ A2

PLC ARCHITECTS © COPYRIGHT RESERVED 2023
NOT TO BE SCALED. DIMENSIONS TO BE CHECKED ON SITE
SCALING ONLY FOR LOCAL AUTHORITY PURPOSES