



Proposed Elevations

A1

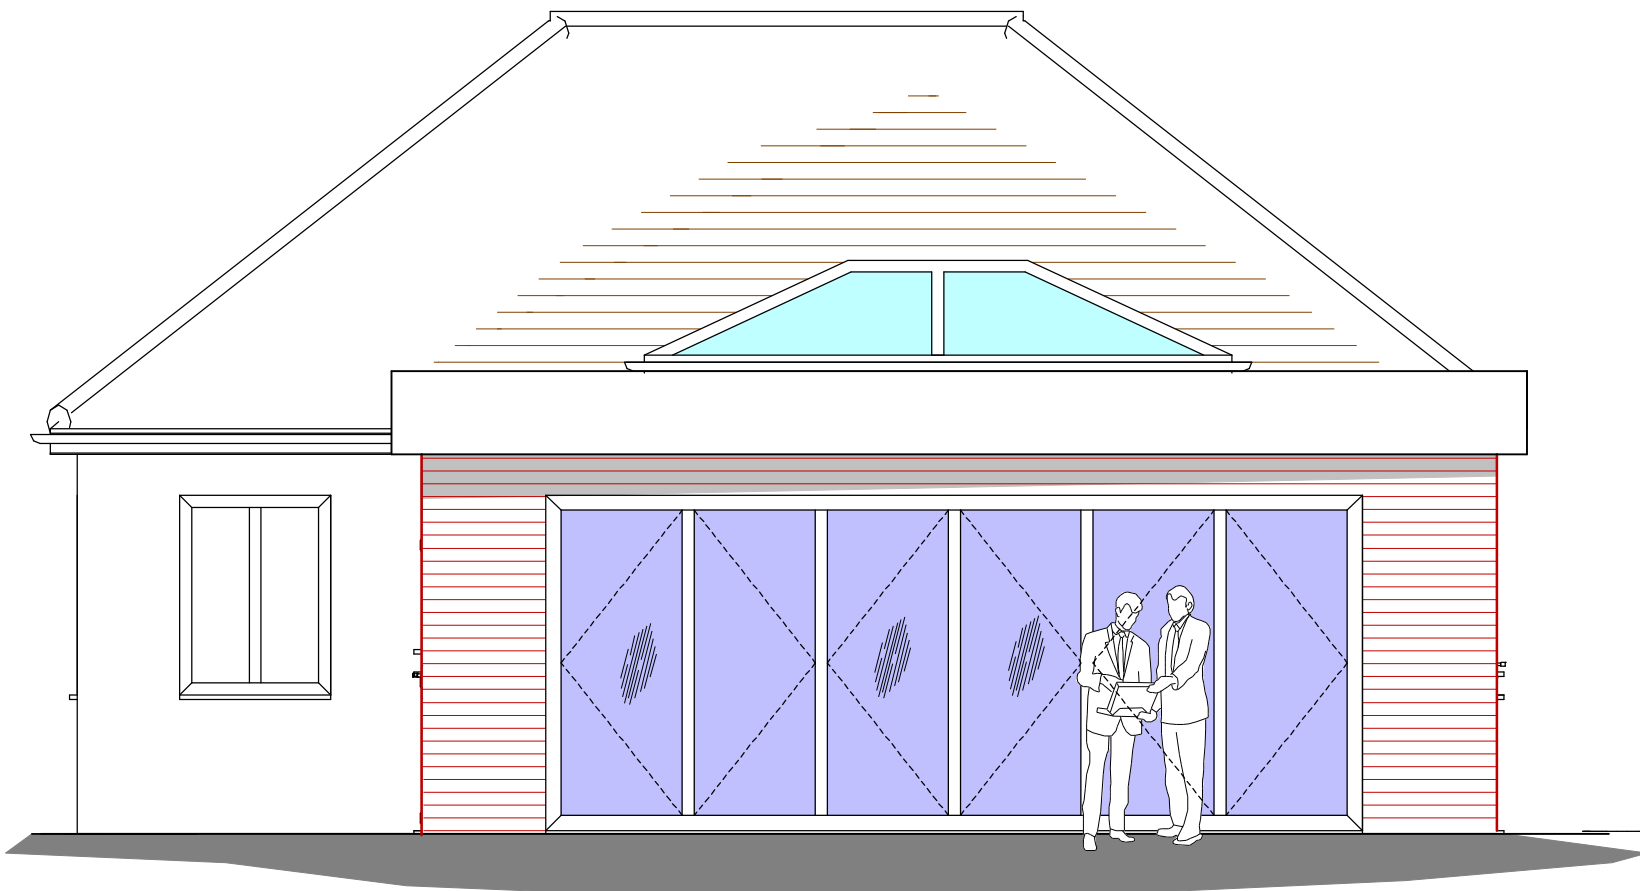

Proposed Rear South Elevation
(1:50)

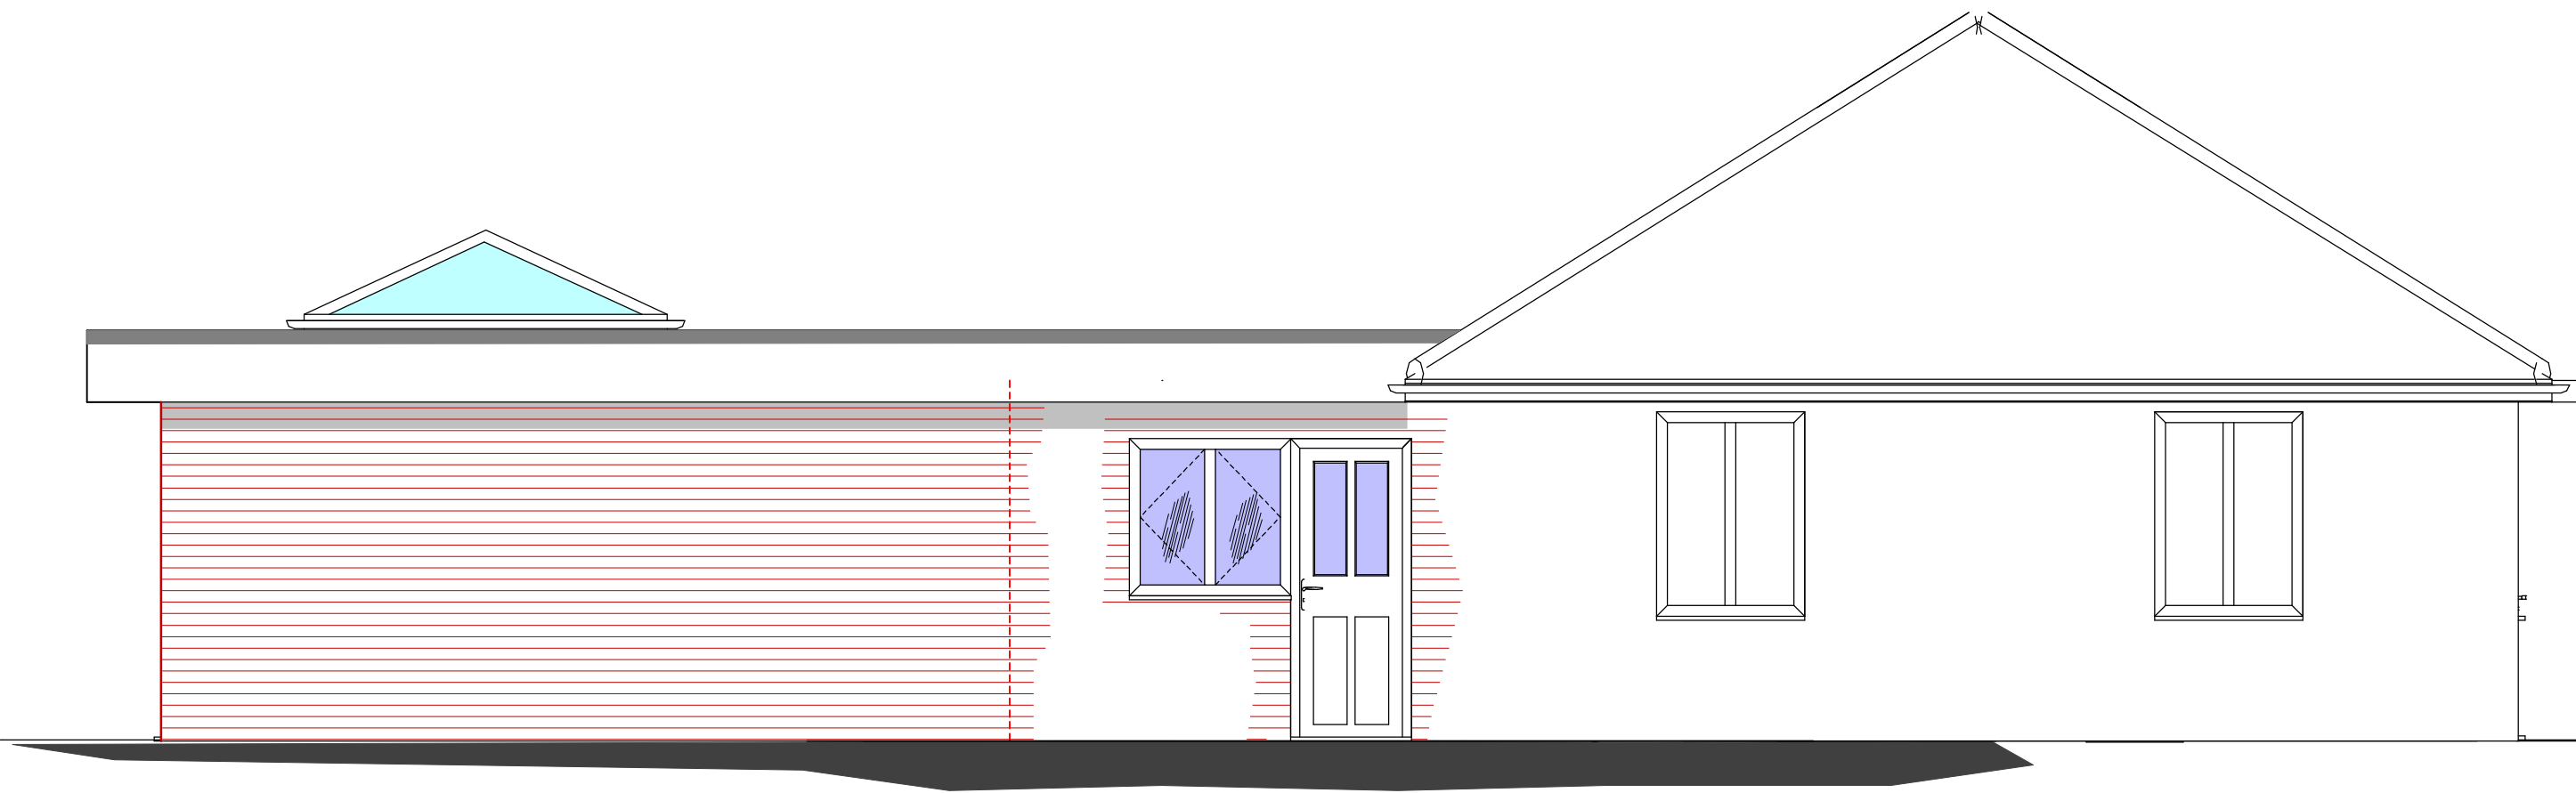

Proposed East Side Elevation
(1:50)



Proposed West Side Elevation
(1:50)



Proposed Front North Elevation
(1:50)

Important Notes

All Dimensions to be Checked on Site
Prior to Commencement of Work

This Is NOT A Working Drawing
This Should be Read In Conjunction
With The Engineers Building Set-Out
Layout Drawings

COPYRIGHT:

The intellectual property within this drawing remains the property of Blue Sky Design and Build Ltd
No copying of this drawing in part or full is permitted other than by the client at the site address shown on this drawing.
This drawing is intended for use at the address shown and by the payee client of Blue Sky Design & Build Ltd only.

JOB REF:	DATE:	DRAWING TITLE	REVISIONS:	SCALE 1 : 50 @ A1		BSK LTD Blue Sky Design & Build Ltd Swanshurst Routs Way Rownhams Southampton SO16 8JG TEL: 07785 790263 / FAX: 02380 730198 E-MAIL: info@blueskyltd.org.uk
281 LEIGH ROAD EASTLEIGH SO53 3AS	AUGUST 2023	PROPOSED ELEVATIONS		5.0 1.0 		
	DRAWING NO.					
	Drawing No: 060823-EL					