
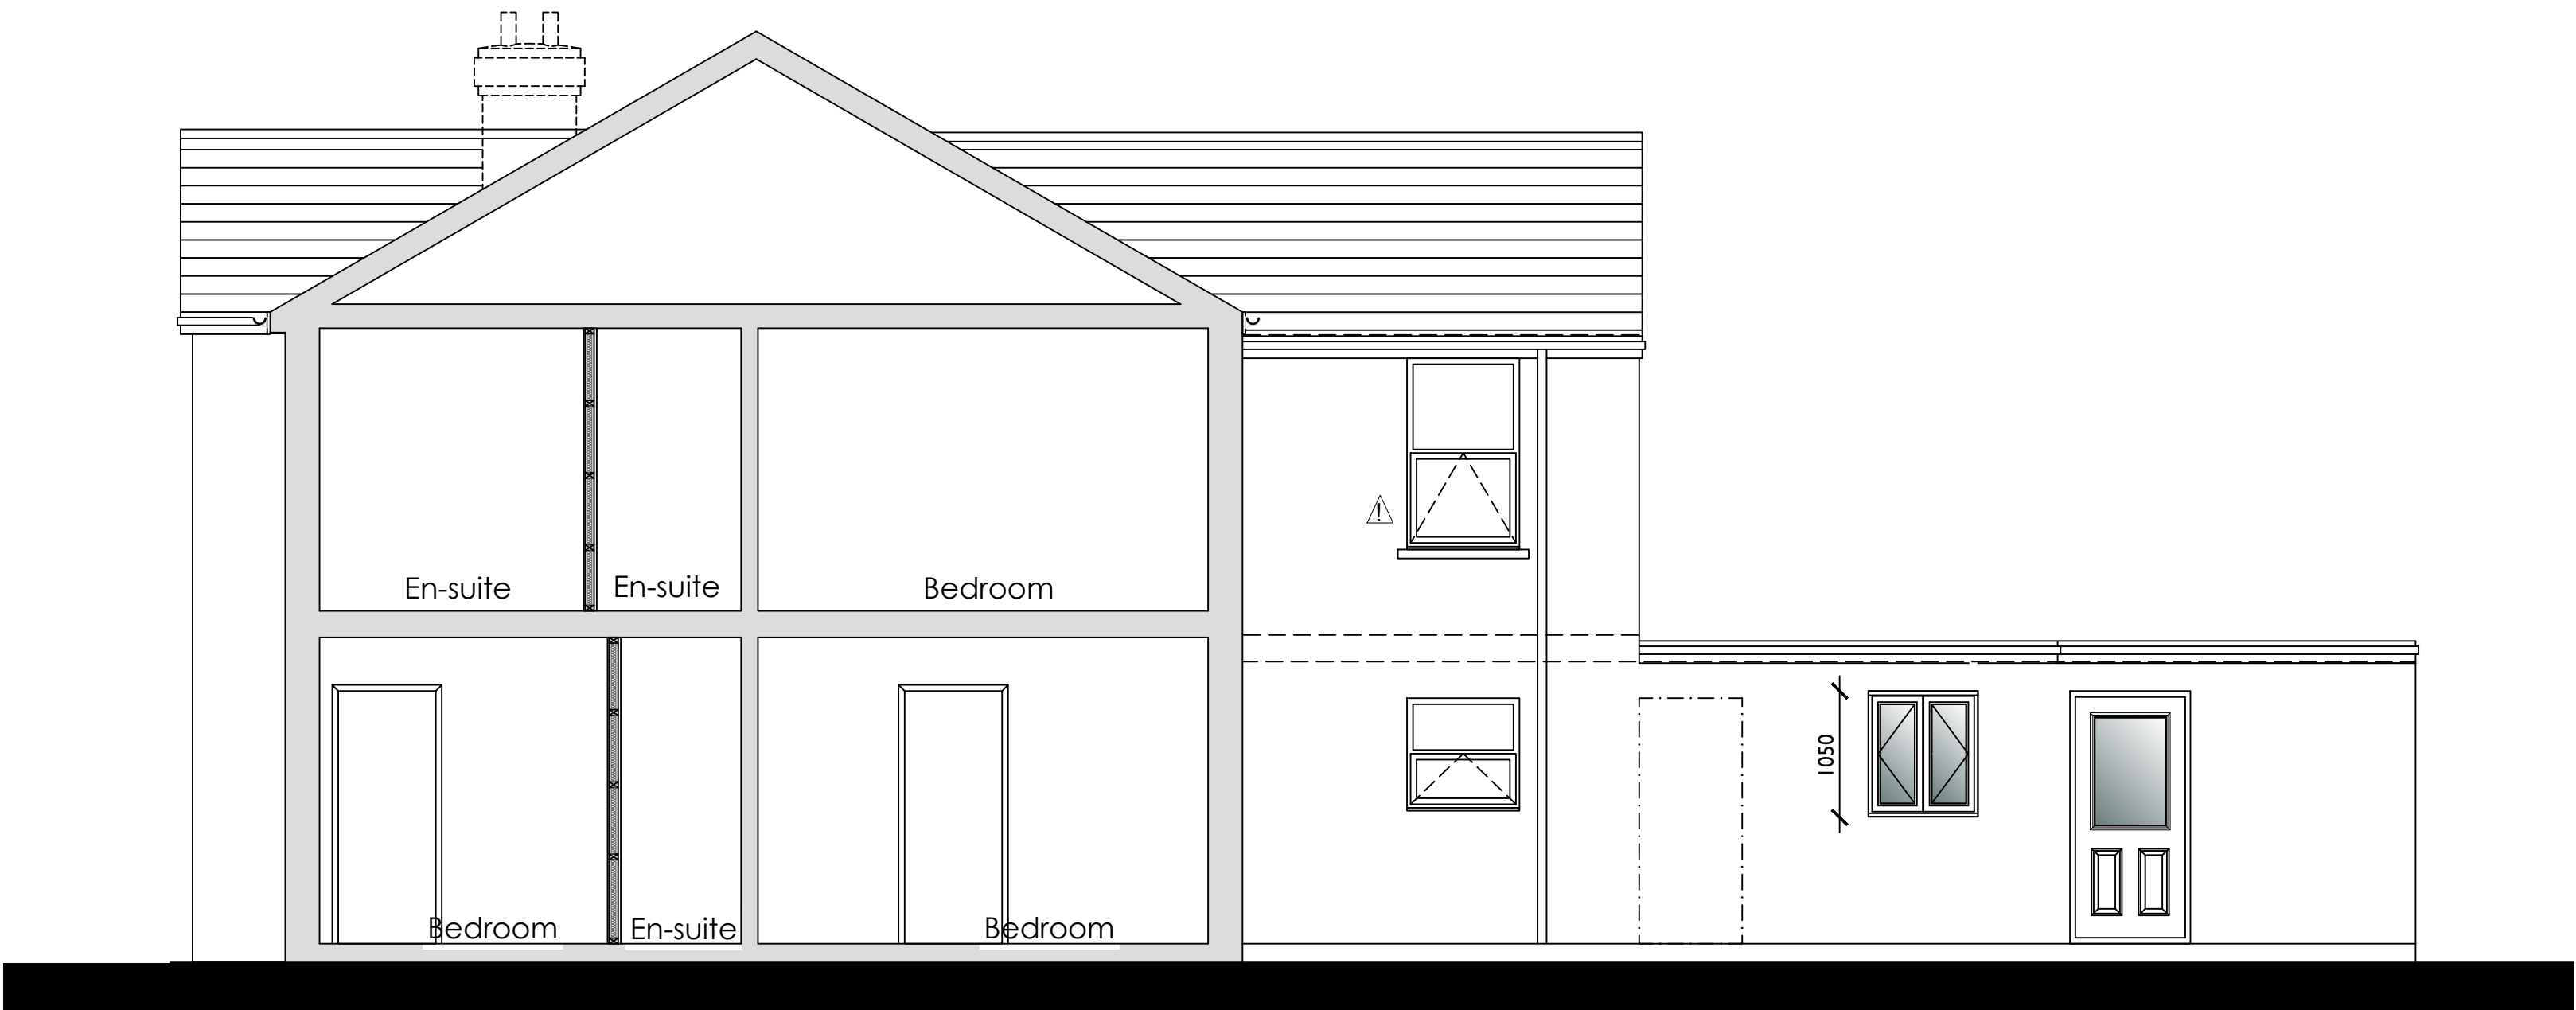
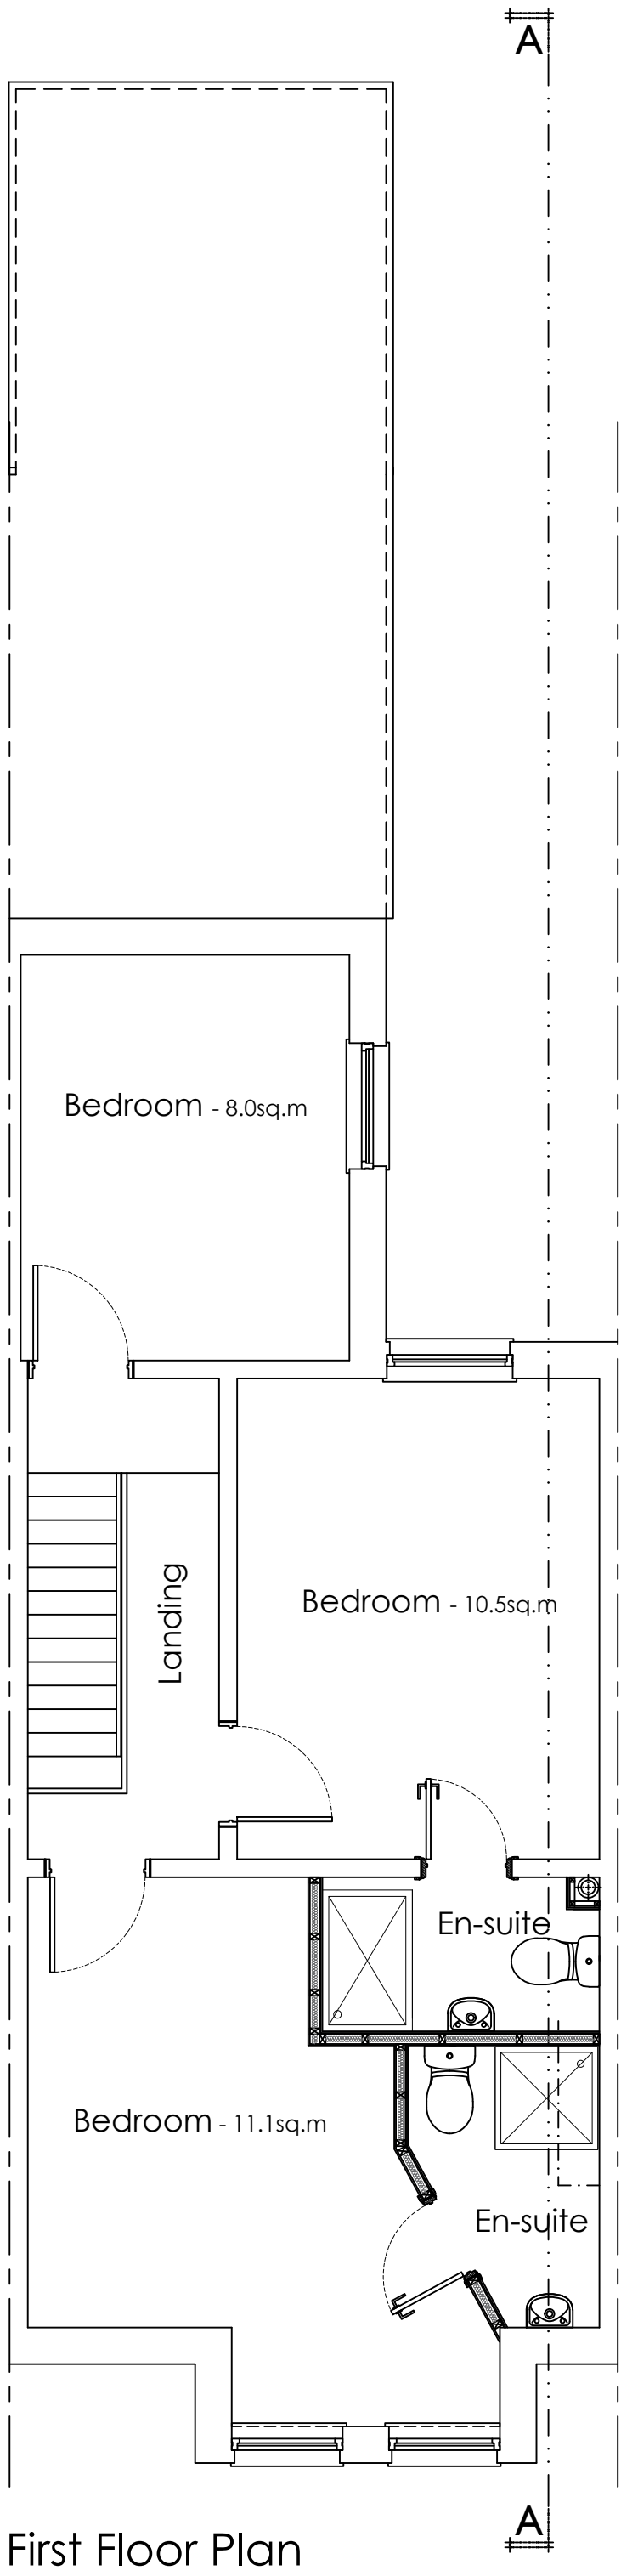


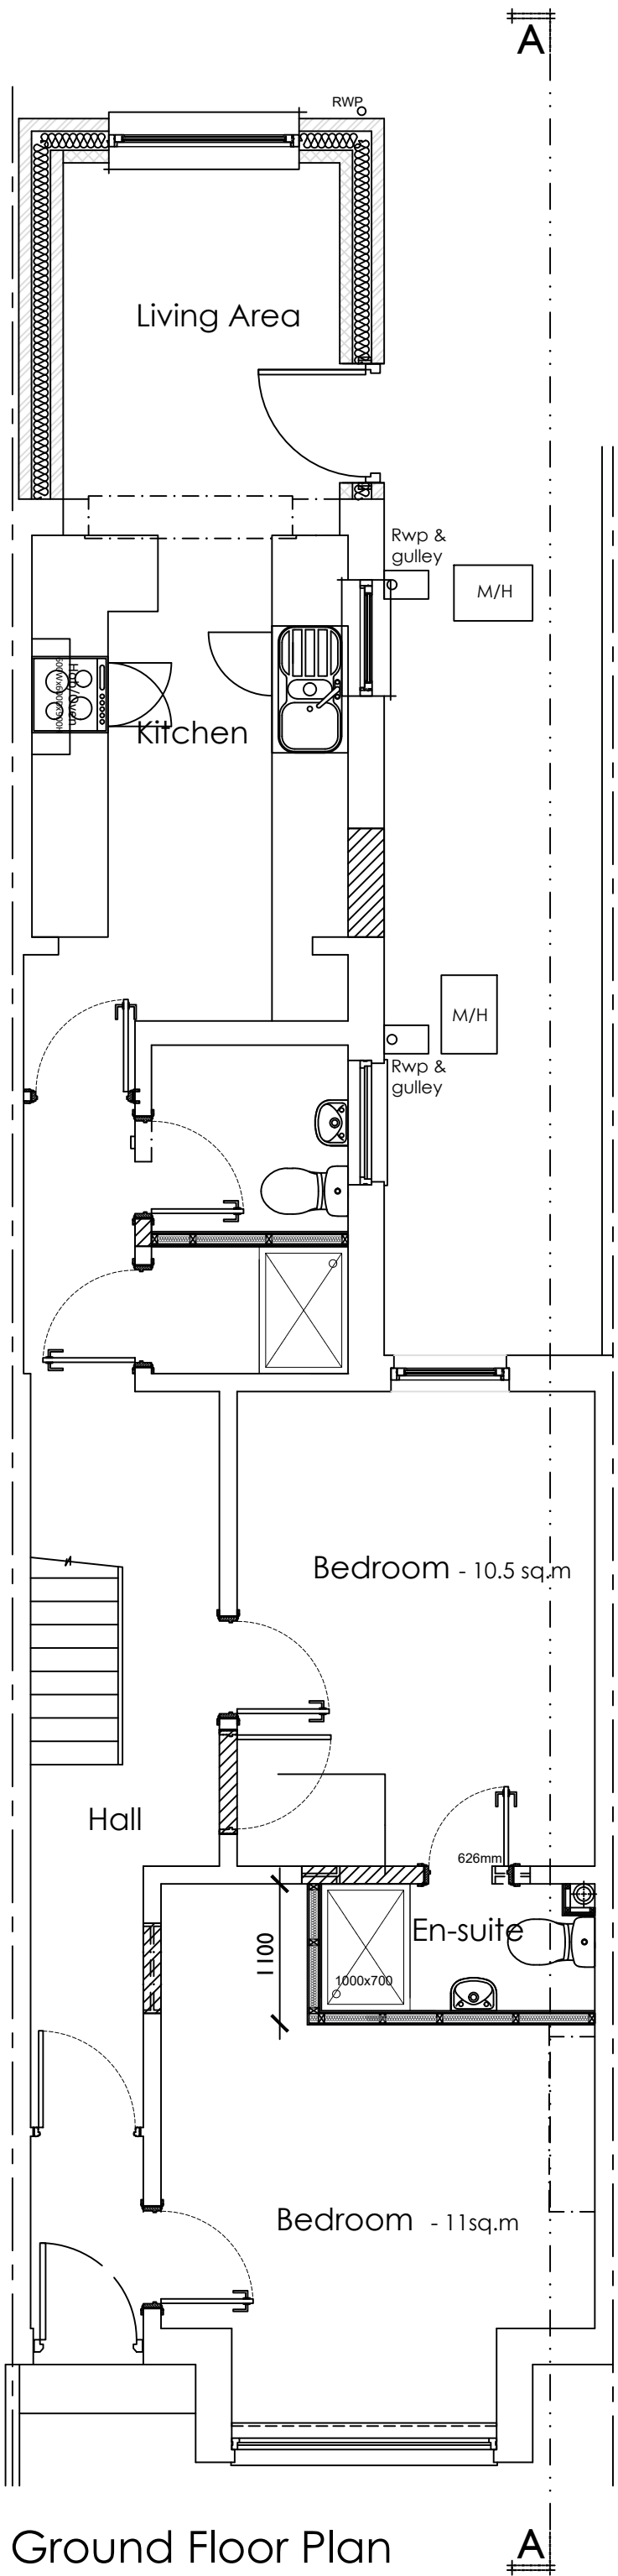

REV:	DATE:
PROJECT:	98 Desborough Road Eastleigh
CLIENT:	Sage Living Spaces Property Ltd
DRAWING TITLE:	Proposed Floor Plans and Elevations
Fusion 13 Architectural & Planning Services +44(0)3333 443013 info@fusion-13.co.uk www.fusion-13.co.uk	
Yorksire office: Hanover House Market Place Easingwold York YO61 3AD Norfolk office: 9 Princes Street Norwich NR3 1AZ	
SCALE:	1:50 @ A1
JOB NO:	DATE: Jun 2023
A1221	REV: A
DWG NO:	001
DRAWN:	LM