



161 Leigh Road Site Plan

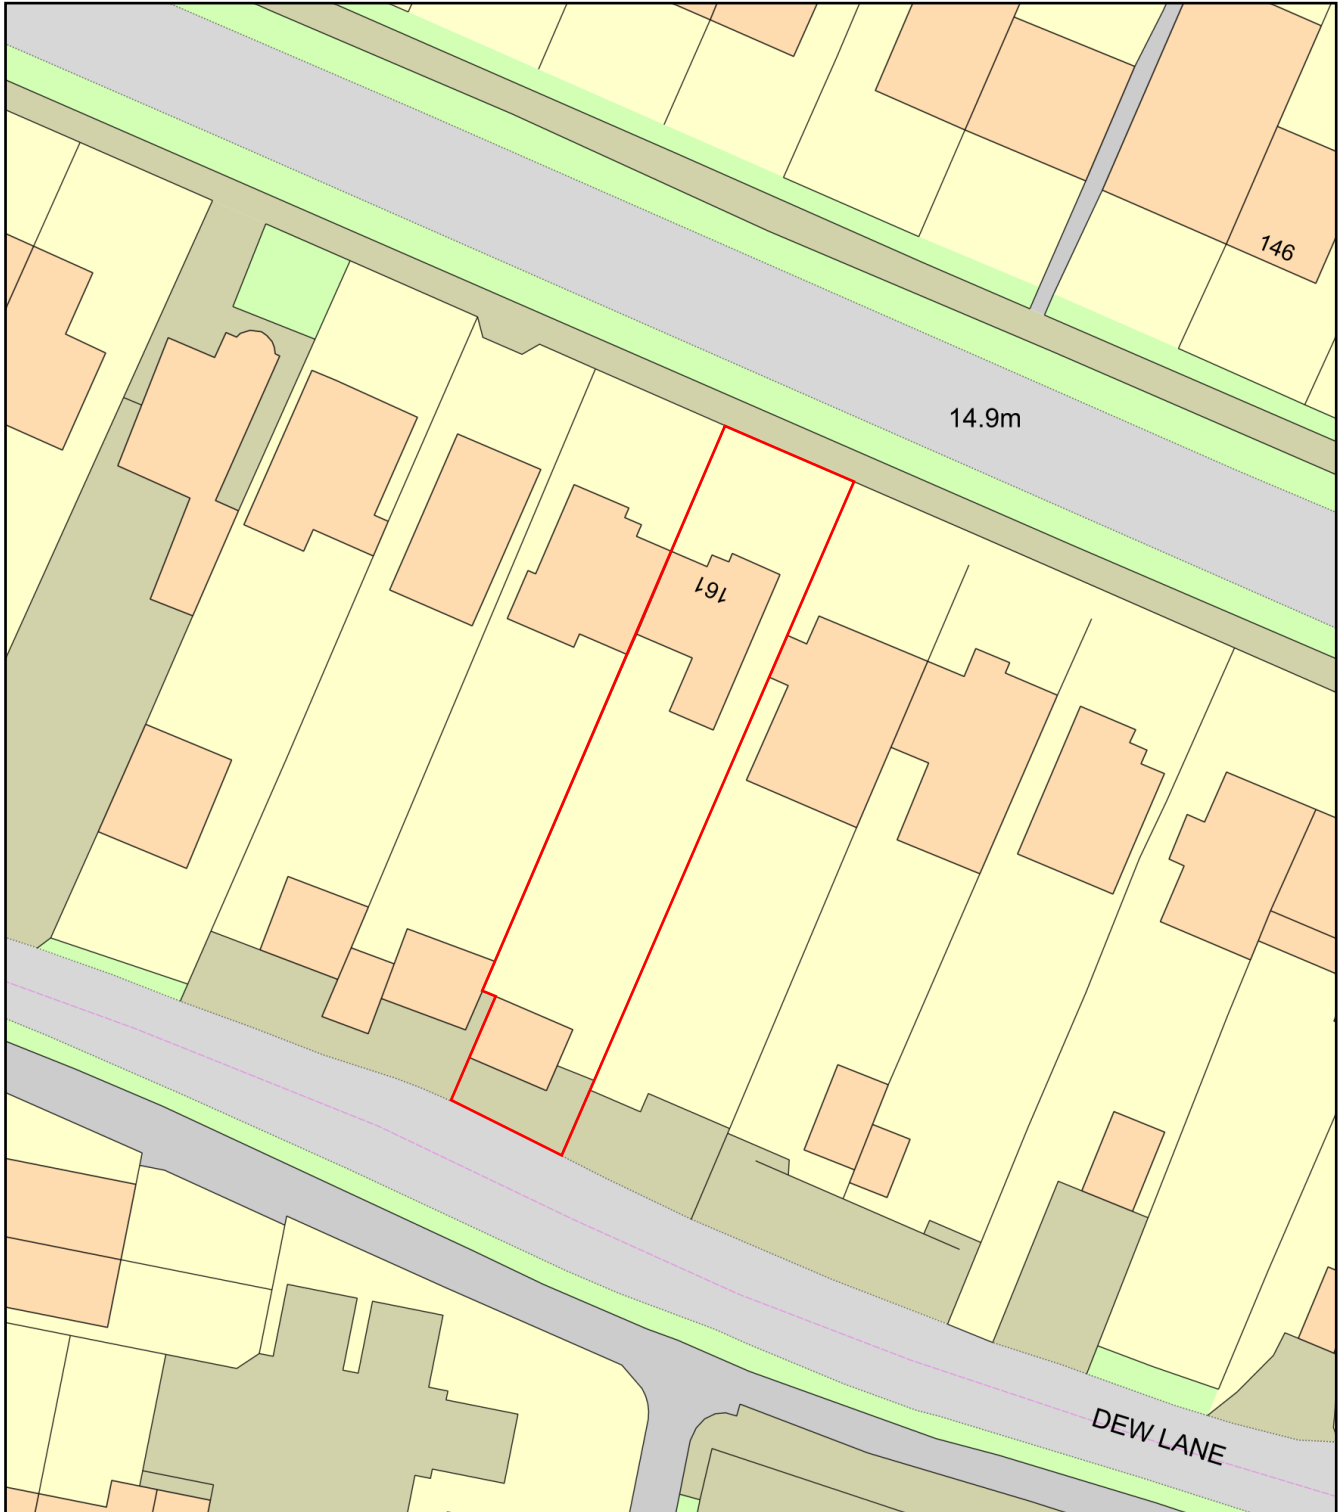

0 20
Metres

 

Plan Produced for: Miss C Palmer

Date Produced: 02 Sep 2023

Plan Reference Number: TQRQM23245115750868

Scale: 1:500 @ A4